


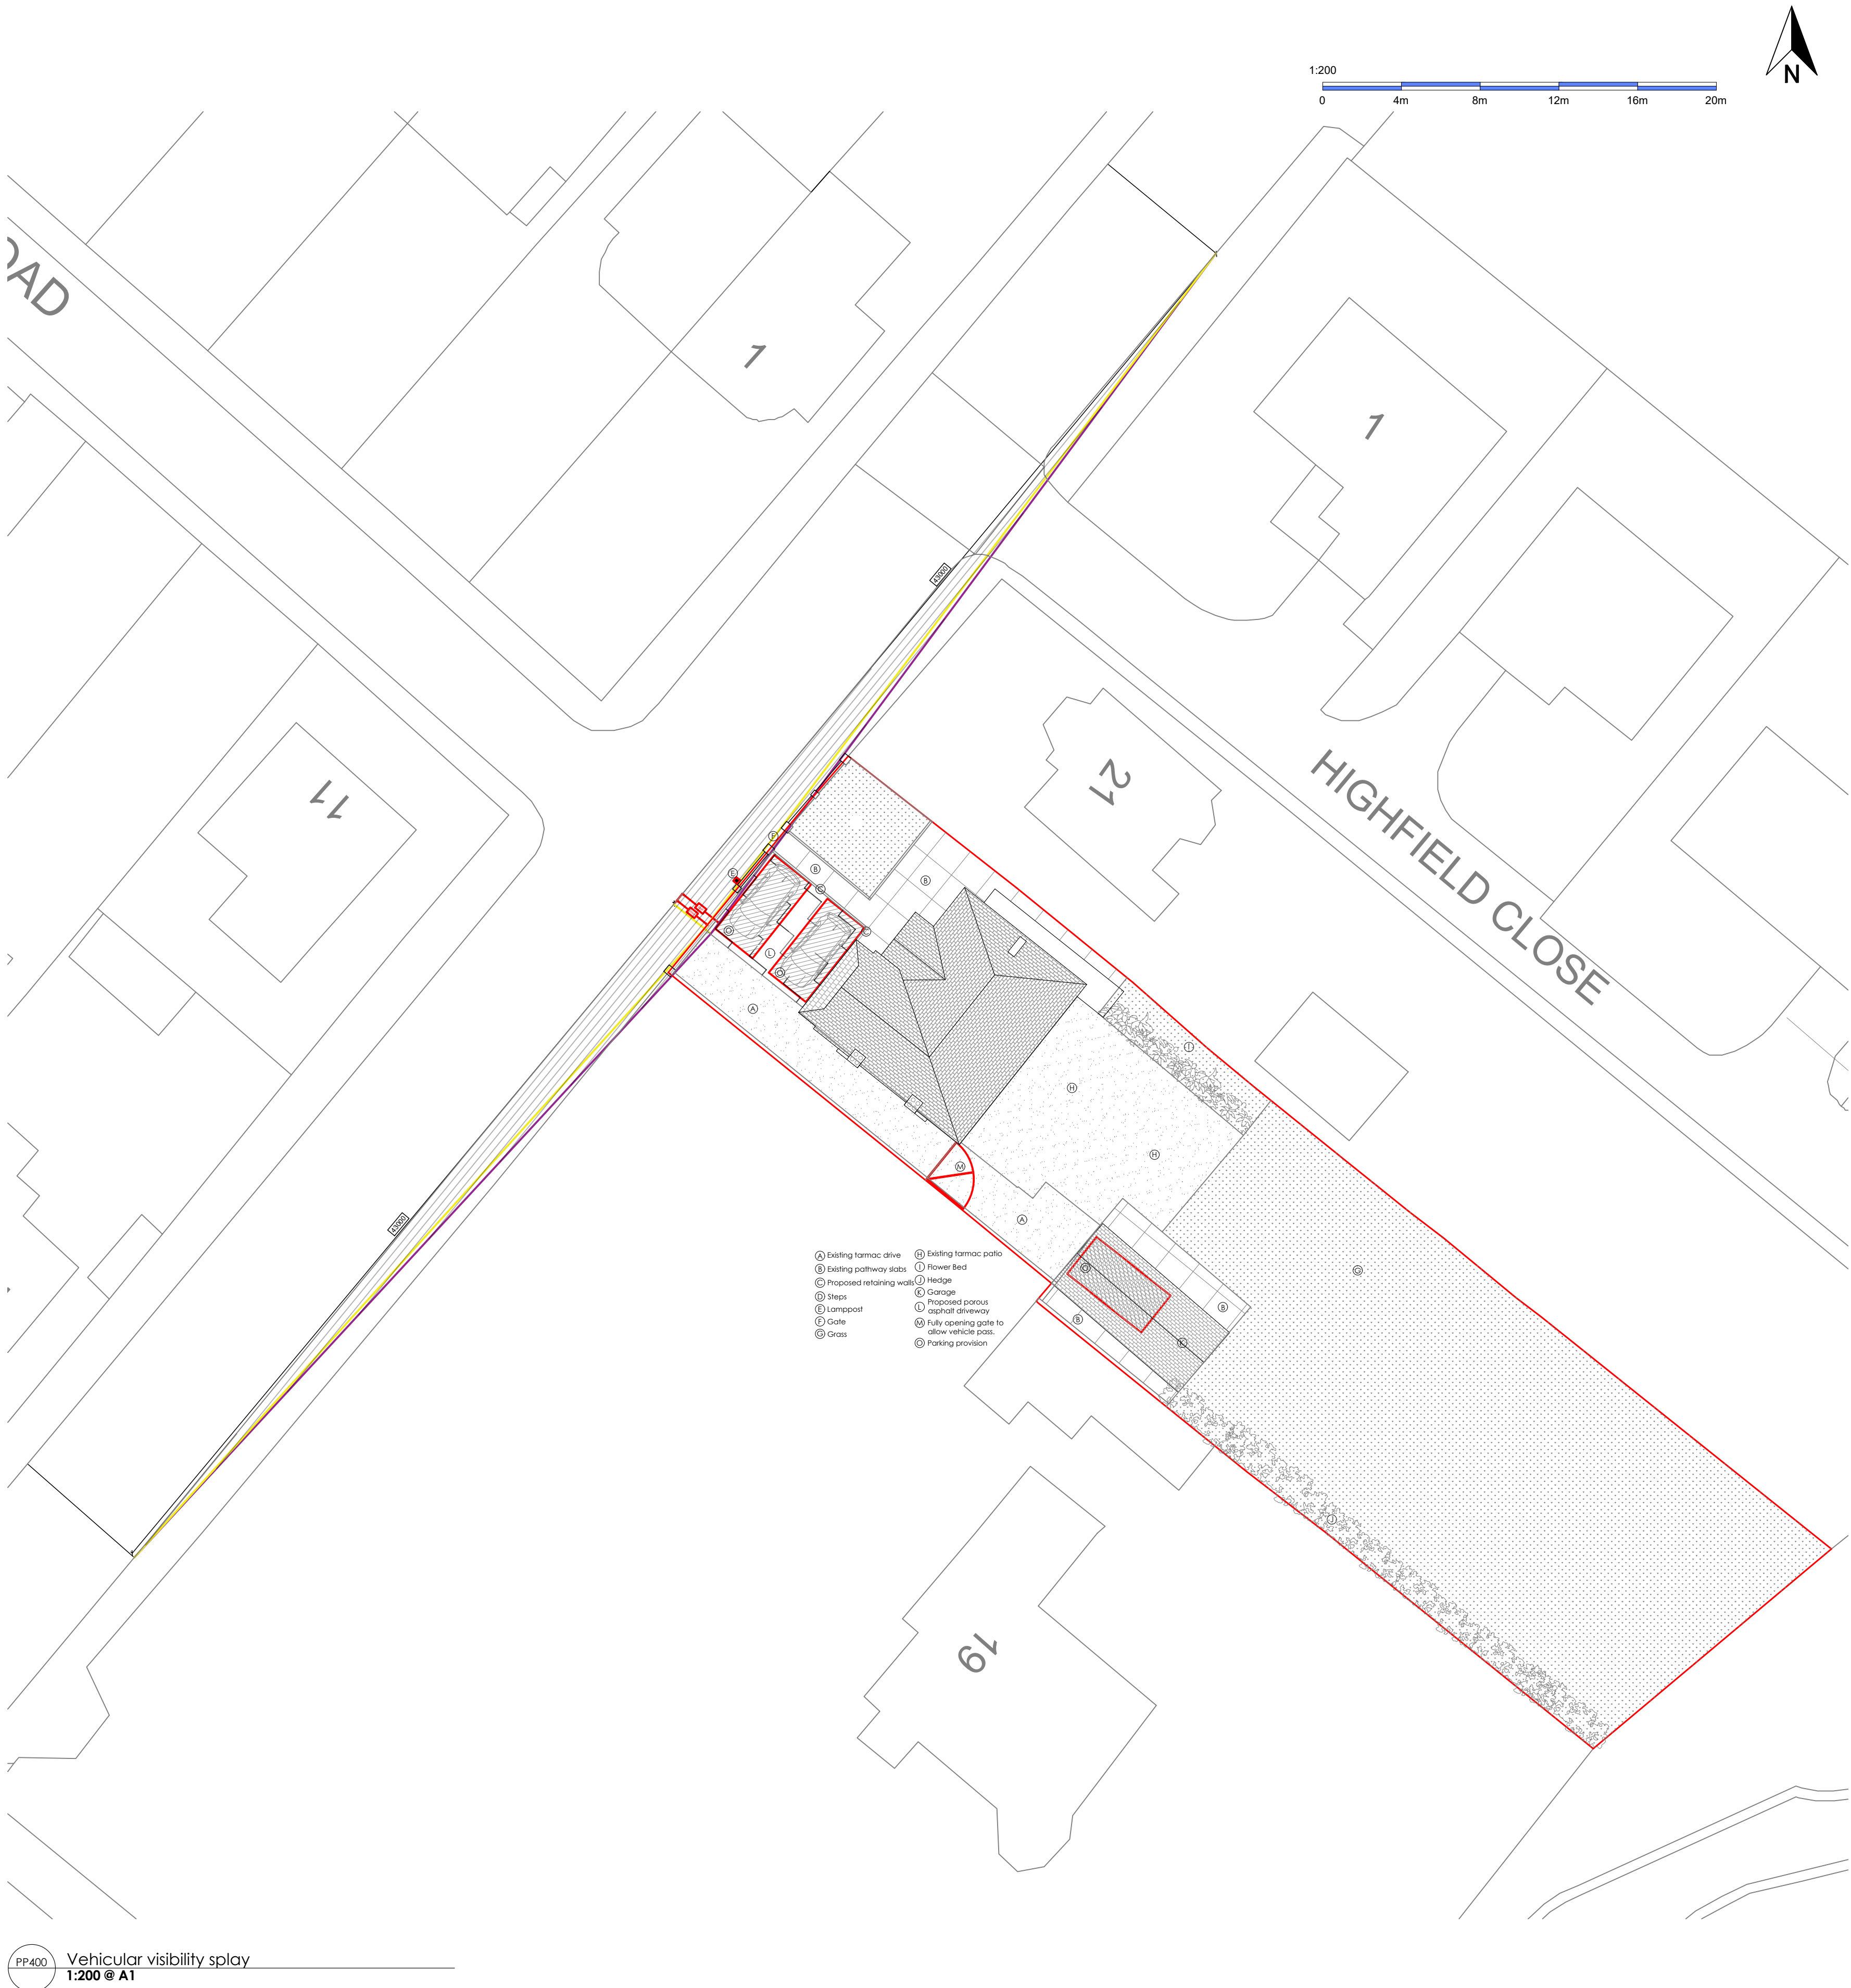

PP400 Vehicular visibility splay
1:200 @ A1

Revisions		
Rev #	Date	Description
01	01/01/22	x