


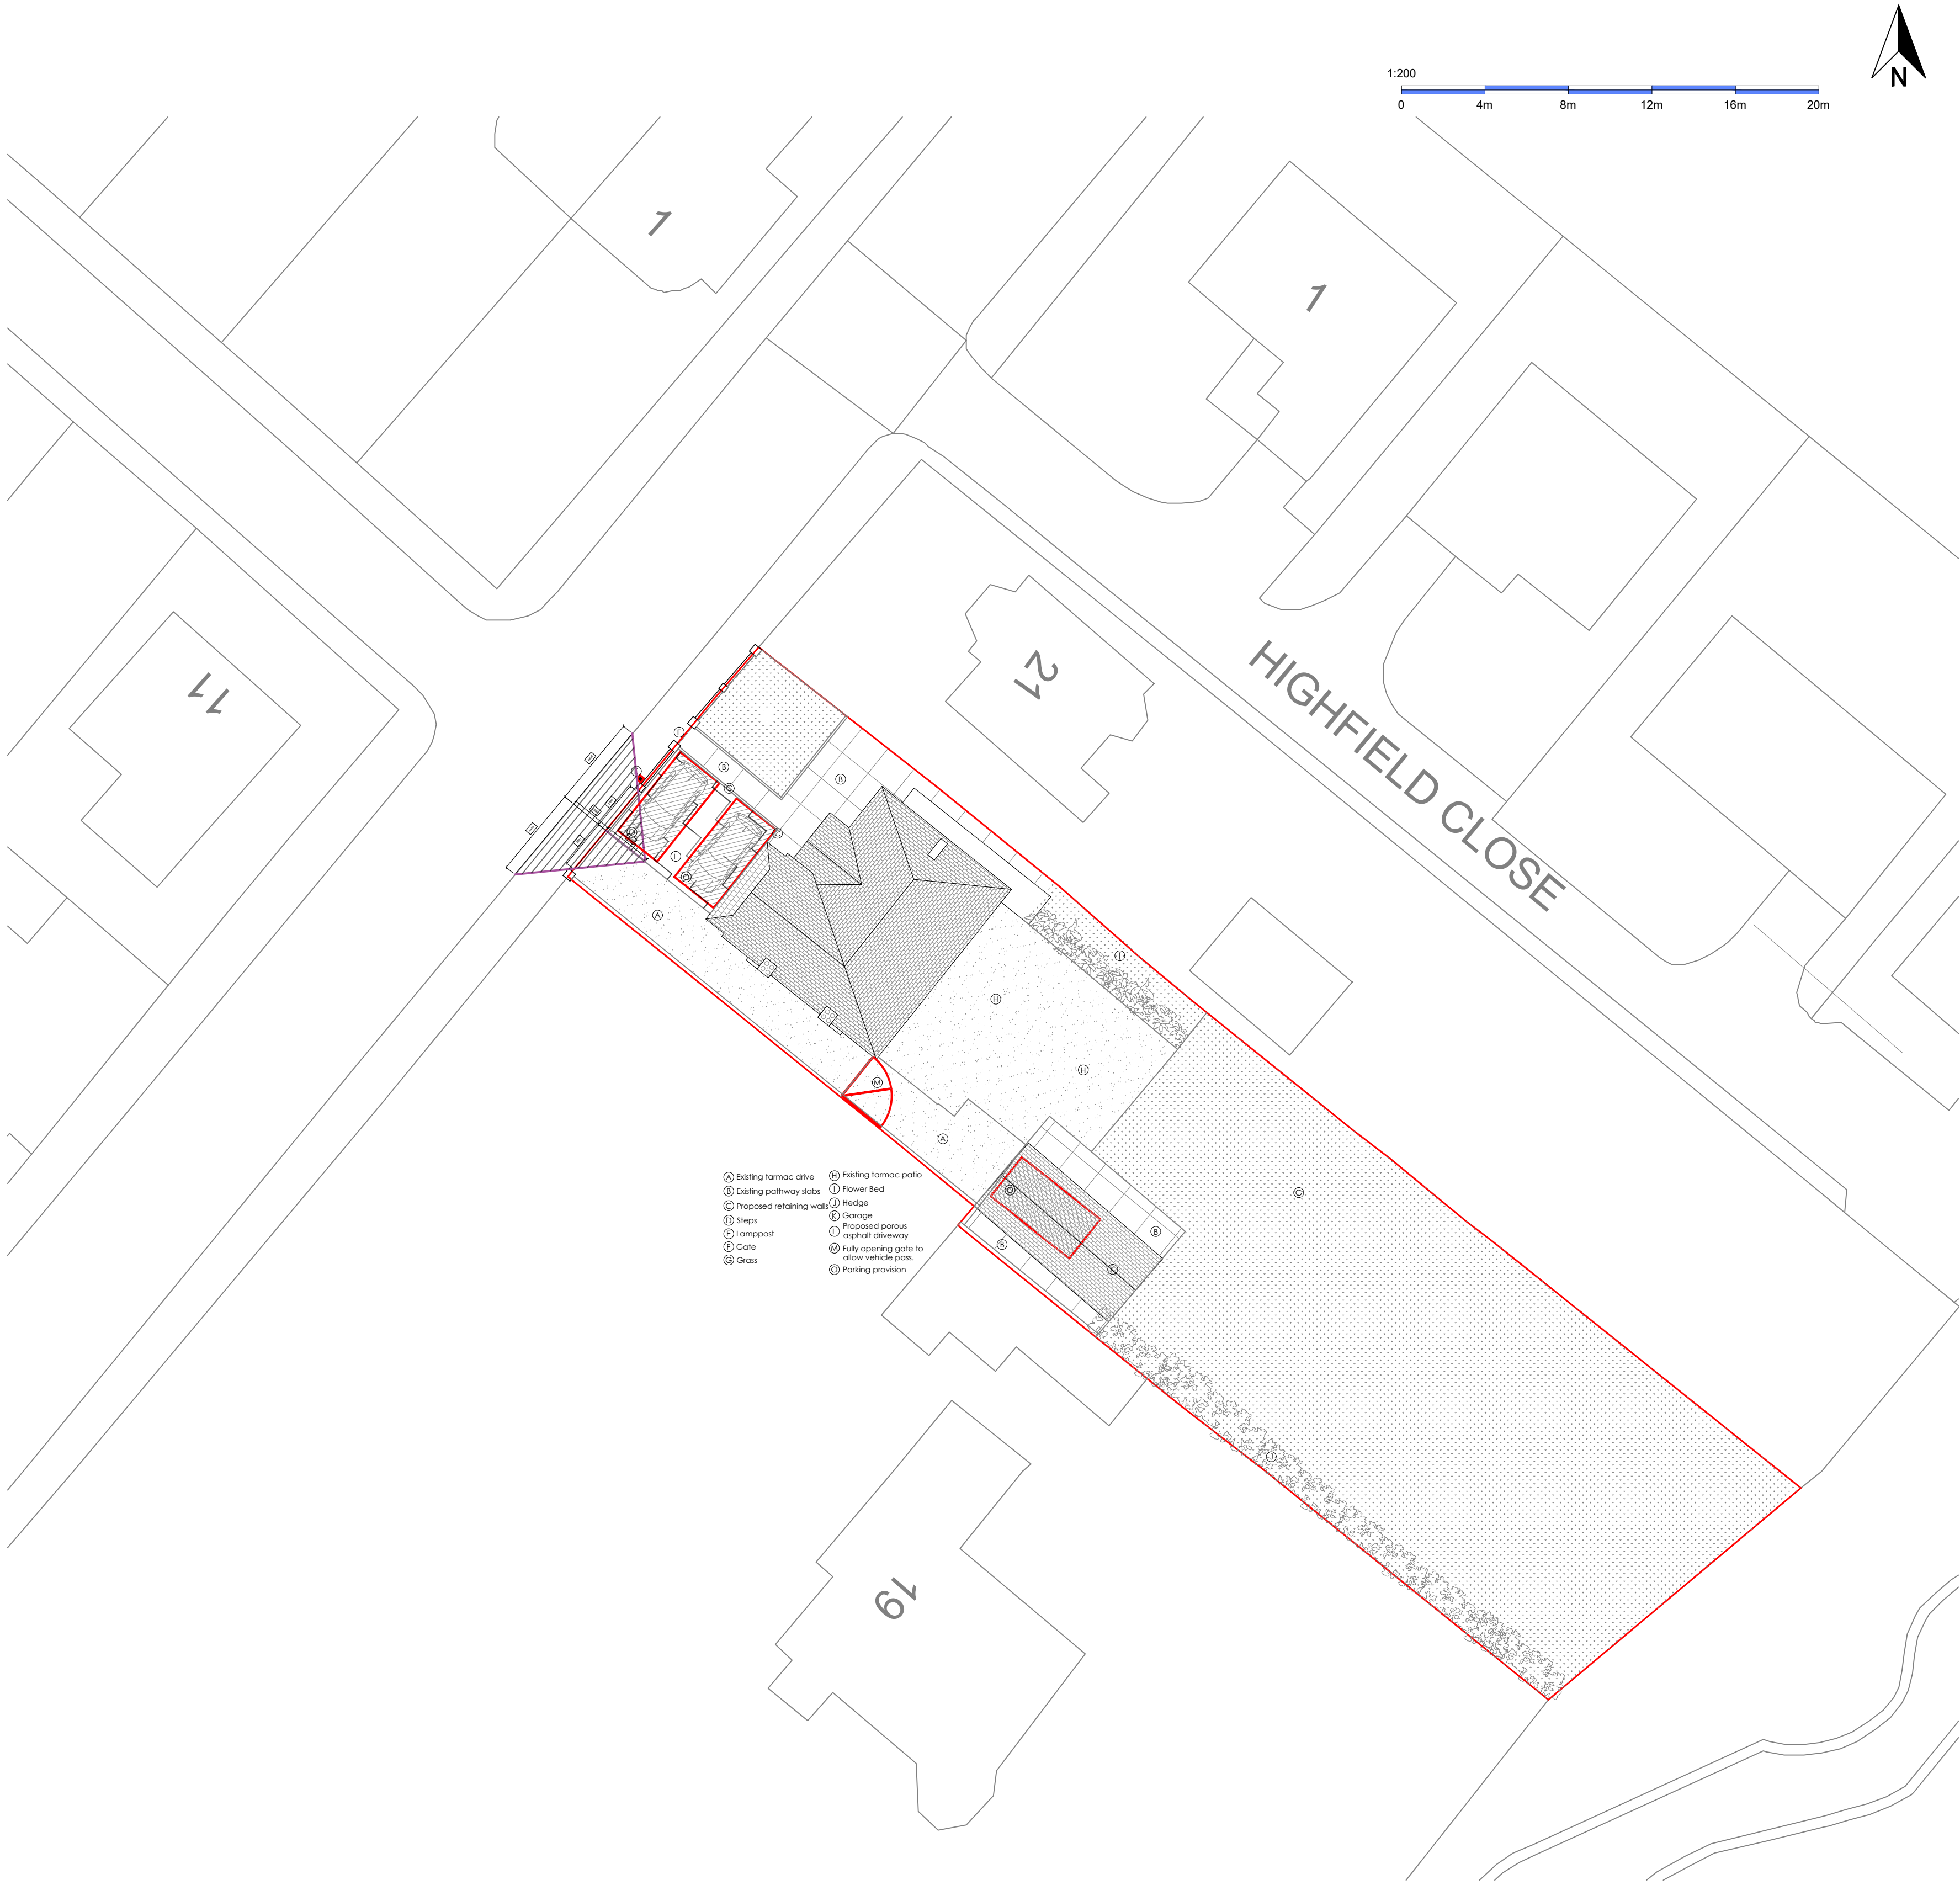

PP500 Pedestrian visibility splay
1:200 @ A1