




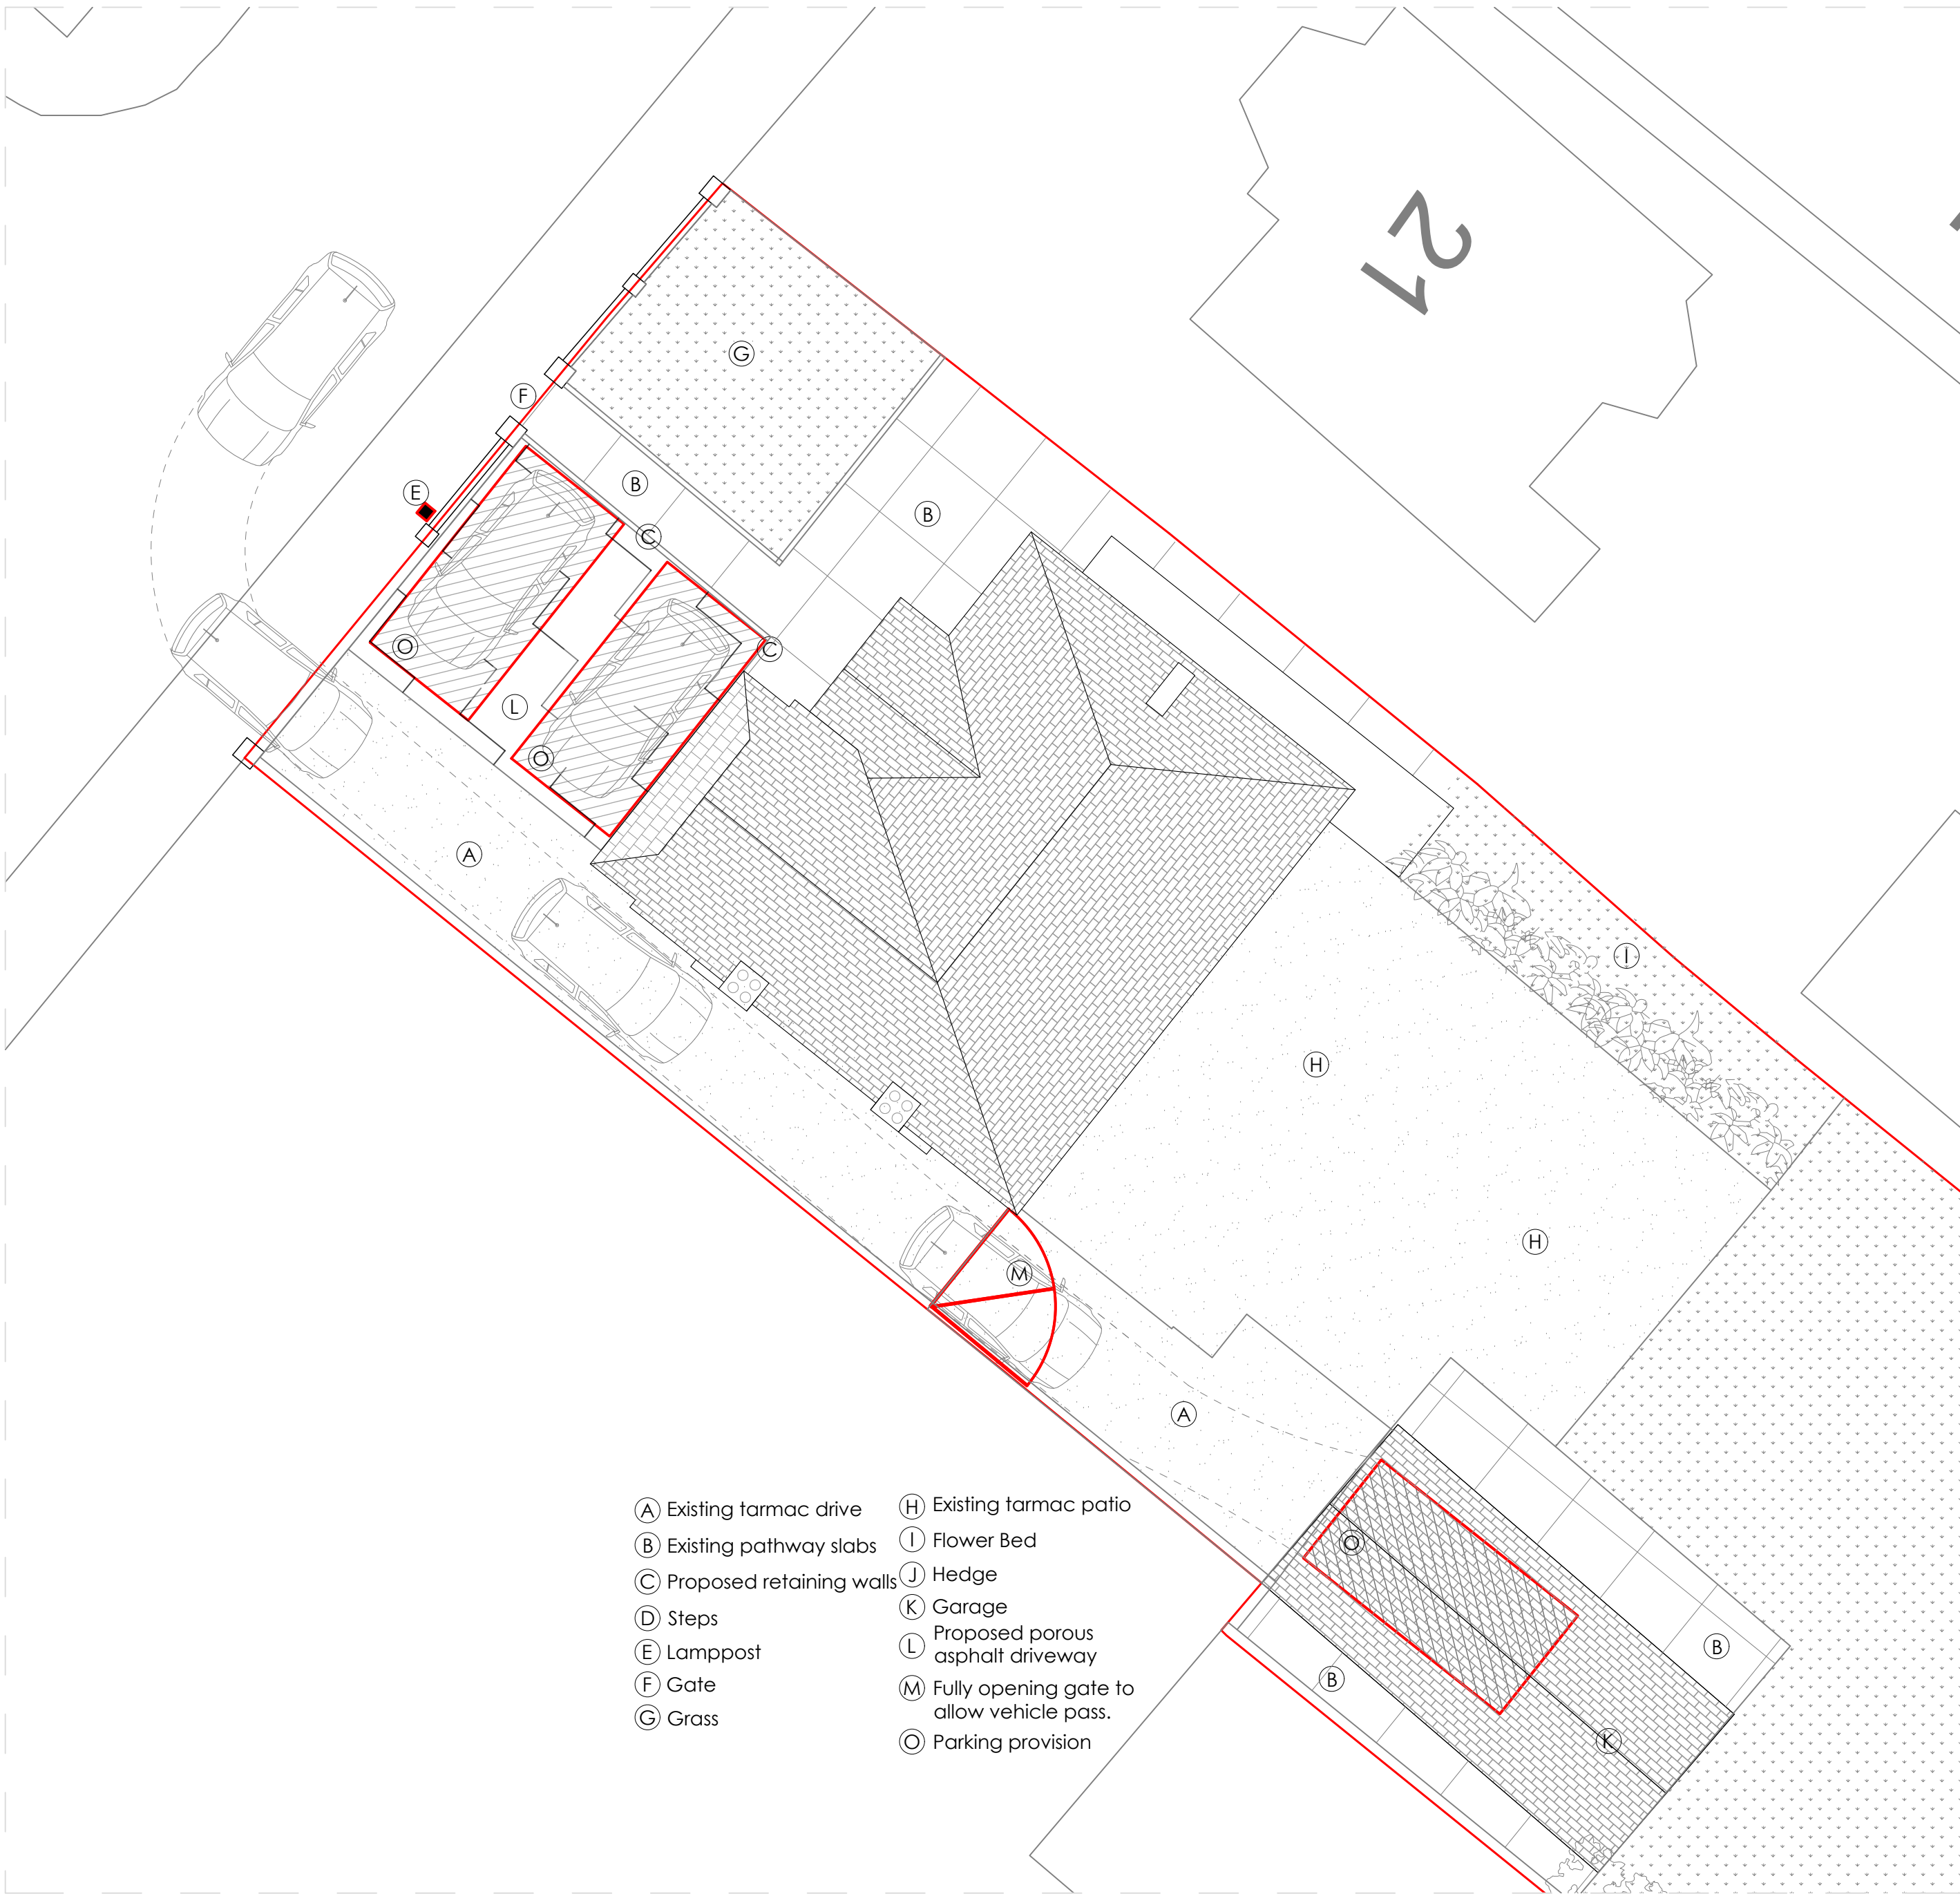

PP700 Auto Track - garage enter
1:100 @ A1

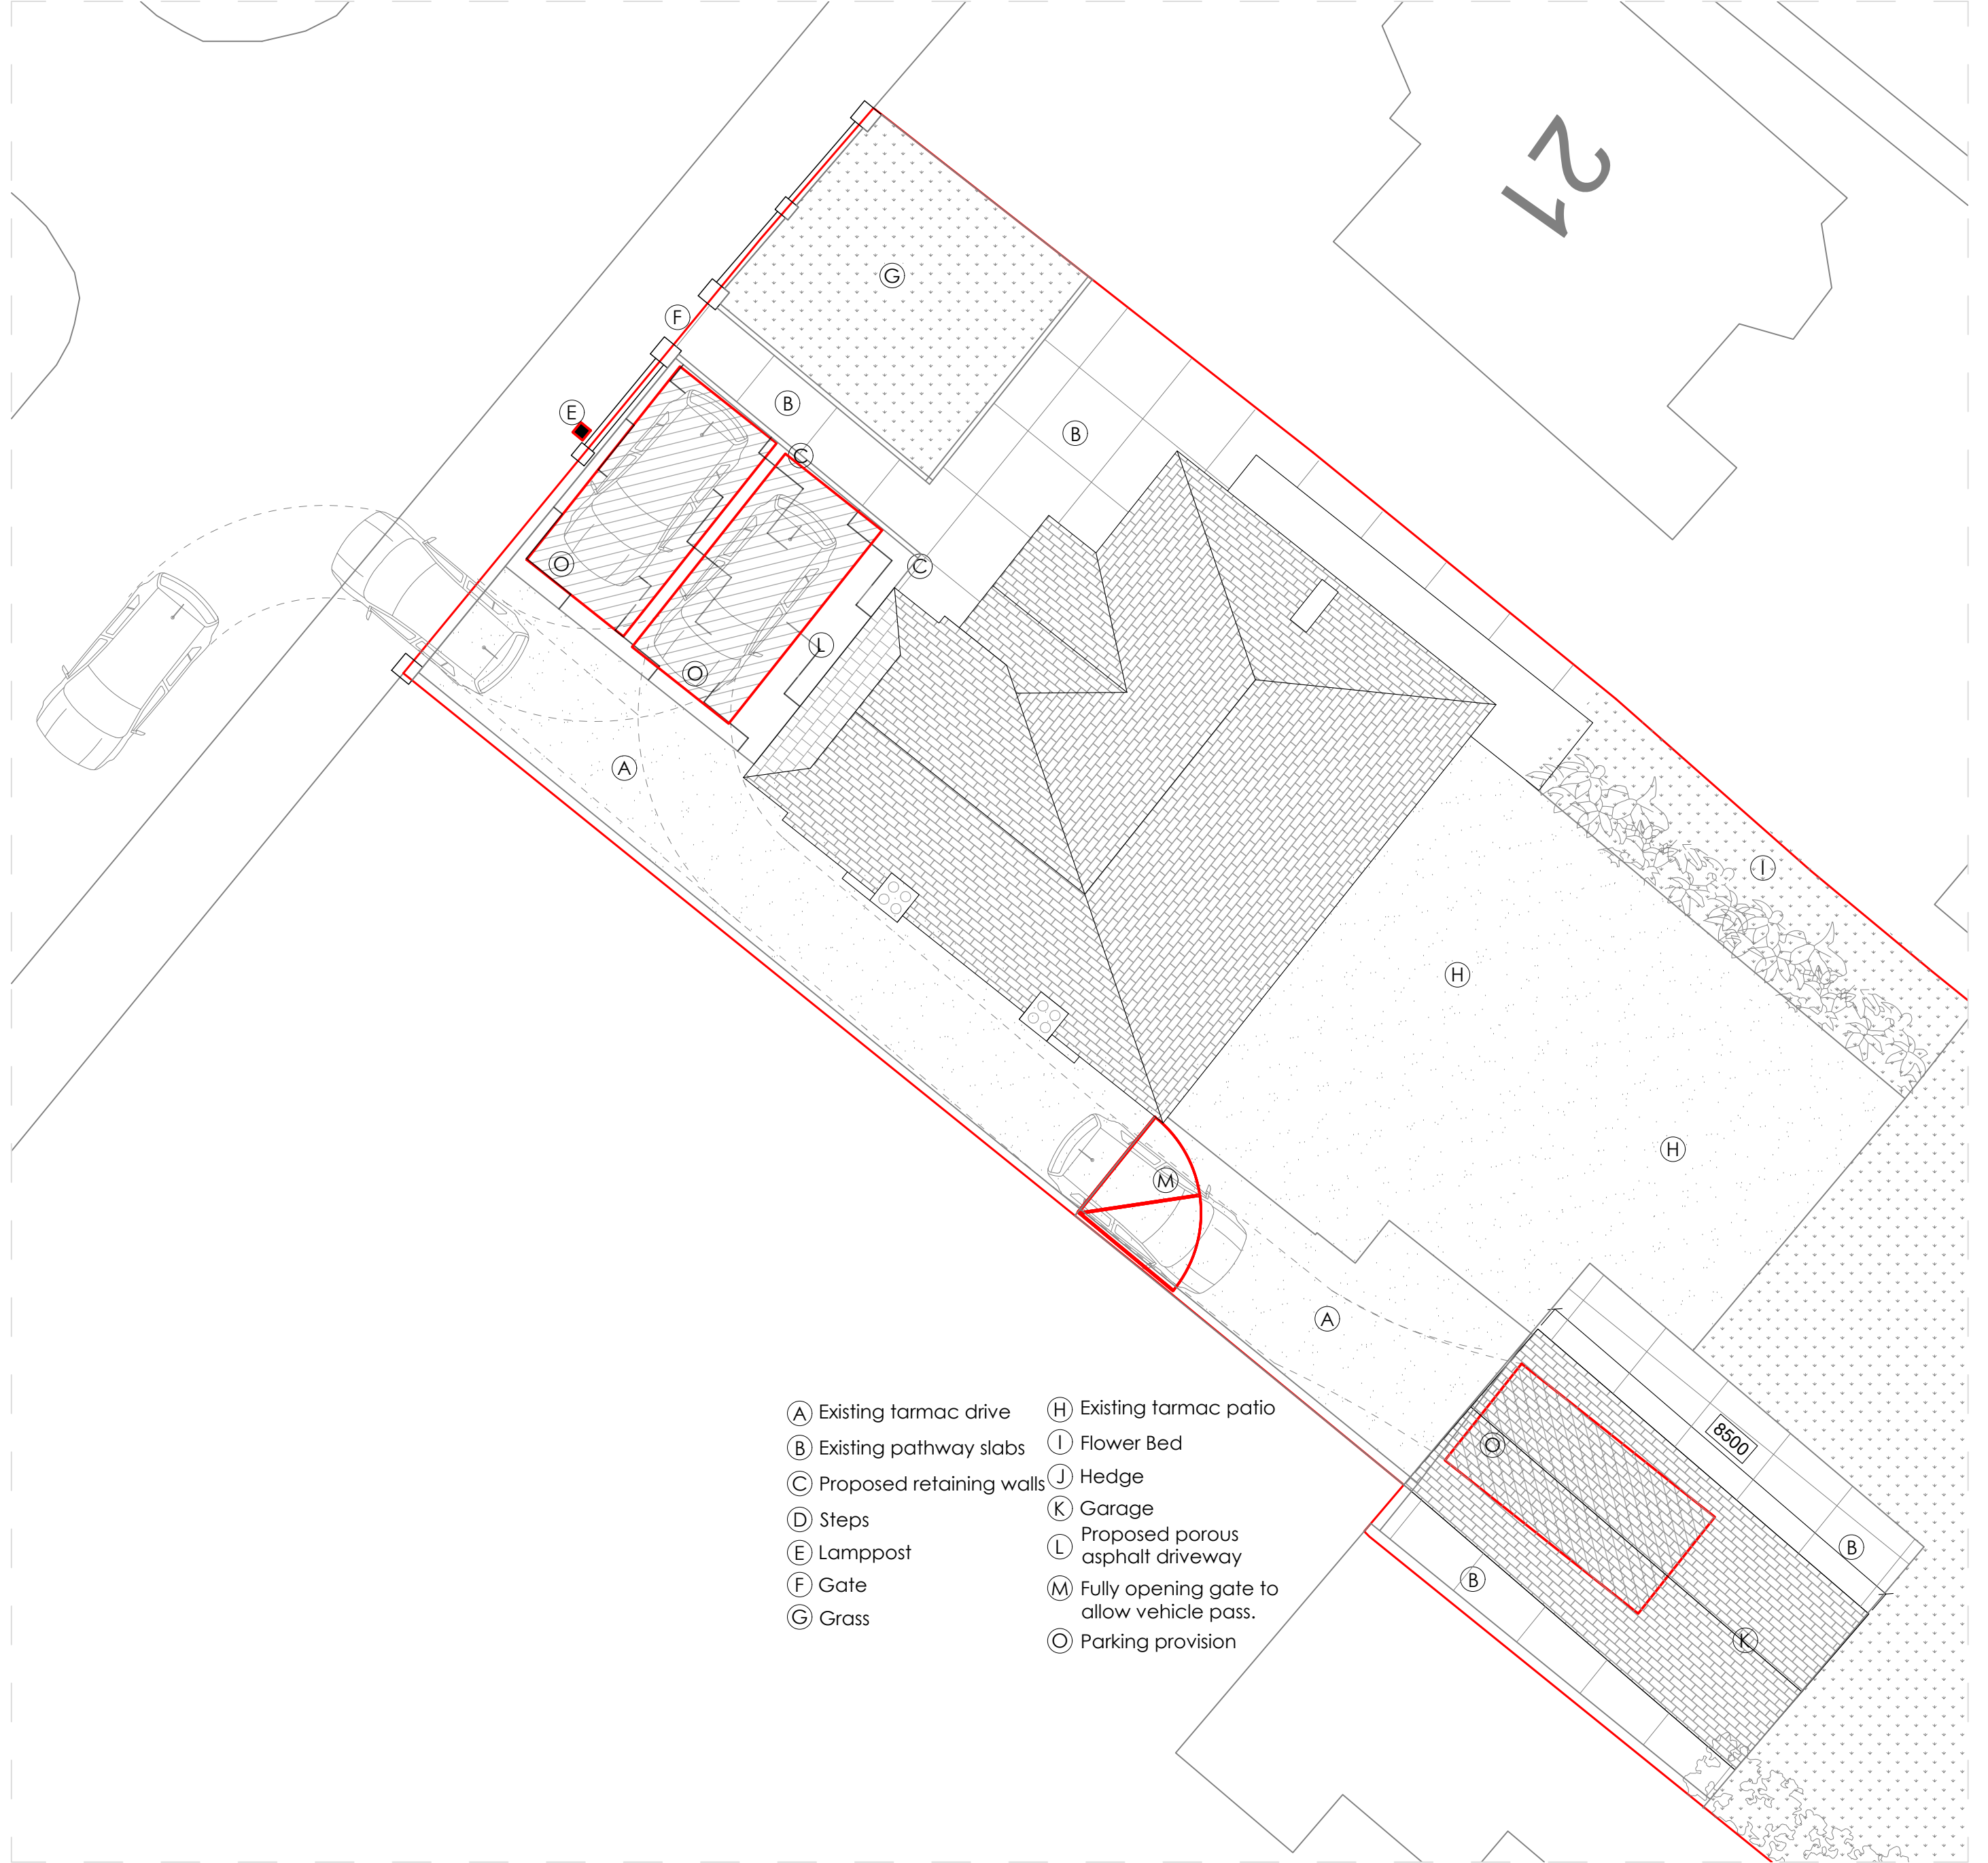

PP700 Auto Track - garage exit
1:100 @ A1

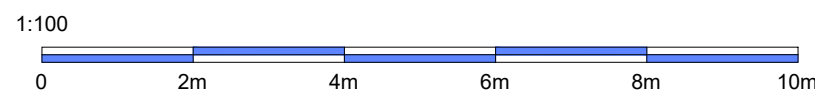


Revisions		
Rev #	Date	Description
01	01/01/22	x

Client: Craig Gorman
Address: 20 Daphne Road,
Neath SA10 8DP
Date: 31/05/2023
Title: Auto Track - garage access
Drawn By: PD
Scale: 1:100 @ A1

R-Hughes, Platform, Bute St,
Cardiff CF10 5LE
www.RHughesdesigns.com
Enquiries@rhughesdesigns.com
02922 362706

R-Hughes
Designs

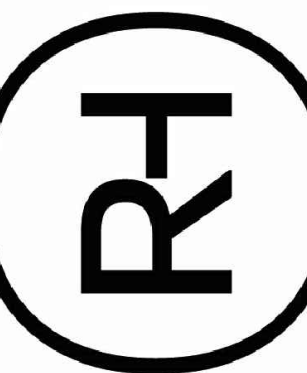

All dimensions are in millimetres unless otherwise stated. This drawing is not to be used or copied without written consent.