



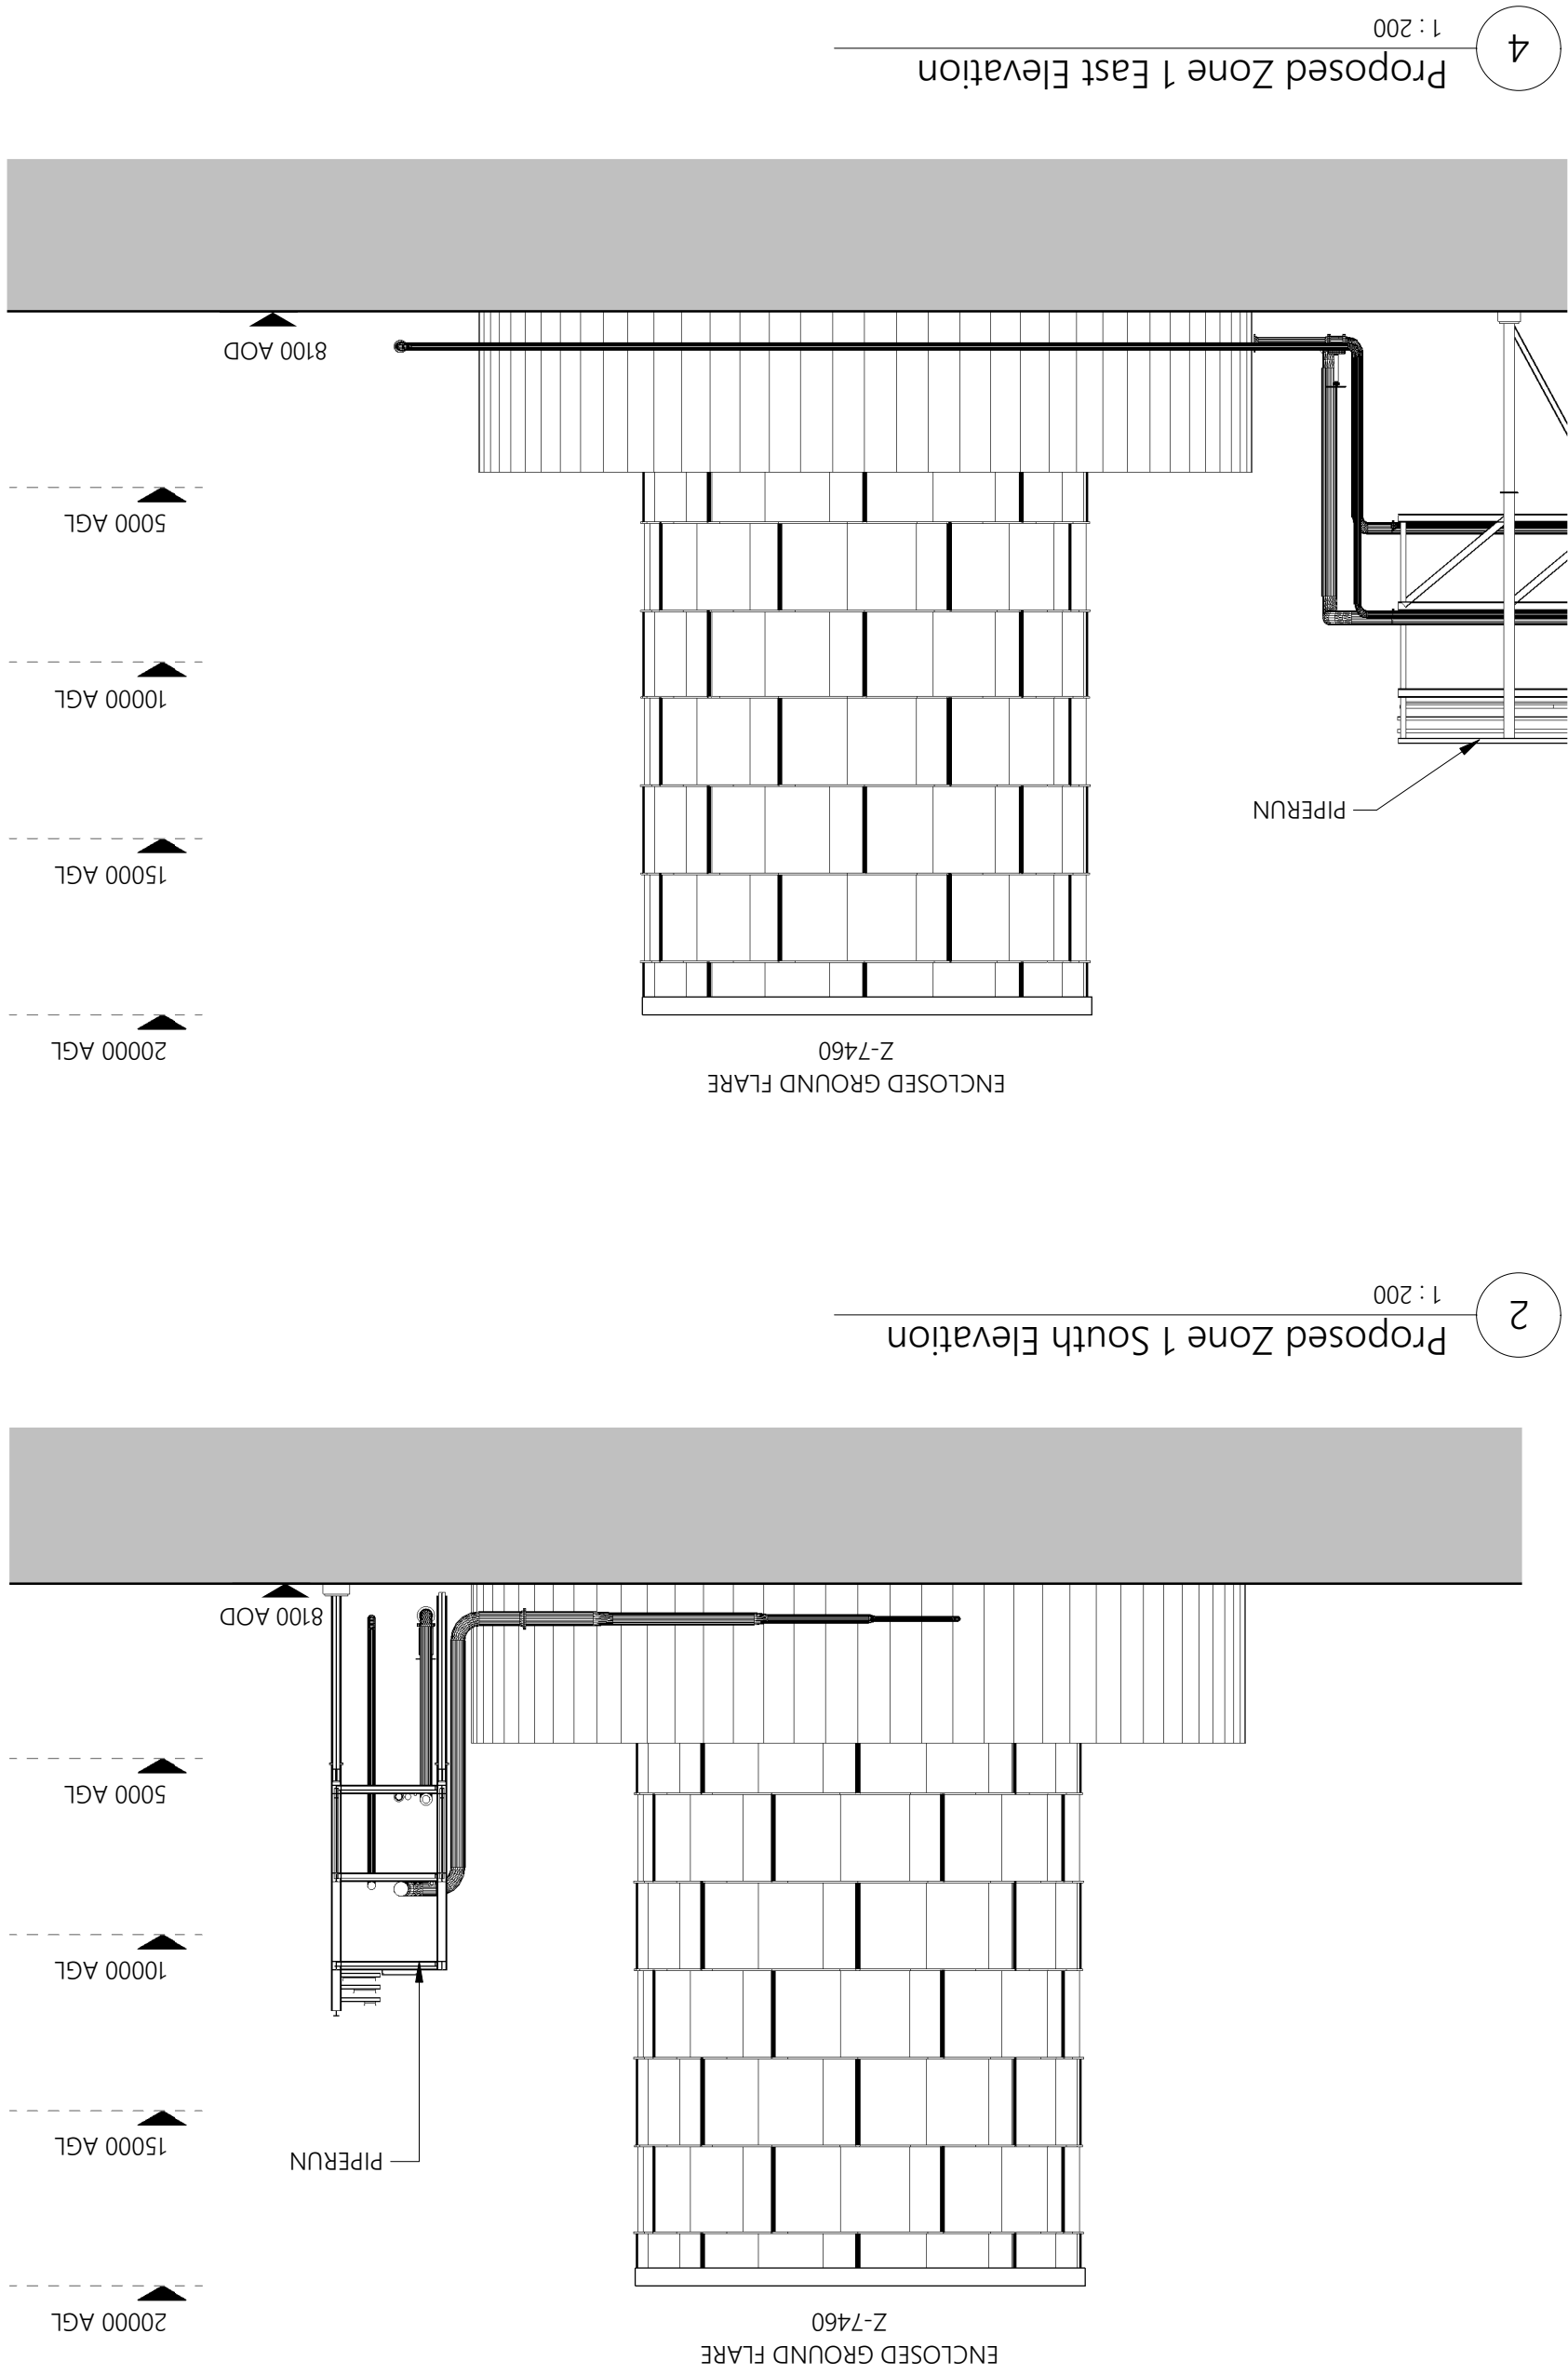

- Survey information taken directly from drawings
- Issued on December 2021 by AP Land surveys.
- Inspire Architects are not responsible for the design of the plant equipment identified on this drawing.
- Enclosed ground flare to be finished in galvanised steel.

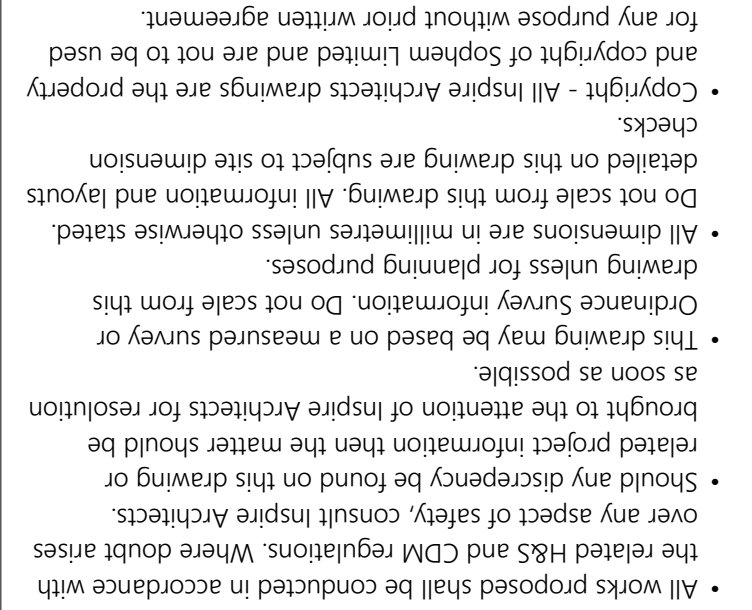

GENERAL NOTES

0m 5m 10m 15m 20m

01749 605006

Sophem Limited t/a Inspire Architects
Heywood House, Heywood, BA13 4NA

© 2023 sophem limited
info@inspirearchitects.co.uk
www.inspirearchitects.co.uk