


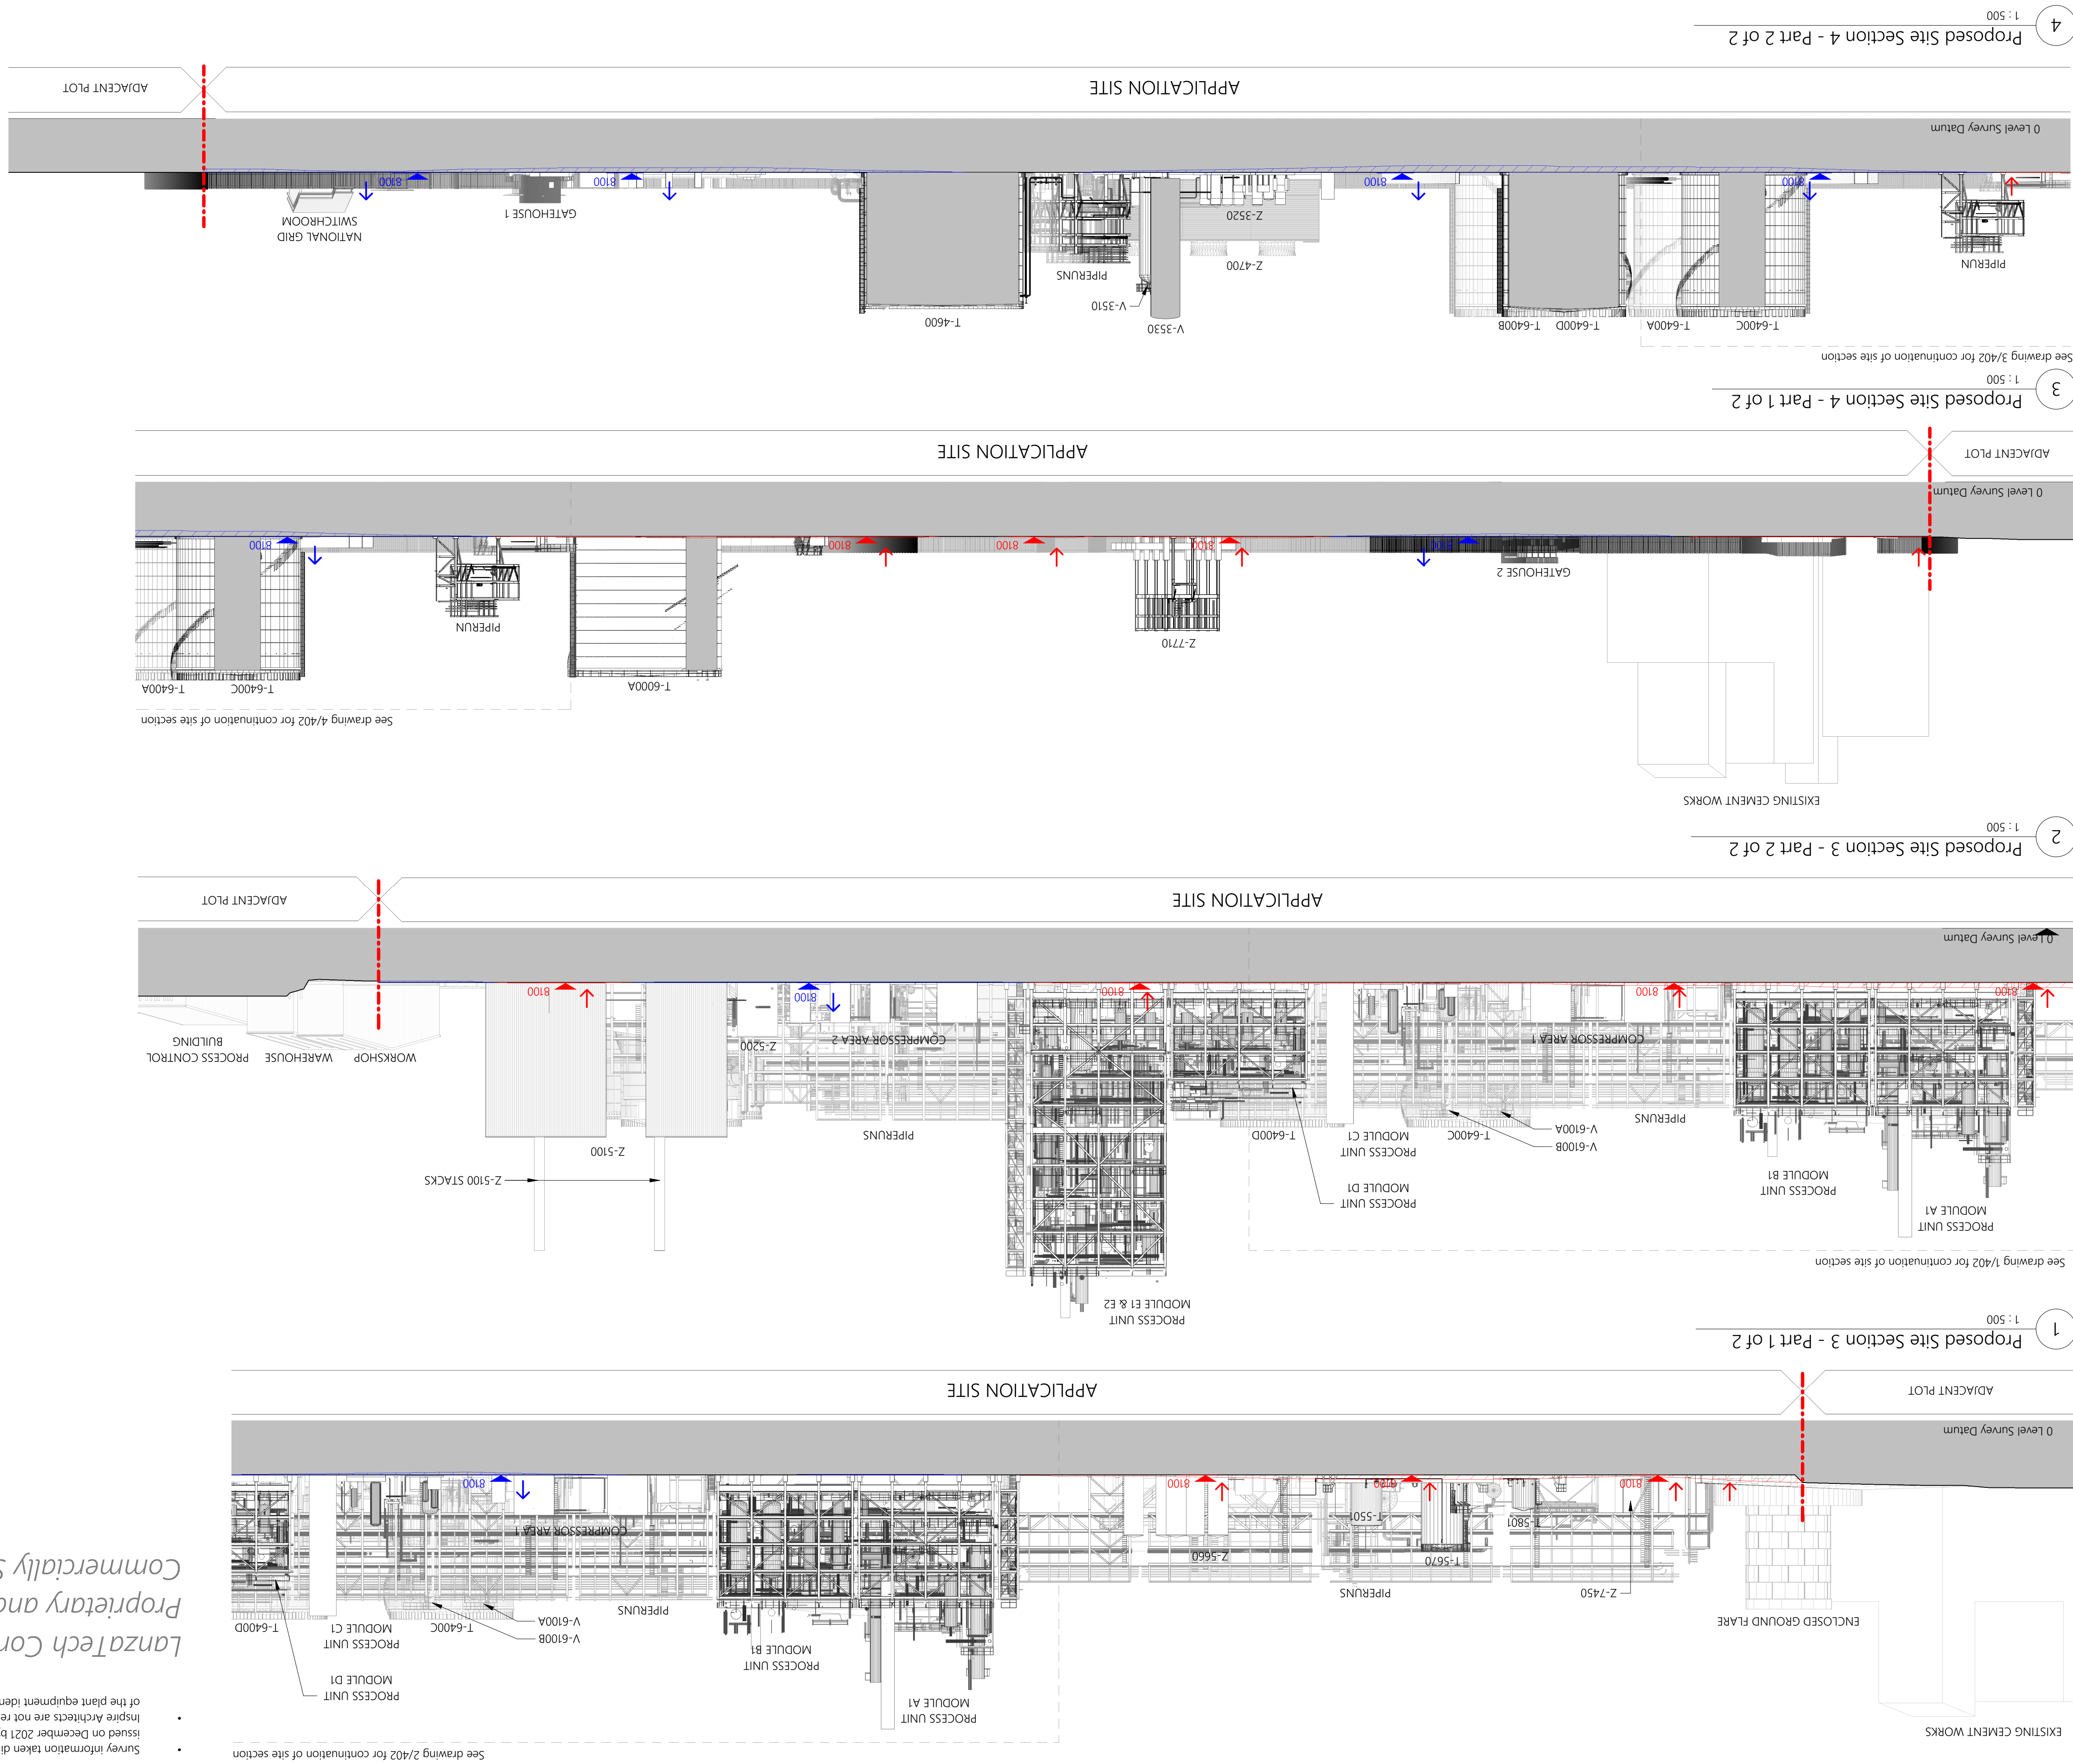

NOTES

- Survey information taken directly from drawings
- Inspira Architects are not responsible for the design of the plant equipment identified on this drawing

LanzaTech Confidential, Proprietary and Commercially Sensitive

Revision	Drawn	Checked	Date
P4	CH	NC	13.07.2023
P5	CH	NC	17.07.2023
P6	CH	NC	25.07.2023
P7	CH	NC	09.08.2023
P8	CH	NC	11.08.2023
P9	CH	NC	31.10.2023
P10	CH	NC	02.11.2023
P11	CH	NC	06.11.2023



- All work proposed shall be regulated in accordance with the latest H&S and CDM regulations. Where doubt arises over any aspect of safety, consult Inspire Architects.
- Should any discrepancy be found on this drawing or related project information then the matter should be brought to the attention of Inspire Architects for resolution as soon as possible.
- This drawing may be based on a measured survey or Ordnance survey information. Do not scale from this drawing unless for planning purposes.
- All dimensions are in millimetres unless otherwise stated. Do not scale from this drawing. All information and layouts detailed on this drawing are subject to site dimension checks.
- Copyright - All Inspire Architects drawings are the property and copyright of Sophian Limited and are not to be used for any purpose without prior written agreement.

(c) 2023 SOPHEM LIMITED
 info@inspirearchitects.co.uk
 www.inspirearchitects.co.uk
 SOPHEM LIMITED/VA INSPIRE ARCHITECTS
 HEYWOOD HOUSE, HEYWOOD, BA13 4NA
 01749 605006

LEGEND

- Application boundary (Red dashed line)
- Existing Site Levels (Black triangle)
- Proposed site levels following cut (Red triangle)
- Proposed site levels following fill (Blue triangle)
- Proposed area to be filled (Blue hatched area)
- Proposed area to be cut (Red hatched area)



PROJECT NAME	Project Dragon - Sustainable Aviation Fuel (SAF) Production Facility
--------------	--

CLIENT
LanzaTech UK Limited

SHEET NAME
Proposed Site Sections - Sheet 2
of 2

SHEET SIZE	A1	STATUS CODE	S2
SCALE	1 : 500 @ A1	STATUS	PLANNING

REVISION DATE	06.11.2023
REVISION	P11

DRAWING NUMBER
2143.01-1A-ZZ-ST-DR-A-0402