


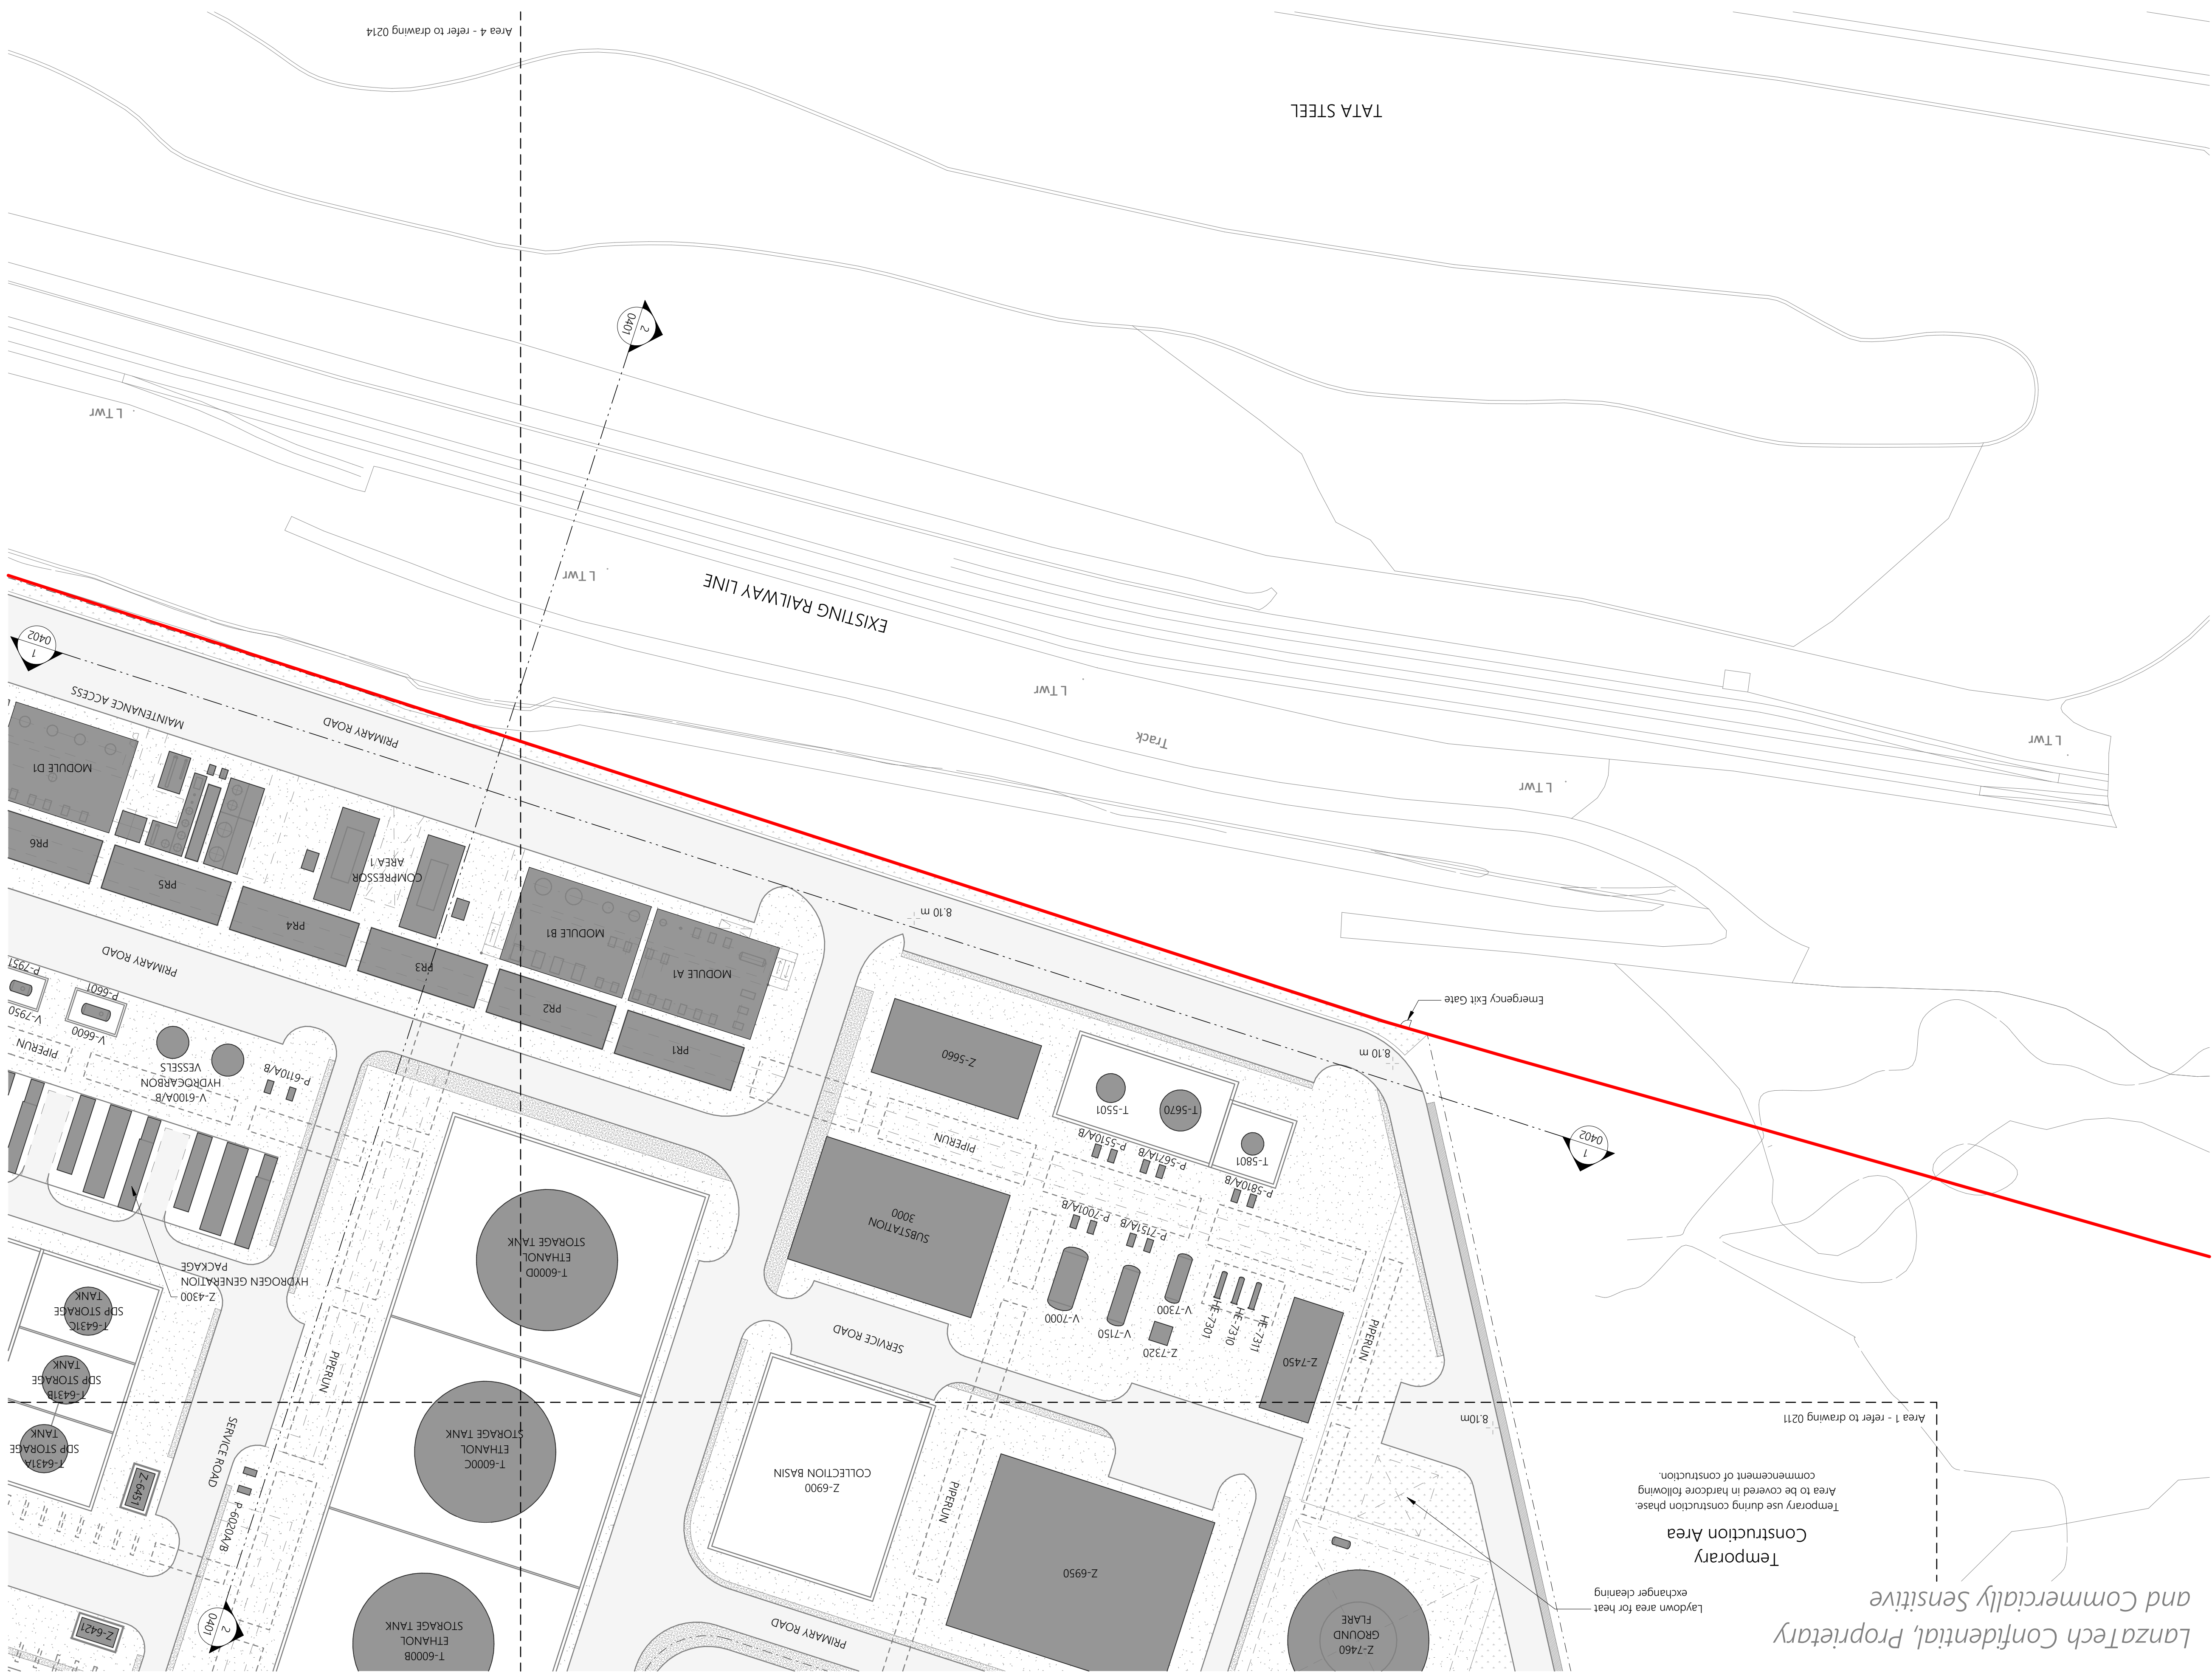

Revision	Drawn	Checked	Date
P6	CH	NC	17.07.2023
P7	CH	NC	25.07.2023
P8	CH	NC	09.08.2023
P9	CH	NC	10.08.2023
P10	CH	NC	11.08.2023
P11	CH	CH	11.10.2023
P12	CH	CH	13.10.2023
P13	CH	NC	27.10.2023

NOTES


- Survey information taken directly from drawings issued on December 2021 by AP Land surveys.
- Inspire Architects are not responsible for the design of the plant equipment identified on this drawing.

LEGEND

	Application Boundary
	Existing Buildings
	Existing buildings to be demolished
	Proposed Buildings



- All works proposed shall be negotiated in accordance with the latest E&S and C&D requirements. Where doubt arises over any aspect of safety, consult Inspire Architects
- Should any discrepancy be found on this drawing or related project information then the matter should be brought to the attention of Inspire Architects for resolution as soon as possible
- Ordinance survey may be based on a measured survey or drawing unless for planning purposes
- All dimensions are in millimetres unless otherwise stated
- Do not scale from this drawing. All information and layouts detailed on this drawing are subject to the dimension checks.
- Copyright - All Inspire Architects drawings are the property and copyright of Sophom Limited and are not to be used for any purpose without written agreement.

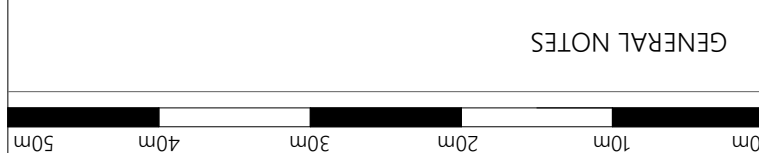

(c) 2023 Sophem Limited
info@inspirearchitects.co.uk
www.inspirearchitects.co.uk
Sophem Limited t/a Inspire Architects
Heywood House, Heywood, BA13 4NA
01749 605006