


Revision	Drawn	Checked	Date
P1	IS	CH	30.03.2023
P2	CH	NC	14.06.2023
P3	CH	NC	23.06.2023
P4	CH	NC	30.06.2023
P5	CH	NC	17.07.2023
P6	CH	NC	25.07.2023
P7	CH	NC	09.08.2023
P8	IS	CH	27.10.2023

LEGEND	
①	Engineering brickwork
②	Built-up insulated metal wall cladding system
③	Built-up insulated metal roof cladding system
④	Aluminium double glazed windows
⑤	Aluminium framed doorset
⑥	Metal roller shutter door
⑦	Metal guttering and downpipes
⑧	Rooflights

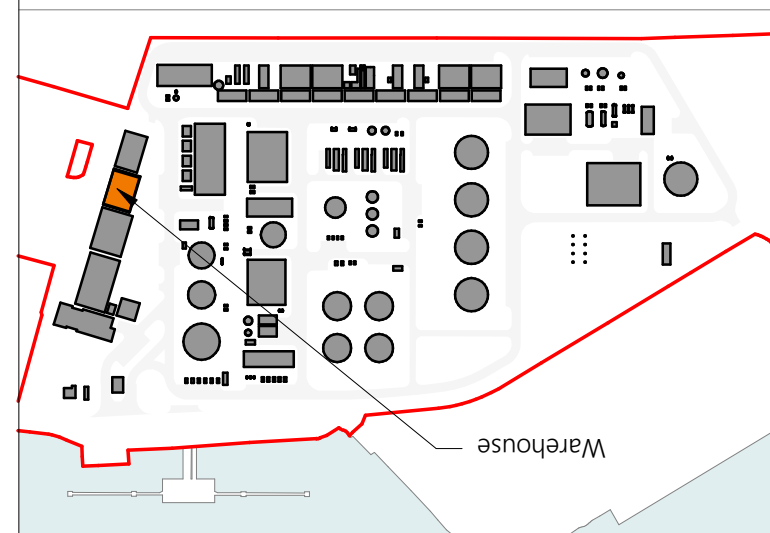

- All works proposed shall be conducted in accordance with the related H&S and CDM regulations. Where doubt arises over any aspect of safety, consult Inspire Architects.
- Should any discrepancy be found on this drawing or related project information then the matter should be brought to the attention of Inspire Architects for resolution as soon as possible.
- This drawing may be based on a measured survey or Ordinance survey information, but not scale from this drawing unless for planning purposes.
- All dimensions are in millimetres unless otherwise stated. Do not scale from this drawing. All information and layouts detailed on this drawing are subject to site dimension checks.
- Copyright - All Inspire Architects drawings are the property and copyright of Sophem Limited and are not to be used for any purpose without prior written agreement.

GENERAL NOTES	
10m	5m



NOTES

- North arrow indicates 'True North'

LanzaTech Confidential, Proprietary
and Commercially Sensitive

DRAWING NUMBER	27.10.2023
REVISION DATE	REVISION
STATUS CODE	STATUS
SHEET SIZE	SCALE
A1	1 : 100 @ A1

Proposed Warehouse Store Plans




CLIENT

LanzaTech UK Limited




INSPIRE
Architects

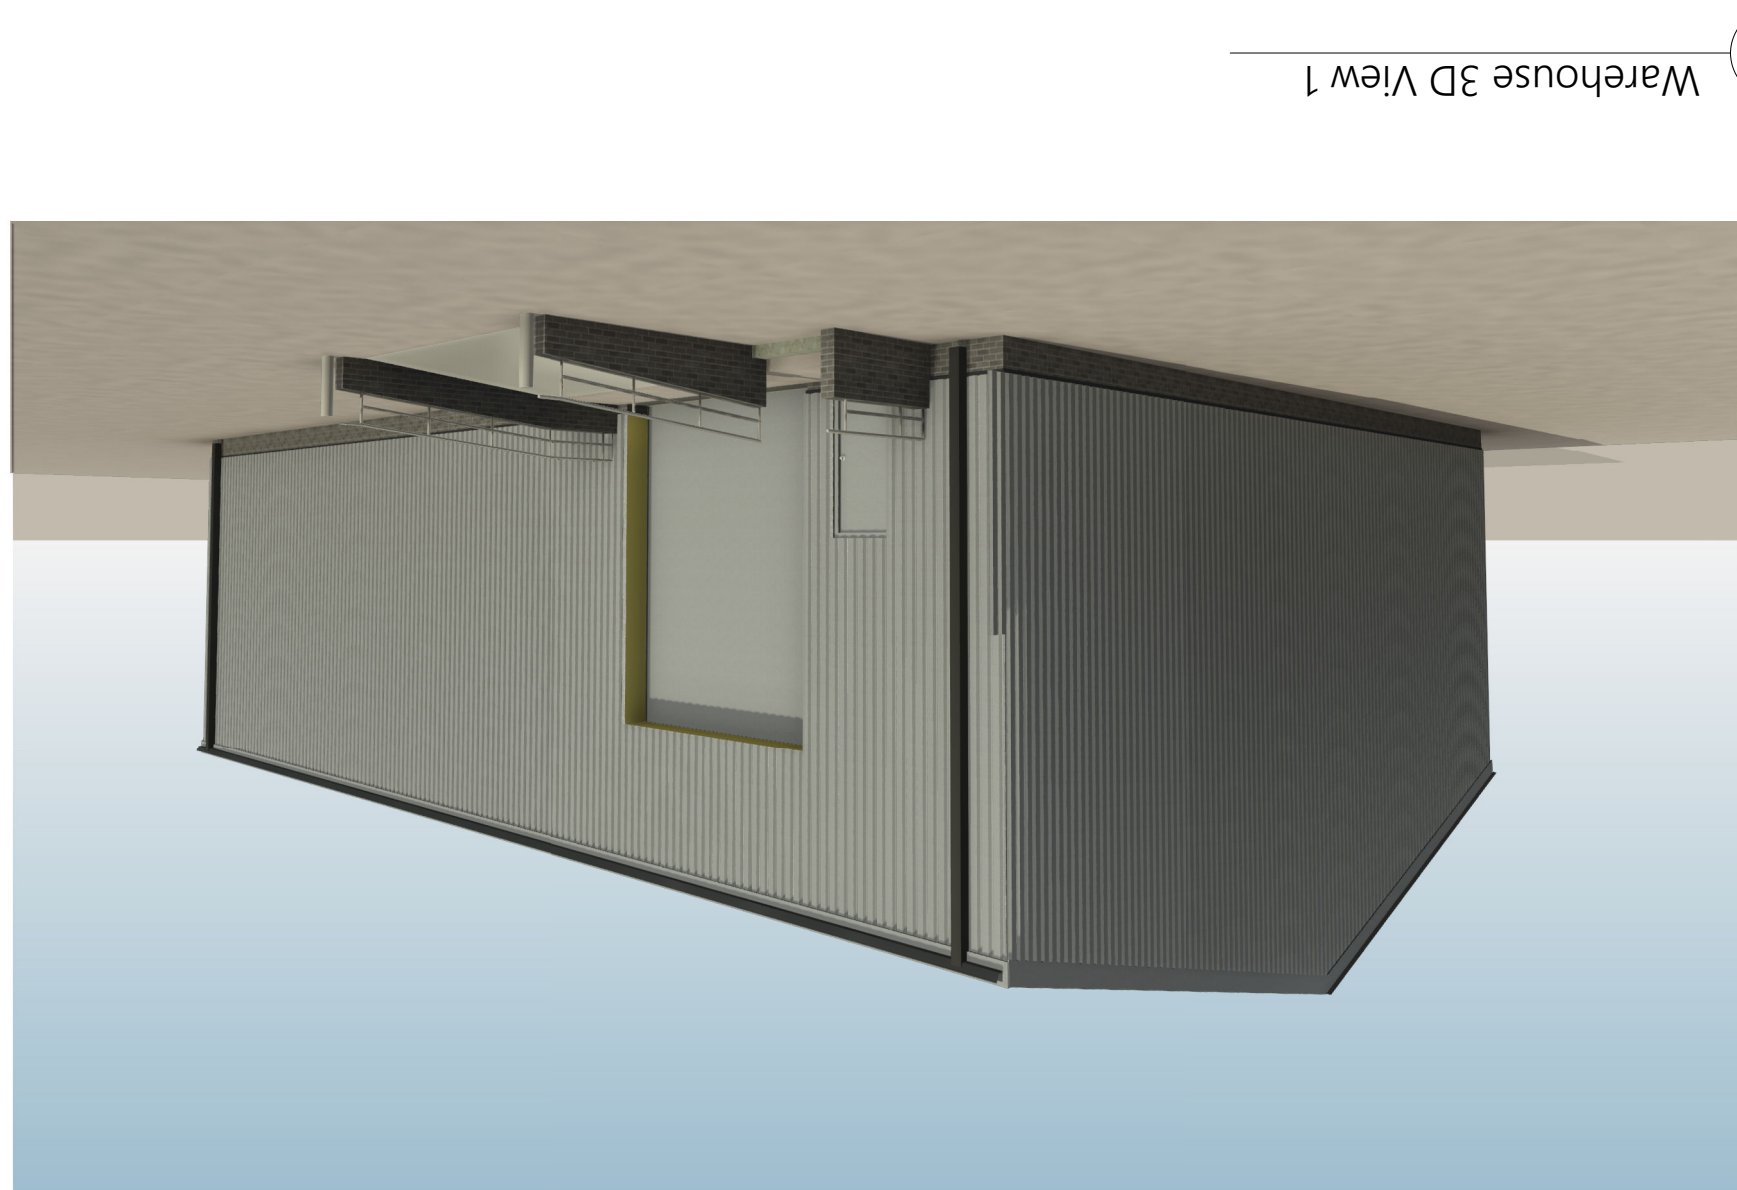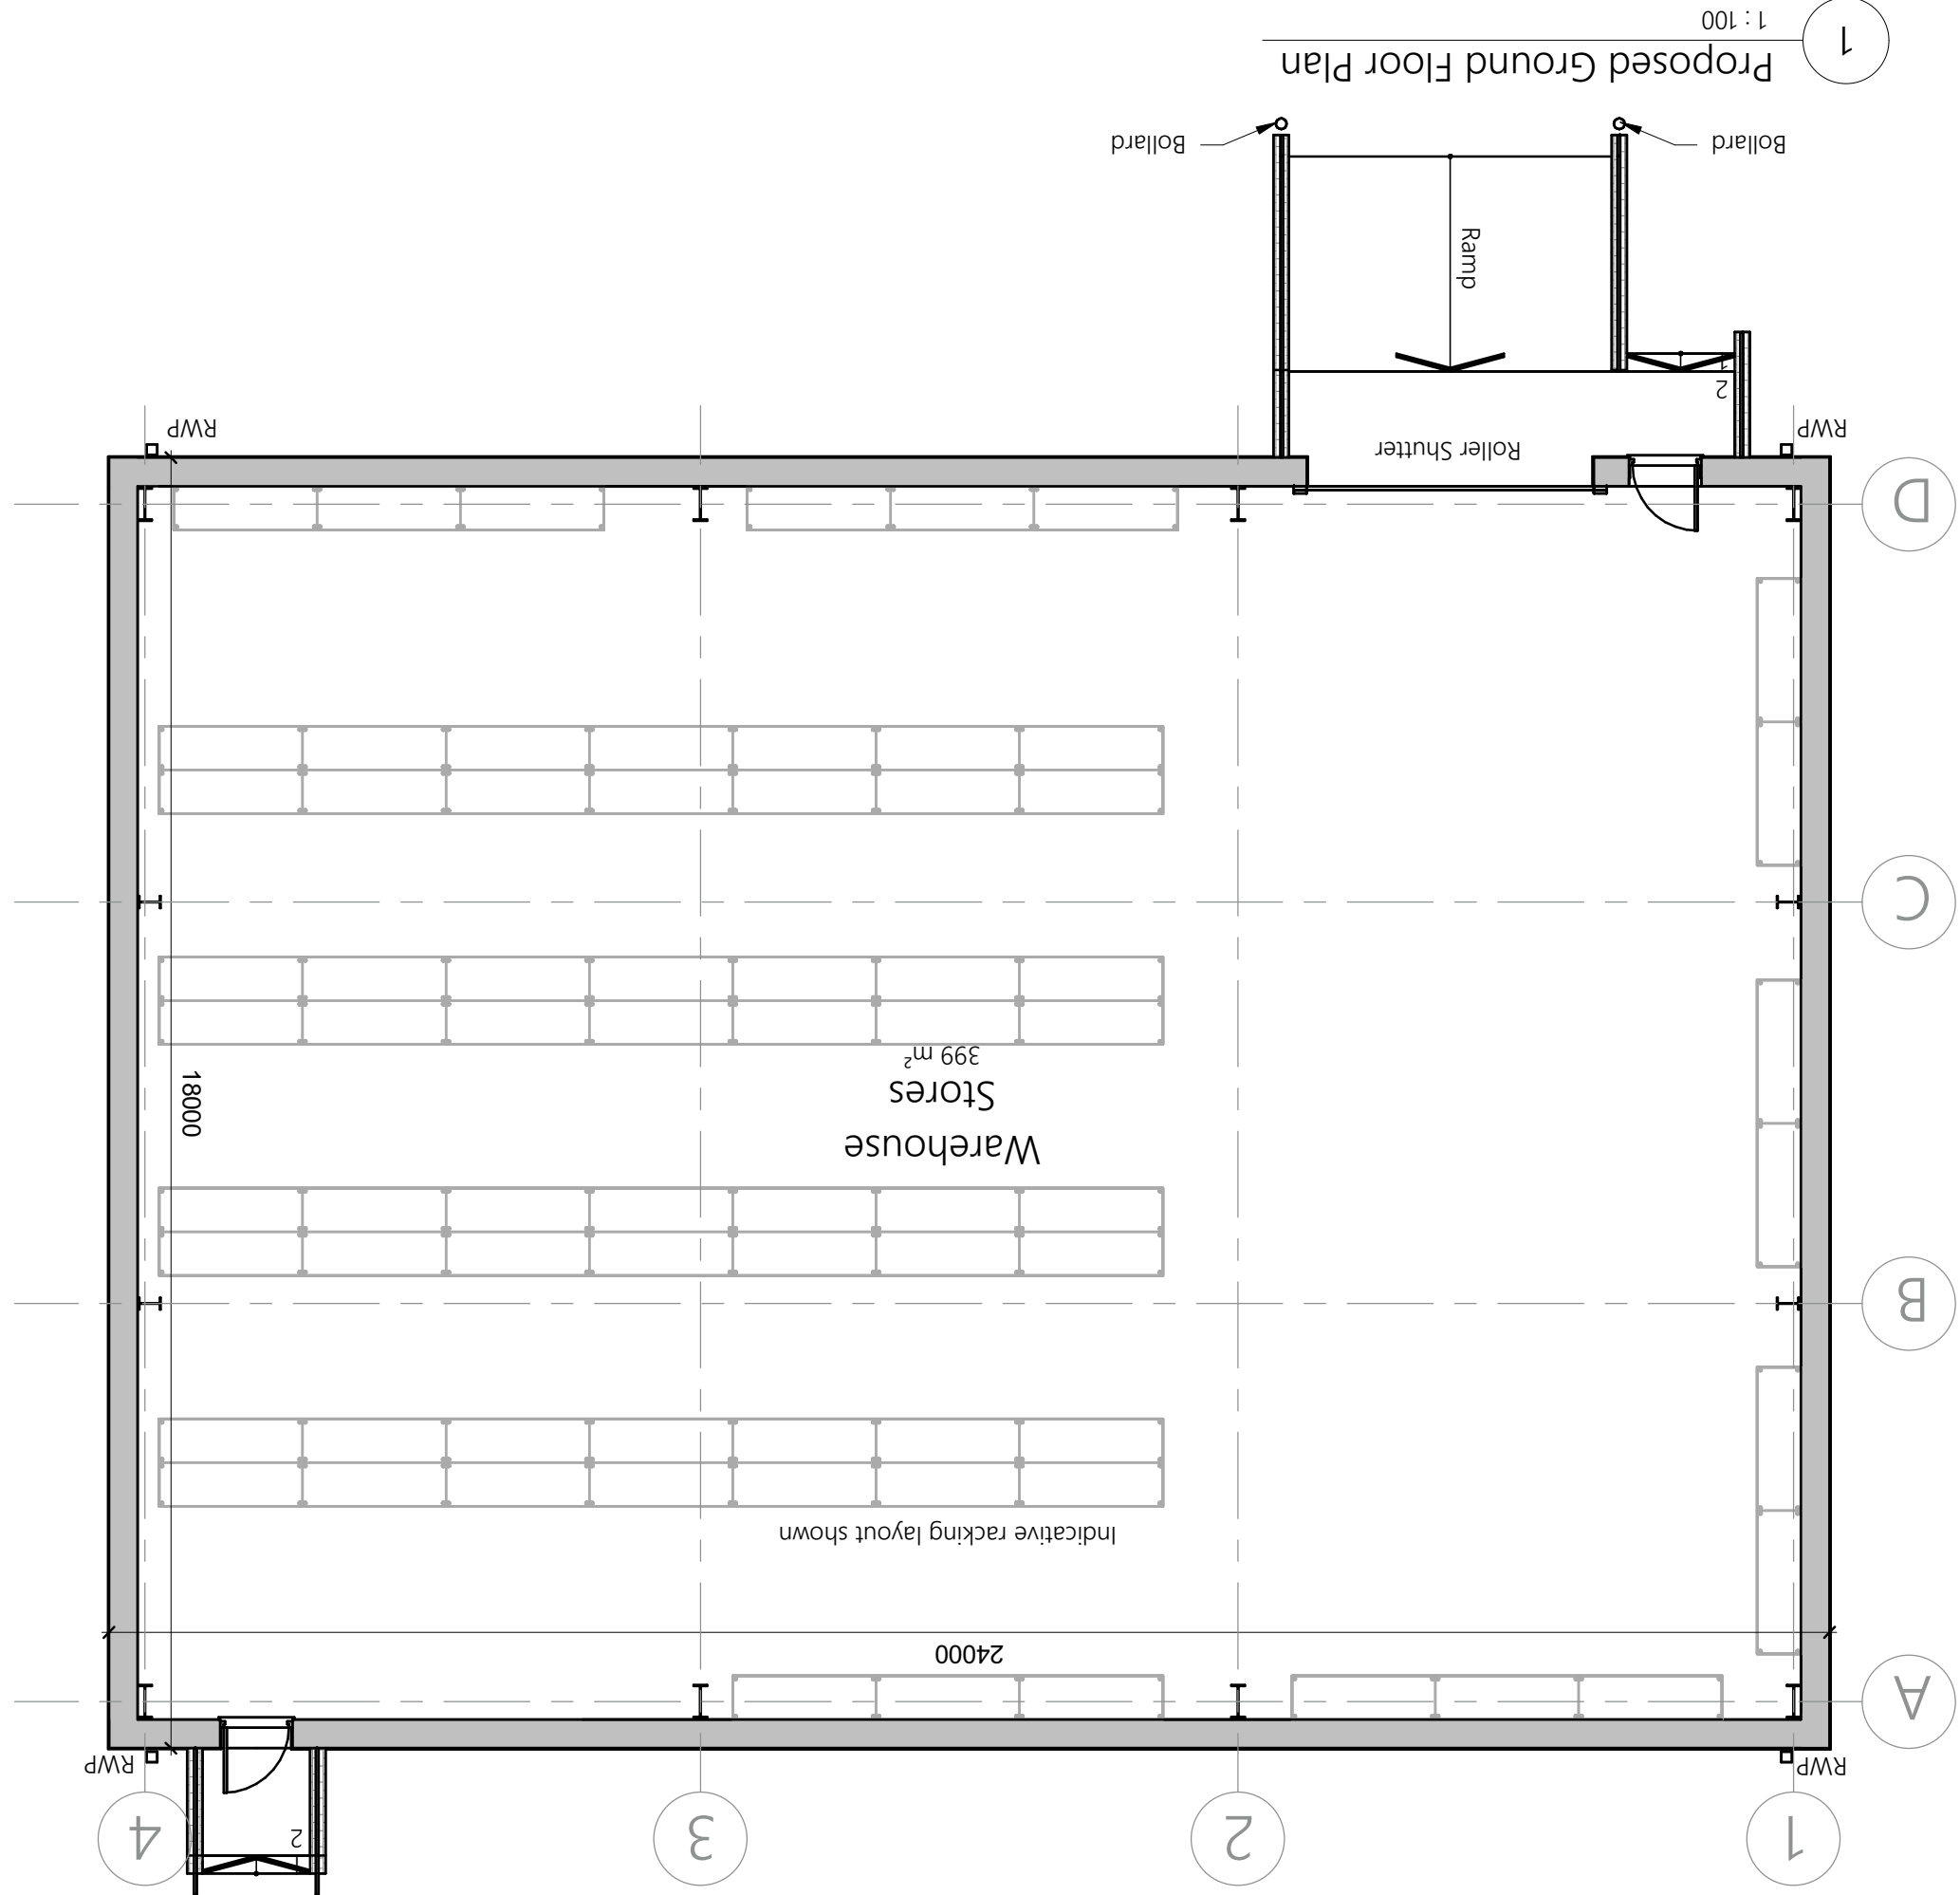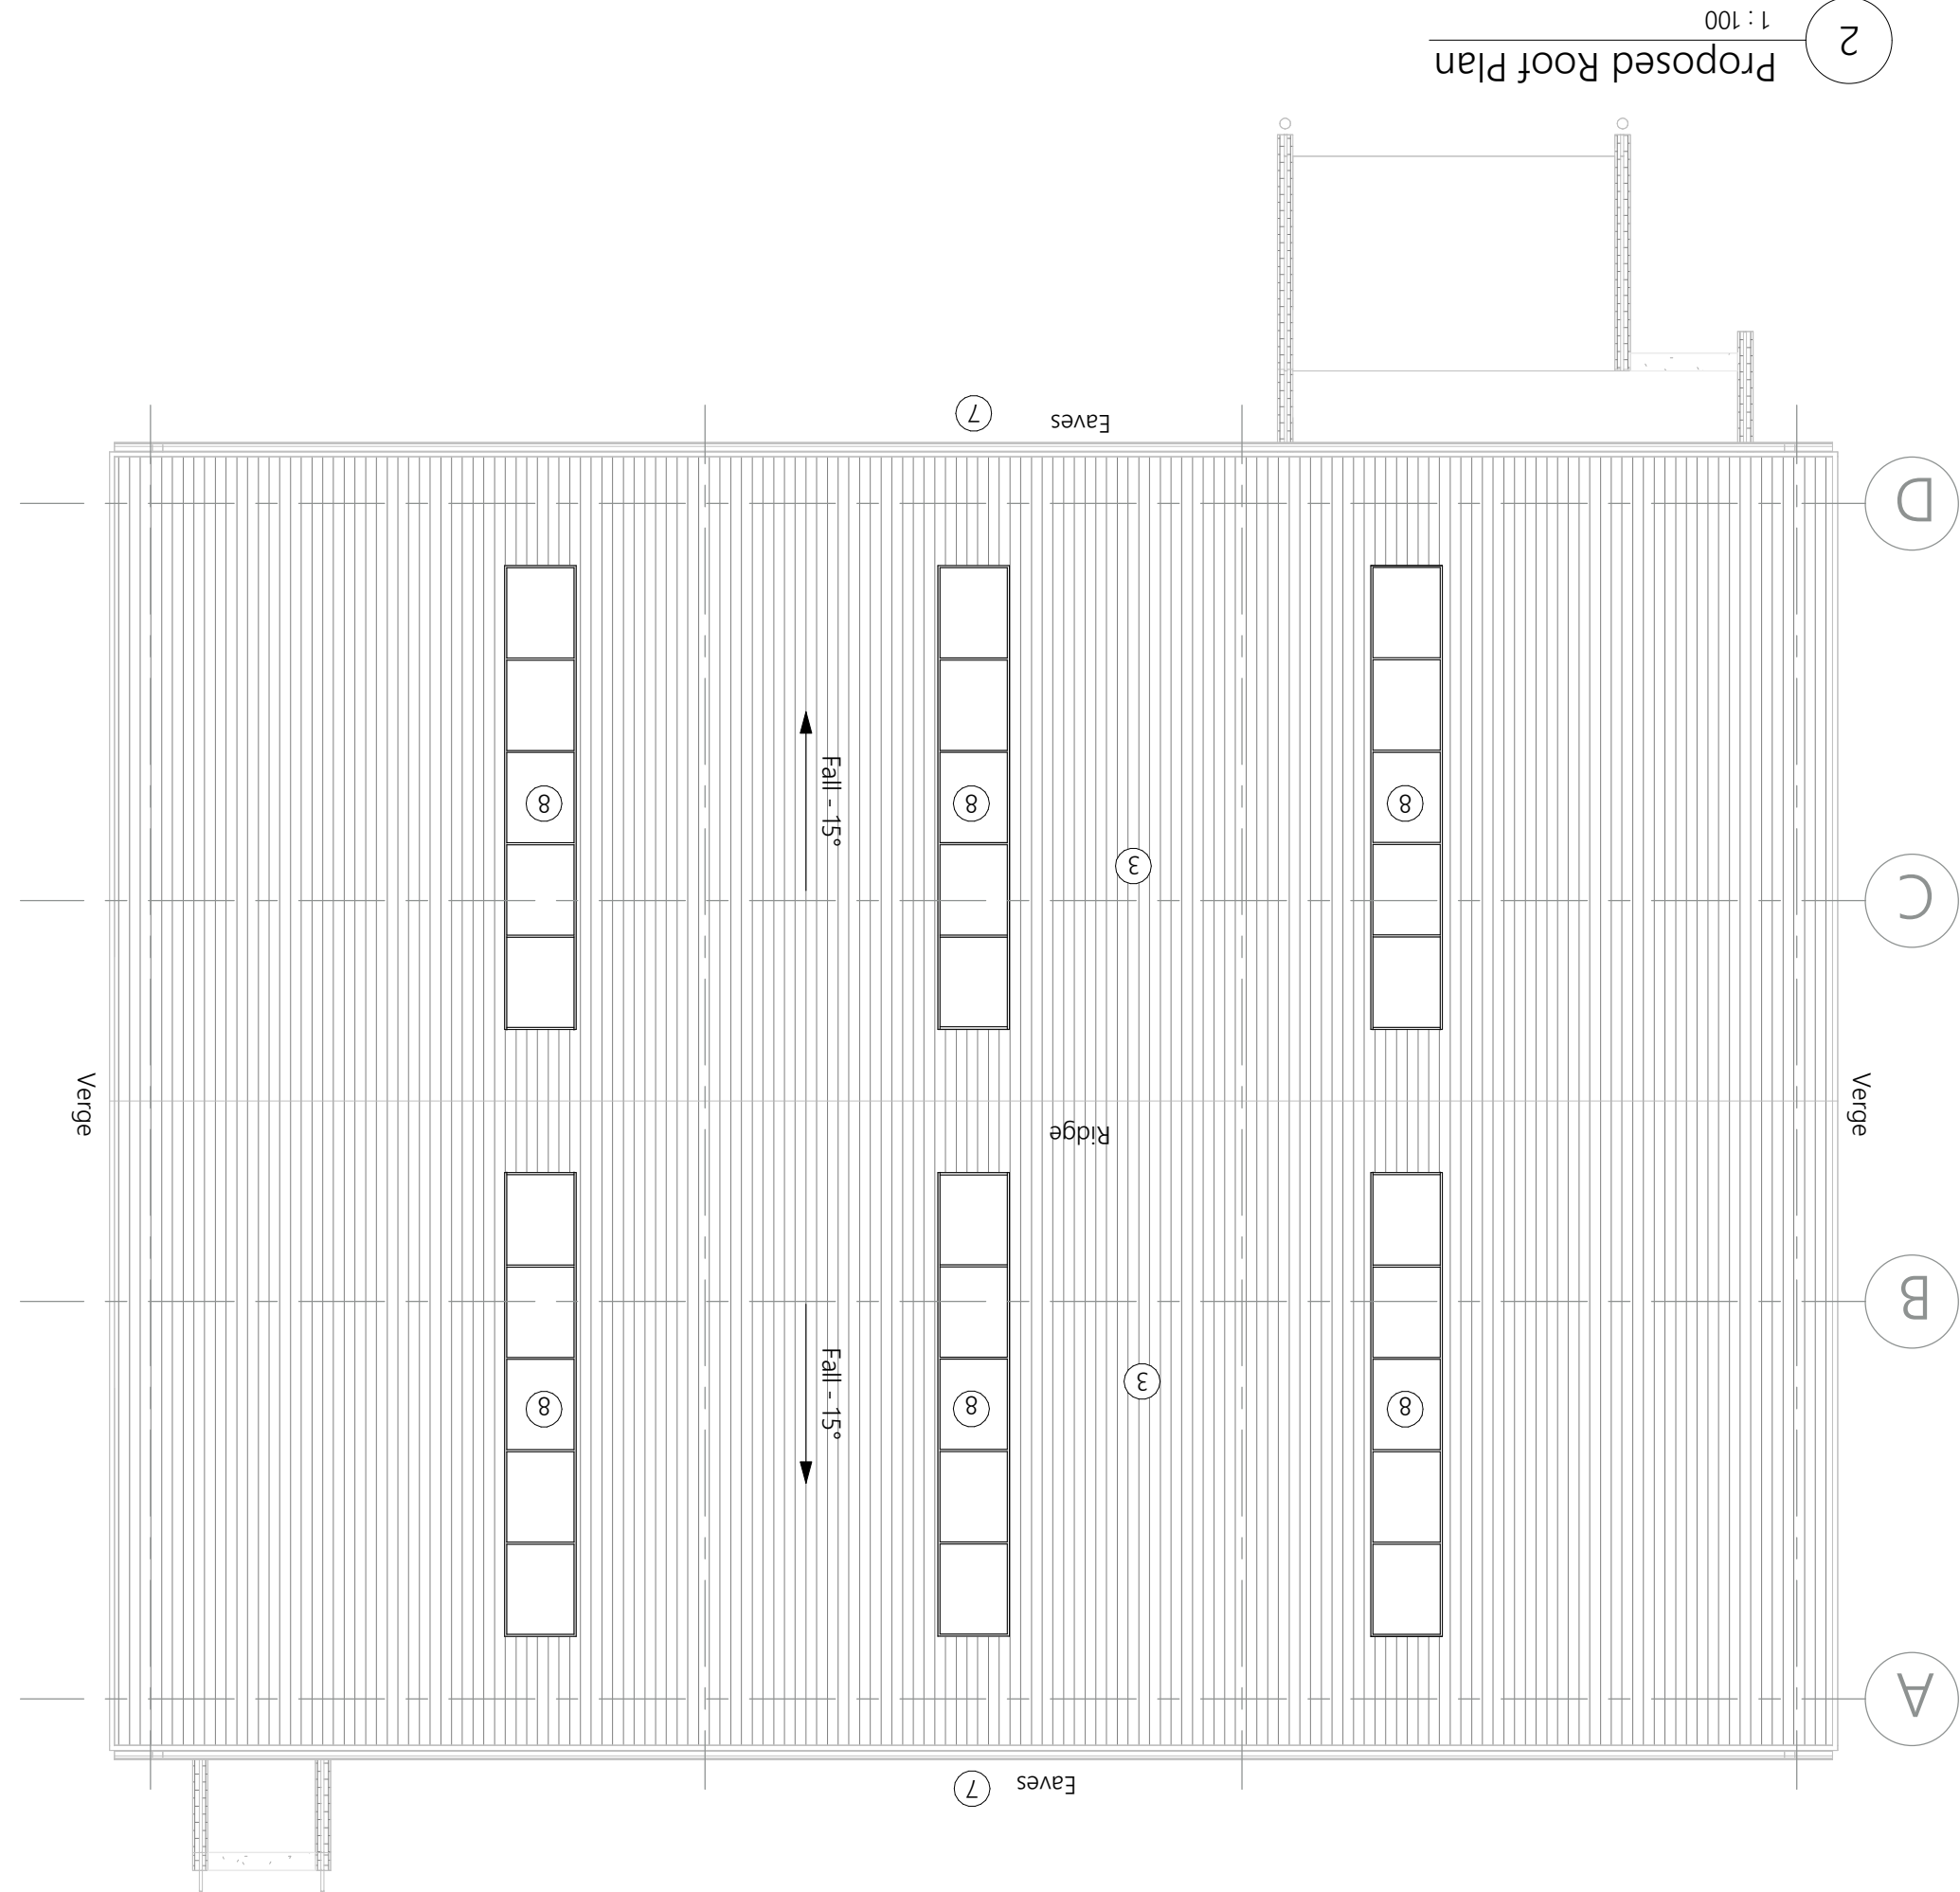

Warehouse 3D View 1 7