

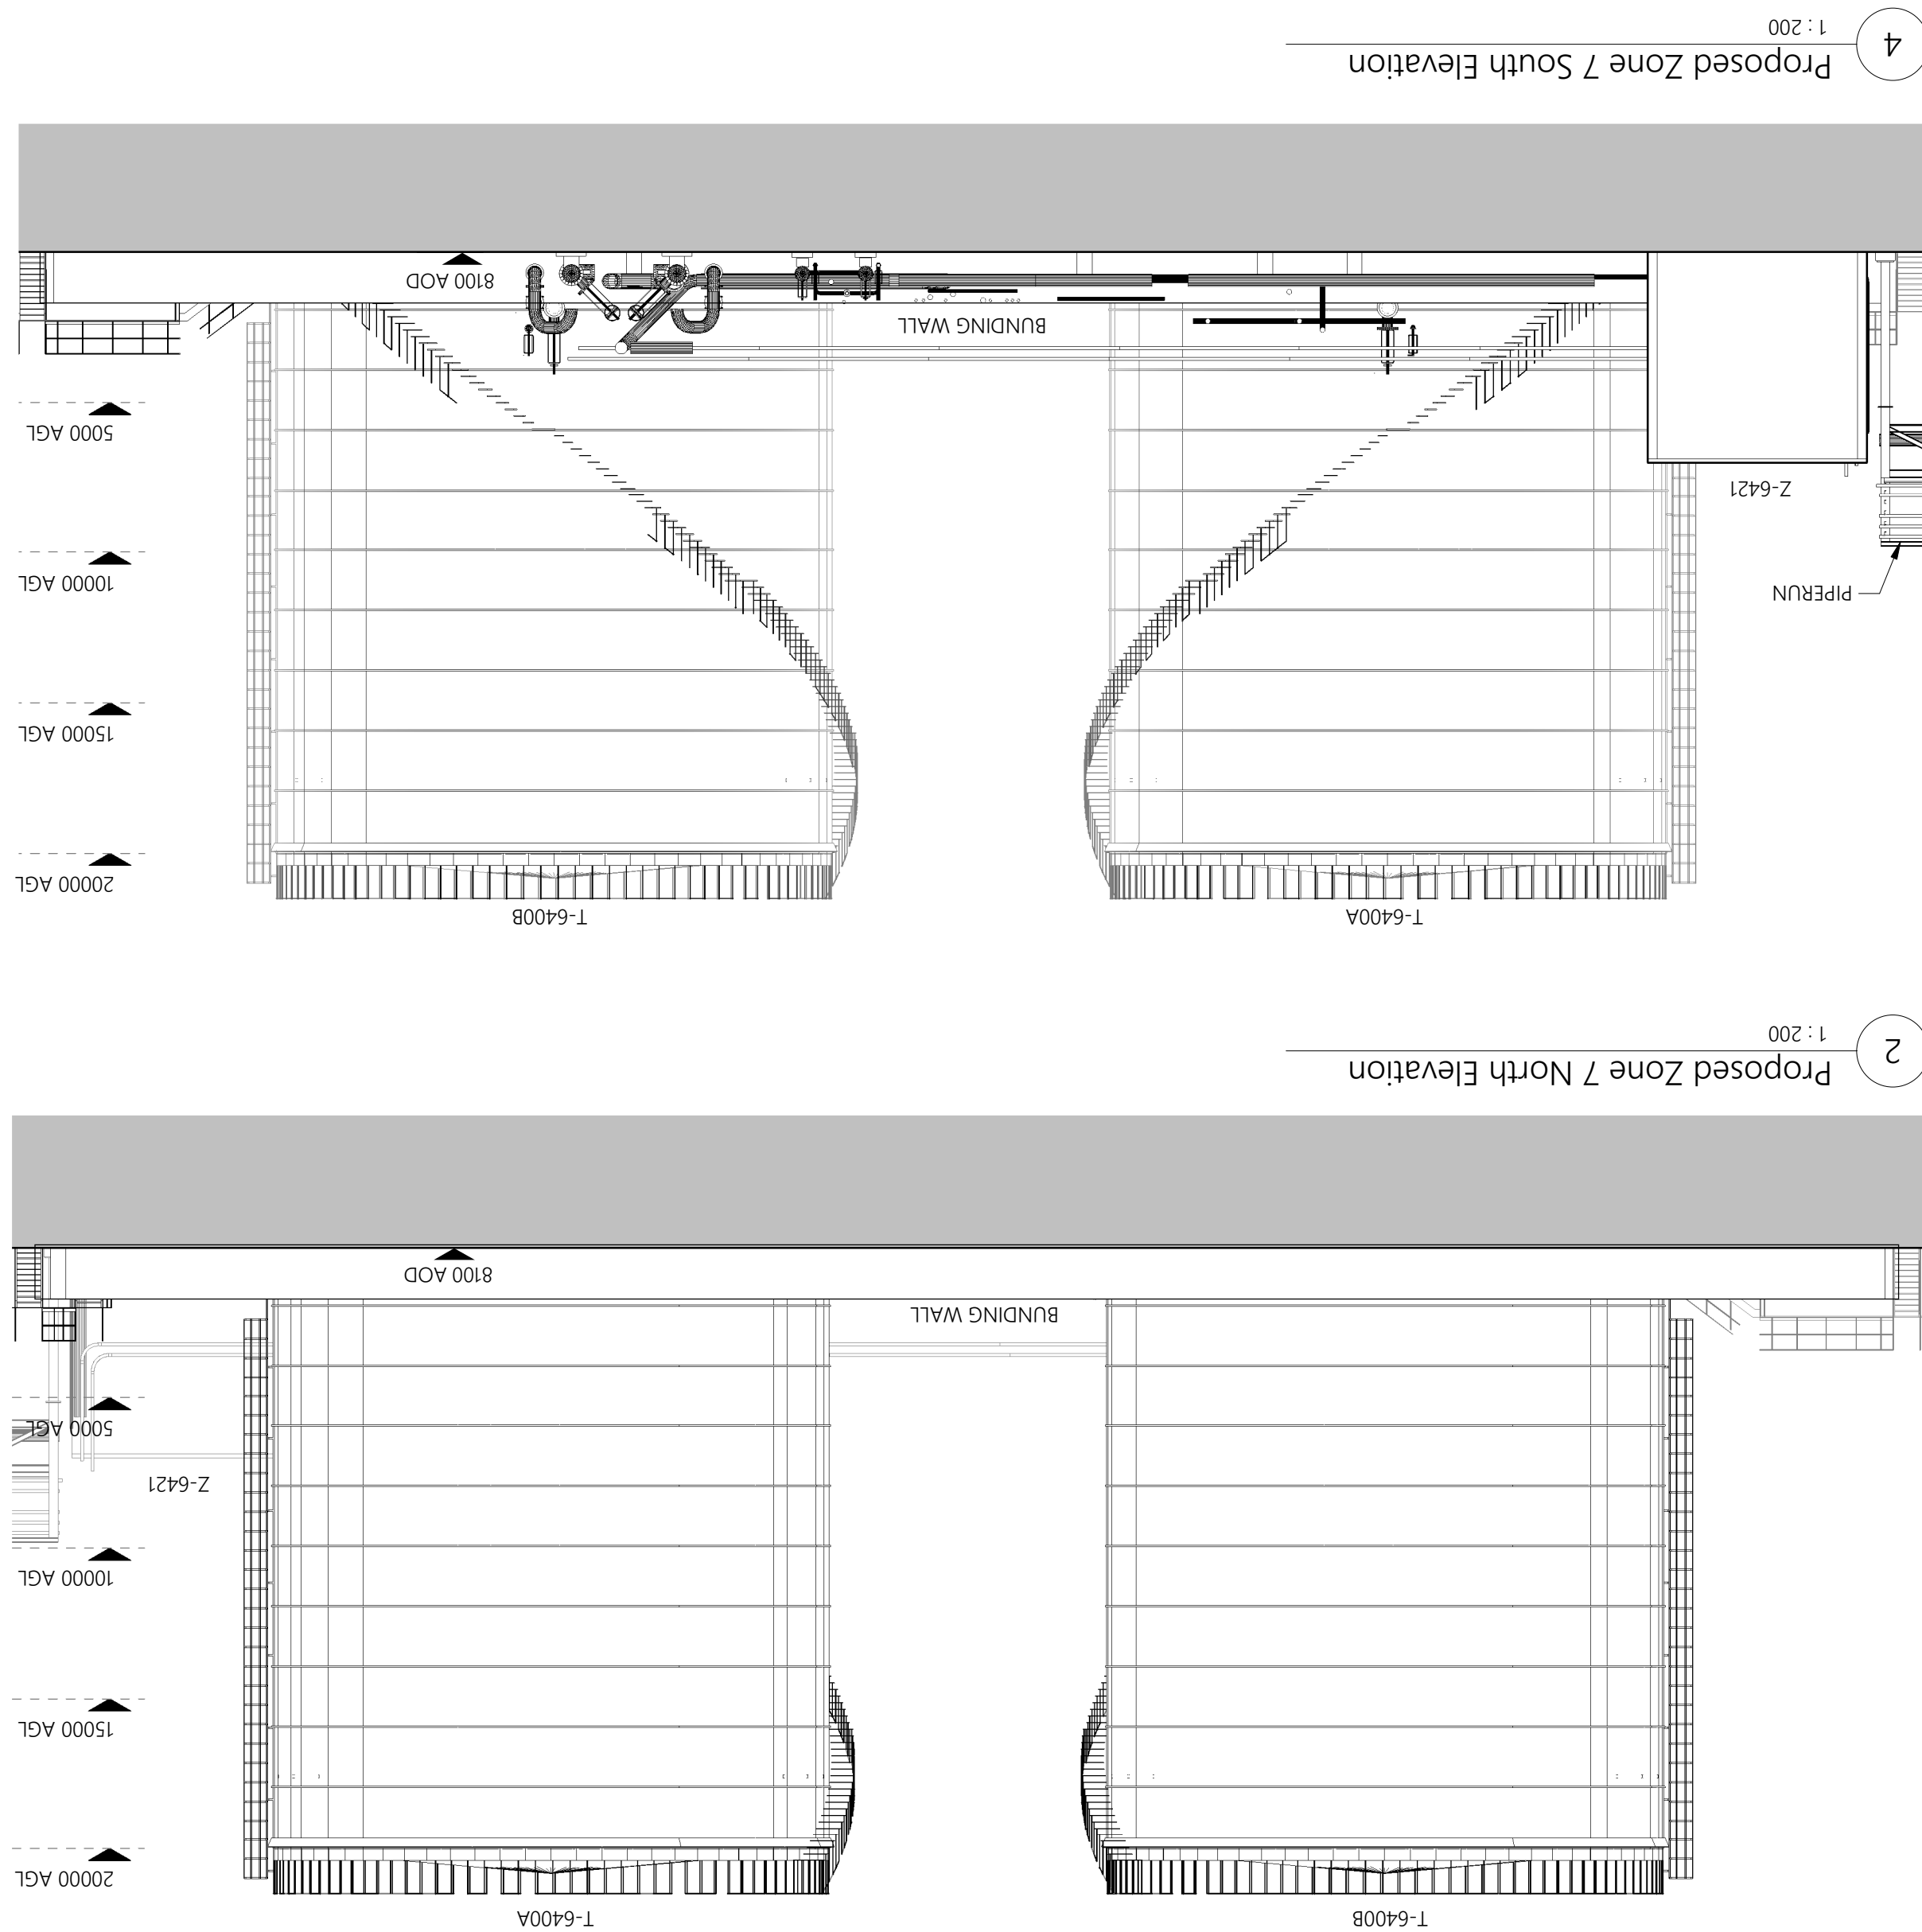


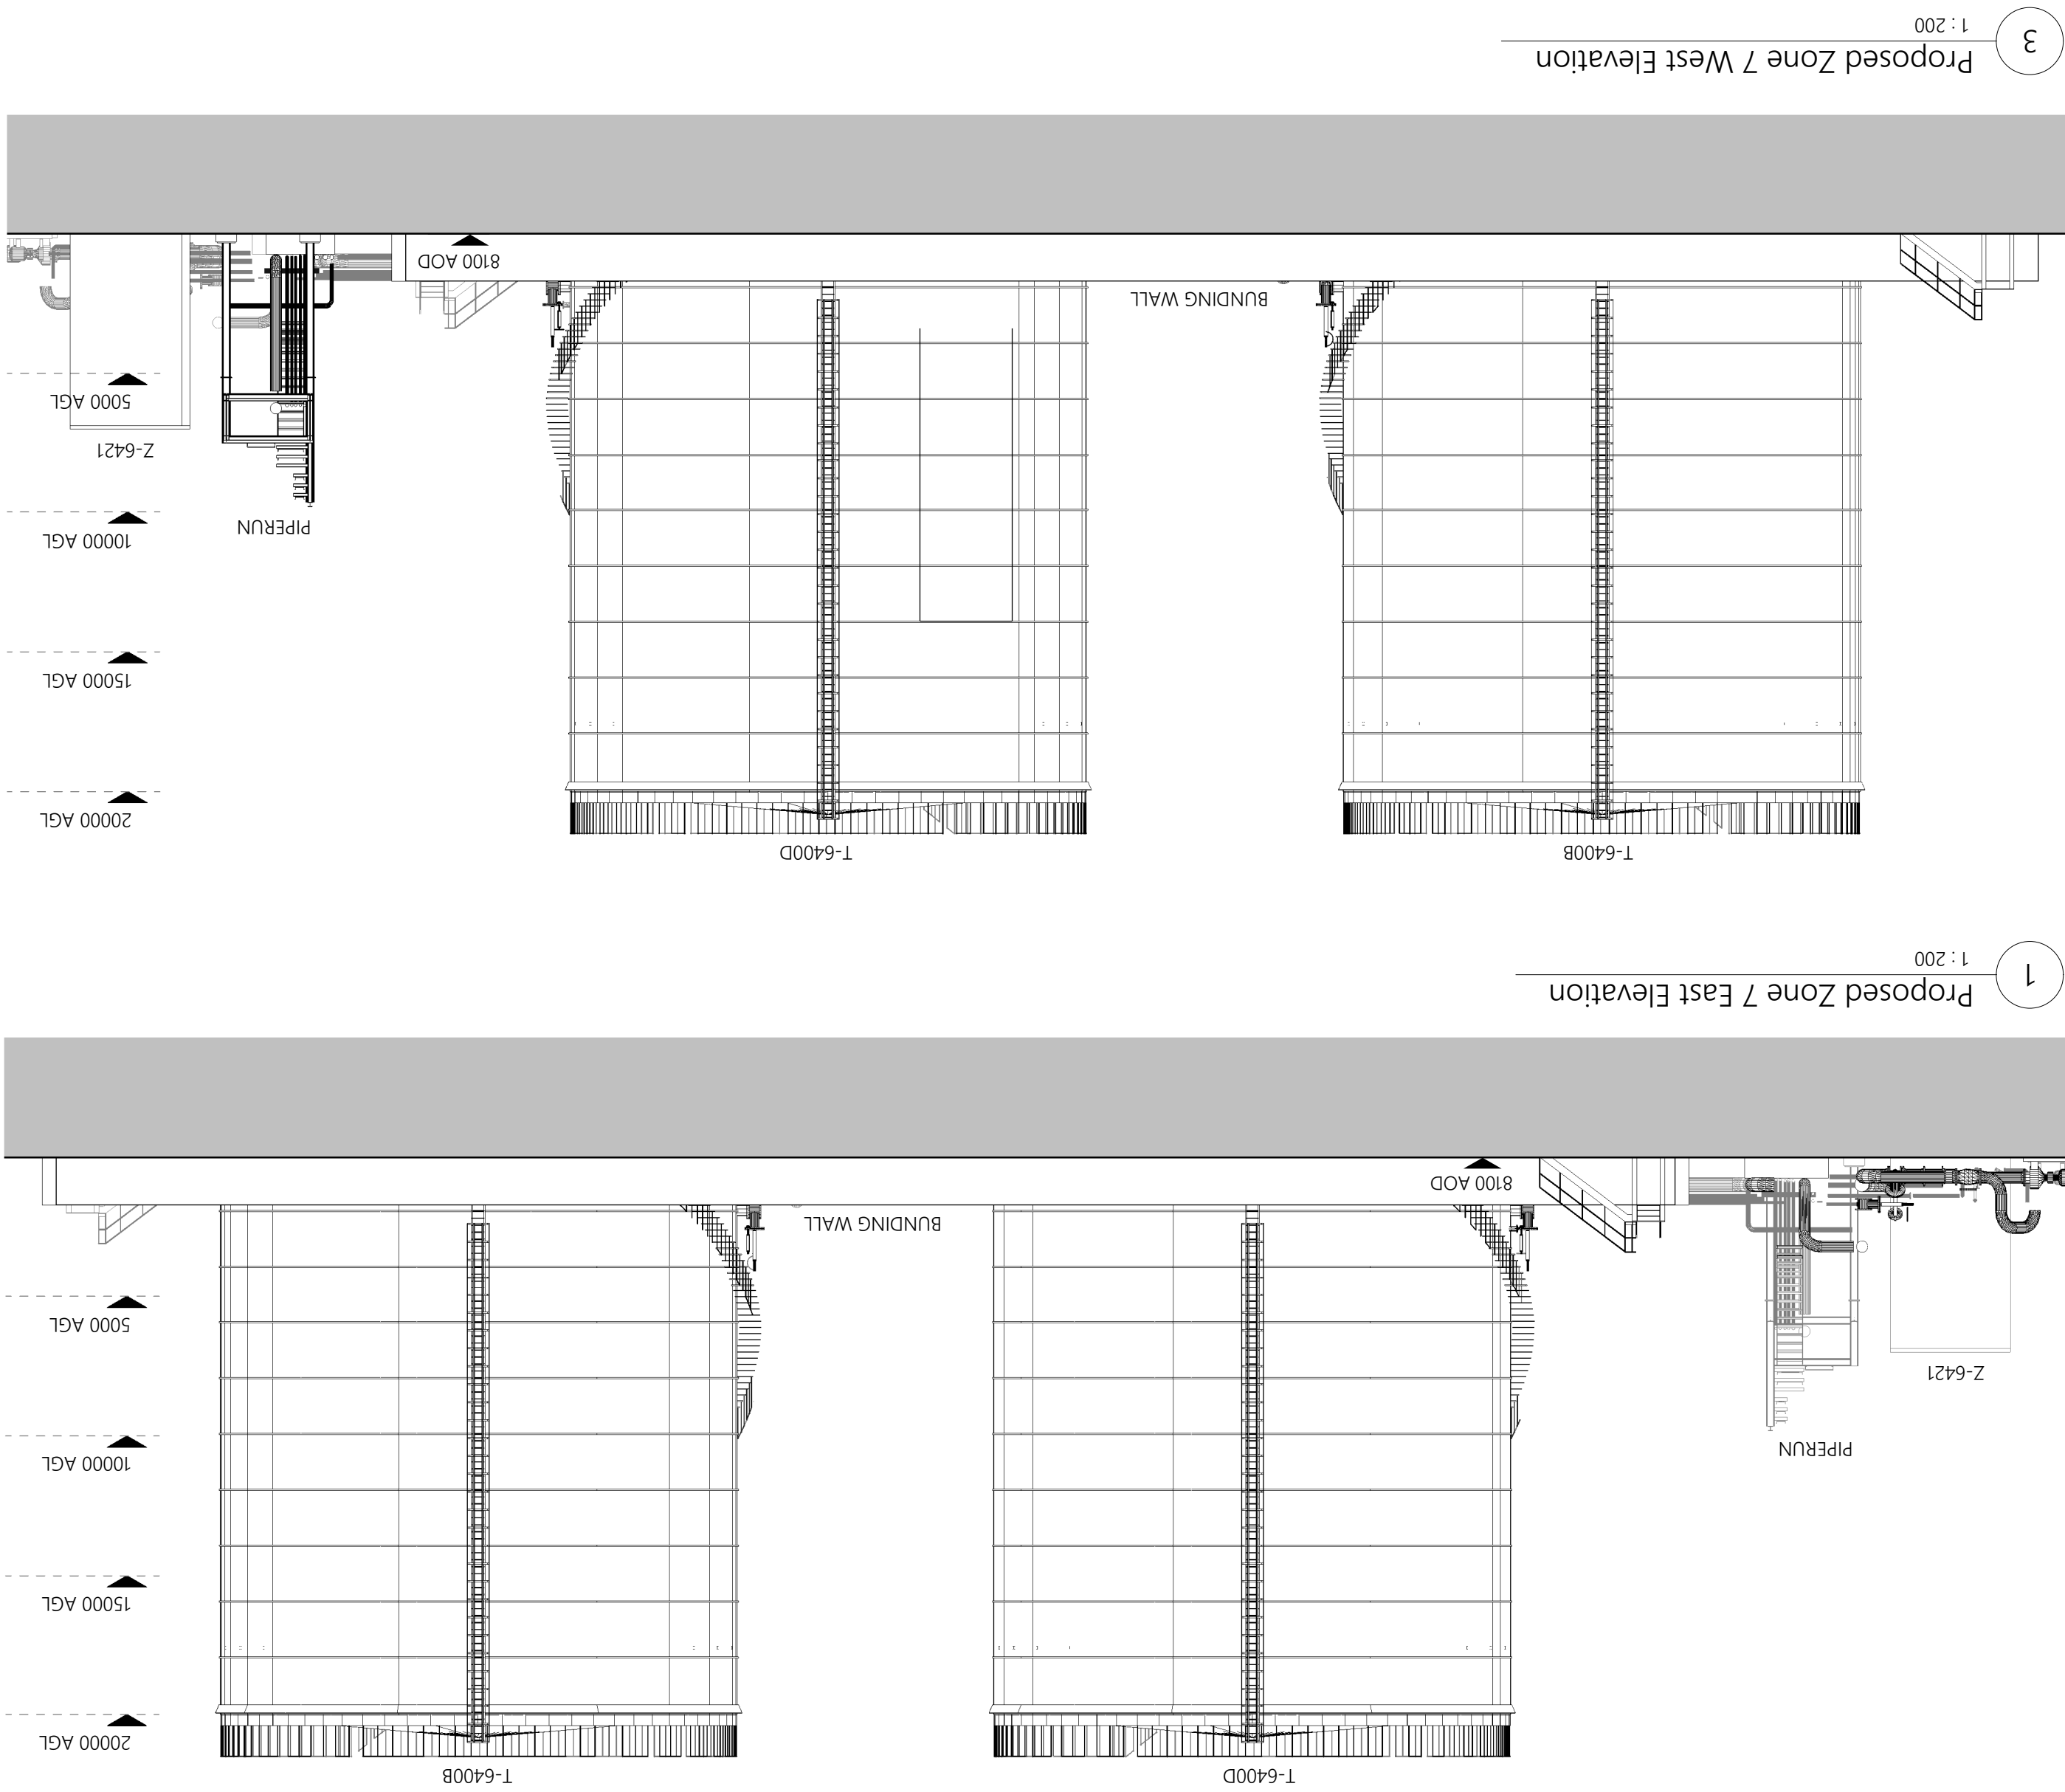

Revision	Drawn	Checked	Date
P1	CH	NC	17.07.2023
P2	CH	NC	25.07.2023
P3	CH	NC	09.08.2023
P4	CH	NC	10.08.2023
P5	CH	NC	11.08.2023
P6	CH	NC	31.10.2023

- Survey information taken directly from drawings issued on December 2021 by AP Land & Surveys.
- Inspire Architects are not responsible for the design of the plant equipment identified on this drawing.
- All tanks to be goosewing grey, all metalwork to be galvanised.

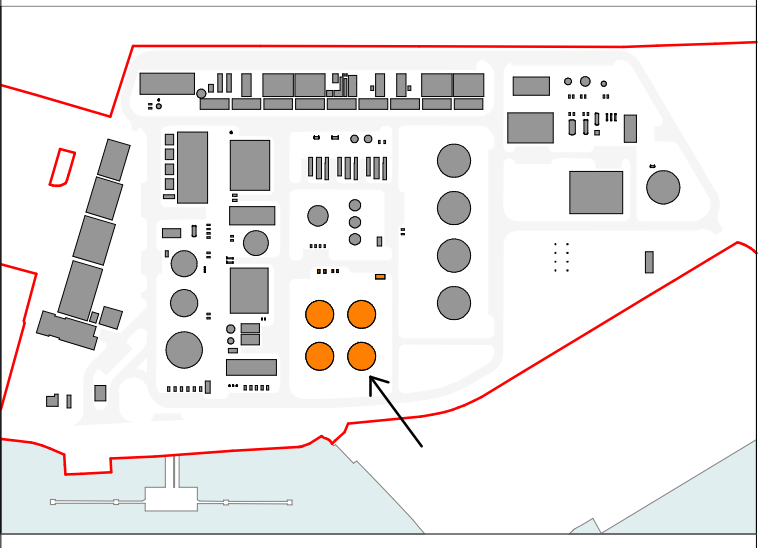

- All works proposed shall be conducted in accordance with the related H&S and CDM instructions. Where doubt arises over any aspect of safety, consult Inspire Architects
- Should any discrepancy be found on this drawing or related project information then the matter should be brought to the attention of Inspire Architects for resolution as soon as possible
- This drawing may be based on a measured survey or Ordnance Survey information, but not scale from this drawing unless for planning purposes
- All dimensions are in millimetres unless otherwise stated. Details not scale from this drawing. All information and layouts checked
- Copyright - All Inspire Architects drawings are the property and copyright of Inspire Architects and are not to be used for any purpose without prior written agreement.

GENERAL NOTES	
0m	
5m	
10m	
15m	
20m	

(c) 2023 Sophem Limited
info@inspirearchitects.co.uk
www.inspirearchitects.co.uk
Sophem Limited t/a Inspire Architects
Heywood House, Heywood, BA13 4NA
01747 605006

SHEET NAME	
Proposed Zone 7 Plant Elevations	
- Sustainable Aviation Fuel Tanks	
SCALE	1 : 200 @ A1
STATUS	PLANNING
REVISION DATE	31.10.2023
DRAWING NUMBER	2143 01-1A-ZZ-DR-A-0507

PROJECT NAME

Project Dragon - Sustainable Aviation
Fuel (SAF) Production Facility

CLIENT

LanzaTech UK Limited



INSPIRE
Architects