


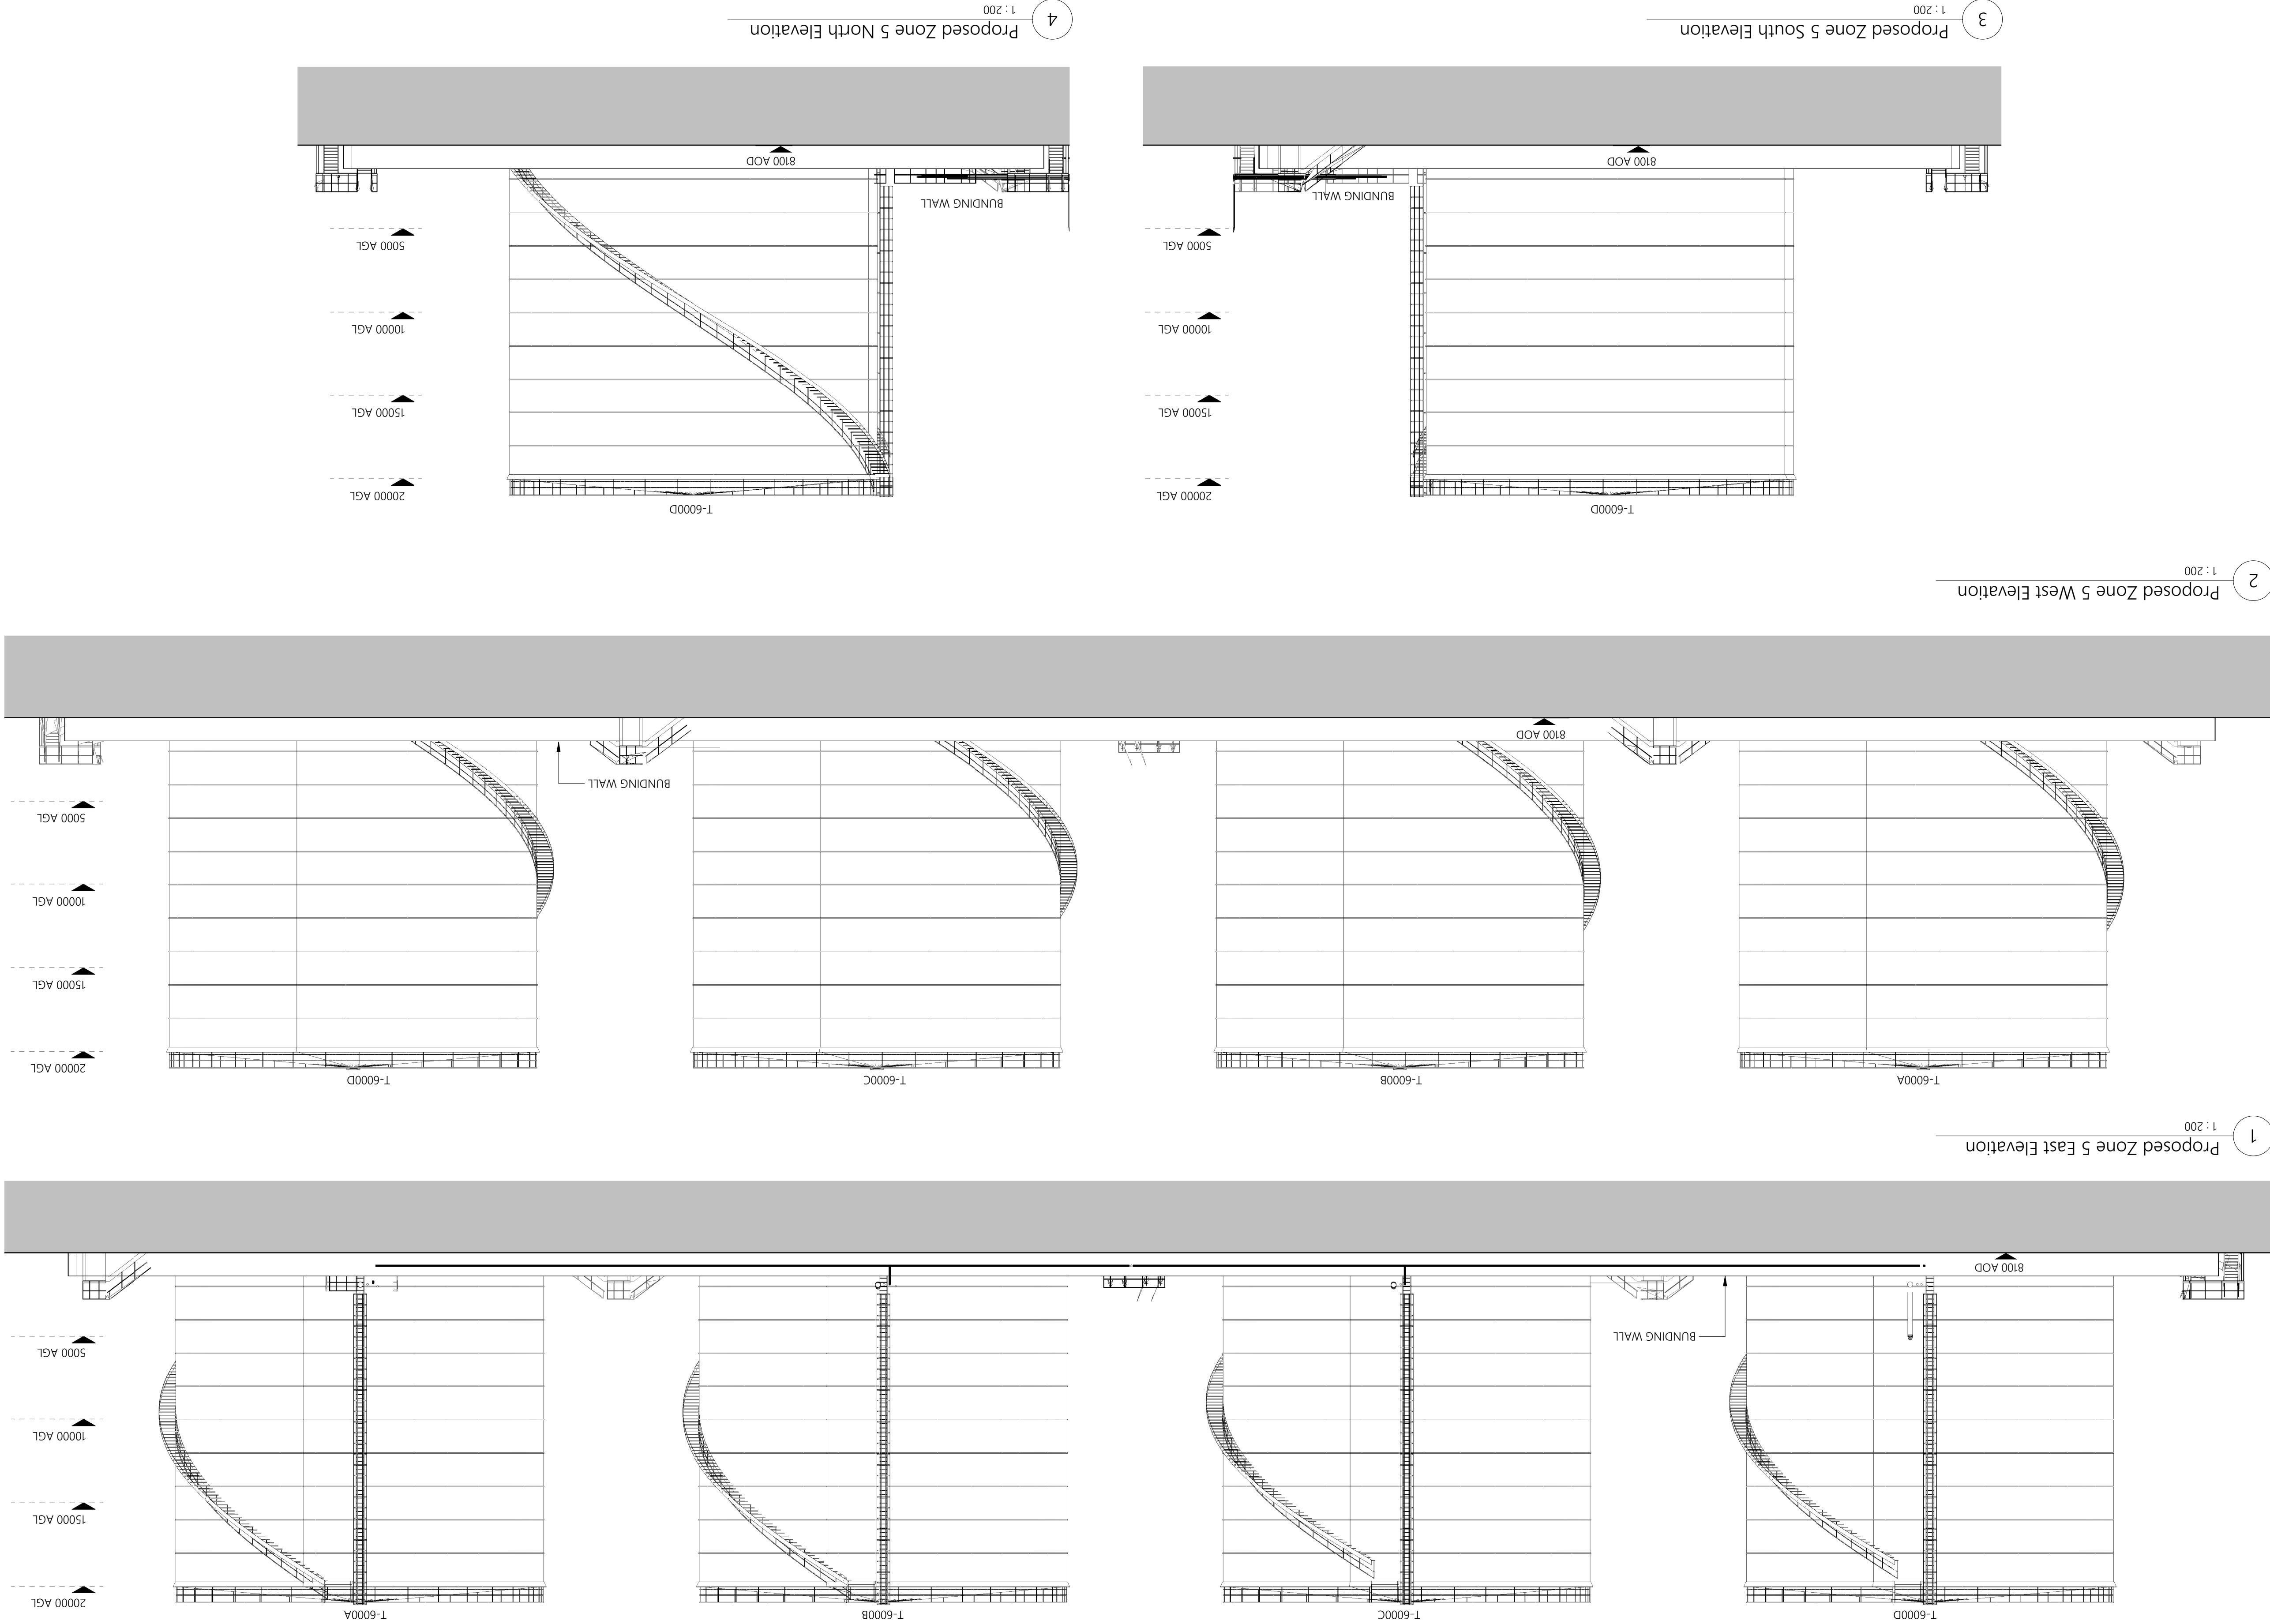


Revision	Drawn	Checked	Date
P1	CH	NC	13.07.2023
P2	CH	NC	17.07.2023
P3	CH	NC	25.07.2023
P4	CH	NC	09.08.2023
P5	CH	NC	11.08.2023
P6	CH	NC	31.10.2023


NOTES

- Survey information taken directly from drawings issued on December 2021 by AP Land Surveys.
- Inspire Architects are not responsible for the design of the plant equipment identified on this drawing.
- All tanks to be goosewing grey, all metalwork to be galvanized

Site Key Plan - Zone 5 Shown in Orange

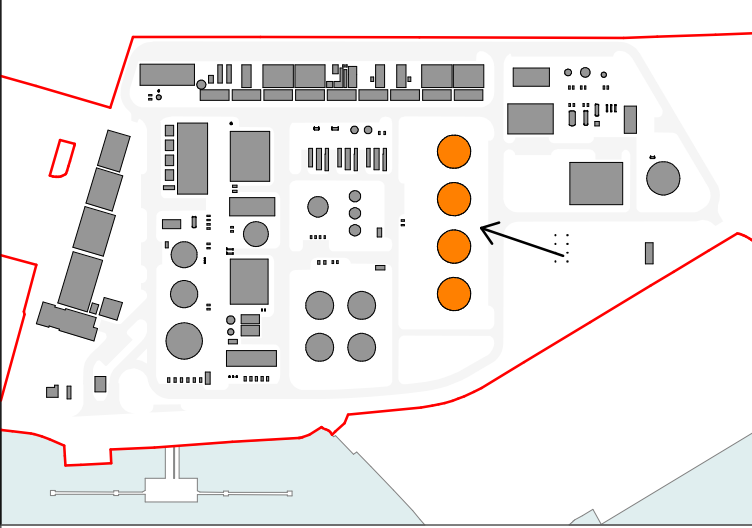

- All works proposed shall be conducted in accordance with the latest H&S and CDM regulations. Where doubt arises over any aspects of safety, consult Inspire Architects.
- Should any discrepancy be found on this drawing or related project information then the matter should be brought to the attention of Inspire Architects for resolution as soon as possible.
- This drawing may be based on a measured survey or Ordnance survey information. Do not scale from this drawing unless for planning purposes.
- All dimensions are in millimetres unless otherwise stated. Do not scale from this drawing. All information and layouts detailed on this drawing are subject to site dimension checks.
- Copyright - All Inspire Architects drawings are the property of Inspire Architects and are not to be used for any purpose without prior written agreement.

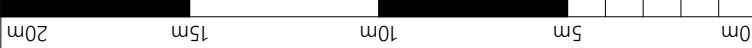

(c) 2023 Sophem Limited
info@inspirearchitects.co.uk
www.inspirearchitects.co.uk
Sophem Limited t/a Inspire Architects
Heywood House, Heywood, B43 4NA
01749 605006