


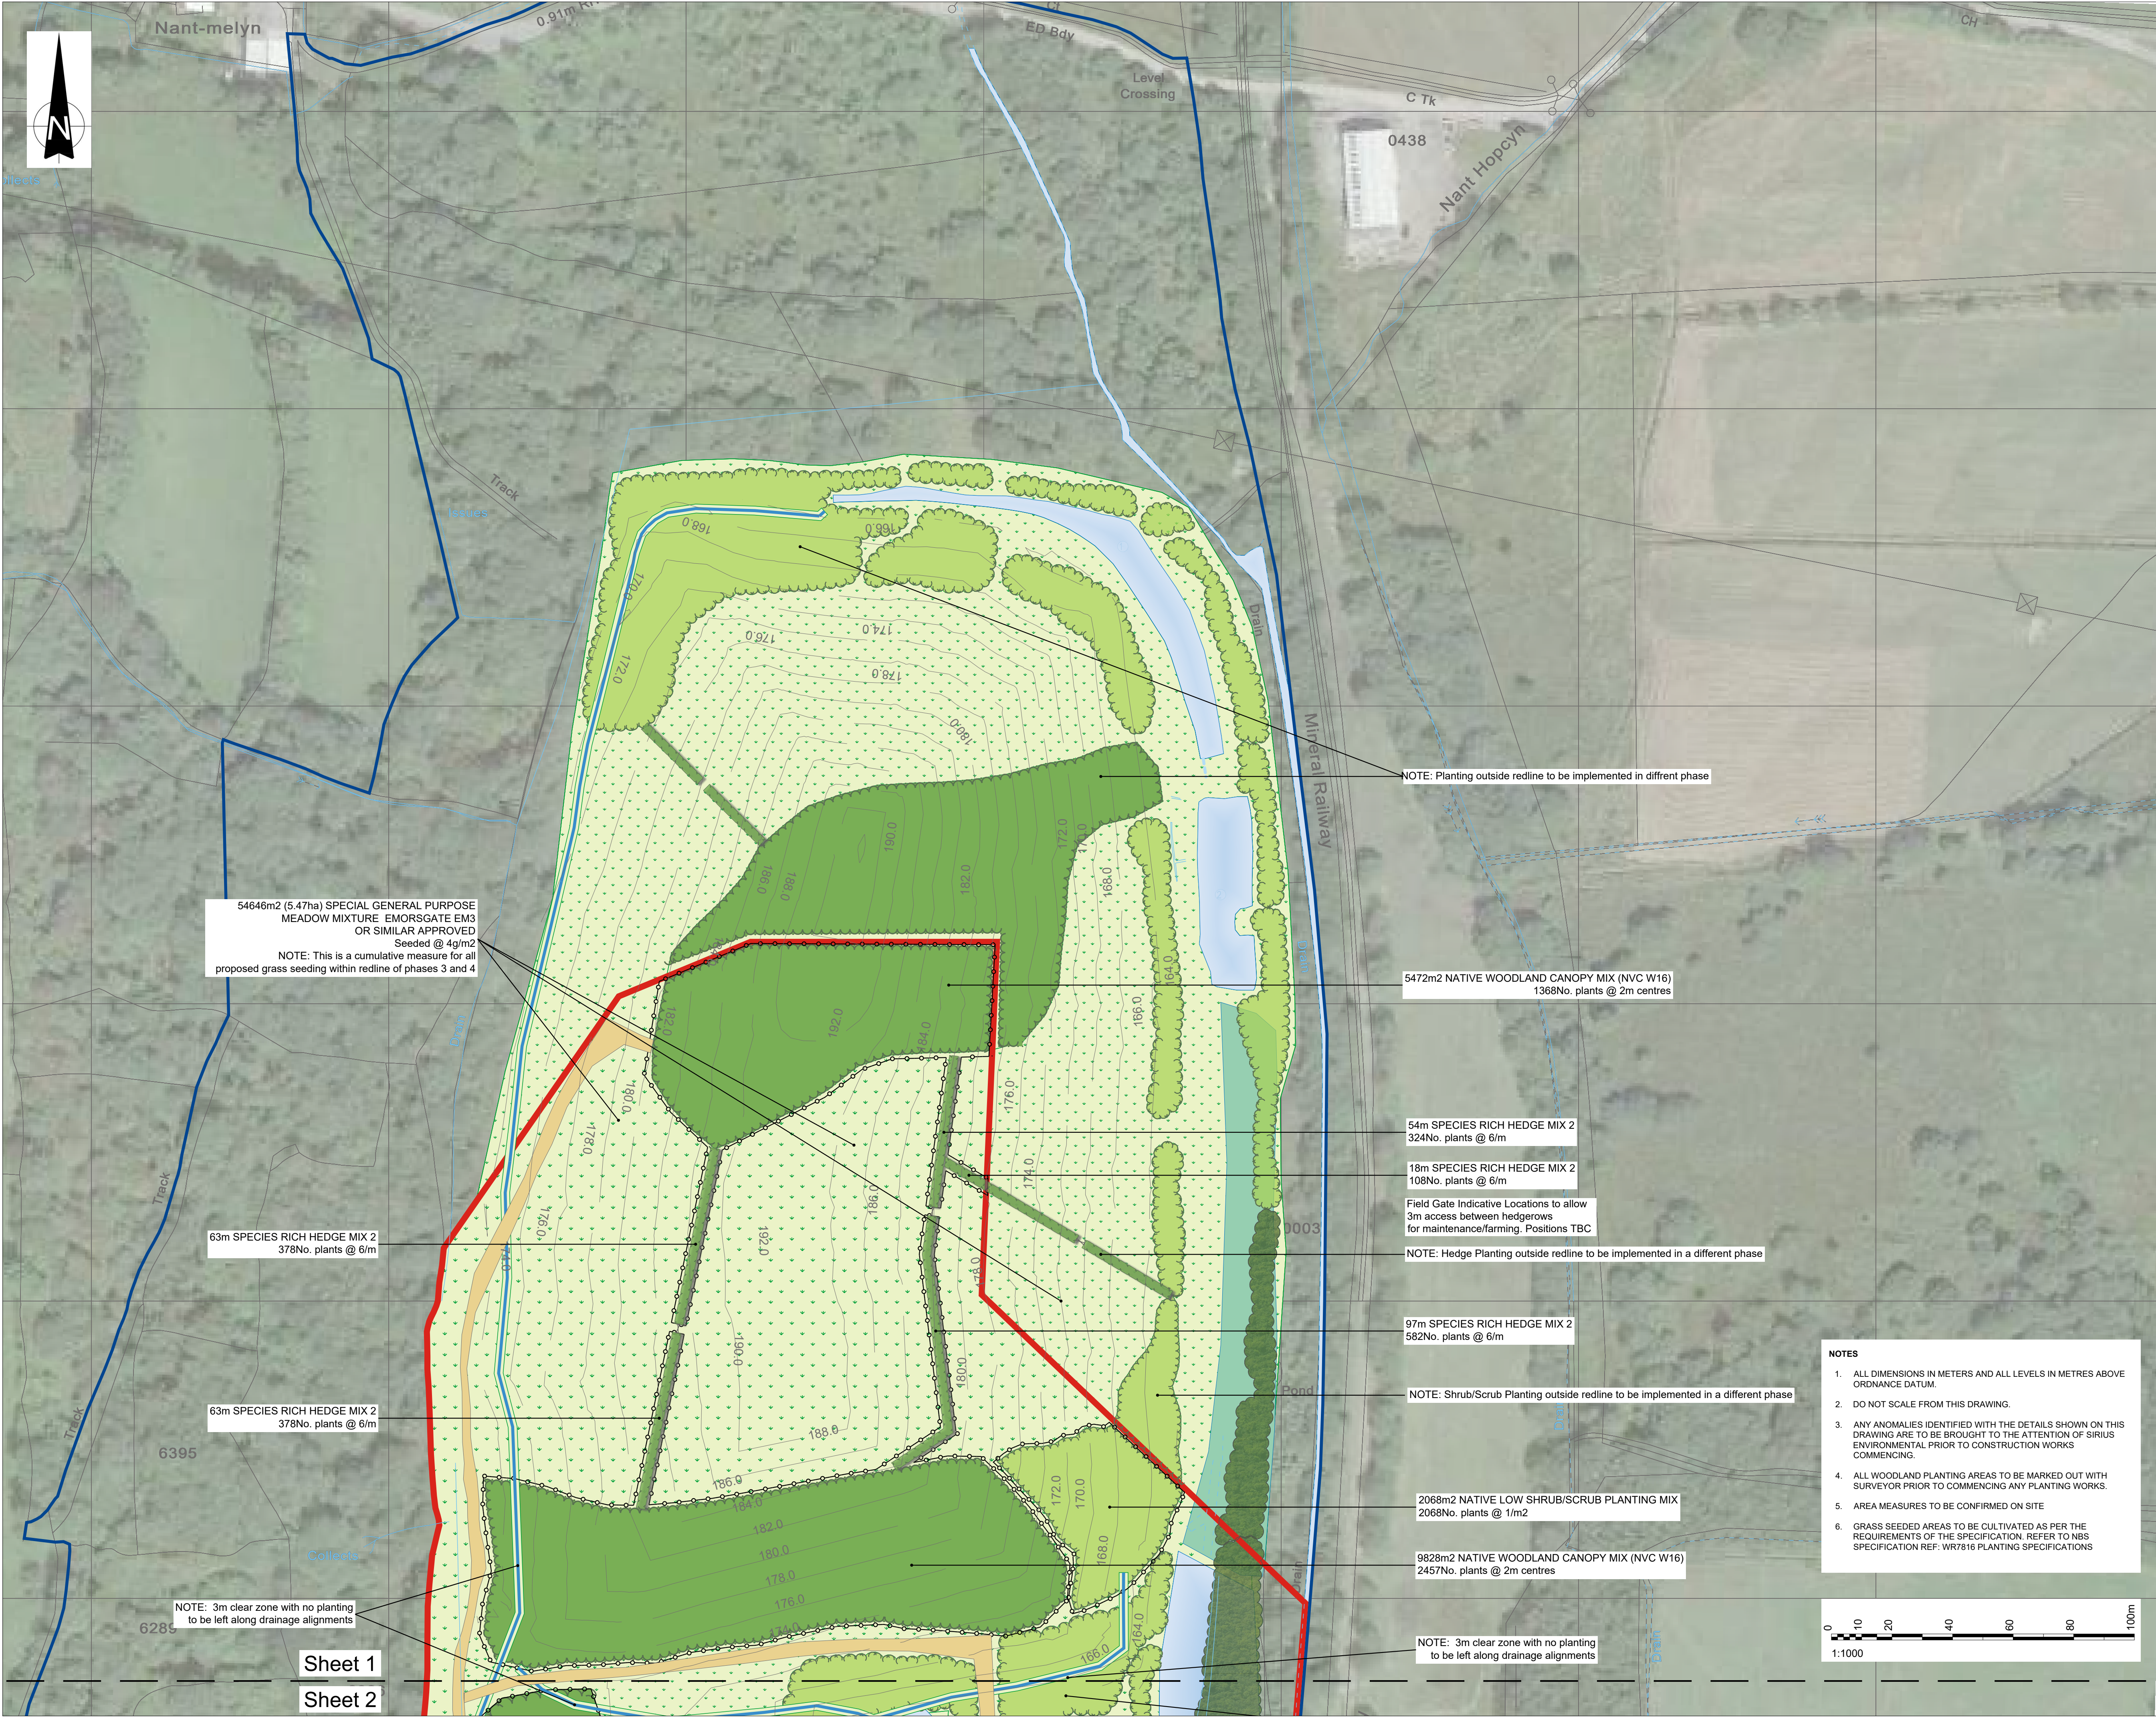

THIS INFORMATION IS CONFIDENTIAL AND THE PROPERTY OF SIRIUS. IT IS RELEASED ON CONDITION THAT NONE OF THE INFORMATION SHALL BE DISCLOSED TO ANY THIRD PARTY OR REPRODUCED IN WHOLE OR PART WITHOUT THE PRIOR CONSENT IN WRITING OF SIRIUS.

KEY

- Planning Application Boundary
- Site Boundary
- Proposed Final Restoration Contours
- Proposed Surface Water Drainage Ditch Refer to Dwg WR7470 01 01 R5
- Proposed Piped Drainage Refer to Dwg WR7470 01 01 R5
- Existing Drainage Culvert Refer to Dwg WR7470 01 01 R5
- Existing Restoration Waterbody Refer to Dwg WR7470 01 01 R5
- Existing Retained Wetland Area
- Existing Access Track

Soft Works

- Existing Woodland and Scrub Area
- Planting-SemiNative Mixes Native Woodland Canopy Mix Refer to Dwg. WR7816 12 09 Sheet 3
- Planting-SemiNative Mixes Native Low Shrub/Scrub Mix Refer to Dwg. WR7816 12 09 Sheet 3
- Planting-Hedges Species Rich Hedgerow Mix Refer to Dwg. WR7816 12 09 Sheet 3
- Grass-Seed-Emorsgate- EM3 Special General Purpose Meadow Mixture or Similar Approved
- Post and Wire Stock Proof Fencing Refer to Dwg. WR7816 12 09 Sheet 3
- 3m Wide Field Gate to allow maintenance and / or farming Access Refer to Dwg. WR7816 12 09 Sheet 3

REV	DESCRIPTION	DATE	BY
-----	-------------	------	----

CLIENT



0467 Plant Approval, Thorpe Park, Leam, 015 938 9112 30/08/2020

JOB TITLE

PWLLFAWATKIN
LANDFILL SITE

DRAWING TITLE

PLANTING PLAN
SHEET 1

DRAWN	DATE	APPROVED	DATE
R.B	9/11/2023	A.S	13/11/2023
SCALE	SHEET	DRAWING NUMBER	REVISION
1:1000	A1L	WR7816 12 09	0