



NOTE: 3m clear zone with no planting to be left along drainage alignments

2596m² NATIVE WOODLAND CANOPY MIX (NVC W16)
649No. plants @ 2m centres

54646m² (5.47ha) SPECIAL GENERAL PURPOSE MEADOW MIXTURE EMORSGATE EM3 OR SIMILAR APPROVED
Seeded @ 4g/m²
NOTE: This is a cumulative measure for all proposed grass seeding within redline of phases 3 and 4

30m SPECIES RICH HEDGE MIX 2
180No. plants @ 6/m

912m² NATIVE LOW SHRUB/SCRUB PLANTING MIX
912No. plants @ 1/m²

102m SPECIES RICH HEDGE MIX 2
612No. plants @ 6/m

NOTE: 3m clear zone with no planting to be left along drainage alignments

1843m² NATIVE LOW SHRUB/SCRUB PLANTING MIX
1843No. plants @ 1/m²

2240m² NATIVE LOW SHRUB/SCRUB PLANTING MIX
2240No. plants @ 1/m²

1825m² NATIVE LOW SHRUB/SCRUB PLANTING MIX
1825No. plants @ 1/m²

70m SPECIES RICH HEDGE MIX 2
420No. plants @ 6/m


Field Gate Indicative Locations to allow 3m access between hedgerows for maintenance/farming
Position TBC

41m SPECIES RICH HEDGE MIX 2
246No. plants @ 6/m

SHEET 1

SHEET 2

- NOTES**
1. ALL DIMENSIONS IN METERS AND ALL LEVELS IN METRES ABOVE ORDNANCE DATUM.
 2. DO NOT SCALE FROM THIS DRAWING.
 3. ANY ANOMALIES IDENTIFIED WITH THE DETAILS SHOWN ON THIS DRAWING ARE TO BE BROUGHT TO THE ATTENTION OF SIRIUS ENVIRONMENTAL PRIOR TO CONSTRUCTION WORKS COMMENCING.
 4. ALL WOODLAND PLANTING AREAS TO BE MARKED OUT WITH SURVEYOR PRIOR TO COMMENCING ANY PLANTING WORKS.
 5. AREA MEASURES TO BE CONFIRMED ON SITE
 6. GRASS SEEDDED AREAS TO BE CULTIVATED AS PER THE REQUIREMENTS OF THE SPECIFICATION. REFER TO NBS SPECIFICATION REF: WR7816 PLANTING SPECIFICATIONS

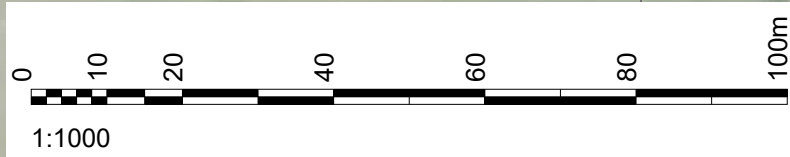

THIS INFORMATION IS CONFIDENTIAL AND THE PROPERTY OF SIRIUS. IT IS RELEASED ON CONDITION THAT NONE OF THE INFORMATION SHALL BE DISCLOSED TO ANY THIRD PARTY OR REPRODUCED IN WHOLE OR PART WITHOUT THE PRIOR CONSENT IN WRITING OF SIRIUS.

REV	DESCRIPTION	DATE	BY
-----	-------------	------	----

CLIENT



JOB TITLE

PWLLFAWATKIN
LANDFILL SITE

DRAWING TITLE

PLANTING PLAN
SHEET 2

DRAWN	DATE	APPROVED	DATE
R.B	9/11/2023	A.S	13/11/2023
SCALE	SHEET	DRAWING NUMBER	REVISION
1:1000	A1L	WR7816 12 09	0