

Notes

This drawing is copyright
of the architect and shall be used
only for the project and site
indicated. Any reproduction
without the architect's written
consent is prohibited.

Specification

This drawing shall be read in conjunction with the following architect's drawings:
(90)001 EXISTING SITE LOCATION PLAN
(90)002 EXISTING PLAN
(90)003 EXISTING SITE PLAN
(90)004 EXISTING ELEVATIONS
(90)005 PROPOSED PLAN
(90)006 PROPOSED SITE PLAN

PROPOSED SITE PLAN

Date
AUG 2023

Scale
1:100

Job No
CS/WJ

(90)006F

Client
77 BROOKFIELD N. ABBEY

First Choice Housing Association


davies jlewelyn and jones
Chartered Architects

The Willmings, East Tyndall Street, Cardiff Bay, Cardiff CF24 5BE, Tel: (029) 2046 4433 Fax: (029) 2046 4345

notes


THIS DRAWING SHALL BE READ IN CONJUNCTION WITH THE FOLLOWING ARCHITECT'S DRAWINGS:

- (90)001 EXISTING SITE LOCATION PLAN
- (90)002 EXISTING PLAN
- (90)003 EXISTING SITE PLAN
- (90)004 EXISTING ELEVATIONS
- (90)005 PROPOSED PLAN
- (90)006 PROPOSED SITE PLAN

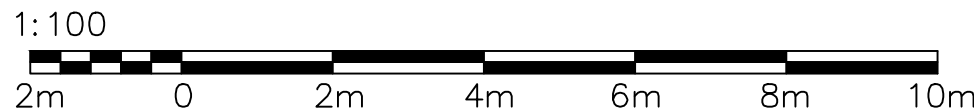

Brookfield

78

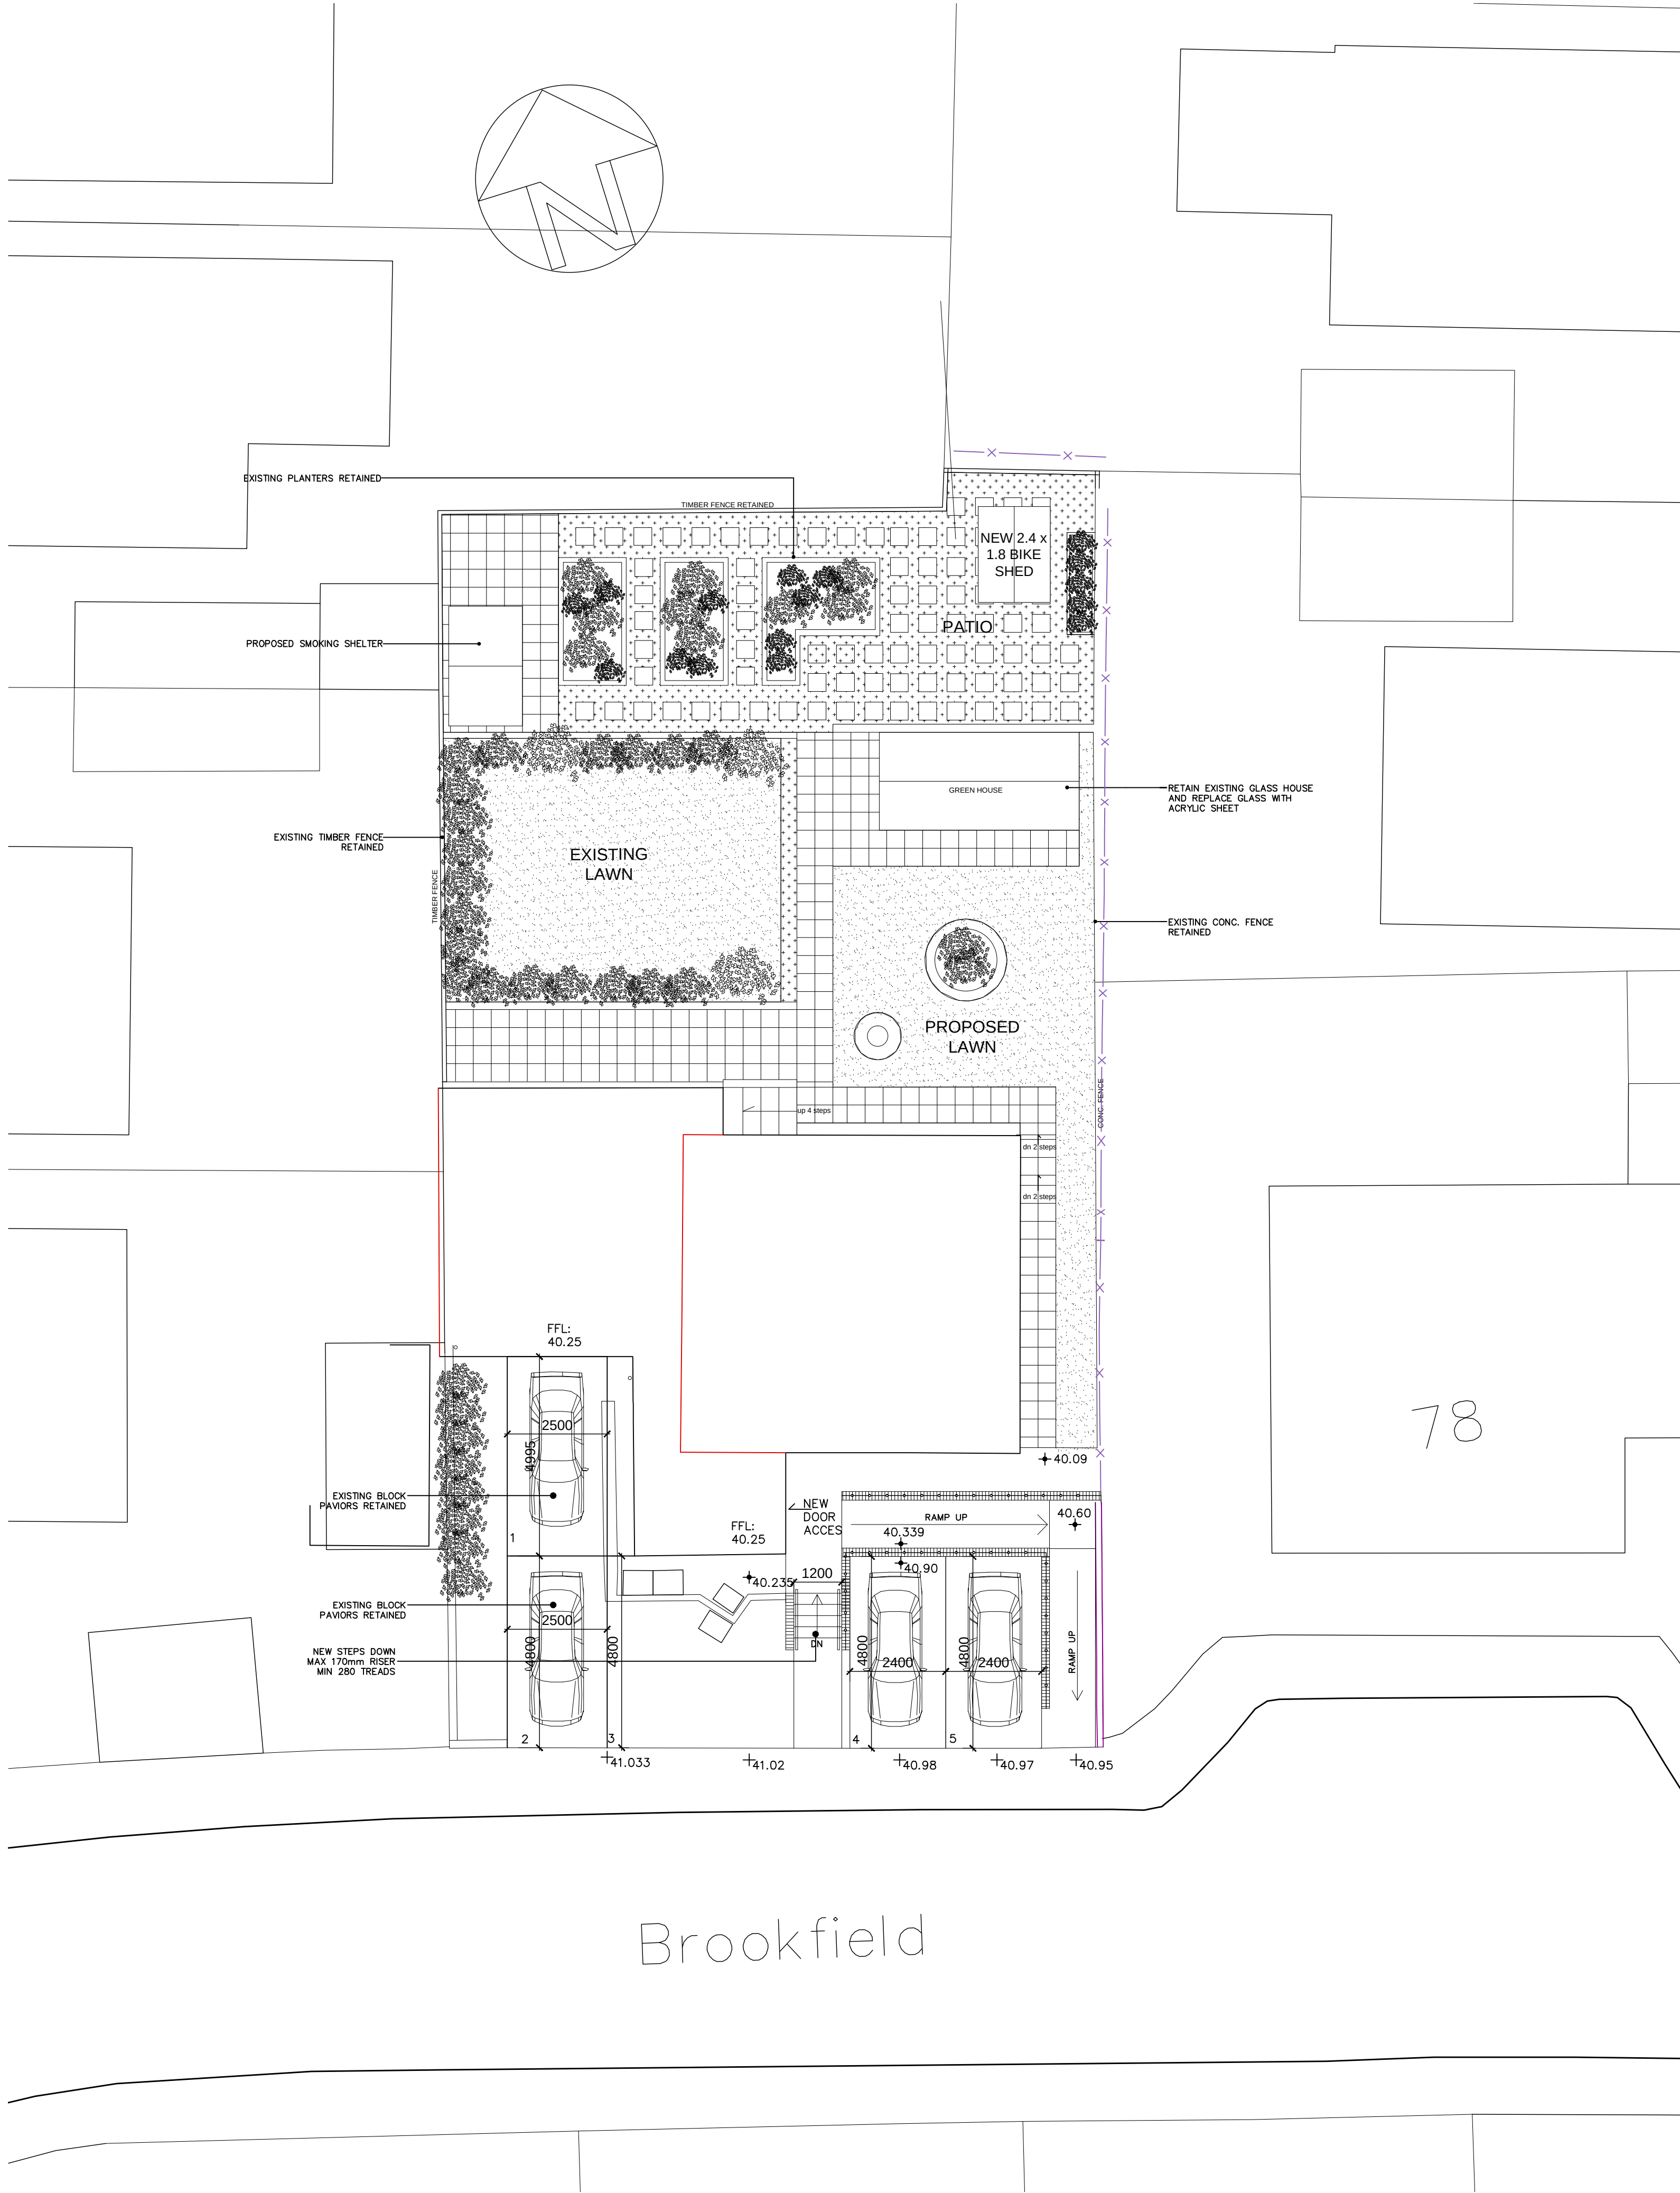

PROPOSED SITE PLAN