


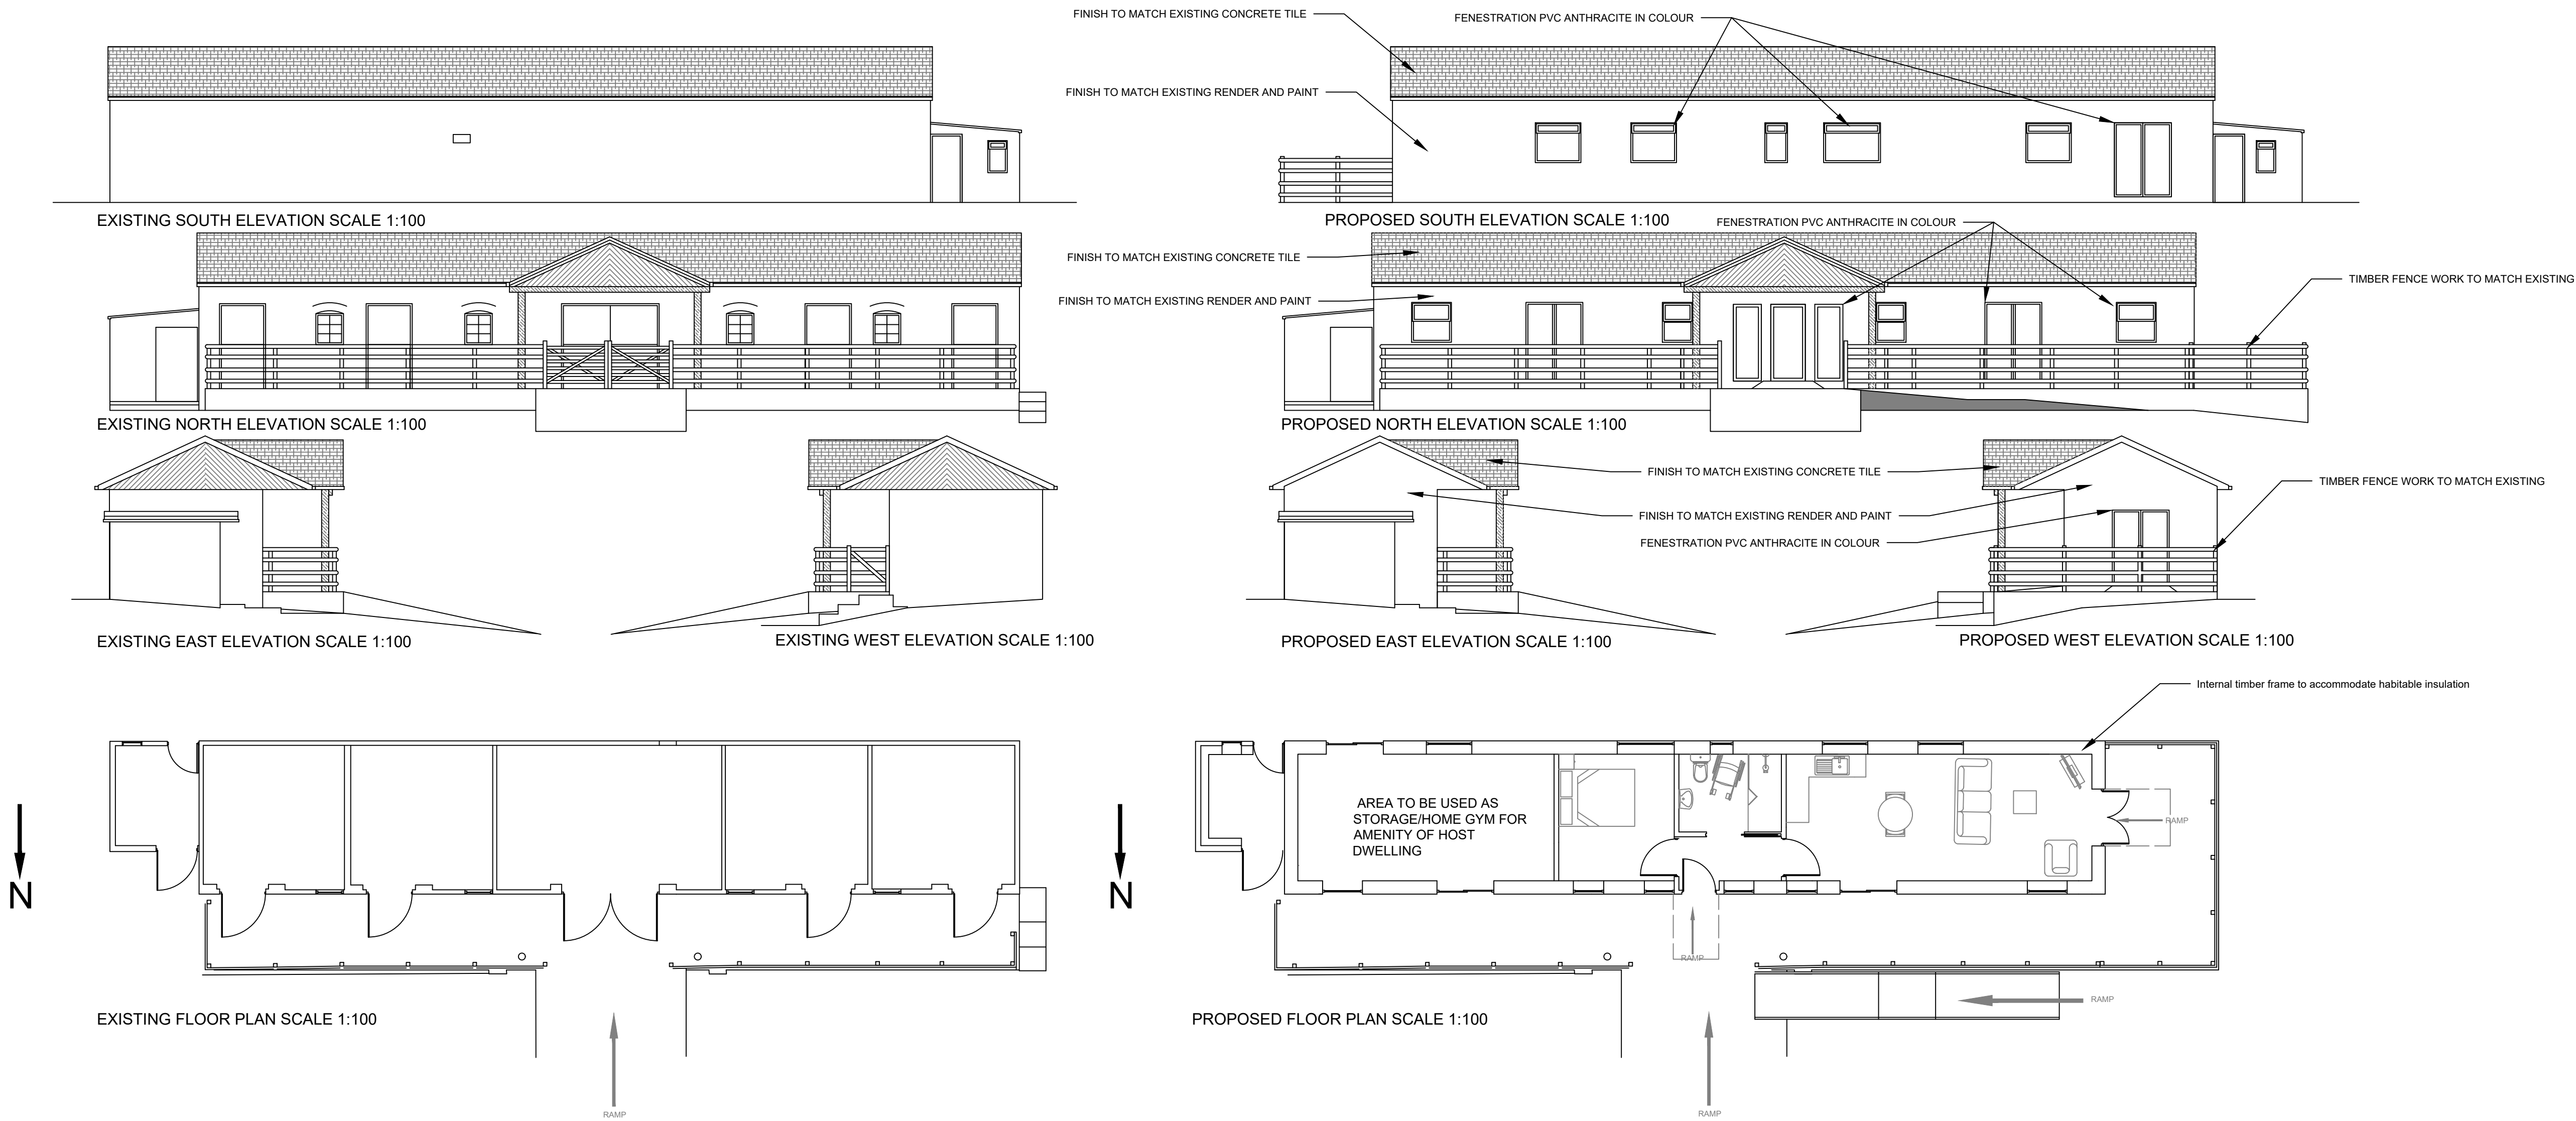

NAME	EMMA HUGHES
ADDRESS	Keepers Lodge Clybebyll Pontardawe SWANSEA SA8 3JS
CONTACT TEL	07572446498
AGENT	MARK THOMAS
CONTACT TEL	07572446498
WORK DESCRIPTION	CONVERSION OF EXISTING STABLES TO AN ANNEX FOR THE HOST DWELLING ADAPTED FOR WHEELCHAIR USE

DRAWING No KLSA8-07a
PAPER SIZE A1

DOCUMENT COMMISSIONED AS CONCEPT DRAWINGS AS REQUIRED FOR STAGE 2 OF THE PLAN OF WORK RIBA 2013, OR STAGE 3 OF THE CIOB PLAN OF WORK (WITH THE BIM OVERLAY) THE OBJECTIVE TO ACHIEVE PERMISSION TO BUILD. DRAWINGS ARE NOT TO BE CLASSIFIED AS DEVELOPED TECHNICAL DRAWINGS REQUIRED FOR THE FOLLOWING STAGES IN THE PLAN OF WORKS BOUNDARY AND PARTY WALL ACT SURVEYS TO BE CONFIRMED BY APPLICANT BEFORE WORKS TO COMMENCE IF SCHEME GAINS L.P.A. APPROVAL