


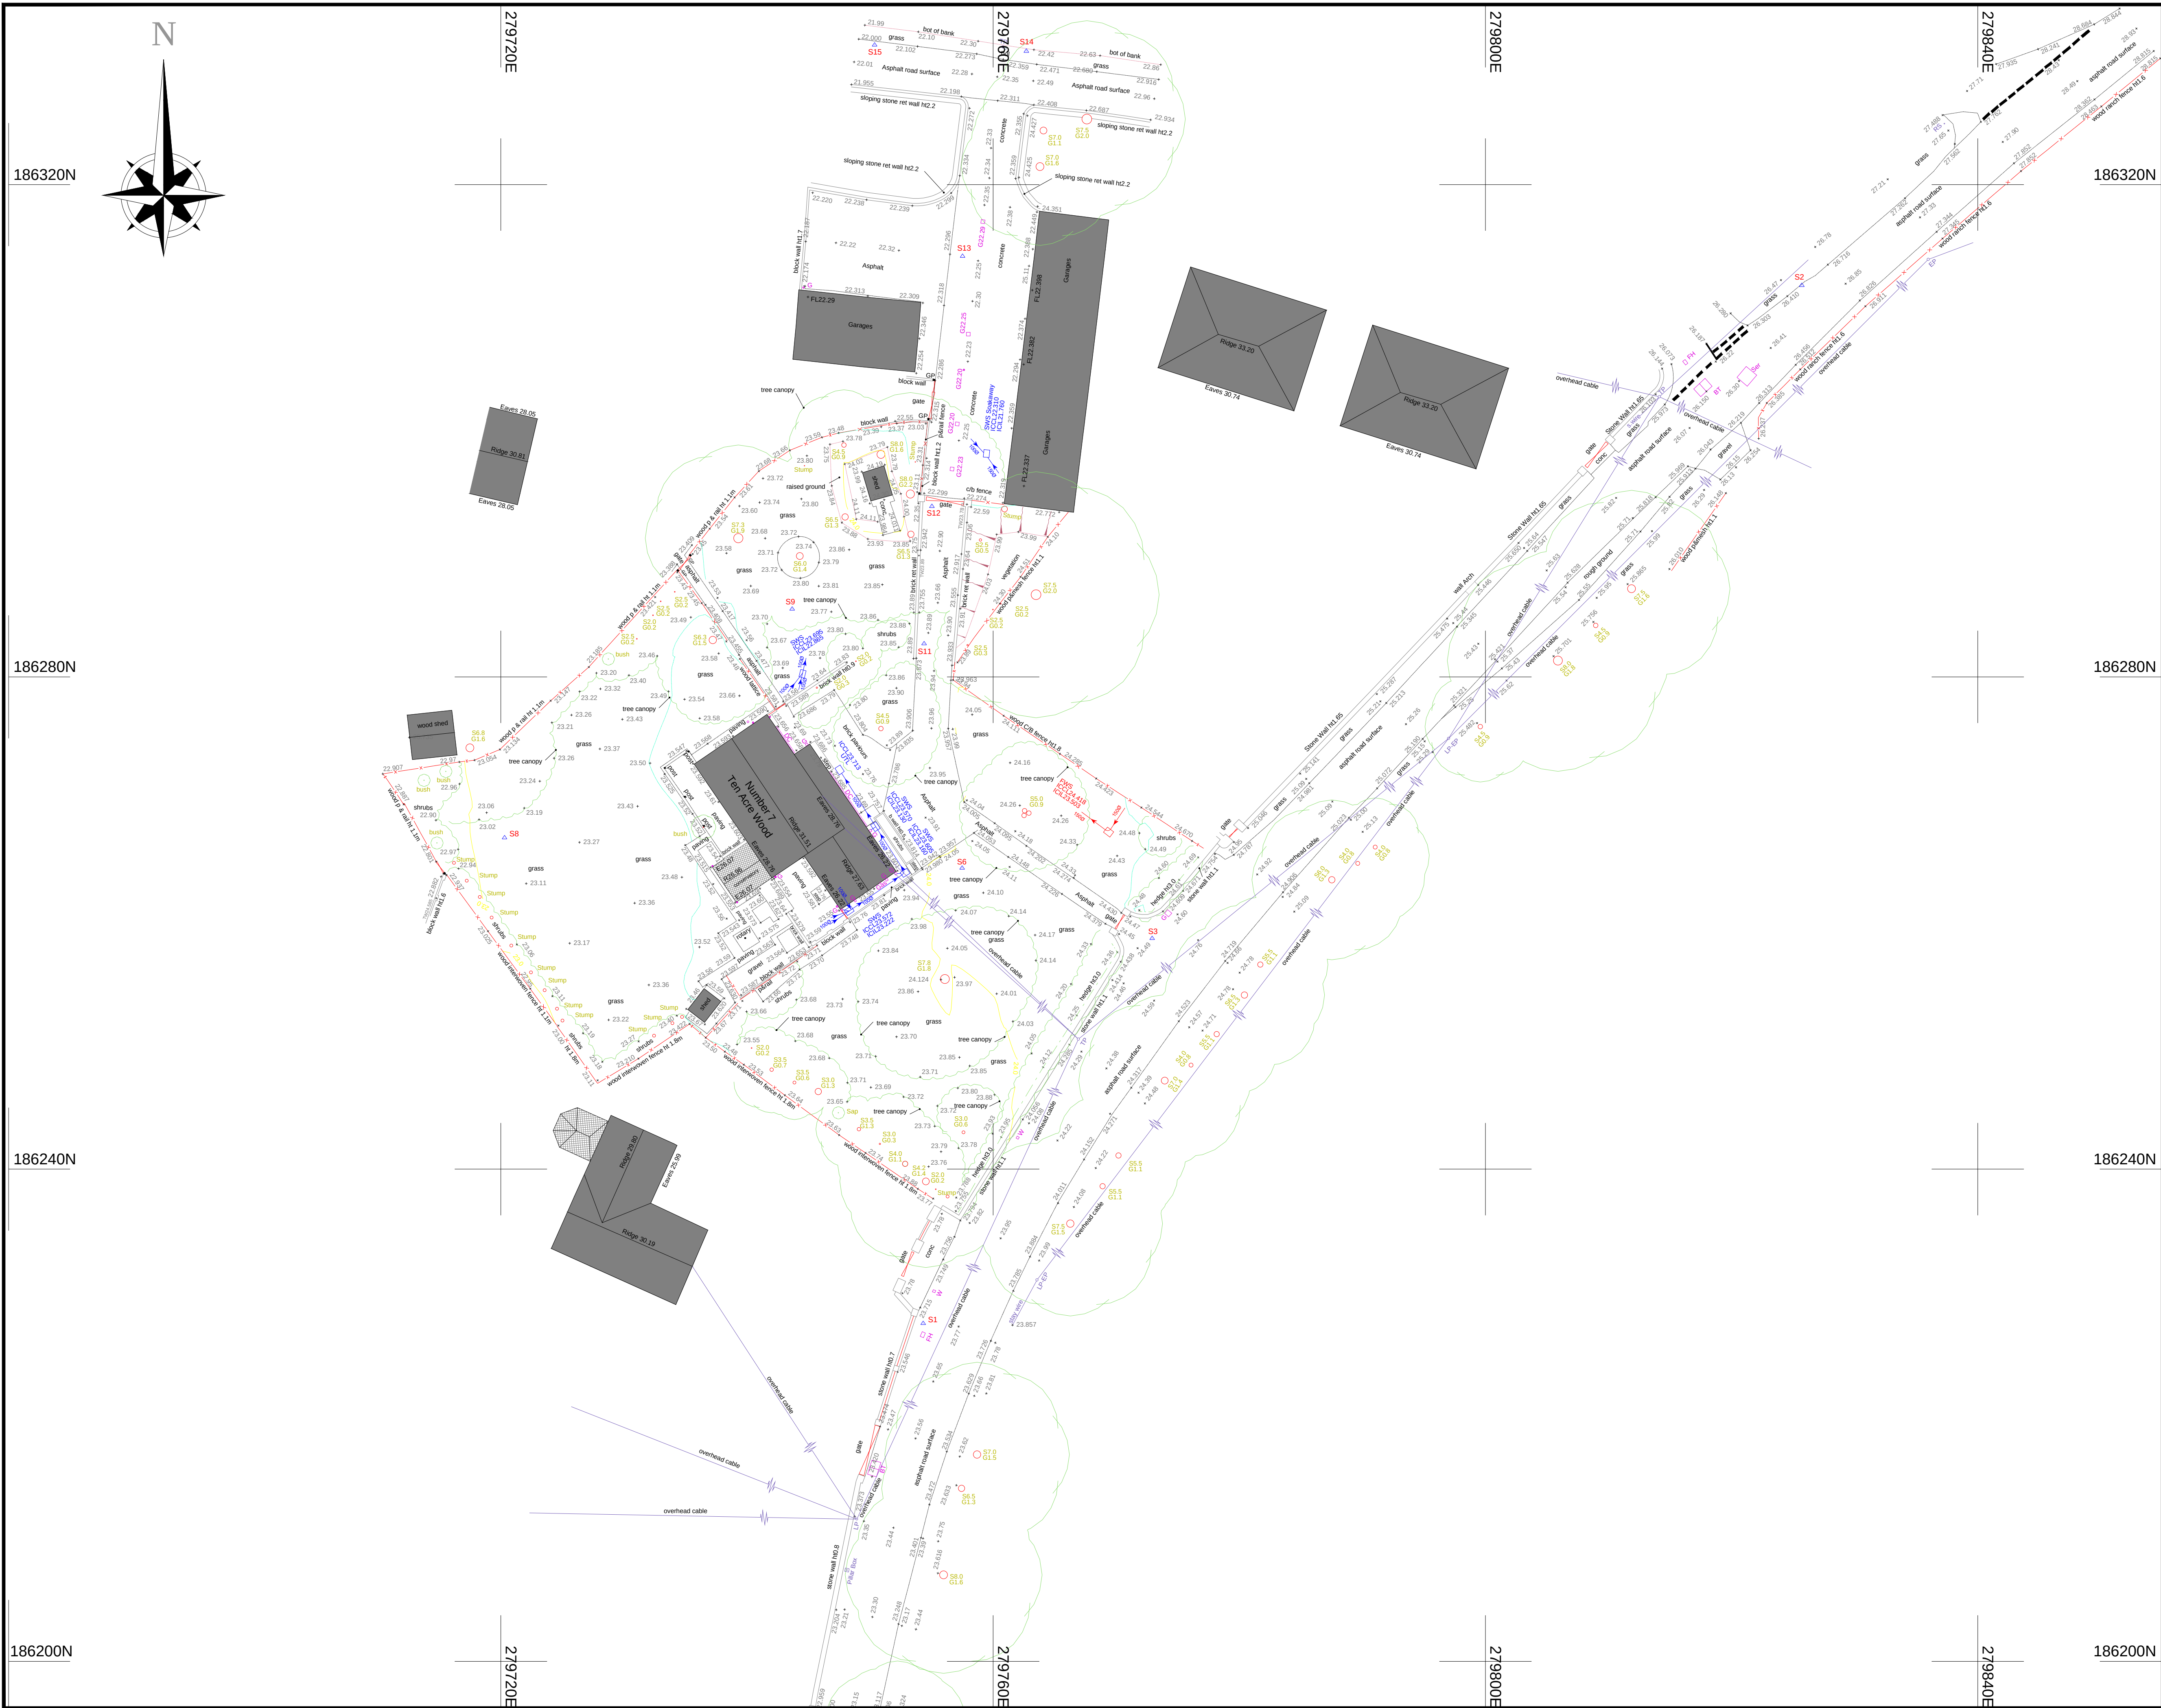

SITE SURVEY

7 Ten Acre Wood
Margam

Notes:
Survey Grid:
Grid related to O/S Grid at survey point S2
279825.702mE, 186311.816mN, 26.531m
Survey Datum:
Related to O/S Grid at Survey Point S2
Value 26.531m

Sheet 1 of 1

Datum

See Notes Above for Datum

North Point Approximate

Client:
Andrew Hall

Surveyed By: P.M.S.

Drawn By: P.M.S.

Date of Survey:
June 2022

Scale: 1:250

Survey Job No.
SS-1236_2D

Revisions:
A
B
C

Legend:

AV AIR VALVE
BL BOLLARD
BS BED LEVEL
BT BRITISH TELECOM IC
BW BARRIRED WIRE FENCE
CAV CABLE TV IC
CL COVER LEVEL
CM CABLE MARKER
CP CATCH PIT
COP CONCRETE
CSL COVER SLAB LEVEL
(dis) DISAPPOINTED
(dis) DISUSED
DPC DRAINAGE POINT
ELC EAVES LEVEL
EP ELECTRICITY POLE
FFL FINISHED FLOOR LEVEL
FM FIRE HYDRANT
FL FLOOR LEVEL
FMH FLOOR MAN HOLE
G GULLY
GV GAS VALVE
HR HAND RAIL
IC INVERT LEVEL
RF IRON RAIL FENCE
RO ROOF OUTLET
LB LETTER BOX
LP LAMP POST
MH MAN HOLE
O/H OVERHEAD
P POST/POLE
PF PANEL FENCE
PEG/MARKER

PCM PERMANENT GROUND MARKER
PIS PAVING SLABS
PWF POST & WIRE FENCE
RE RIDDING EYE
RI RIDGE LEVEL
RP REFLECTOR POST
RSJ ROLLED STEEL JOIST
RW RAIN WATER PIPE
SFL SOFTLY LEVEL
SI STOP VALVE
SMH SURFACE MANHOLE
STN 2 SURVEY STATION
SP SIGN POST
ST STAKE
STCH STANCHION
SV STOP VALVE
SVP SOIL & VENT PIPE
SW STONE WALL
TCB TELEPHONE CALL BOX
TL TELEPHONE
TM TANK
TP TELEGRAPH POLE
TR TRANSFORMER
U/S UNDERSIDE
UNL UNABLE TO LIFT
VP VENT PIPE
WM WATER METER
WO WASH OUT
WT WATER TAP
WV WATER VALVE

TRF TREE WITH SPREAD & GRTH
EMBANKMENT
STN 2 SURVEY STATION
CONTOUR VALUE

Survey Station Schedule

Station	Easting	Northing	Level
S1	279754.311	186227.463	23.697
S2	279825.702	186311.816	26.531
S3	279772.920	186258.749	24.551
S6	279757.475	186264.466	24.120
S7	279741.662	186258.550	23.588
S8	279720.297	186266.929	23.140
S9	279743.670	186285.514	23.773
S10	279753.488	186273.743	23.909
S11	279754.390	186282.700	23.913
S12	279755.023	186293.858	22.384
S13	279757.514	186314.182	22.295
S14	279762.694	186330.842	22.416
S15	279750.368	186331.345	22.050

SENIOR SURVEYS
LAND SURVEY CONSULTANTS

Contact Details:

Phil Senior
Unit 1E Chapel Barns
Merthyr Mawr
Bridgend
CF32 0LS
Tel: 07853240403
Email: Philseniorsurveys@Gmail.com