
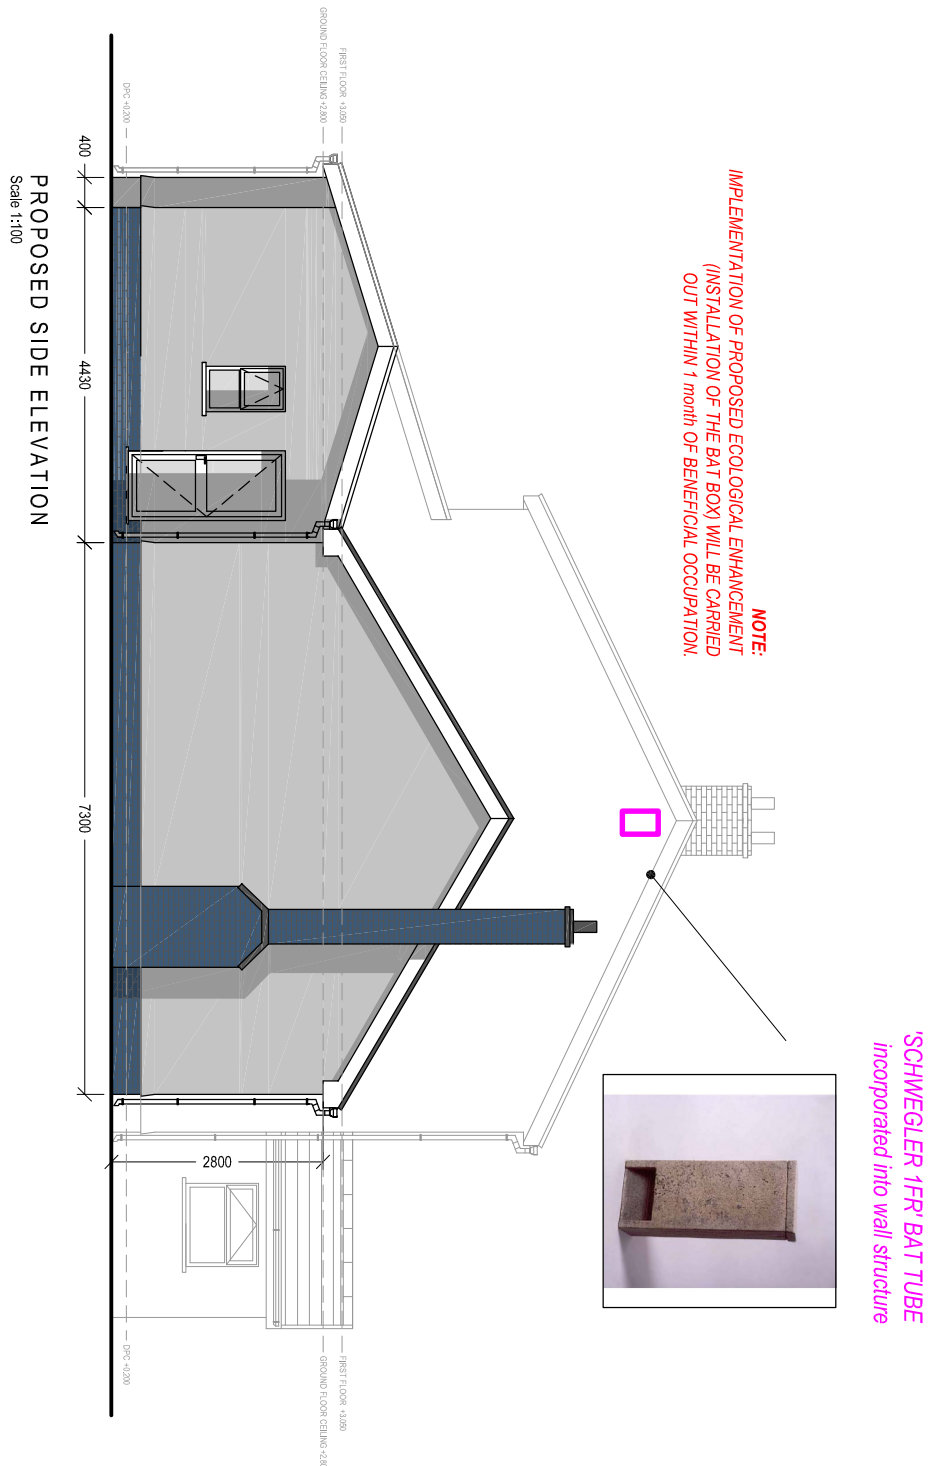
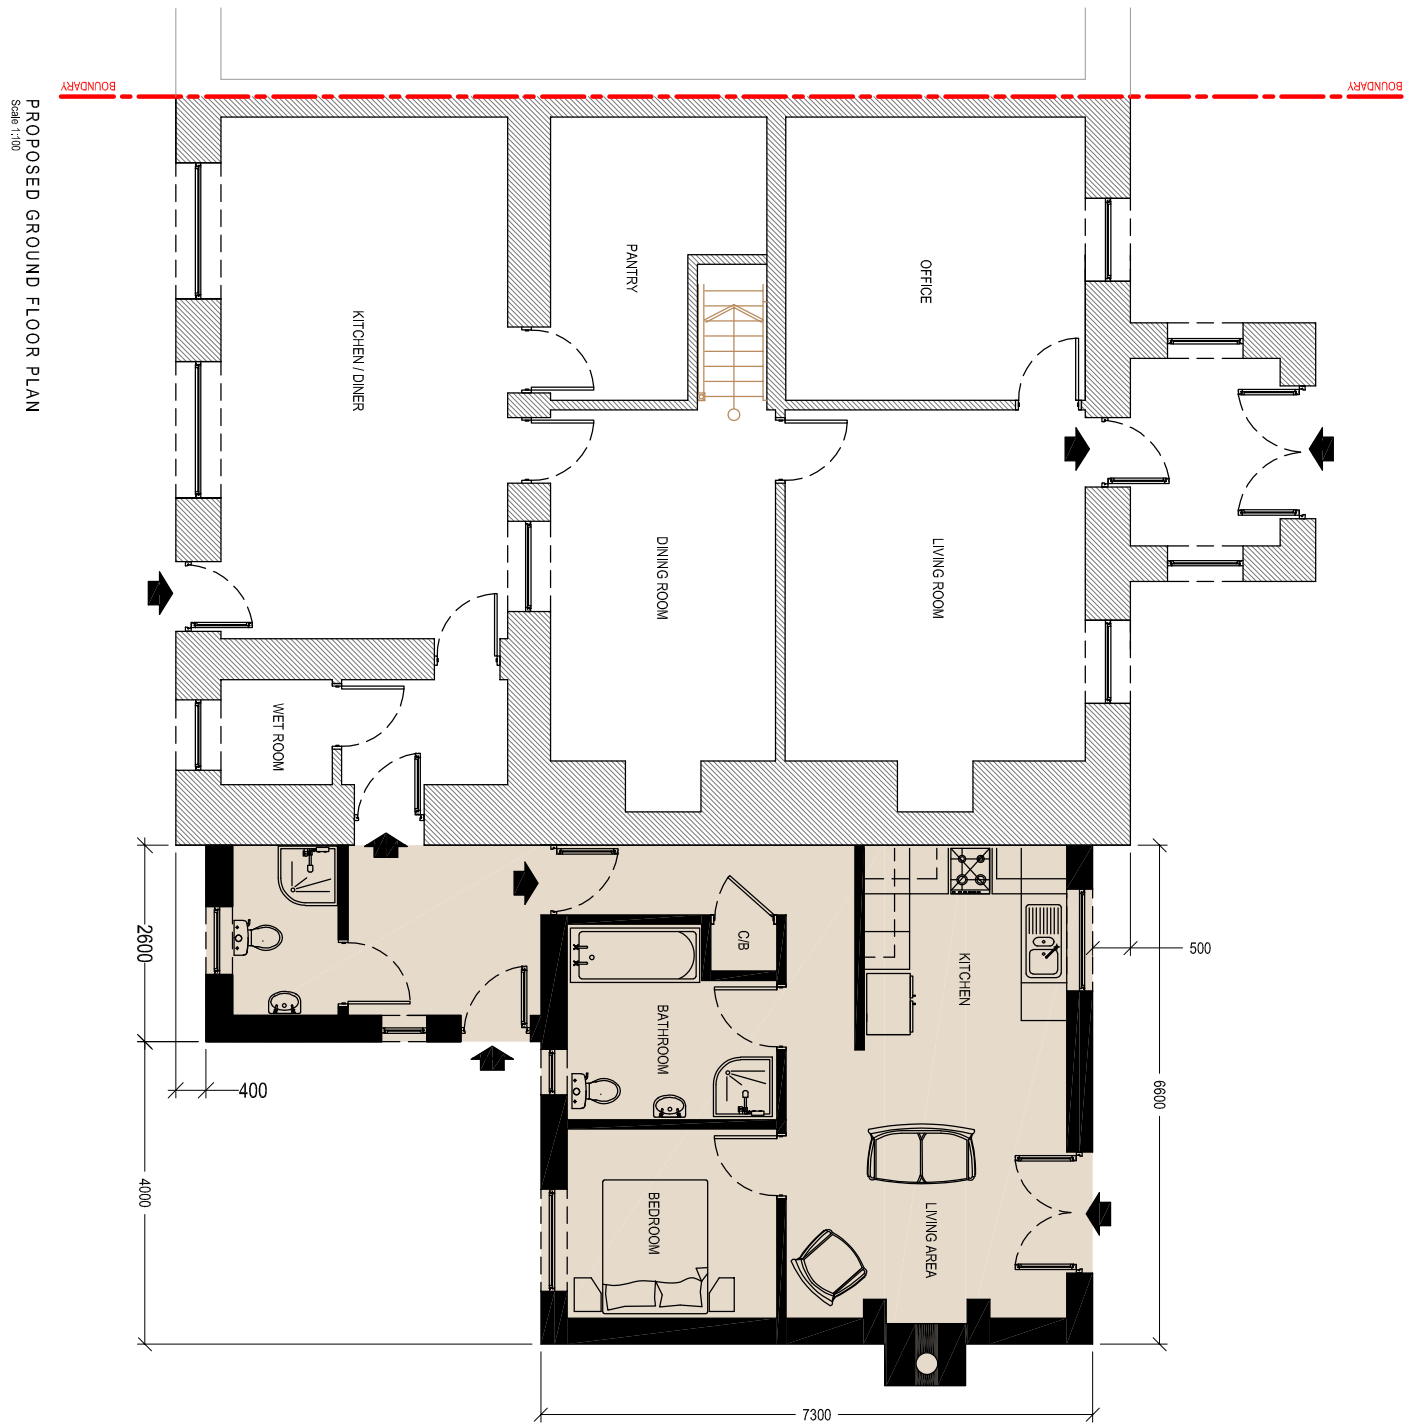


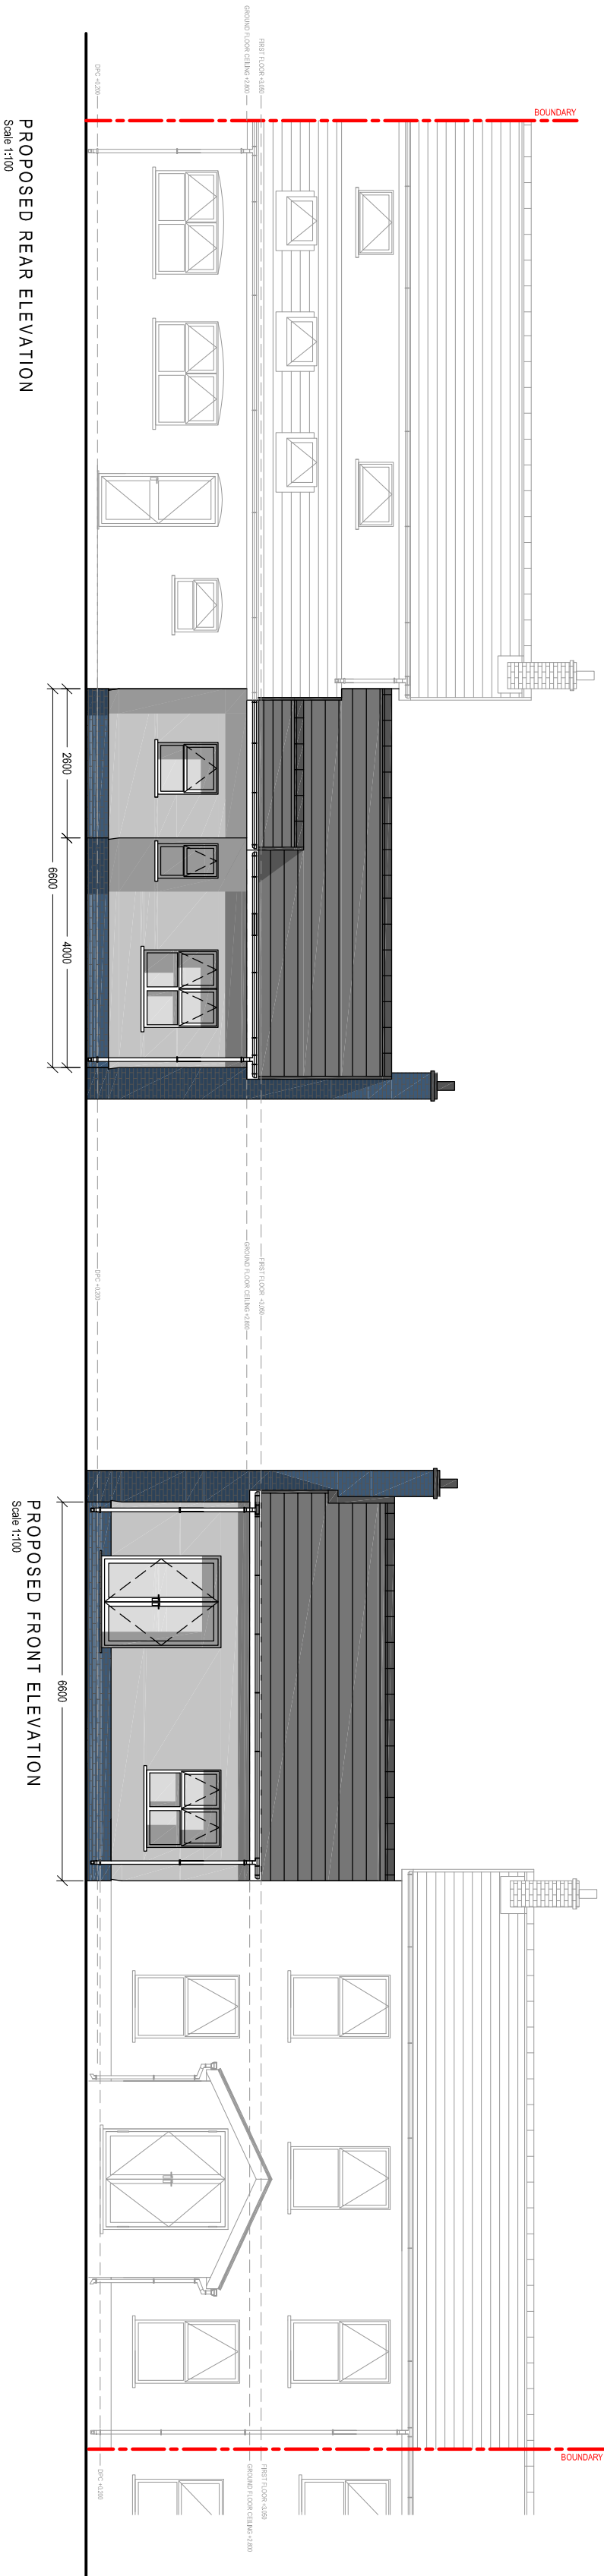

MATERIAL FINISHES:

Roof Covering:

Concrete Pantile (to match existing)
Concrete ridge tile (to match existing)

Windows & Doors:

uPVC Double Glazed.
Colour: White

Rainwater goods:

Plastic, universal
Colour: White

Wall Covering:

Rendered Masonry (to match existing)
Blue pennant stone plinth, chimney present

Weather boarding:

uPVC bullrosted
Colour: White