


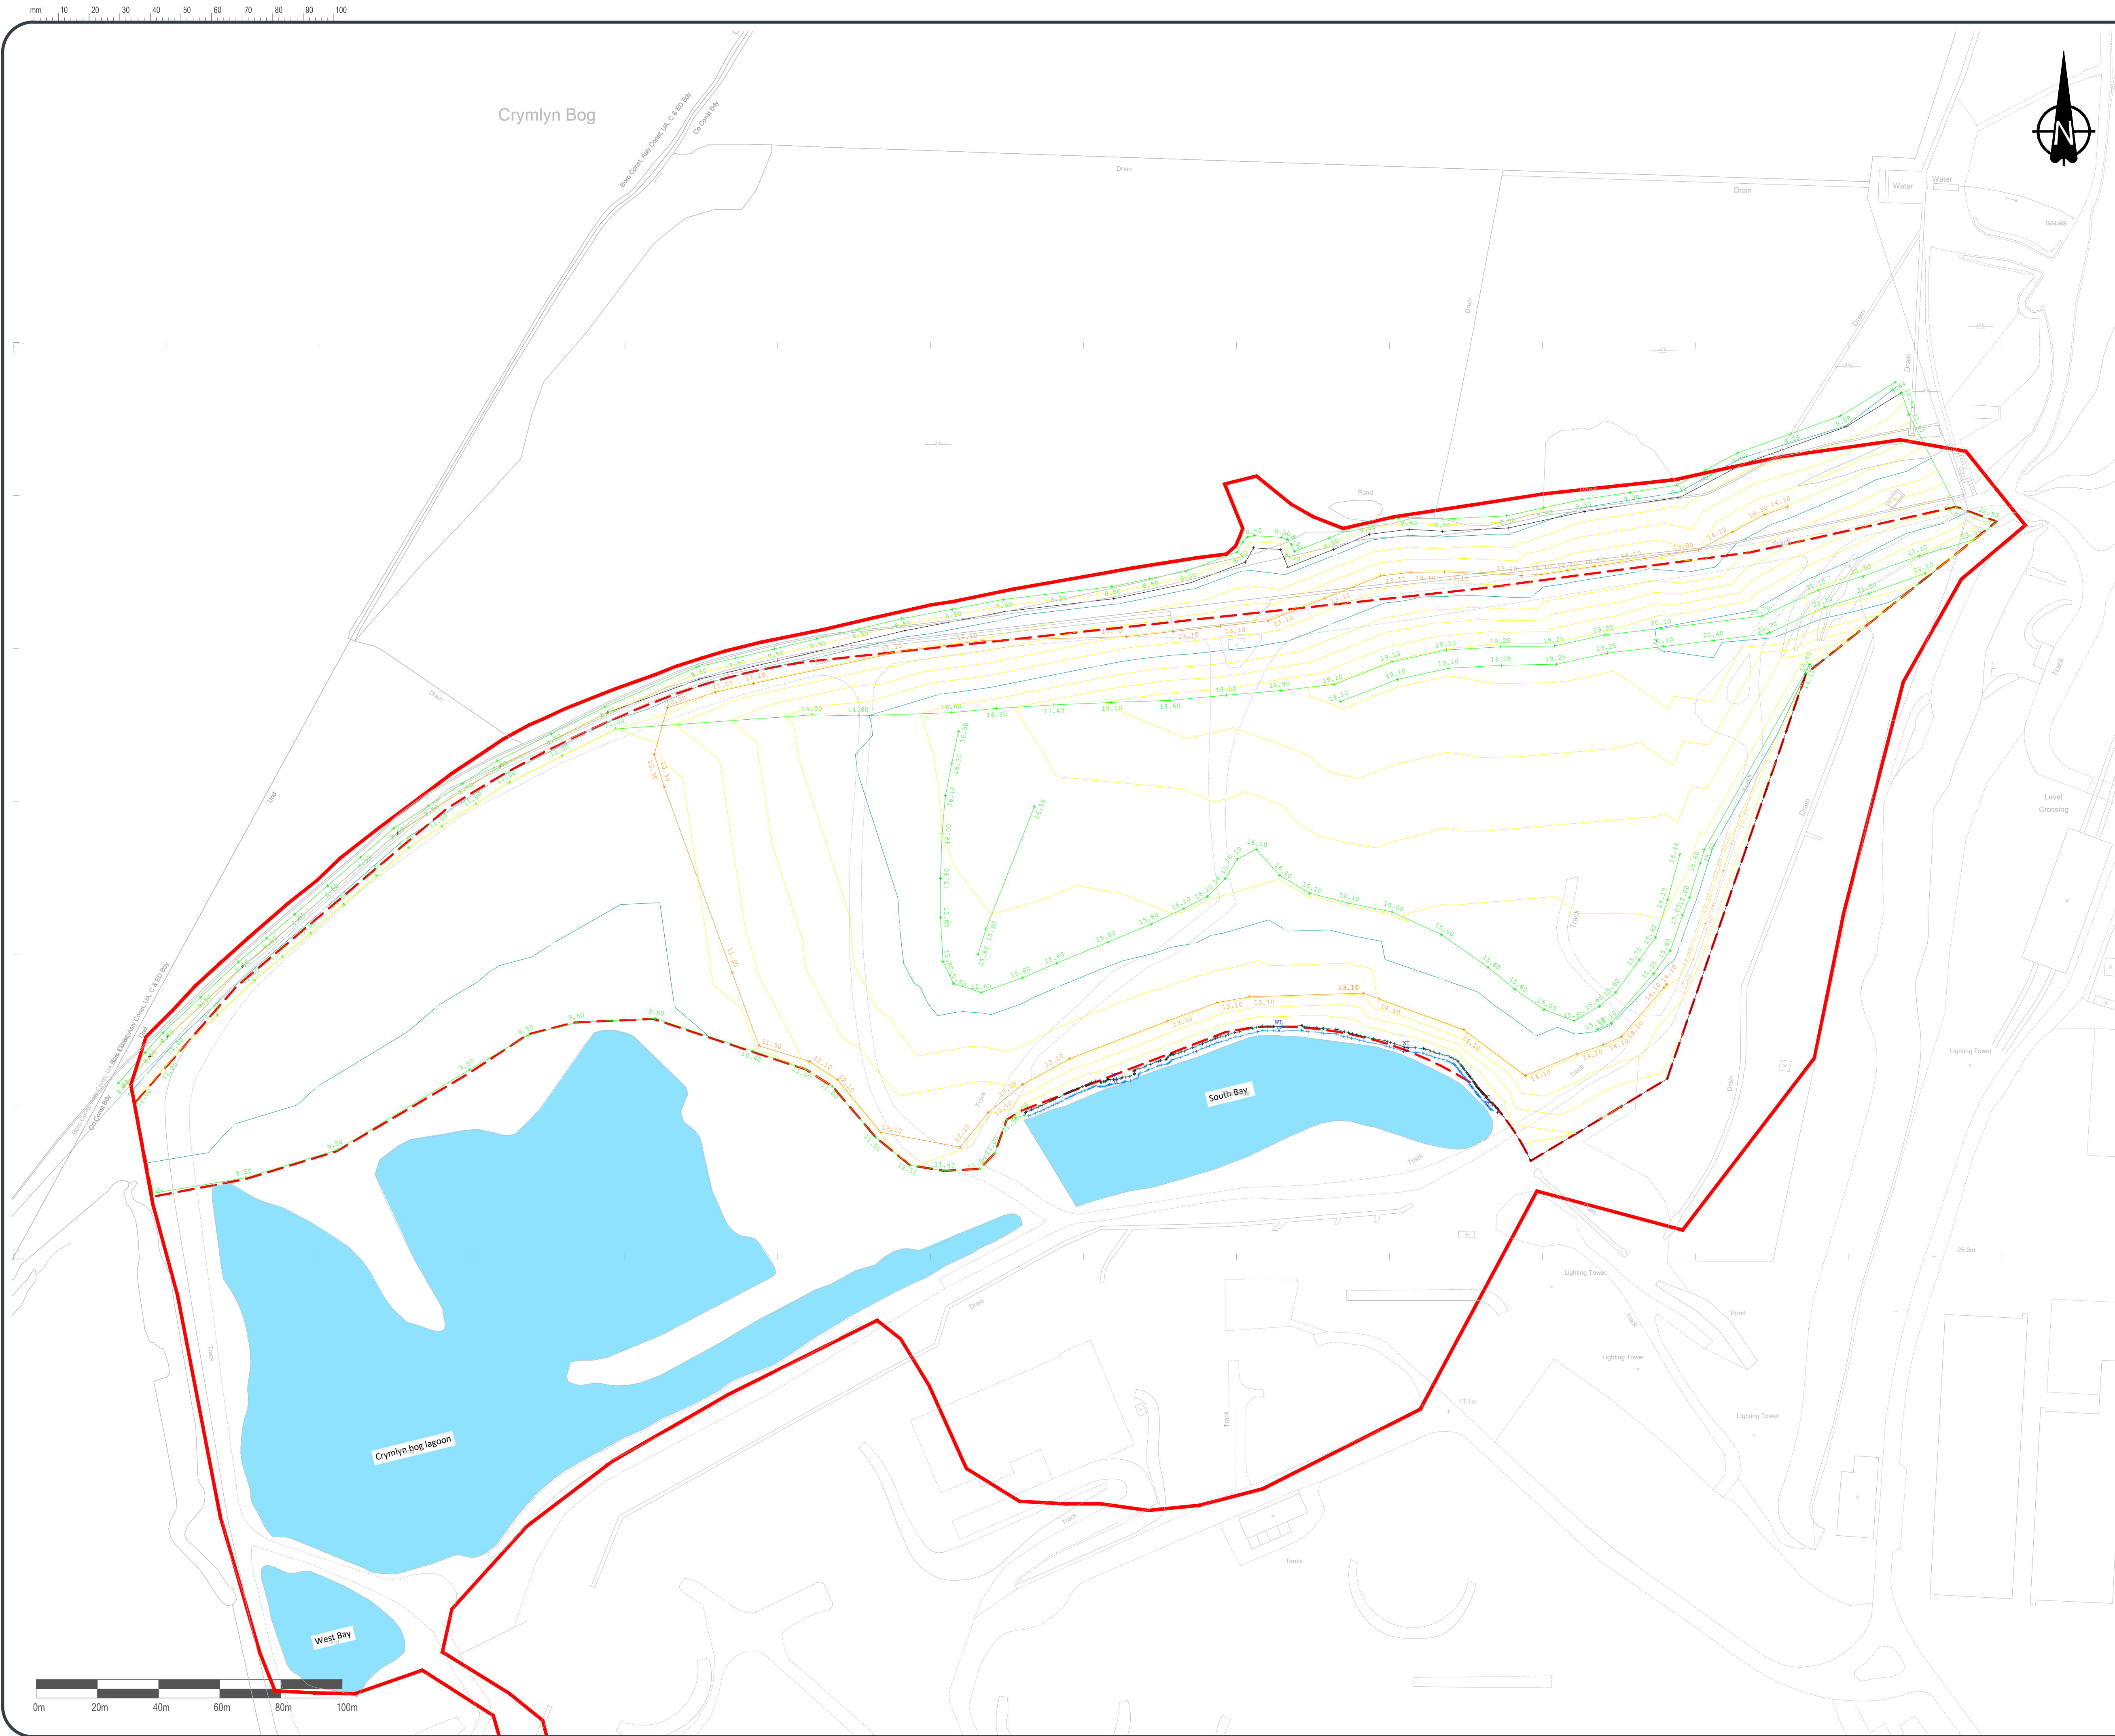

- Legend
- Site Boundary
 - Spot Level on Base of Capping
 - Top/Bottom of Batter
 - Level String
 - Major Contour (5m Interval)
 - Minor Contour (1m Interval)
 - Water Level

2	Minor Amendments	08.11.23
1	Amended Site Boundary	07.11.23
0	First Issue	13.03.23

REV	COMMENT	DATE
-----	---------	------

ENGLOBE

Unit 8, Commerce Park Brunel Road Theale Reading RG7 4AB 01189 167340	Columbus House Greenmeadow Springs Tongwynlais Cardiff CF15 7NE 02920 368636	enquiries@englobecorp.com www.englobecorp.com
--	---	--

Client
St Modwen

Project
**Coed Darcy
Crymlyn Tip Restoration**

Title
Proposed Final Levels

Drawn by IW	Checked AB	Date 13.03.23	Authorised Date MH 13.03.23
Original Scale 1:1000 @ A1	Date 24/02/23	Rev 2	Paper A1

Drawing Number
D1870/23/5289/08