



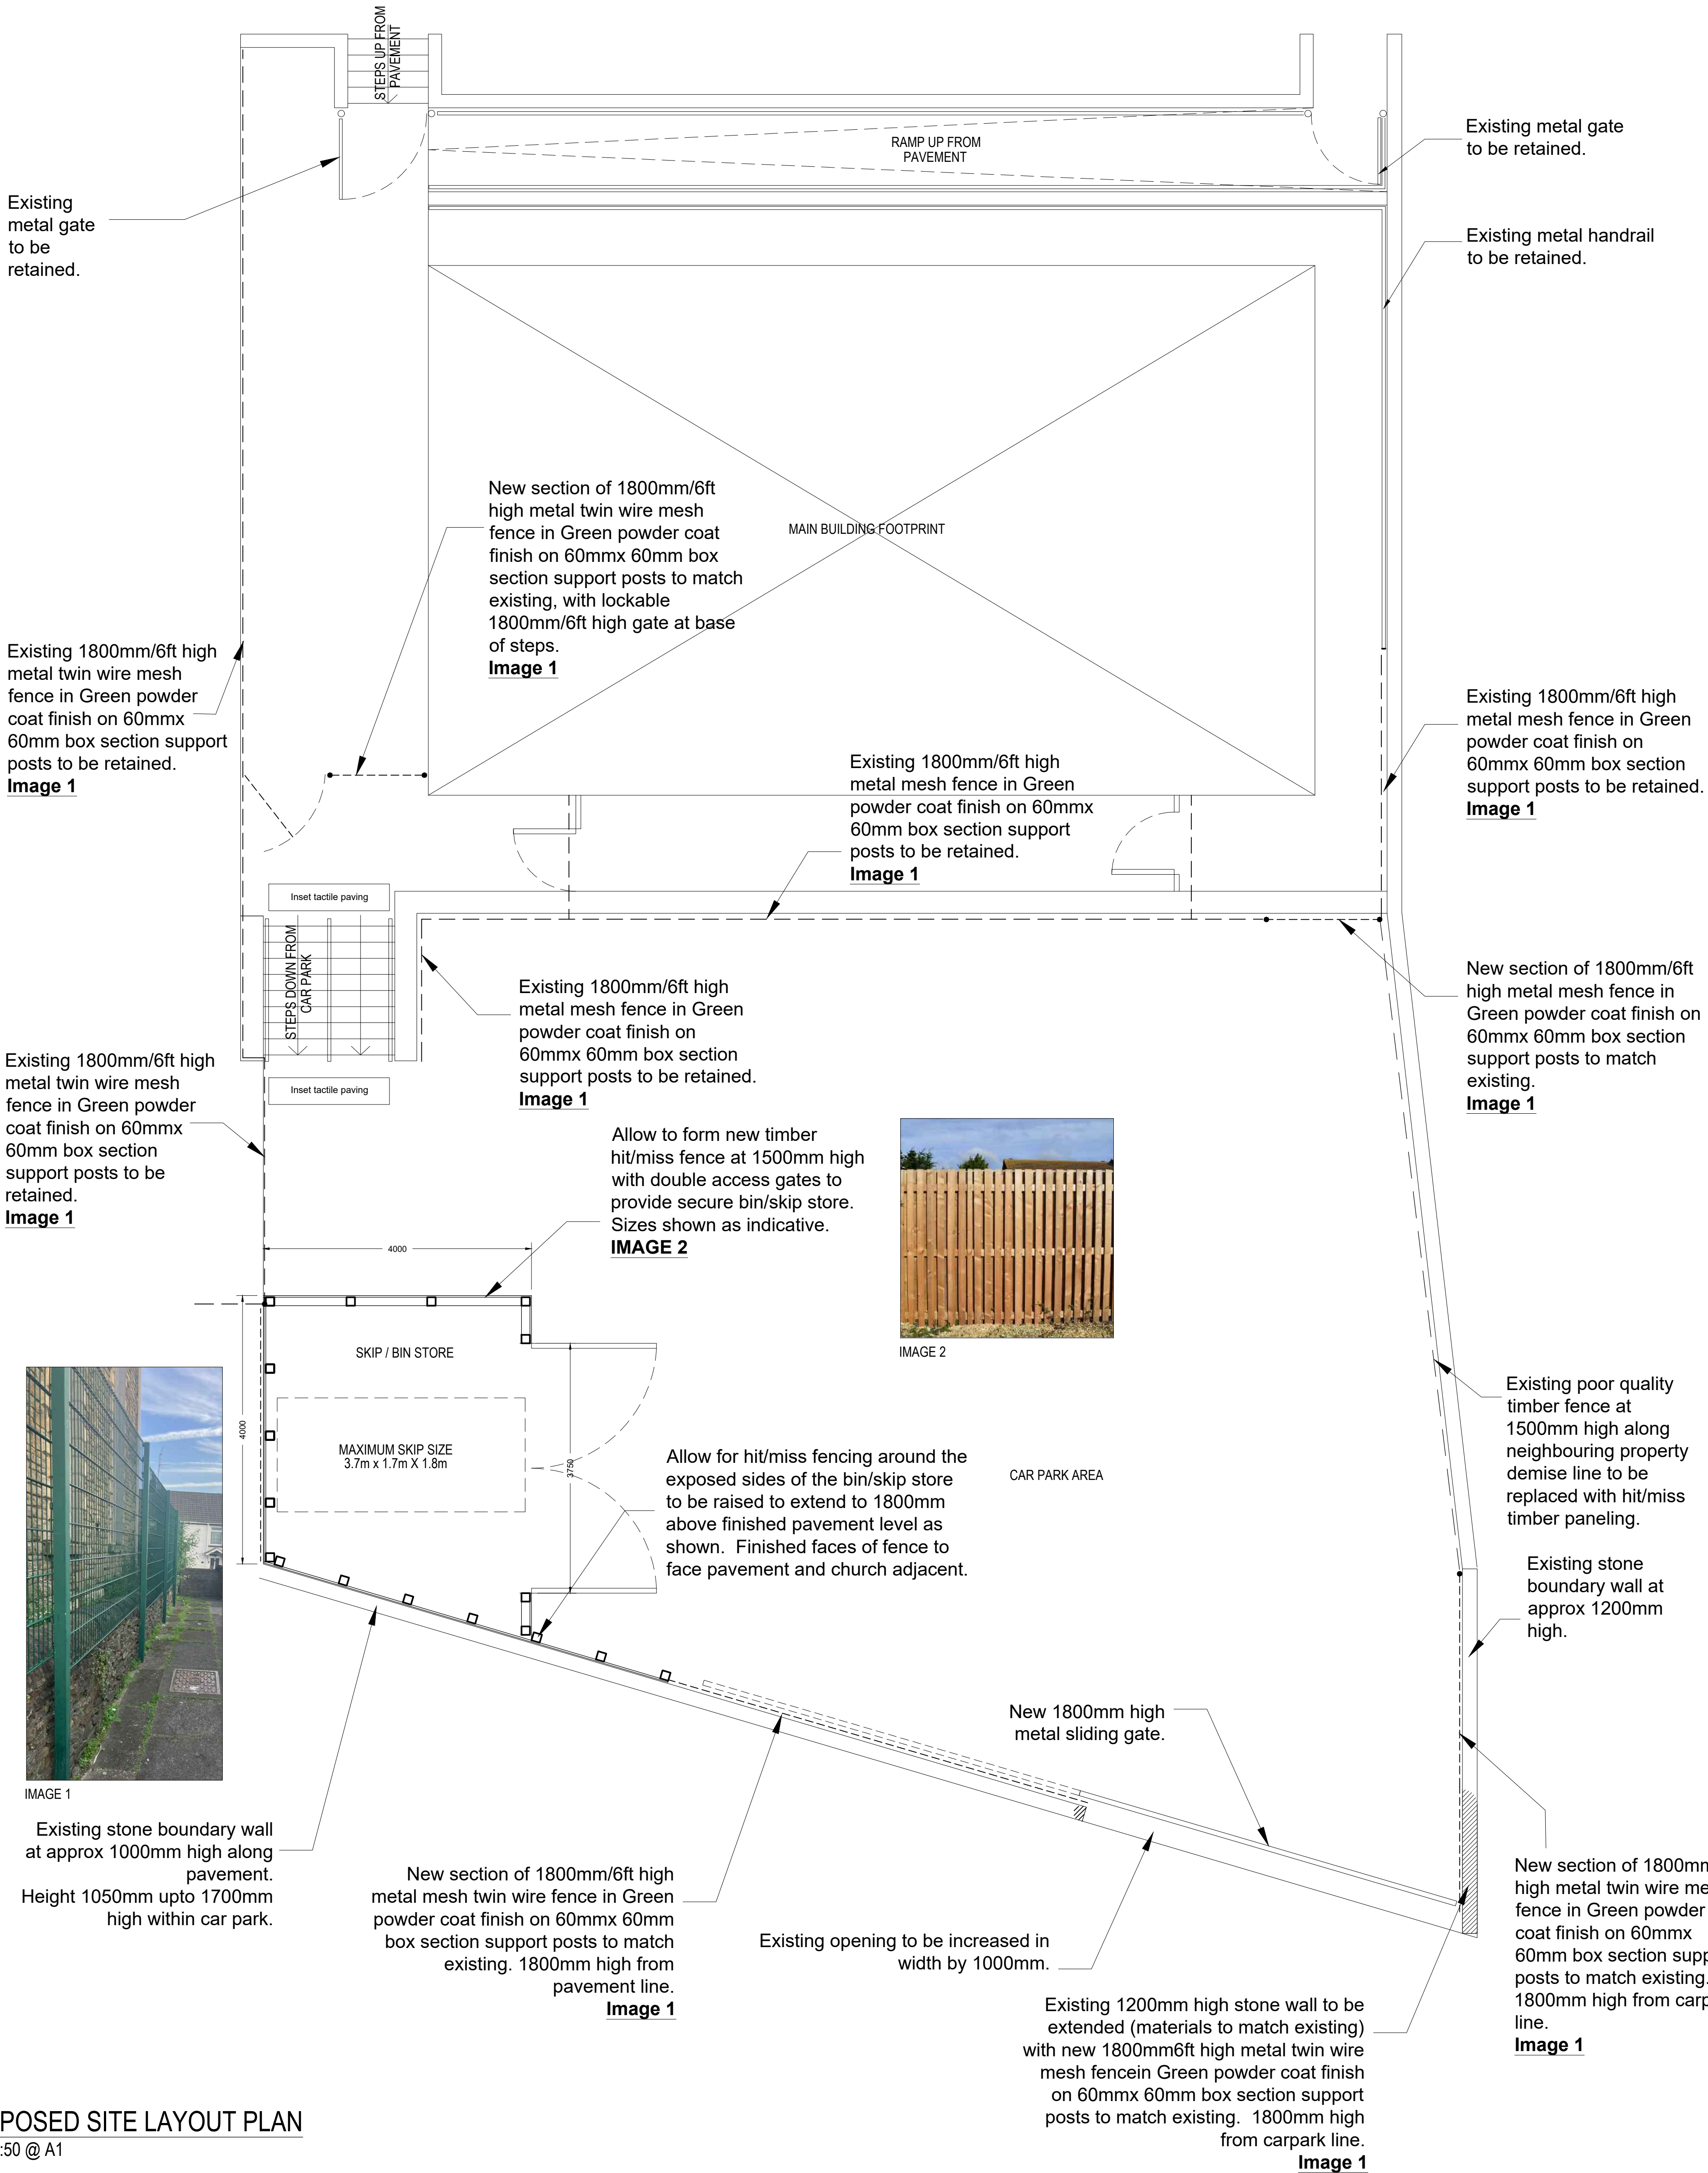

PROPOSED SITE LAYOUT PLAN
scale 1:50 @ A1

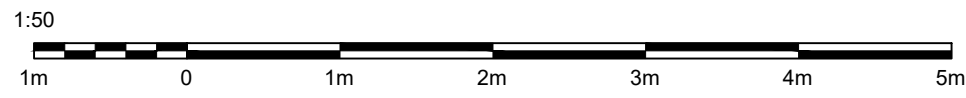

JOB: James Brothers office		CLIENT: Carly James James Brothers Plumbing	
ADDRESS: 225 New Rd, Skewen, Neath SA10 6UU			
TITLE: PROPOSED SITE LAYOUT PLAN			
SYSTEM No: H-M/1533-23/James Bros/CAD	DATE: 13.09.23	DRW-No. P03	Rev D
JOB No: 1533-23	Checked by:		
SCALES: A1 @ 1:50	DRAWN BY: Matt Bailey		
REVISIONS DESCRIPTION:			
A - Amends as per client reqs - MB - 14.09.23			
B - Amendments following planning comments - DN - 08.11.23			
C - Notes amended - MB - 14.12.23			
d - Notes amended - MB - 21.12.23			
ALL DIMENSIONS TO BE CHECKED ON SITE: Contractor to check and verify all building and site dimensions. The contractor is to comply in all respects with the current Building Regulations whether specifically stated on this drawing or not. This drawing must be read and checked against any other specialist drawing provided.			

Thomas Parry Design
The Old Sketty Coach House,
21 Gower Road, Sketty
Swansea, SA2 9BX
t: 01792 290755
e: design@thomasperry.co.uk
w: www.thomasperry.co.uk

© COPYRIGHT THOMAS PERRY DESIGN LIMITED