


Rev

Dwg No

Project

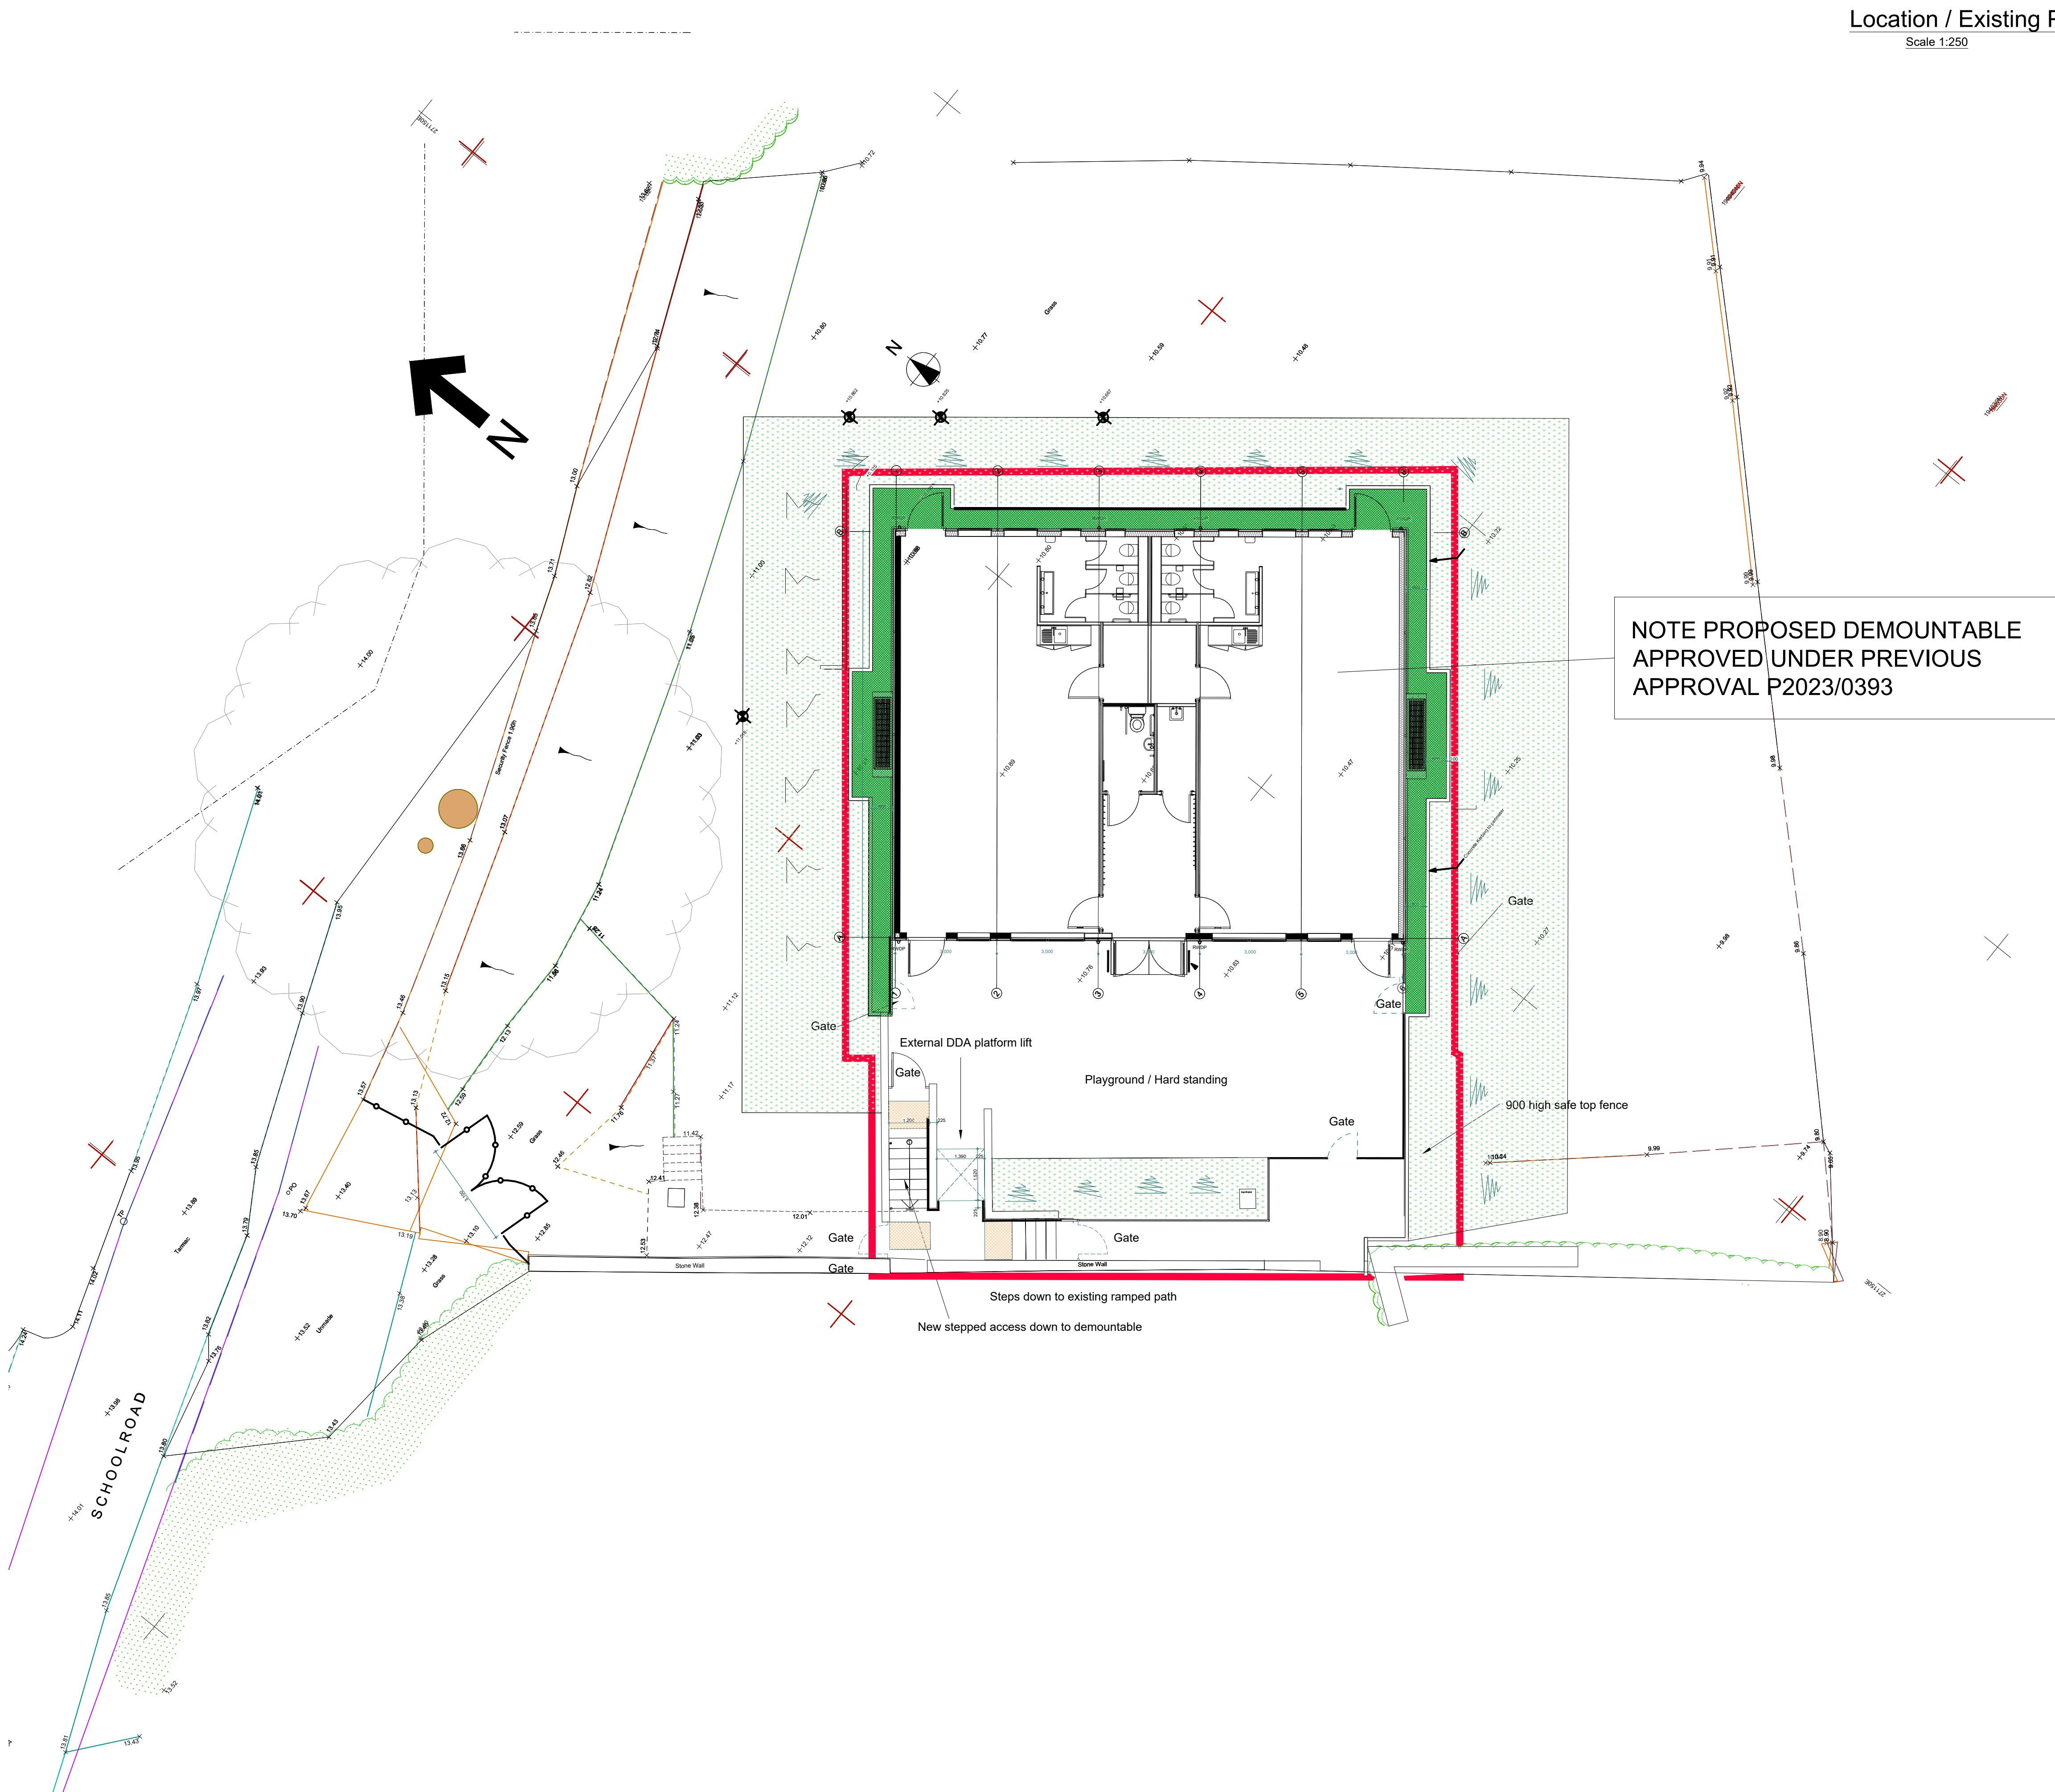

NOTES

1. All dimensions in millimetres unless otherwise stated.

A	Updated.	WGH	Jan 24		
Rev	Details	Dr	Ch	Apr	Date

**Neath Port Talbot**
Castell-nedd Port Talbot
County Borough Council Cyngor Bwrdeistref Sirol
Making a difference Gwahaniaeth er gwell

PROPERTY & REGENERATION
Nicola Pearce BSc(Hons) DipTP MRTPI
DIRECTOR OF ENVIRONMENT AND REGENERATION
THE QUAYS, BRUNEL WAY
BAGLAN ENERGY PARK SA11 2GG
www.npt.gov.uk

Project

Crymlyn Primary School
School Rd,
Jersey Marine,
Neath SA10 6JJ.

Drawing Title

Proposed New Platform Lift and Steps - Plan

File No.	Property Ref. No.			
Drawn	WGH	Checked		Approved
Date	Dec '23	Date		Date
Scales	1:100@A1			
Drawing No.	A1282 - 11			Rev. A

THIS IS A C.A.D. PRODUCED DRAWING AND SHOULD NOT BE AMENDED BY HAND.