


Rev

Dwg No

Project

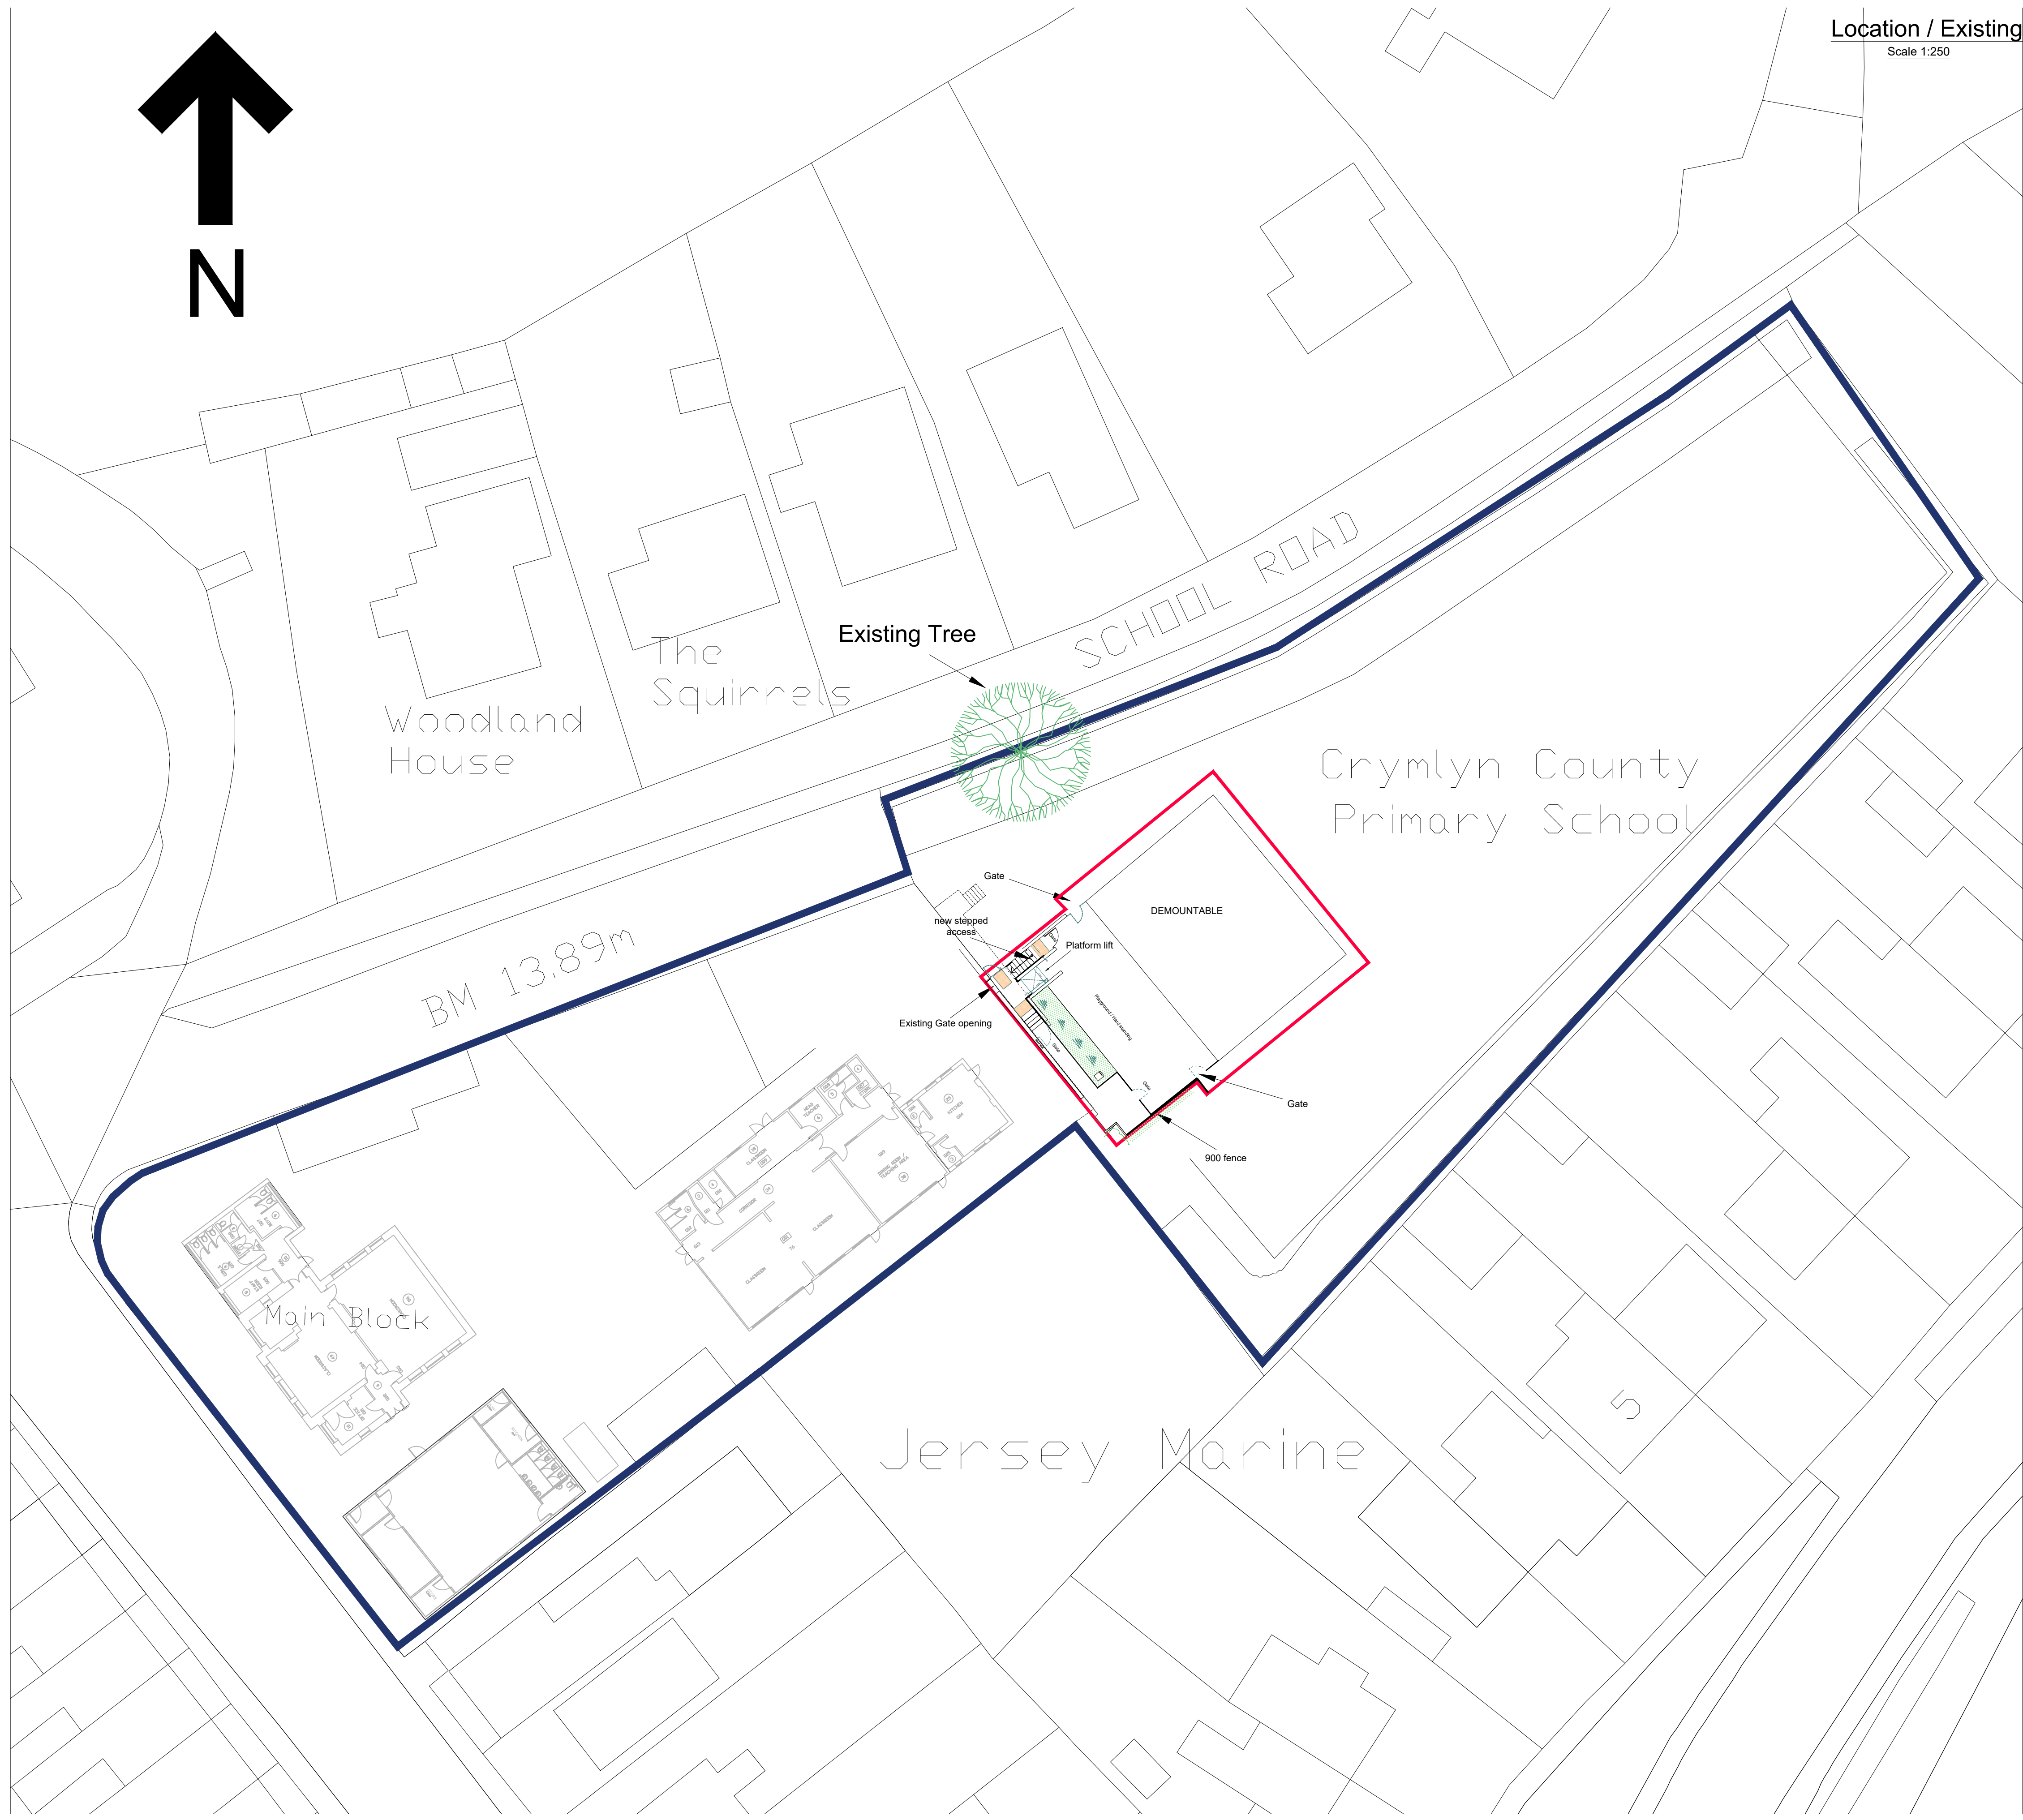

Location / Existing Plan
Scale 1:250

NOTES

1. All dimensions in millimetres unless otherwise stated.

Rev	Details	Dr	Ch	Apr	Date
-----	---------	----	----	-----	------



Neath Port Talbot
Castell-nedd Port Talbot
County Borough Council Cyngor Bwrdeistref Sirol
Making a difference Gwahaniaeth er gwell

PROPERTY & REGENERATION
Nicola Pearce BSc(Hons) DipTP MRTPI
DIRECTOR OF ENVIRONMENT AND REGENERATION
THE QUAYS, BRUNEL WAY
BAGLAN ENERGY PARK SA11 2GG
www.npt.gov.uk

Project
Crymlyn Primary School
School Rd,
Jersey Marine,
Neath SA10 6JJ.

Drawing Title
Proposed New Platform Lift and Steps
PROPOSED PLAN

File No.		Property Ref. No.			
Drawn	WGH	Checked		Approved	
Date	Dec '23	Date		Date	
Scales	1:250@A1				
Drawing No. A1282 - 12					Rev.