




SECTIONAL PLAN

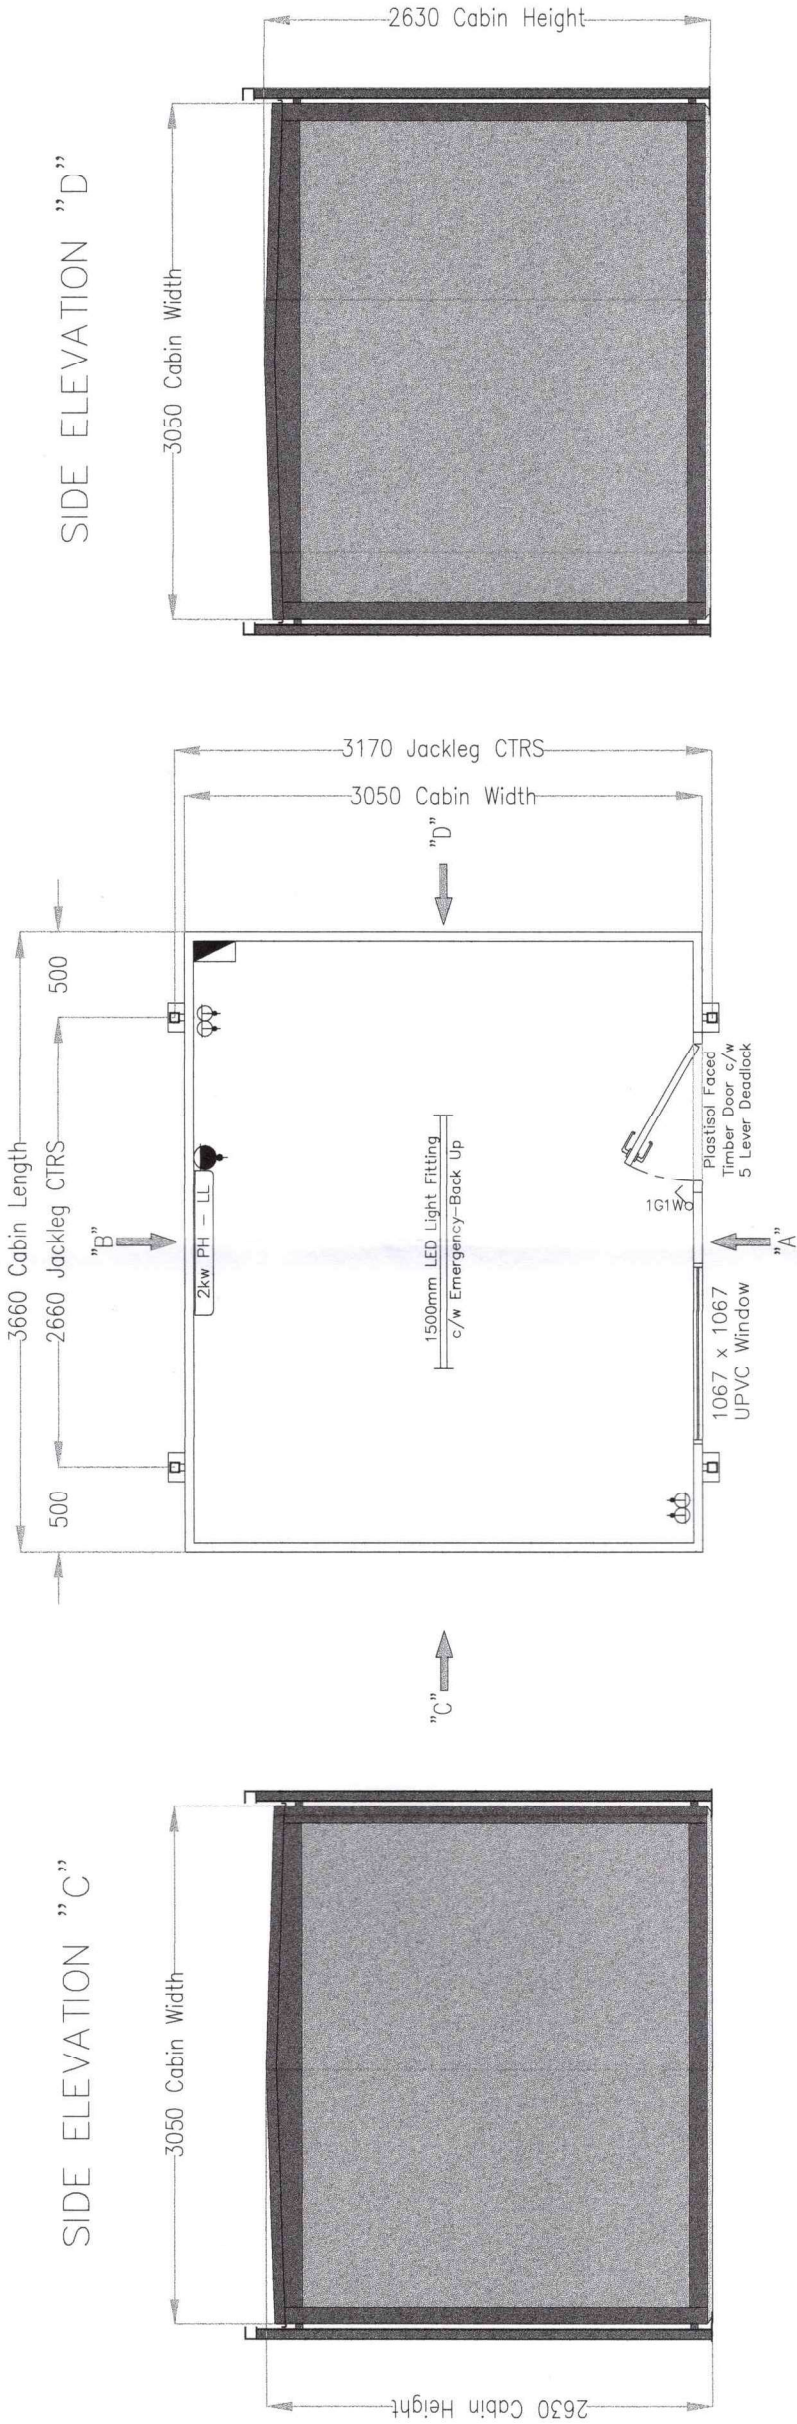


SIDE ELEVATION "A"

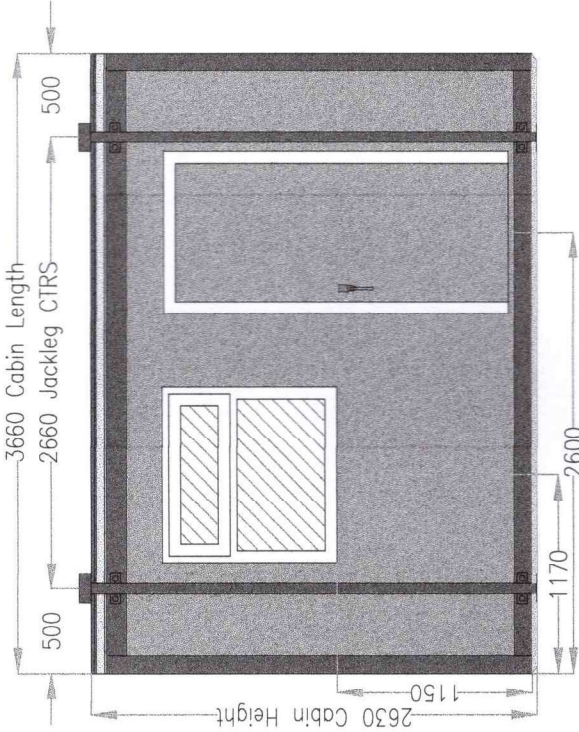


SIDE ELEVATION "B"

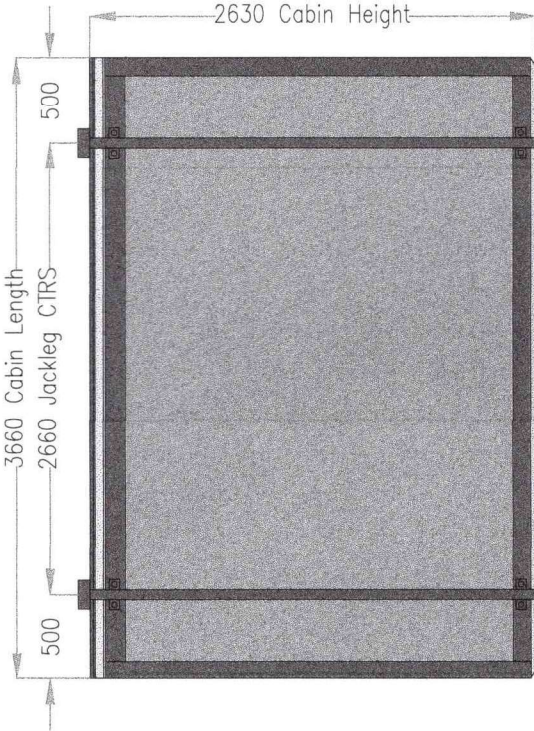

SIDE ELEVATION "C"

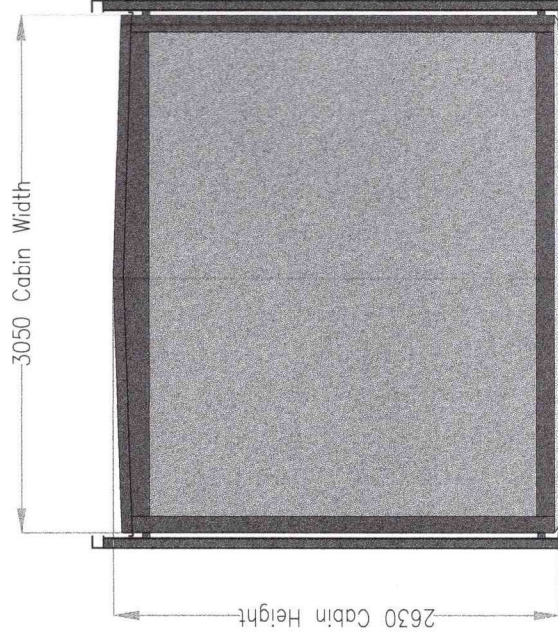

SIDE ELEVATION "D"

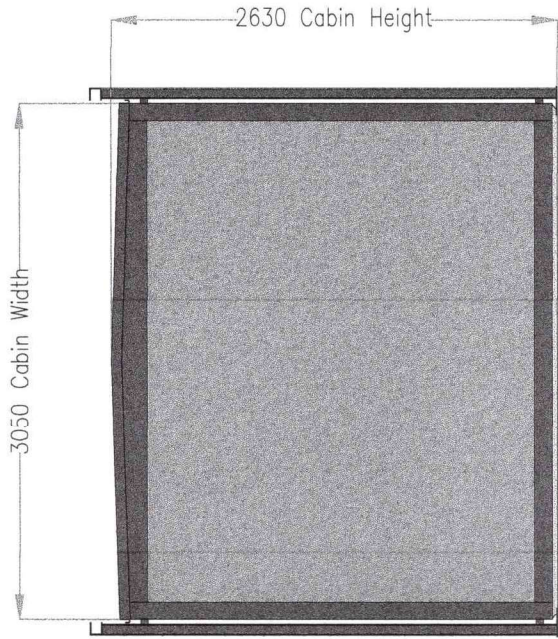

Unit 1, Red House Farm Business
Units, Bacton, Suffolk, IP14 4LE
Tel: 01449 782123
Fax: 0845 3311434

Copyright in this drawing belongs
to Portable Space Ltd. Neither
the whole drawing nor any part
thereof may be reproduced
without the prior permission in
writing of Portable Space Ltd

DRAWING STATUS	
1	☒ PRELIMINARY (FOR INFORMATION ONLY)
2	☐ CLIENT APPROVED
3	☐ ISSUED FOR MANUFACTURE
4	☐ AS BUILT
Main Body: Goosewing Grey 00-A-05 COLOUR: Jackleg & Trim: Merlin Grey 18-B-25	
OVERALL CAPACITY (M3):	*
UNLADEN WEIGHT (KG)	*
MAXIMUM LADEN WEIGHT (KG)	*
MAXIMUM LIFT WEIGHT (KG)	*

	DISTRIBUTION BOARD
	2KW PANEL HEATER
	TUBULAR HEATER
	HIGH LEVEL FAN HEATER
	RED BULKHEAD 16W PLS
	1500mm VAPOUR PROOF FLUORESCENT LIGHT
	BULKHEAD LIGHT
	WATER HEATER
	13A TWIN SOCKET - LOW
	13A TWIN SOCKET - HIGH

	SWITCH SPUR
	WALL LIGHT SWITCH
	PULL LIGHT SWITCH
	THERMOSTAT
	EXTRACTION FAN
	SHOWER HEATER
	FROST STAT
	VENT
	12mm EARTHING STUD
	JACKLEG

	OIL FILLED RADIATOR
	EMERGENCY EXIT LIGHT
	3-POINT LOCKING
	PEDESTRIAN FIRE DOOR
	WINDOW - 1067x1067
	STAINLESS STEEL SINK

Additional Details:

Title		PORTABLE SPACE LTD: 12' X 10' JACKLEG OFFICE CABIN	
Unit Type		12' x 10' JACKLEG CABIN	
Date	02-03-22	Scale	N.T.S
Q No.	*	Drawing No.	QF-702
Revision Details:		Drawn By	LG
		Rev.	0