



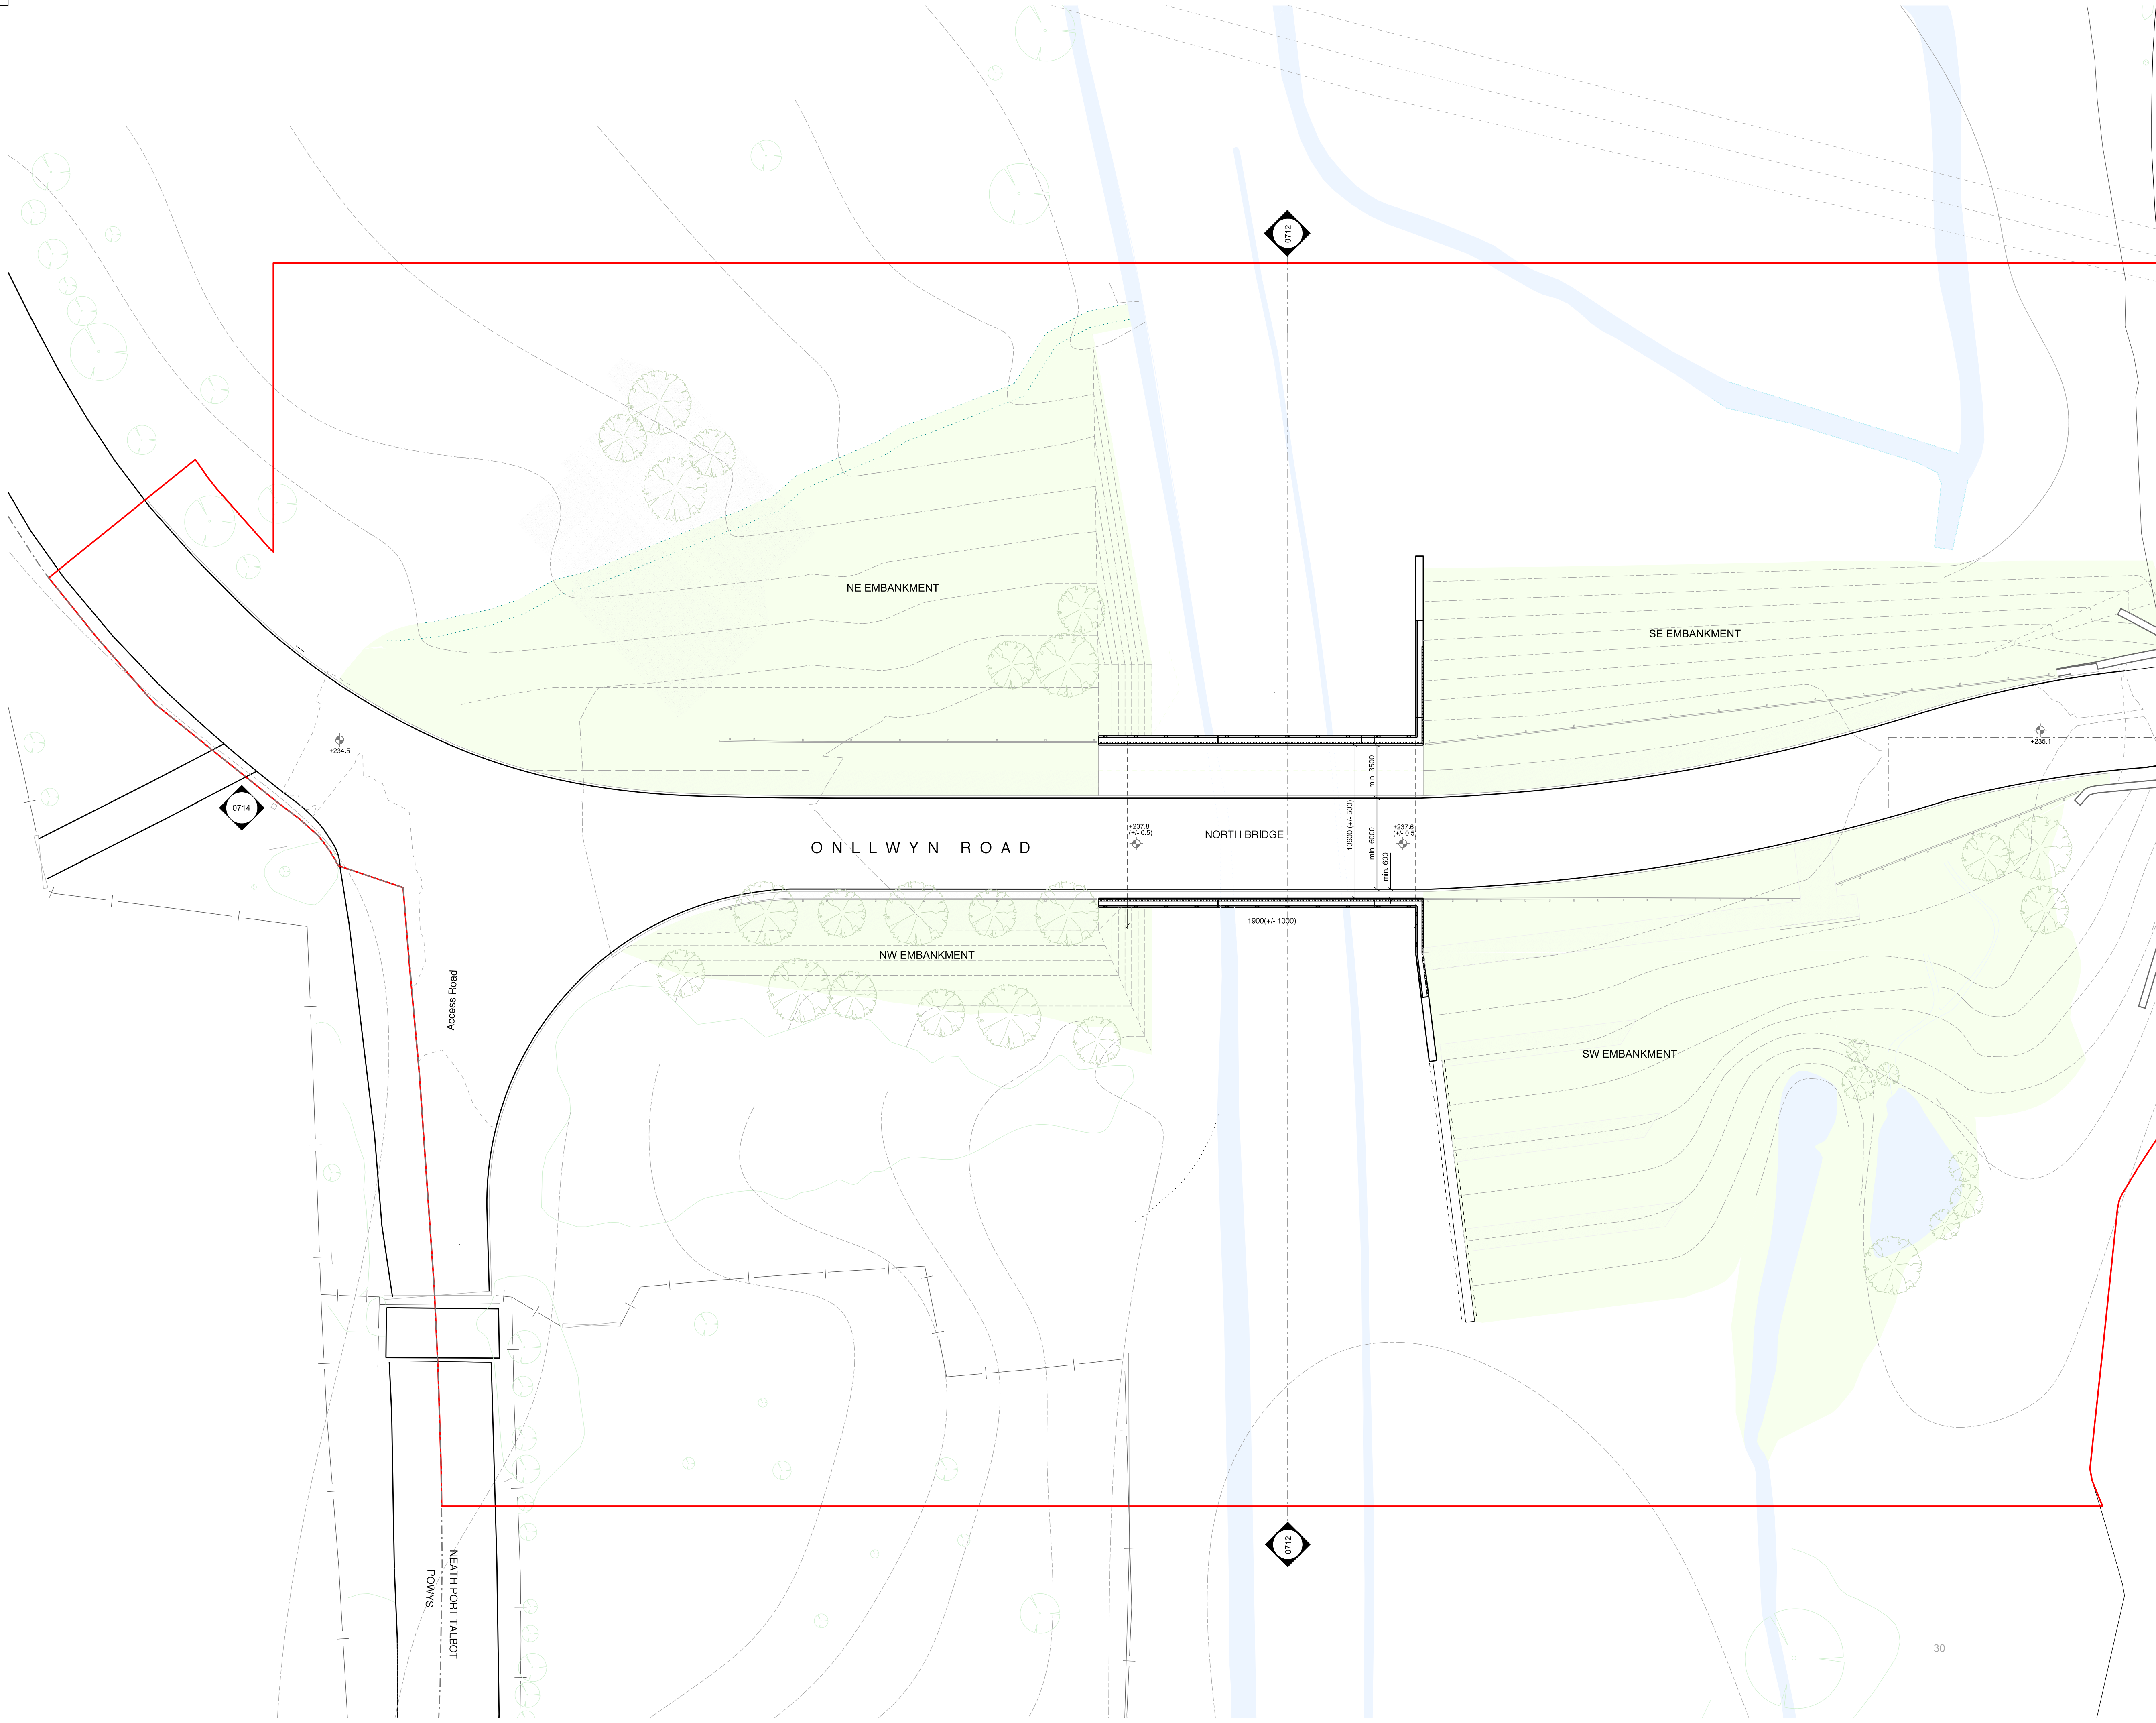

DO NOT SCALE FROM THIS DRAWING. USE FIGURED DIMENSIONS ONLY. FIGURED DIMENSIONS ARE IN MILLIMETRES. ALL LEVELS ARE IN METRES. ALL DIMENSIONS AND LEVELS SHALL BE VERIFIED ON SITE BEFORE PROCEEDING WITH WORKS. DETAILED SITE SURVEY TO BE CARRIED OUT TO VERIFY POSITIONS AND LEVEL RELATIONSHIPS WITH SITE FEATURES AND ORDNANCE SURVEY. THE ARCHITECT MUST BE NOTIFIED OF ANY DISCREPANCY. WHERE BUILDING COMPONENTS ARE DESCRIBED IN THE SPECIFICATION AS CONTRACTOR DESIGNED, "CONSTRUCTION" INFORMATION RELATING TO THOSE COMPONENTS ON THIS DRAWING REPRESENTS DESIGN INTENT ONLY.

NOTES:

- Arrangement of embankments and retaining walls to be confirmed in final design.
- For landscape design refer to landscape drawings.
- For drainage design refer to surface water management plan.
- Detail design of highways, structure and civils to be carried out.
- OLE structure and new railway layout to be confirmed.
- Drawing indicates design intent only and should not be used for construction.

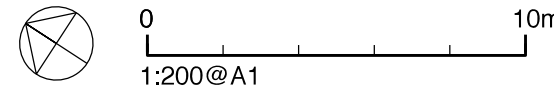

REV	DATE	NOTES
P03	15.12.23	FOR PLANNING
P02	08.12.23	For review
P01	15.11.23	For review

5th studio

Architecture & Urbanism

ma11@5thstudio.co.uk
www.5thstudio.co.uk

Darkroom
Beydler Street
Cambridge CB1 2LJ
+44 (0)1223 516009

Unit 14
21 Wren Street
London WC2X 0DF
+44 (0)20 7837 7221

2 King Edward Street
Oxford OX1 4BS
+44 (0)1865 584004

5th Studio is a Limited Company
Registered in England
Company No. 307528
VAT No. 771 206 488
5th Studio is a 5th Chartered Practice

Project:	Onllwyn Road Bridge						
Drawing Title:	Proposed Plan						
Scale:	1:200@A1						
Status:	PLANNING						
Drwg No:							
Job Code	Originator	Zone	Level	Type	Role	Number	Rev
GCREB1-	5TH-	XX-	XX-	DR-	A-	0711	P03