

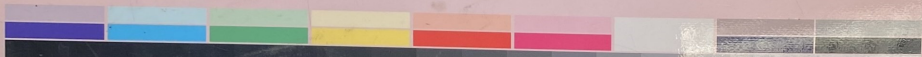
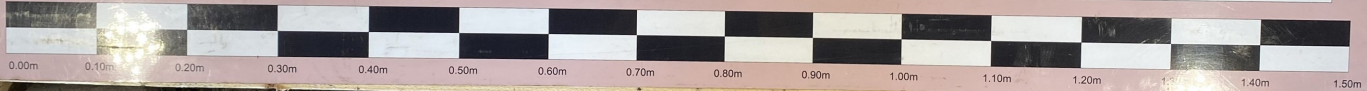
		EXPLORATORY HOLE PHOTOGRAPHS				Exploratory Hole
						BR-BH01
Project	GCRE Bridge Works	Easting	284106.07	Equipment	Beretta T44/Insulated Hand Tools	Sheet 6 of 8
Client	Walters UK Limited	Northing	210506.86	Method	RC/IP	
Project No	G23012B	Level	229.08 mAOD	Termination Reason	Scheduled depth	

Jackson Geoservices
Unit B3, Fram Enterprise Centre
Parc Busnes Edwards, Llantrisant
Pontyclun, CF72 8QZ

Email: team@jacksongeo.co.uk
Telephone: 02920 099 769



Project Name	GCRE BRIDGE WORKS	Project Number	G23012B
Client	WALTERS GROUP	Date	13 JUNE 2023
Exploratory Hole Number	BR-BH01	Box / Face Number	
Depth (m) from	17:00 to 18:00	Engineer	RF

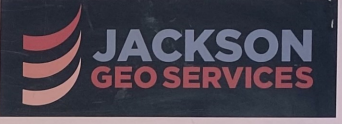





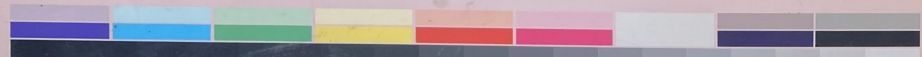
BR-BH01 17.00 m to 18.00 m

Jackson Geoservices
Unit B3, Fram Enterprise Centre
Parc Busnes Edwards, Llantrisant
Pontyclun, CF72 8QZ

Email: team@jacksongeo.co.uk
Telephone: 02920 099 769



Project Name	GCRE BRIDGE WORKS	Project Number	G23012B
Client	WALTERS GROUP	Date	13 JUNE 2023
Exploratory Hole Number	BR-BH01	Box / Face Number	
Depth (m) from	18:00 to 19:50	Engineer	RF






BR-BH01 18.00 m to 19.50 m

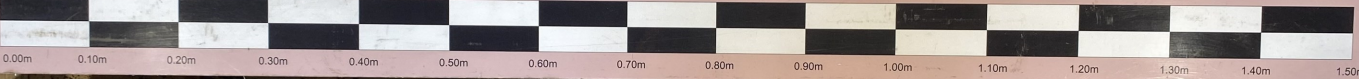
		EXPLORATORY HOLE PHOTOGRAPHS				Exploratory Hole
						BR-BH01
Project	GCRE Bridge Works	Easting	284106.07	Equipment	Beretta T44/Insulated Hand Tools	Sheet 7 of 8
Client	Walters UK Limited	Northing	210506.86	Method	RC/IP	
Project No	G23012B	Level	229.08 mAOD	Termination Reason	Scheduled depth	

Jackson Geoservices
 Unit B3, Fram Enterprise Centre
 Parc Busnes Edwards, Llantrisant
 Pontyclun, CF72 8QZ

Email: team@jacksongeo.co.uk
 Telephone: 02920 099 769



Project Name	GCRE BRIDGE WORKS	Project Number	G23012B
Client	WALTERS GROUP	Date	13 JUNE 2023
Exploratory Hole Number	BR-BH01	Box / Face Number	
Depth (m) from	19.50 to 21.00	Engineer	RF

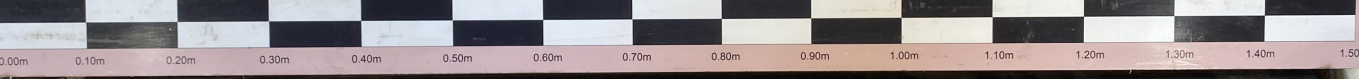
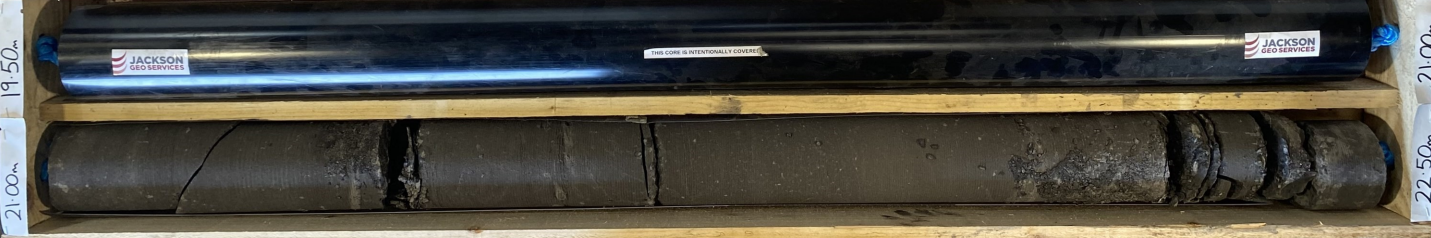

BR-BH01 19.50 m to 21.00 m

Jackson Geoservices
 Unit B3, Fram Enterprise Centre
 Parc Busnes Edwards, Llantrisant
 Pontyclun, CF72 8QZ

Email: team@jacksongeo.co.uk
 Telephone: 02920 099 769



Project Name	GCRE BRIDGE WORKS	Project Number	G23012B
Client	WALTERS GROUP	Date	13 JUNE 2023
Exploratory Hole Number	BR-BH01	Box / Face Number	
Depth (m) from	21.00 to 22.50	Engineer	RF

BR-BH01 21.00 m to 22.50 m

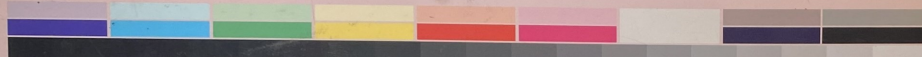
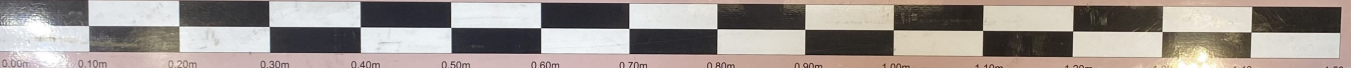
		EXPLORATORY HOLE PHOTOGRAPHS				Exploratory Hole
						BR-BH01
Project	GCRE Bridge Works	Easting	284106.07	Equipment	Beretta T44/Insulated Hand Tools	Sheet 8 of 8
Client	Walters UK Limited	Northing	210506.86	Method	RC/IP	
Project No	G23012B	Level	229.08 mAOD	Termination Reason	Scheduled depth	

Jackson Geoservices
Unit B3, Fram Enterprise Centre
Parc Busnes Edwards, Llantrisant
Pontyclun, CF72 8QZ

Email: team@jacksongeo.co.uk
Telephone: 02920 099 769



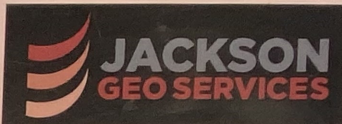
Project Name	GCRE BRIDGE WORKS	Project Number	G23012B
Client	WALTERS GROUP	Date	13 JUNE 2023
Exploratory Hole Number	BR-BH01	Box / Face Number	
Depth (m) from	2250 to 2400	Engineer	RF

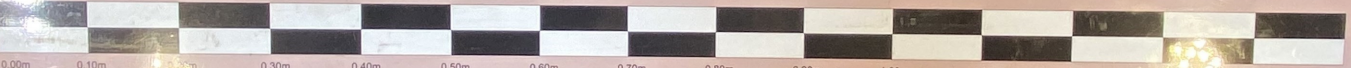
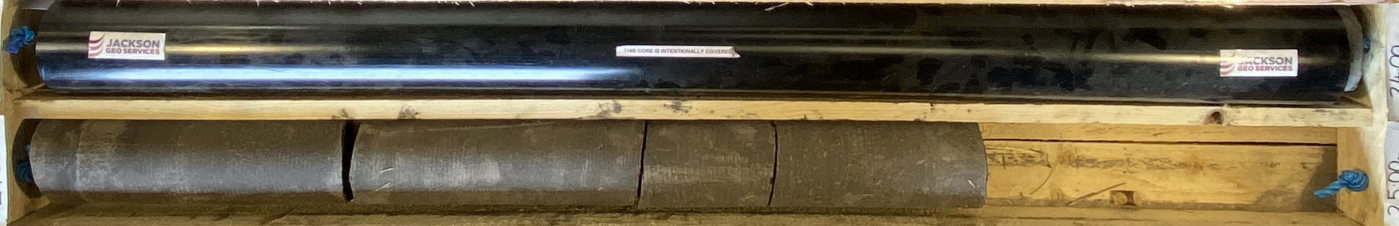

BR-BH01 22.50 m to 24.00 m

Jackson Geoservices
Unit B3, Fram Enterprise Centre
Parc Busnes Edwards, Llantrisant
Pontyclun, CF72 8QZ

Email: team@jacksongeo.co.uk
Telephone: 02920 099 769



Project Name	GCRE BRIDGE WORKS	Project Number	G23012B
Client	WALTERS GROUP	Date	13 JUNE 2023
Exploratory Hole Number	BR-BH01	Box / Face Number	
Depth (m) from	2400 to 2500	Engineer	RF

BR-BH01 24.00 m to 25.00 m



Exploratory Hole Progress by Time				Exploratory Hole	
Date and Time	Depth	Casing Depth	Water Depth	BR-BH02	
01/06/2023 13:00	0.00				
01/06/2023 16:49	5.00	5.00	Dry	Sheet 1 of 6	
02/06/2023 07:00	5.00	5.00	Dry	Scale	1:25
02/06/2023 16:50	15.00	6.00	2.10	Drilled	KO
05/06/2023 07:00	15.00	6.00	2.30	Logged	AF
05/06/2023 16:50	20.00	6.00	2.20	Checked	AP
06/06/2023 07:00	25.50	6.00	2.20		
06/06/2023 15:45	25.50	6.00	2.20		

Drilling Flush					Hole Diameter		Casing Diameter		Water Added		Water Strikes						
Depth Top	Depth Base	Type	Colour	Returns	Depth Base	Diameter	Depth Base	Diameter	Depth Top	Depth Base	Date and Time	Casing	Strike	Sealed	Rising to	Time	Remarks
3.00	25.50	Air/Mist	Grey	100%	25.50	146mm	3.00	200mm			02/06/2023 14:50 05/06/2023 09:30	5.00 6.00	5.20 18.00		3.60 1.70	20mins 20mins	
Drill Bit Type		PCD			Drill Bit Condition		Good		Core Barrel Type		Conventional Double Tube		Core Barrel Length			1.50	

Printed 27/06/2023 10:35

Printed 27/06/2023 10:35