


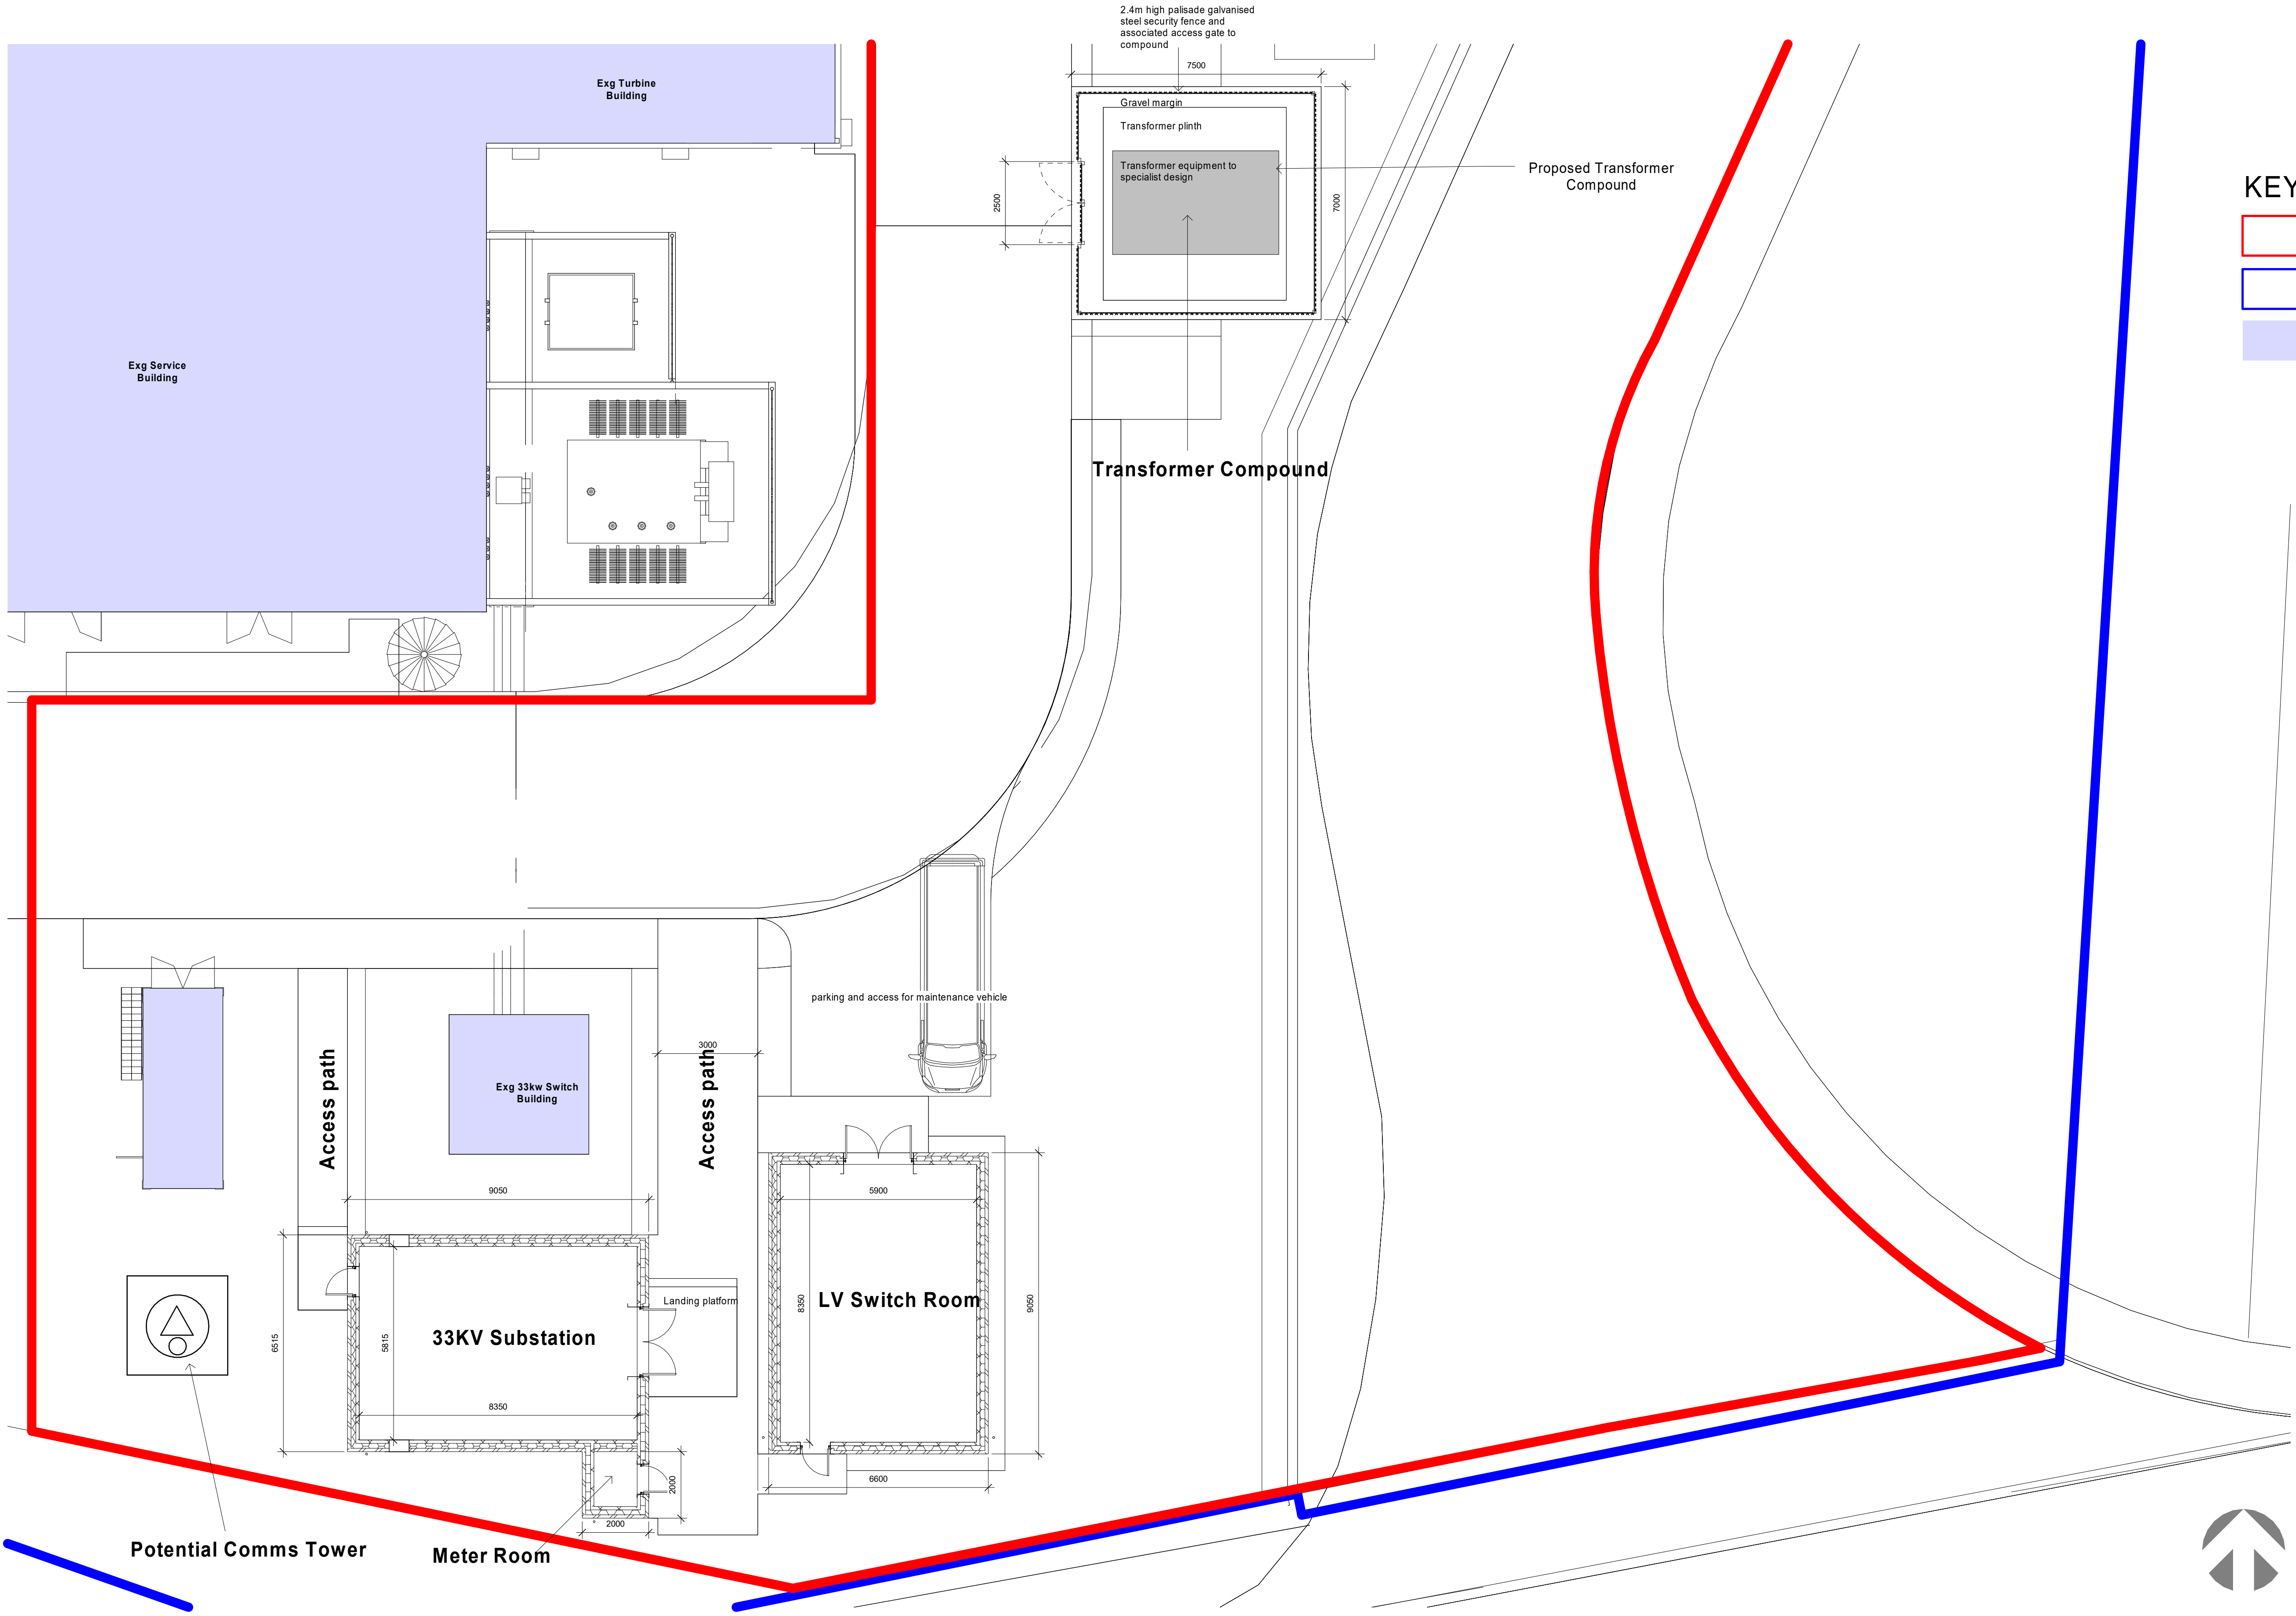

- KEY:**
- Application Boundary
 - Ownership Boundary
 - Existing building / structure

SGP

Architects + Masterplanners

Innovation Centre
1 Devon Way
Longbridge Technology Park
Birmingham
B31 2TS

t: +44 (0)121 222 5346

www.stephengeorge.co.uk

Duranta Energy
Longland Lane
Port Talbot
Proposed 33KV Sub Station

Drawing Name:
Proposed Building Layouts

Drawing Stage: **Planning**

Status: **SO**

SGP File Ref: 22-093-SGP-XX-XX-M3-A-001

22-093 30/10/23 RS RS As@ A1

SGP Project No: Date: Drawn: Team: indicated: Rev:

Drawing Number:

22-093-SGPZZZZ-DR-A- 131311

1 Proposed Building Layouts
1 : 100

