



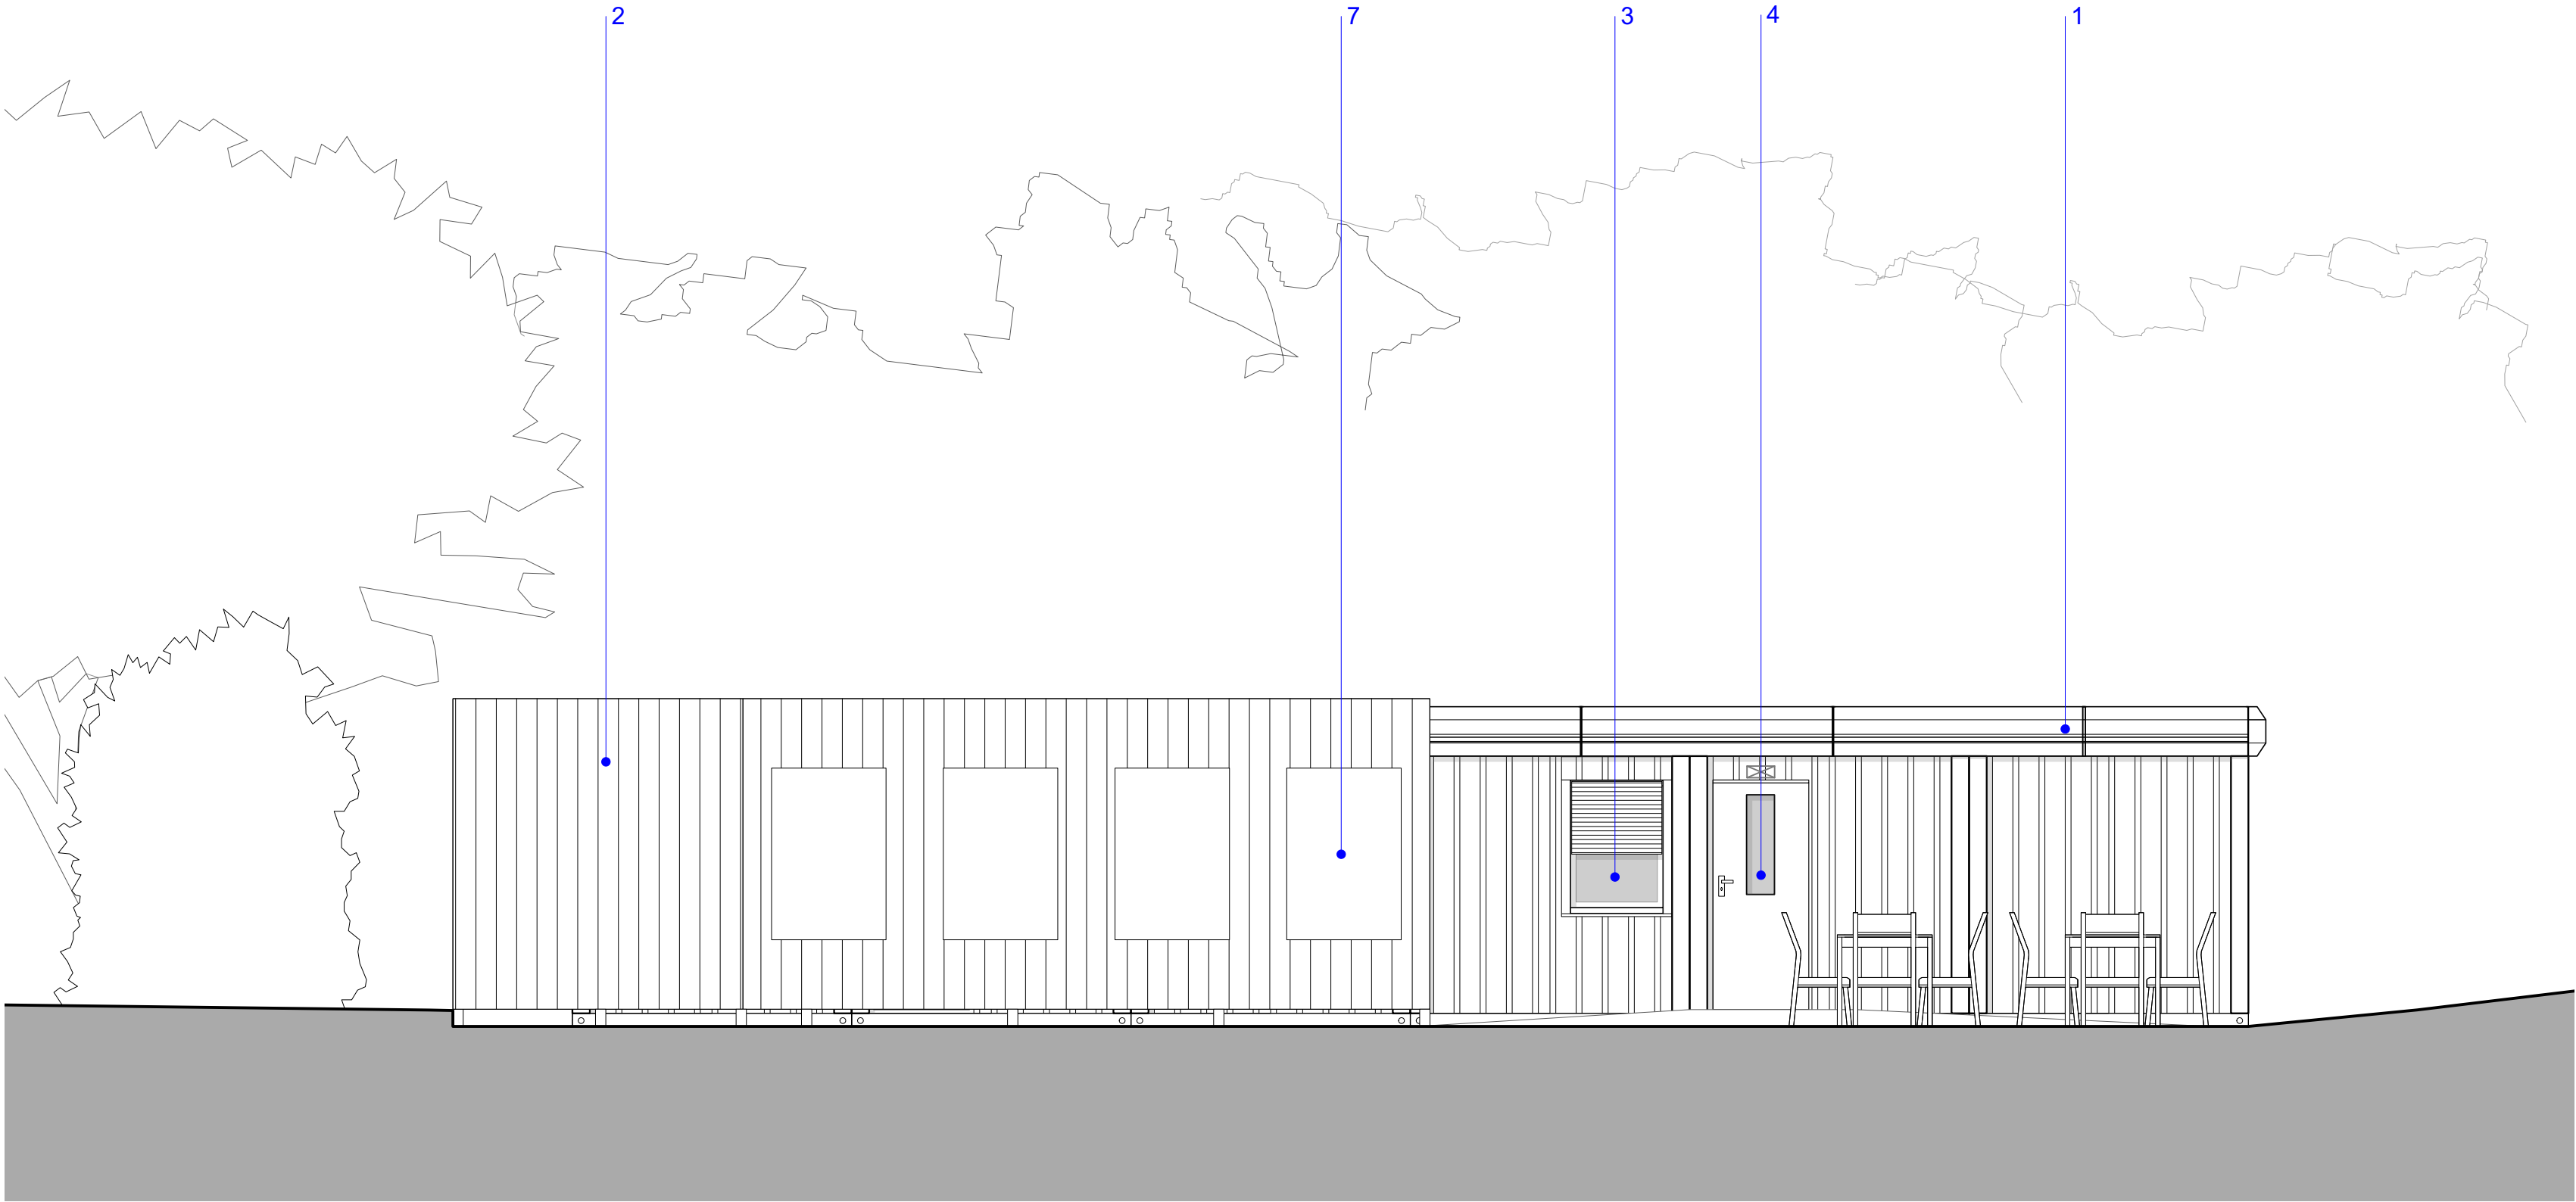

0 1 2 3 4 5 M

02400.1 STREET (EAST) ELEVATION
SCALE 1:50 @ A1, 1:100 @ A3

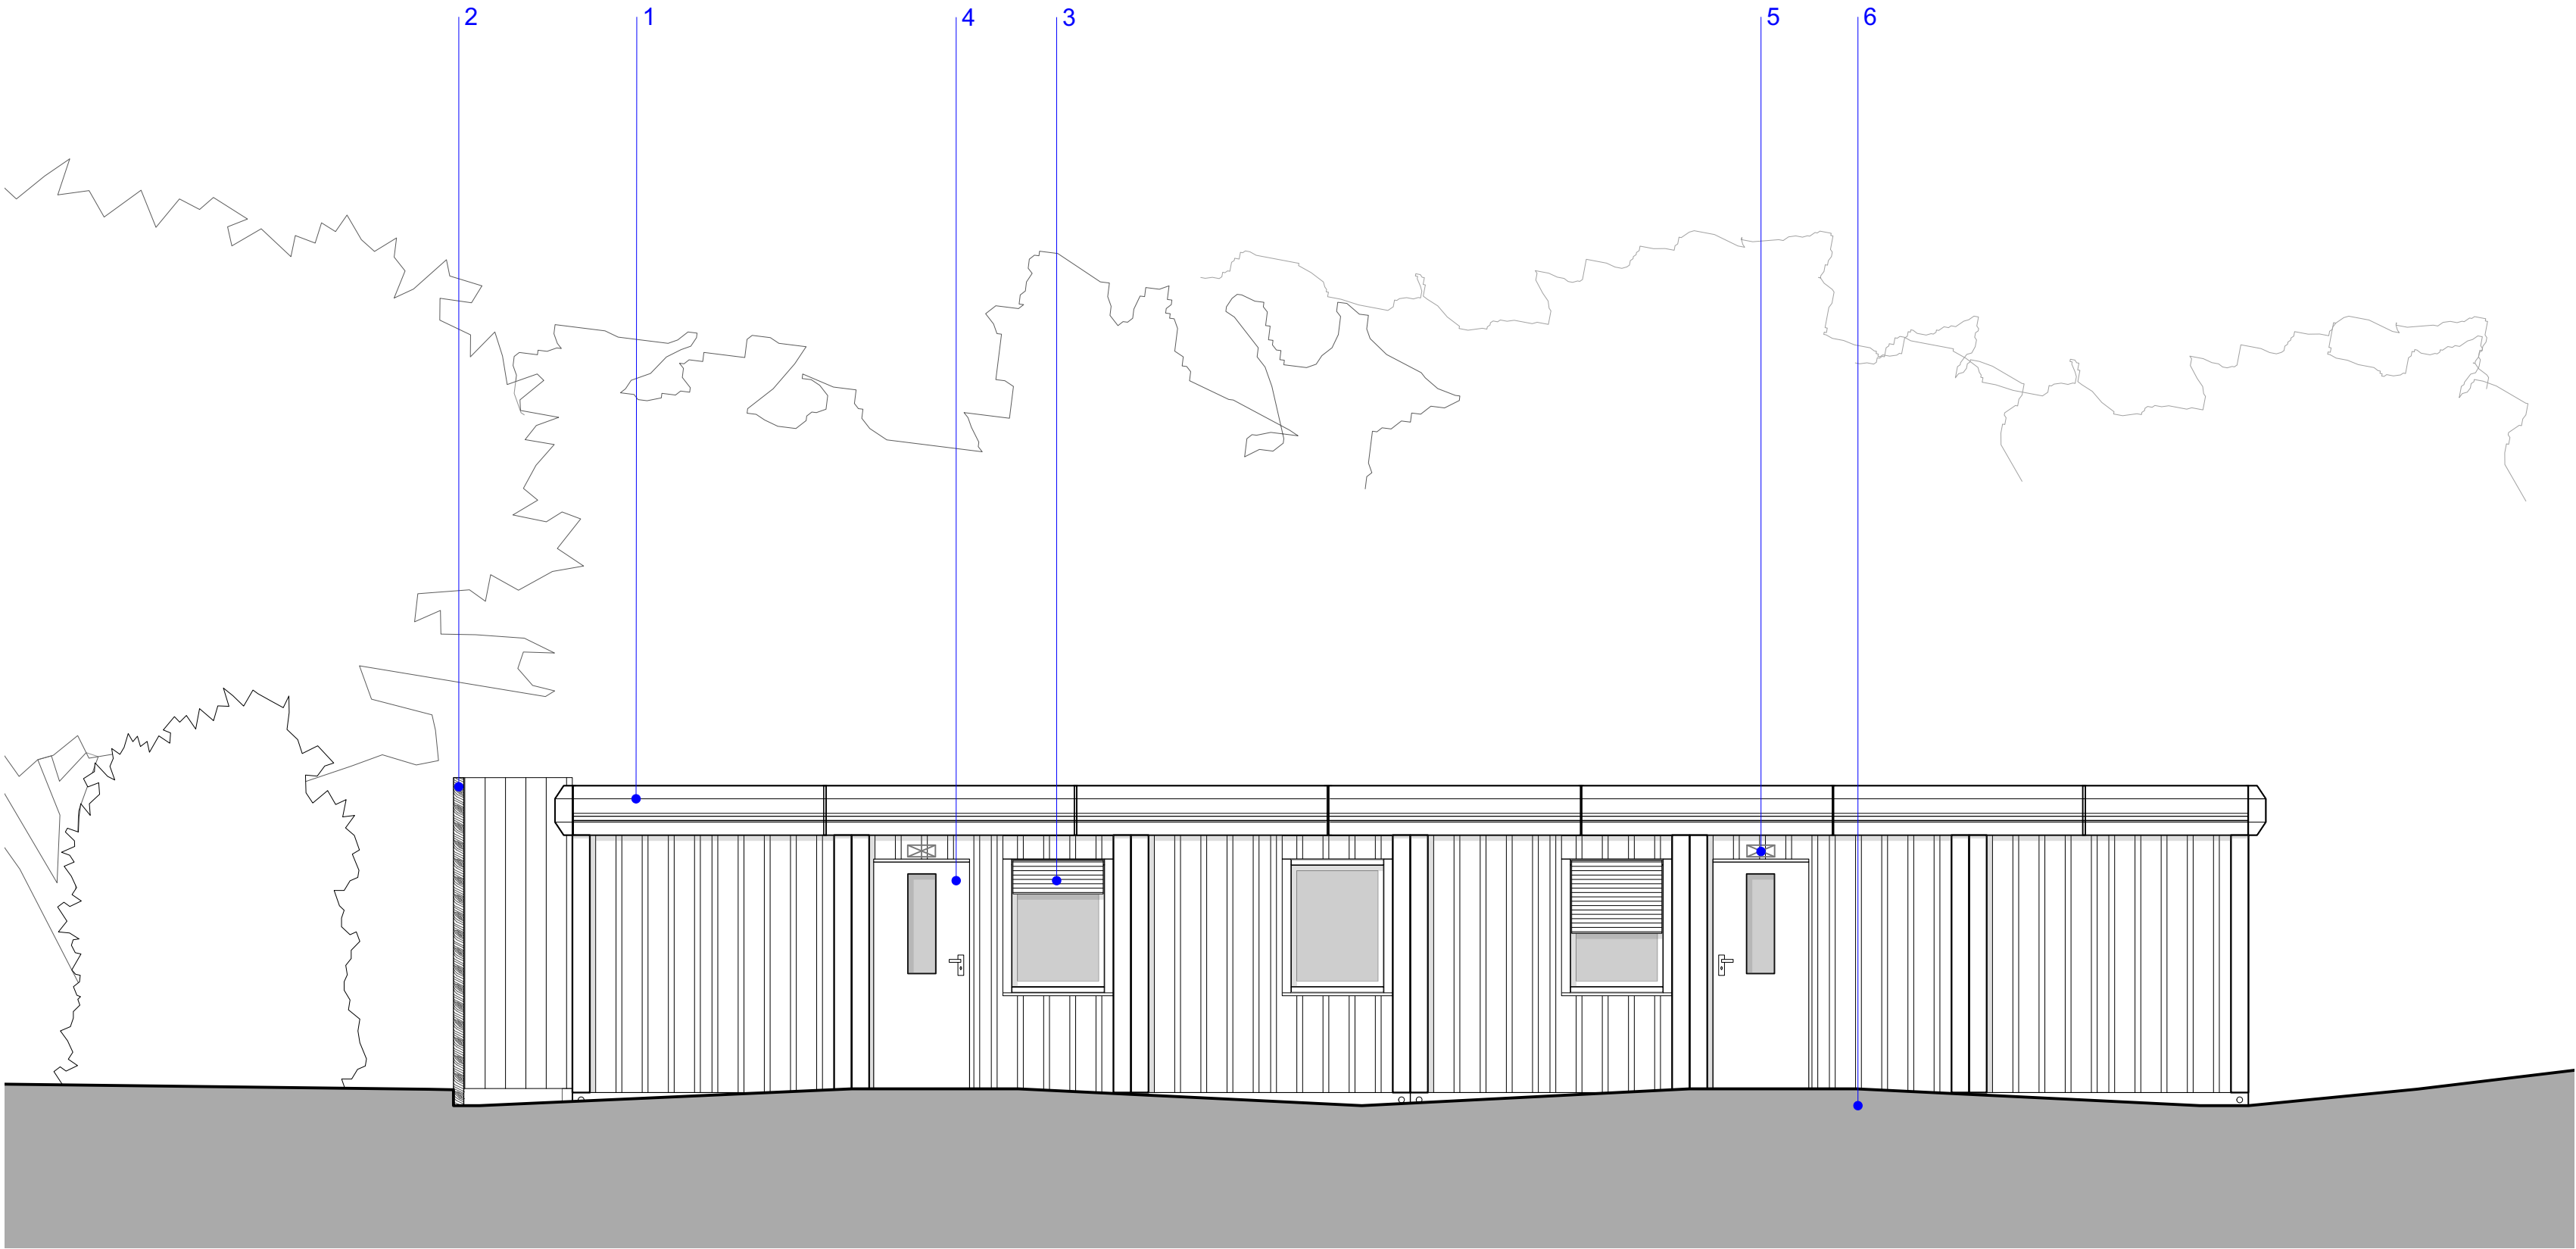

0 1 2 3 4 5 M

02400.2 FRONT (EAST) ELEVATION
SCALE 1:50 @ A1, 1:100 @ A3

Notes:
Responsibility is not accepted for errors made by others scaling from this drawing.

All construction information should be taken from figured dimensions only. Dimensions are in millimetres unless otherwise stated.


All dimensions and conditions are to be checked on site prior to preparing drawings or commencing any work.

Any variations or supplementary drawings are to be approved by The Architect.

All details are to be read in strict accordance with GA drawings and construction notes

All steelwork sizes, padstones, blockwork strengths and associated structural design to be in accordance with structural engineers design and requirements. Hiraeth Architecture accepts no liability to any discrepancies in the structural design indicated on these drawings. Any structural related queries should be directed to the project engineer immediately.

- MATERIAL NOTES**
- 1. External cladding + fascias in RAL 9010 (White)
 - 2. Black painted, timber hit + miss fencing
 - 3. Aluminium window with integrated roller shutters
 - 4. Aluminium insulated door with vision panel
 - 5. Safety lighting above door
 - 6. Ground graded up to form level thresholds with paving slabs at entry
 - 7. Interpretation materials describing site acitivites

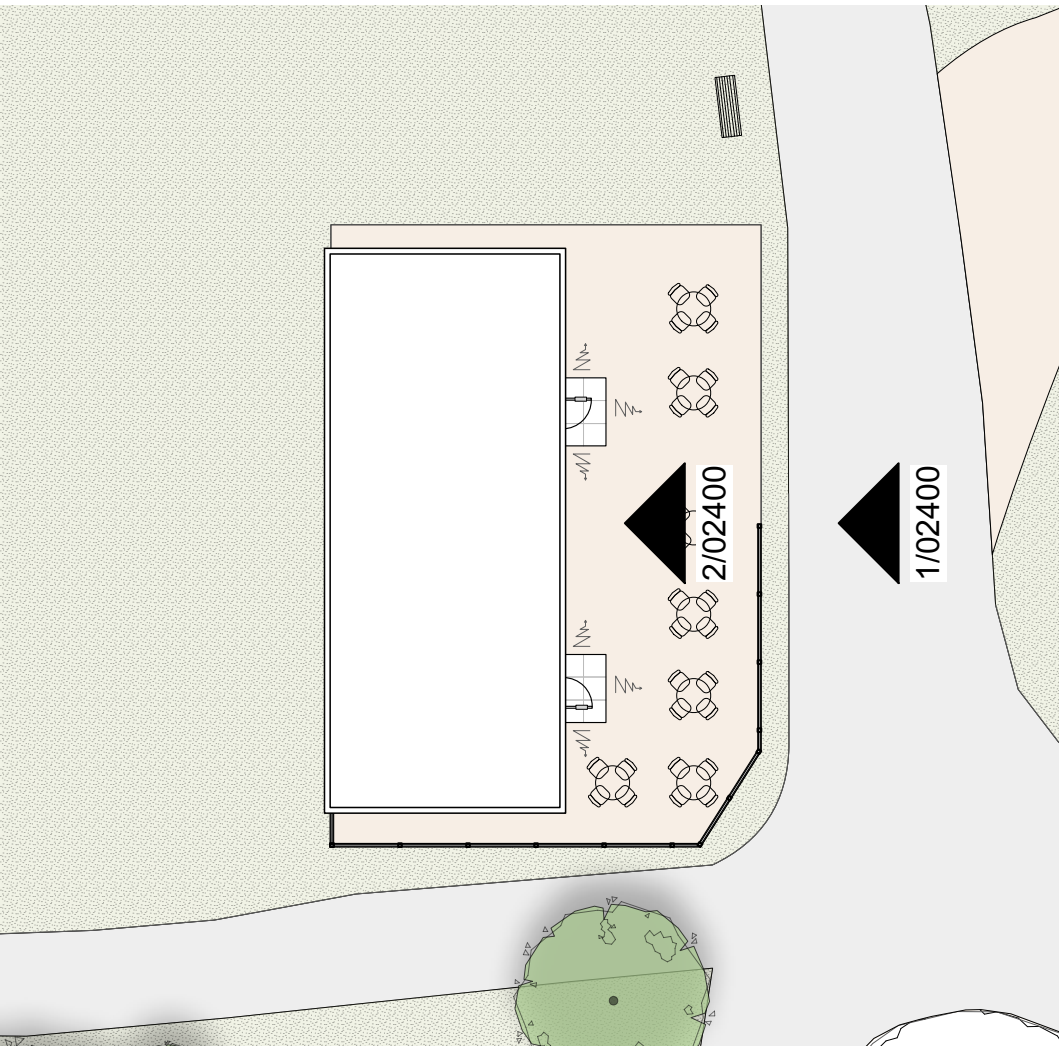

N 0 2 4 6 8 10 M

02400.3 KEY PLAN
SCALE 1:200 @ A1, 1:400 @ A3

SERIES		PLANNING
SUITABILITY		S2 - ISSUED FOR INFORMATION
REV	DATE	NOTE
P1	08/12/2023	Issued for Planning Submission

Hiraeth.

02920 025814 | office@hiraetharchitecture.co.uk
The Maltings | East Tyndall St | Cardiff | CF24 5EA

job number

Zone

2325 09

NEATH PORT TALBOT CBC

GNOLL PARK

Proposed

Front + Street Elevations

Scale

1:50 @ A1, 1:100 @ A3

Date

12/23

UPPIN	Zone	Originator	Role	Type	Sht number	S Code	Rev
2080	09	HIR	A	DR	02400	S2	P1

do not scale from this drawing | all dimensions to be verified on site | not to architect of all discrepancies | copyright Hiraeth architecture