



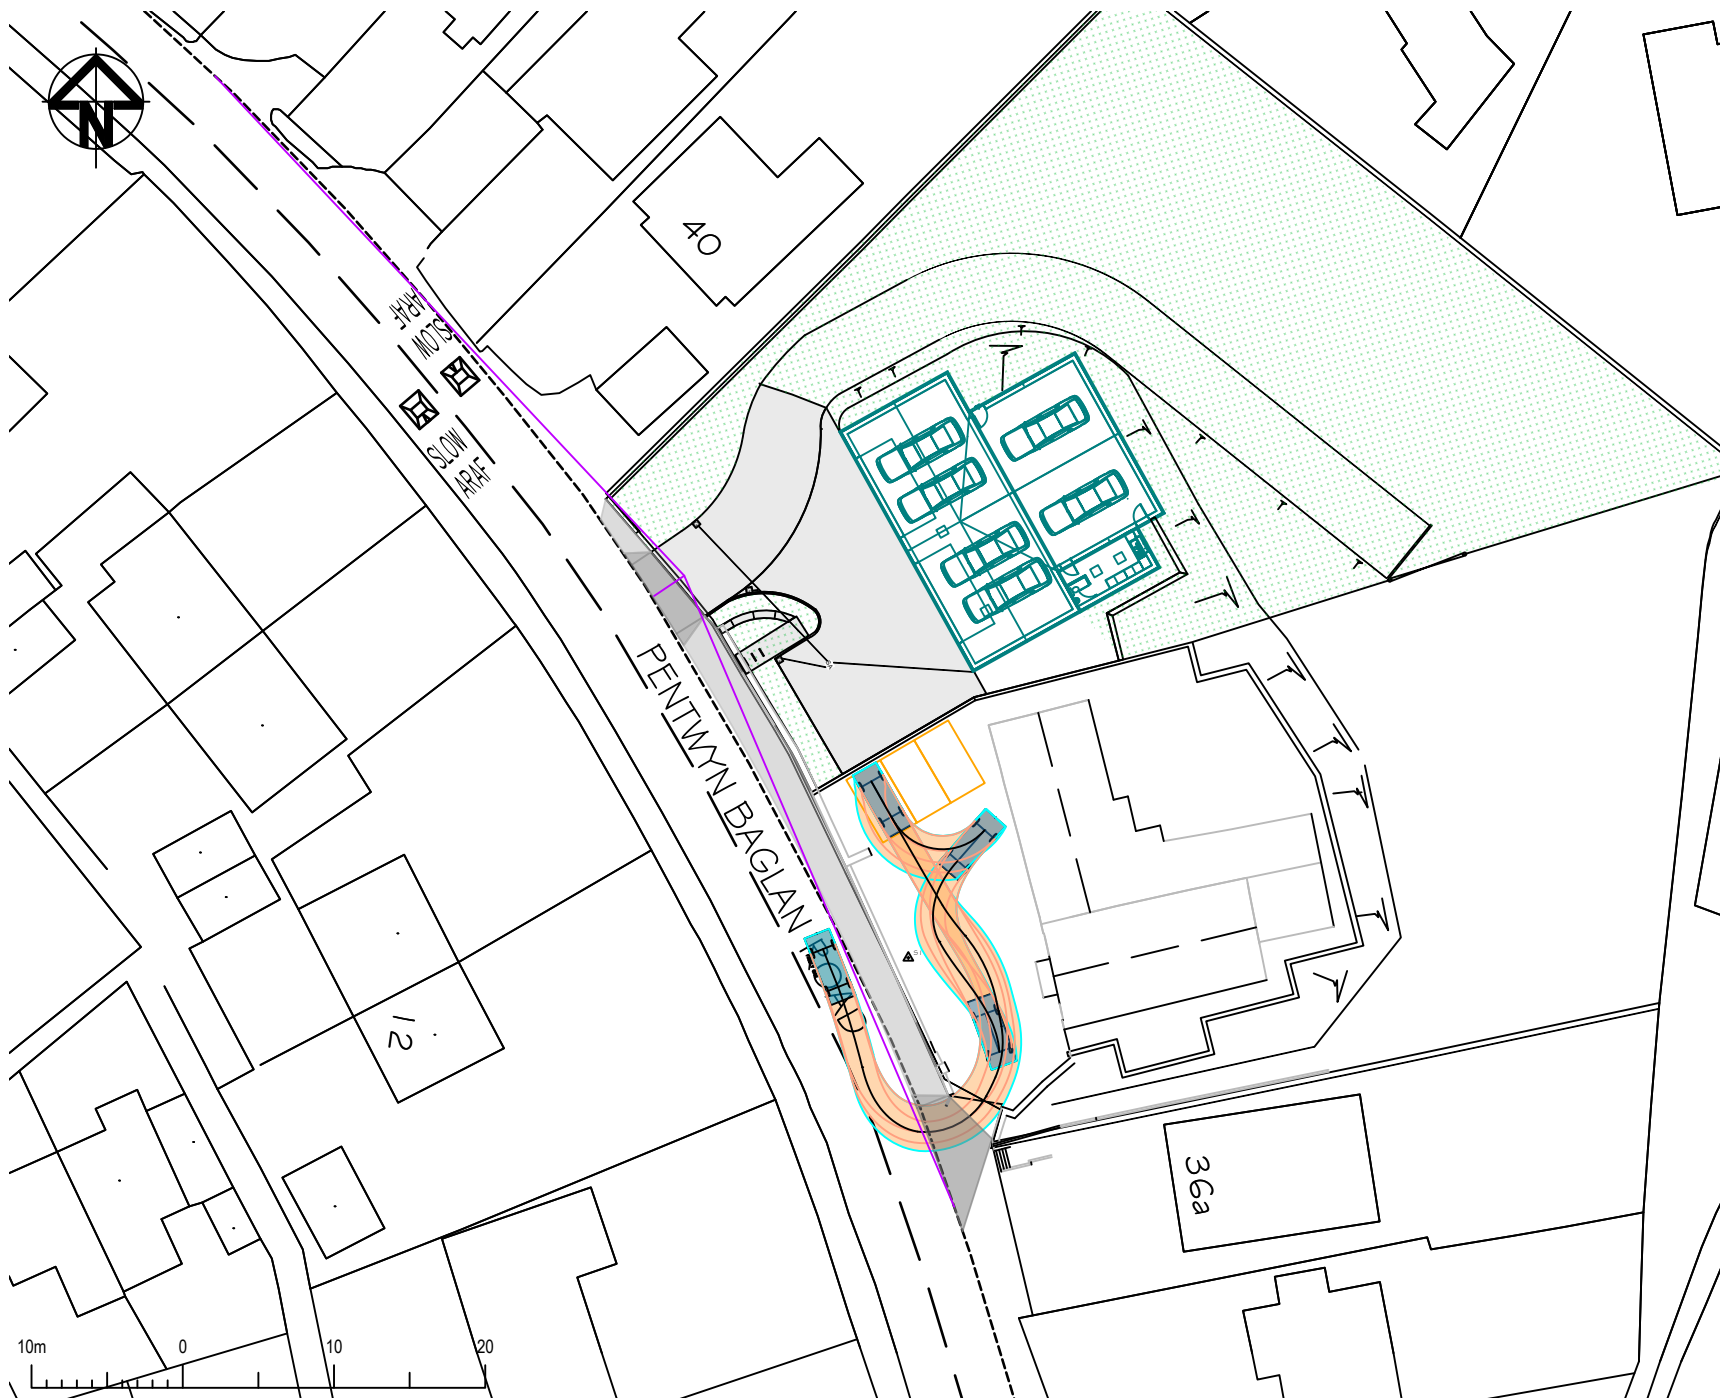

General Notes

1. ALL DIMENSIONS ARE INDICATIVE AND IN METRES UNLESS NOTED OTHERWISE.
2. DO NOT SCALE THIS DRAWING, USE FIGURED DIMENSIONS ONLY.
3. ALL LEVELS ARE IN METRES ABOVE ORDNANCE DATUM (AOD) BASED ON THE TOPOGRAPHICAL SURVEY DRAWING SUPPLIED BY THE CLIENT.
4. ANY DISCREPANCIES TO BE REPORTED TO THE ENGINEER.
5. THIS DRAWING IS TO BE READ IN CONJUNCTION WITH ALL OTHER RELEVANT ARCHITECTS AND ENGINEERS DRAWINGS AND SPECIFICATIONS.
6. THE SPECIFICATION IN ALL ASPECTS SHALL BE IN ACCORDANCE WITH THE CURRENT RESIDENTIAL DESIGN GUIDE AND SPECIFICATION IN FORCE WITHIN THE COUNTY AT THE TIME OF CONSTRUCTION.
7. COPYRIGHT OF THIS DRAWING IS RETAINED BY THE ENGINEER AND IT MUST NOT BE REPRODUCED IN WHOLE OR PART WITHOUT WRITTEN CONSENT.

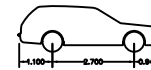

Vehicle library: DEFAULT_LIBRARY
 Name: FAMILIAR_CAR
 Width: 1.100
 Front track: 1.700
 Rear track: 1.700
 Total vehicle length: 4.740
 Average steering angle: 38.122°
 Turn time (sec.): 4.0
 Turning radius (curb to curb): 10.633
 Turning radius (wall to wall): 11.700

C	Amendments requested by LHA	20.12.2023
B	Amendments requested by LHA	15.12.2023
A	For Discussion	07.08.2023
No.	Revision/Issue	Date

Firm Name and Address

LvW
Highways

LvW Highways Ltd
 Blawegare
 Fellegym Uchaf
 Cwmwrthien
 SA32 7PR
 Tel: 01267 220789
 Mob: 07769 220695

Project Name and Address

Land between 38-40
 Pentwyn Baglan Road,
 Baglan, NPTCBC
 Site Layout with
 Vehicle Swept Path

Project 2023-798	Sheet AP01
Date 20.12.2023	
Scale 1:500@A4L	