


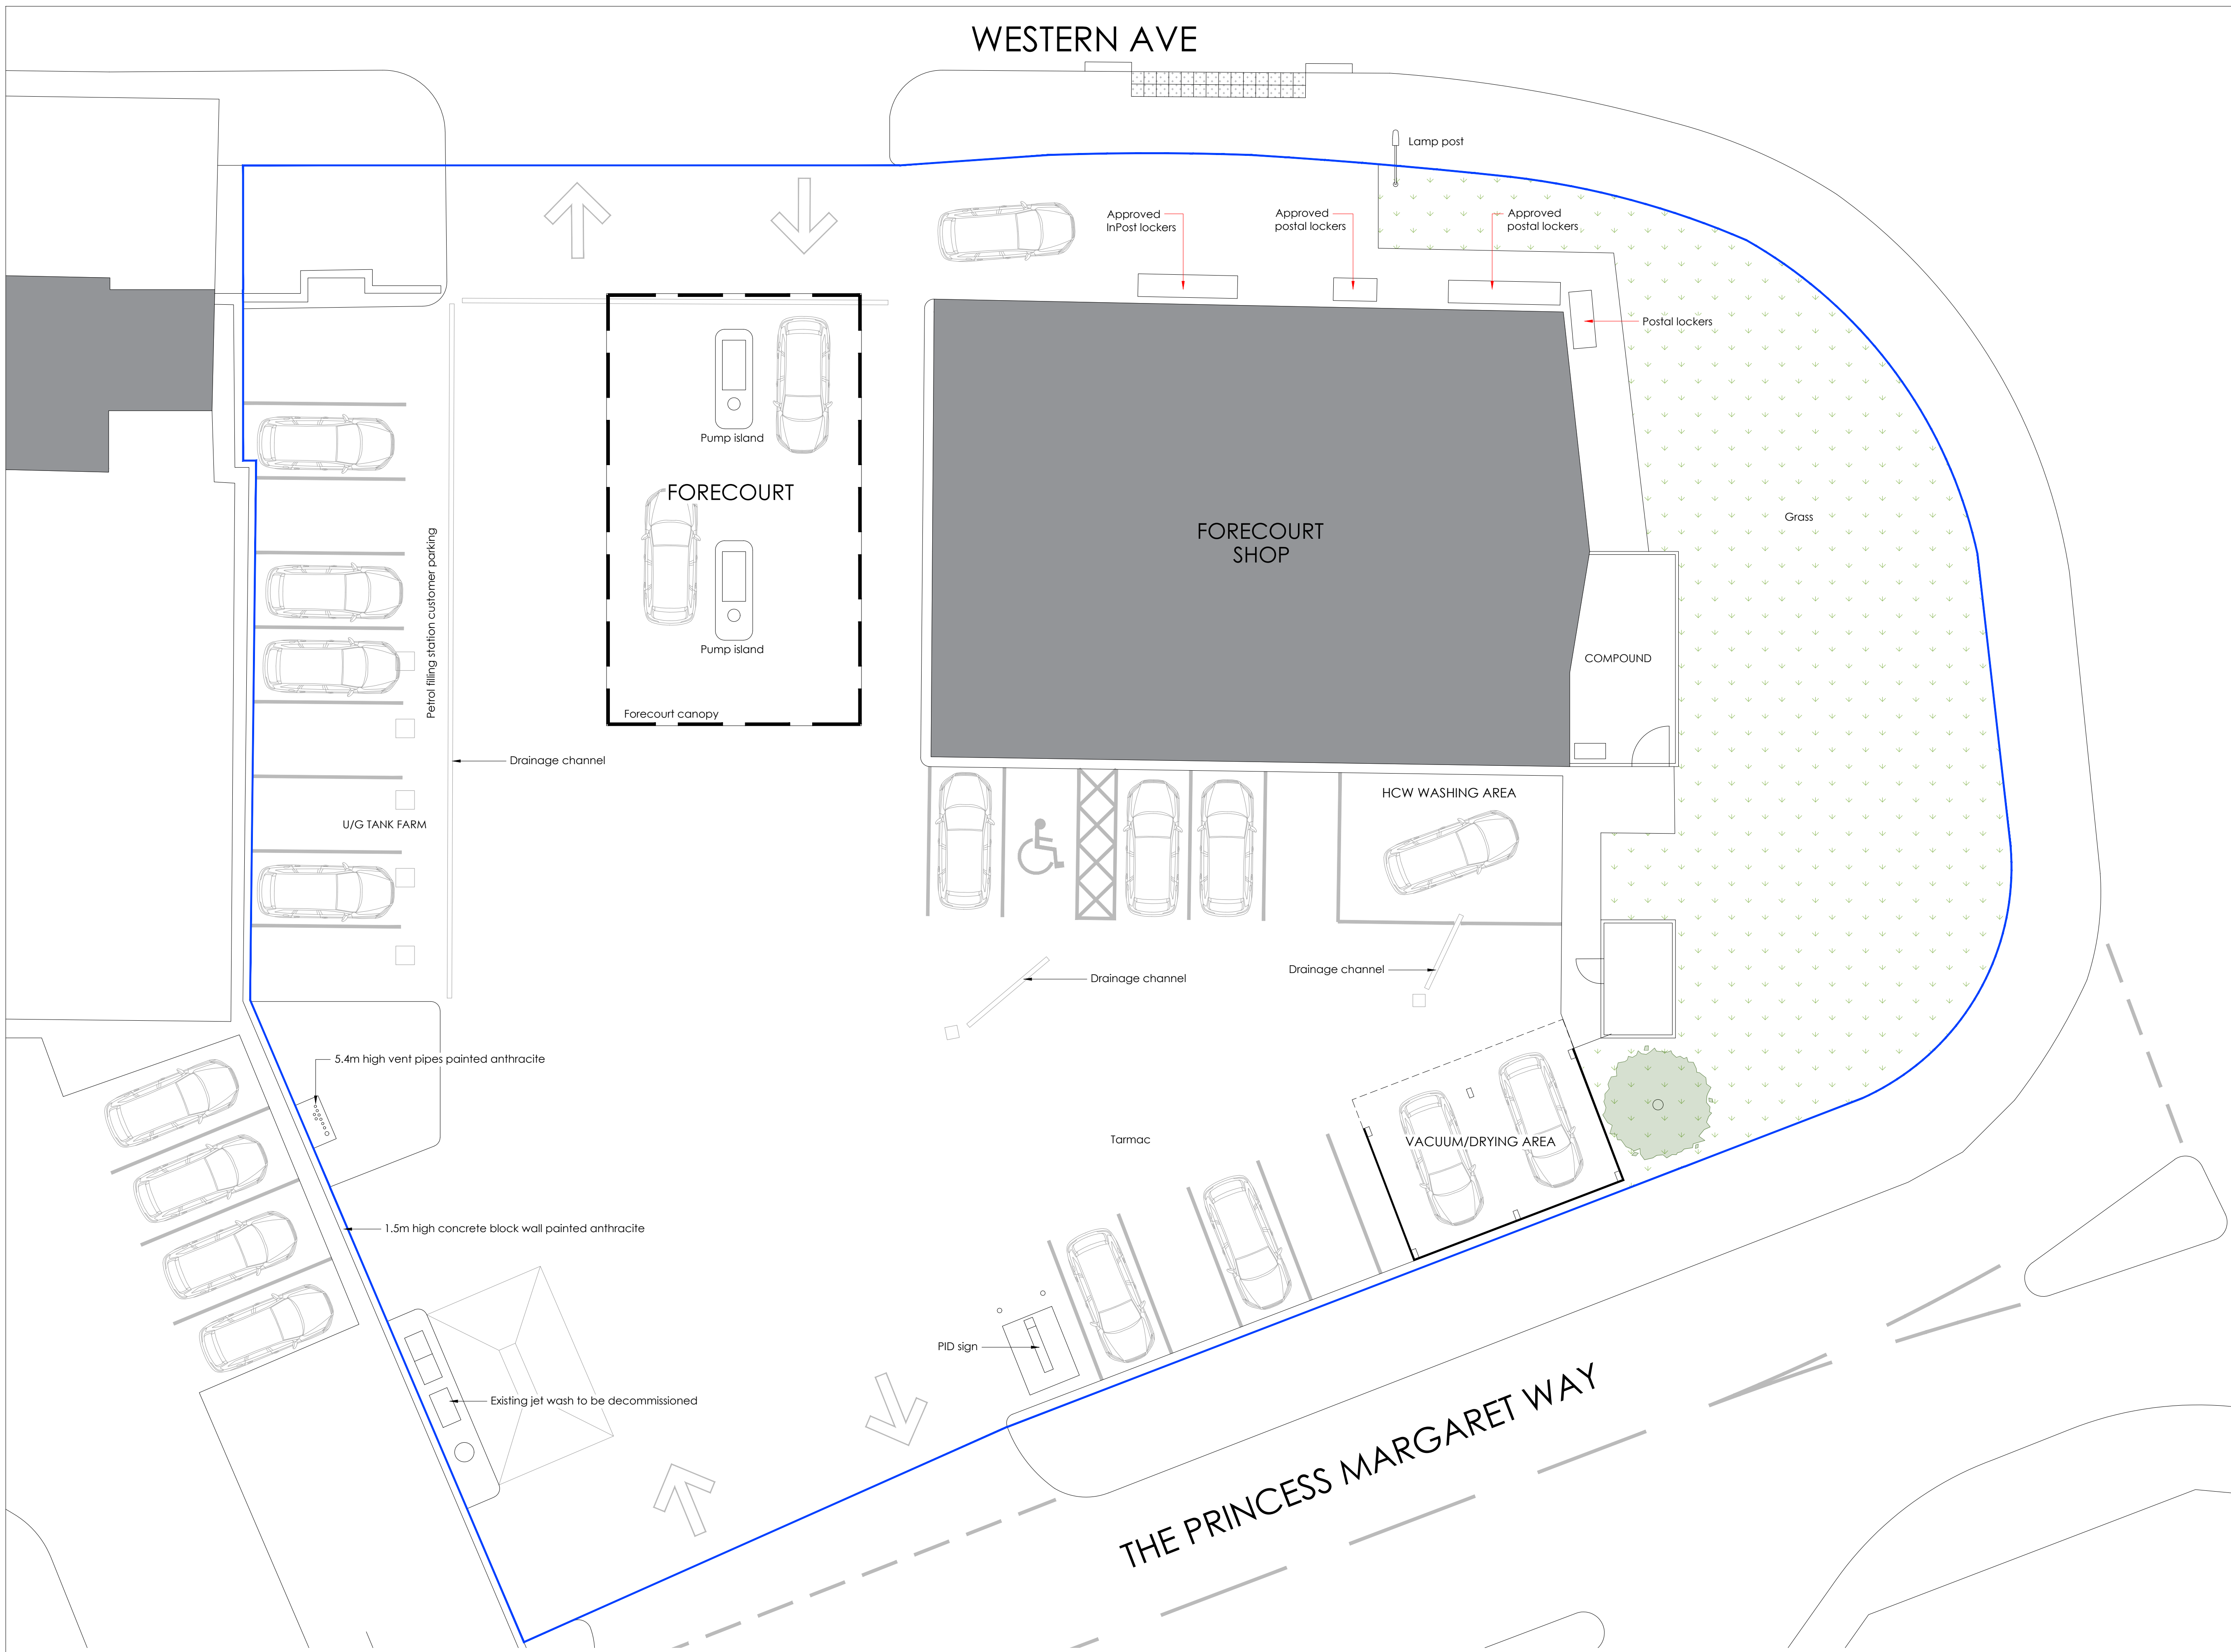

AS EXISTING SITE LAYOUT

RETROSPECTIVE


REVISIONS:		
REV	NOTE	DATE

NOTES:

Hard copy prints may not scale accurately. All levels are in metres and dimensions in millimetres and unless specified otherwise. To be read in conjunction with all other relevant drawings and specifications.

This plan is based in part on data supplied by Ordnance Survey, Crown Copyright © 2024 (License No. AC0000846535)

AS EXISTING SITE LAYOUT

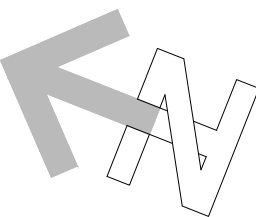

PLANNING APPLICATION
FS134 PORT TALBOT

CLIENT		mfg mfg group	
PROJECT		RETROSPECTIVE POSTAL LOCKERS	
ADDRESS		PORT TALBOT SERVICE STATION THE PRINCESS MARGARET WAY ABERAVON / PORT TALBOT NEATH, SA12 7PE	
TITLE		AS EXISTING SITE LAYOUT	
SCALE	1:100 @ A1	JOB NO	20909
DRAWN	PE	DWG NO	PA43
DATE	04/01/2024	REVISION	
CHECKED		DATE	
ADCOCK ASSOCIATES			
8th House, Benningham Road, Stafford-upon-Avon CV37 0AQ +44(0)1799 414202 enquiries@adcockassociates.co.uk			
DESIGN ARCHITECTURE PROJECT MANAGEMENT			

