



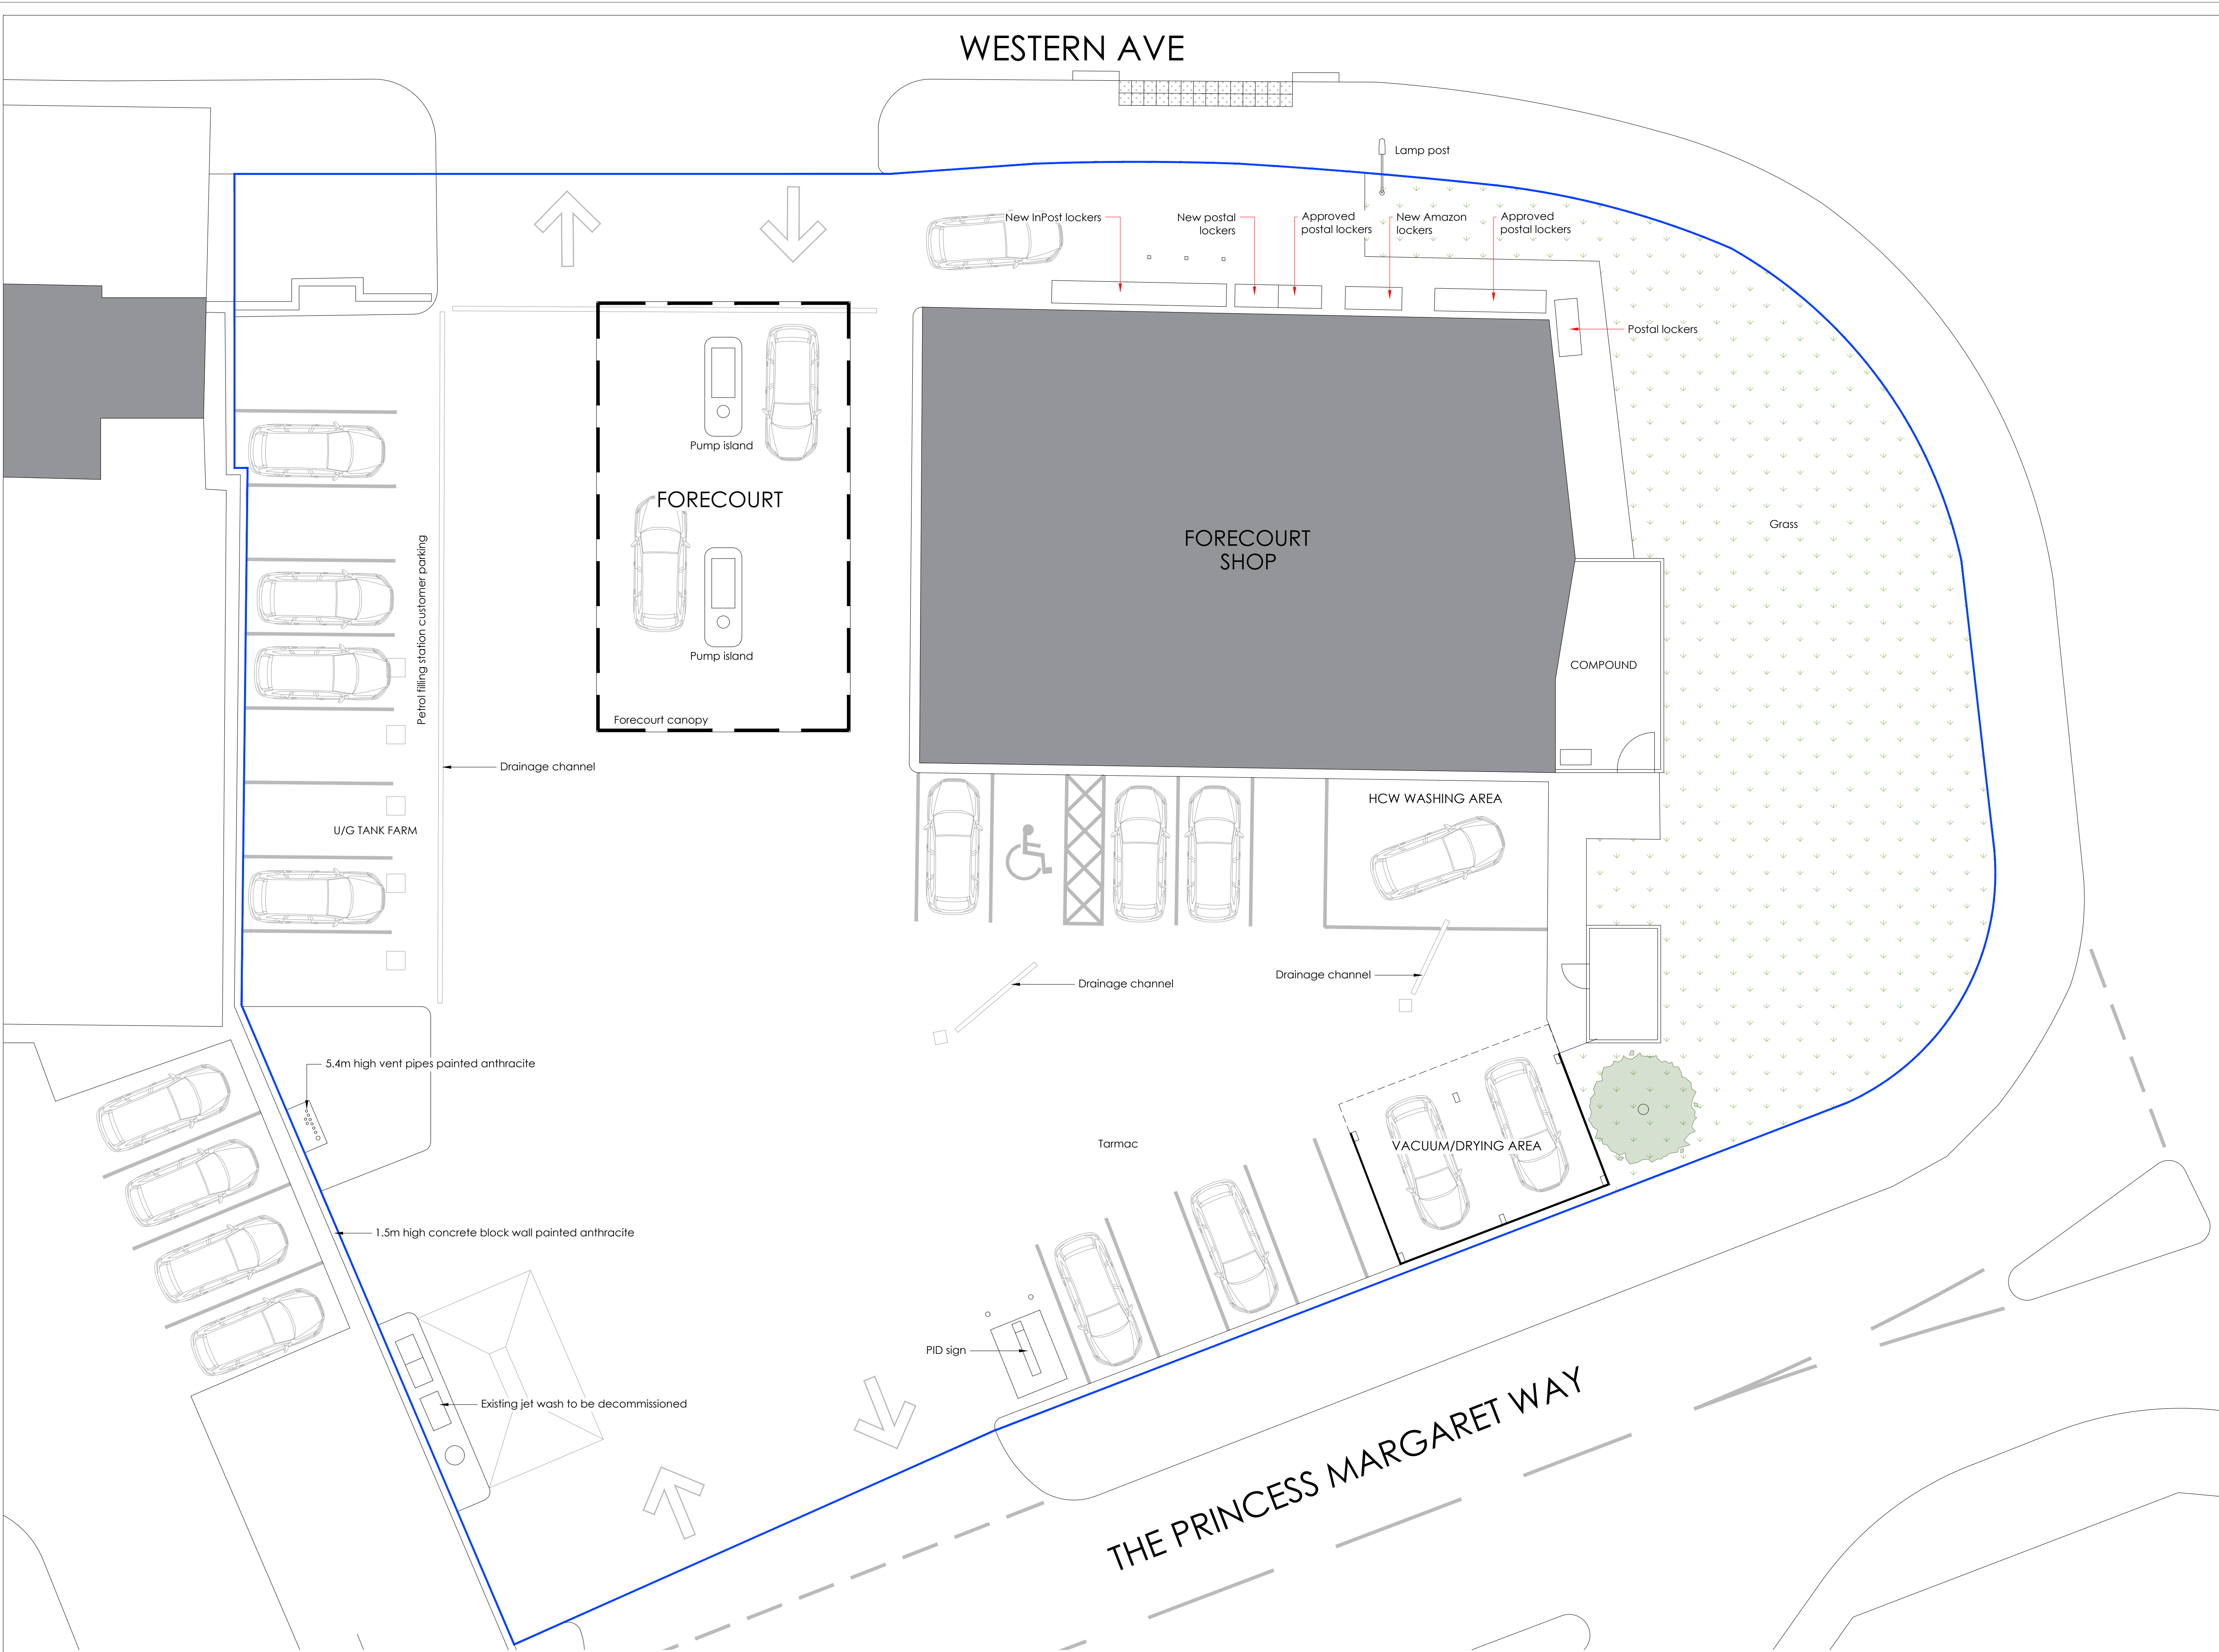

PROPOSED SITE LAYOUT

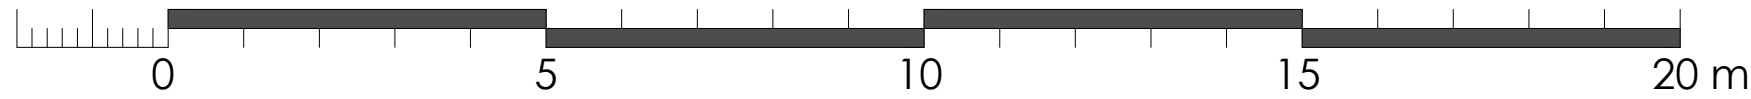

RETROSPECTIVE

REVISIONS:


REV	NOTE	DATE
-----	------	------

NOTES:

Hard copy prints may not scale accurately. All levels are in metres and dimensions in millimetres and unless specified otherwise. To be read in conjunction with all other relevant drawings and specifications.

This plan is based in part on data supplied by Ordnance Survey, Crown Copyright © 2024 (License No. AC0000846535)

PROPOSED SITE LAYOUT

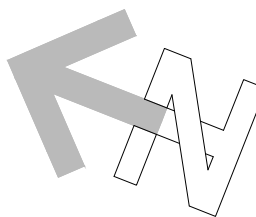

PLANNING APPLICATION

FS134 PORT TALBOT

CLIENT **mfg**

PROJECT RETROSPECTIVE POSTAL LOCKERS

ADDRESS
PORT TALBOT SERVICE STATION
THE PRINCESS MARGARET WAY
ABERAVON / PORT TALBOT
NEATH, SA12 7PE

TITLE
PROPOSED SITE LAYOUT

SCALE 1:100 @ A1 JOB NO 20909

DRAWN PE DATE 04/01/2024 DWG NO PA45

CHECKED DATE REVISION DATE

ADCOCK ASSOCIATES

Elly House, Benllyn Road, Stafford-upon-Avon CV37 0AQ
+44(0)1799 414202 enquiries@adcockassociates.co.uk

DESIGN ARCHITECTURE PROJECT MANAGEMENT