


Rev.	Description	By	Chk	App
P01	ISSUED FOR INFORMATION.	20.07.2023		
		GL	LM	LM

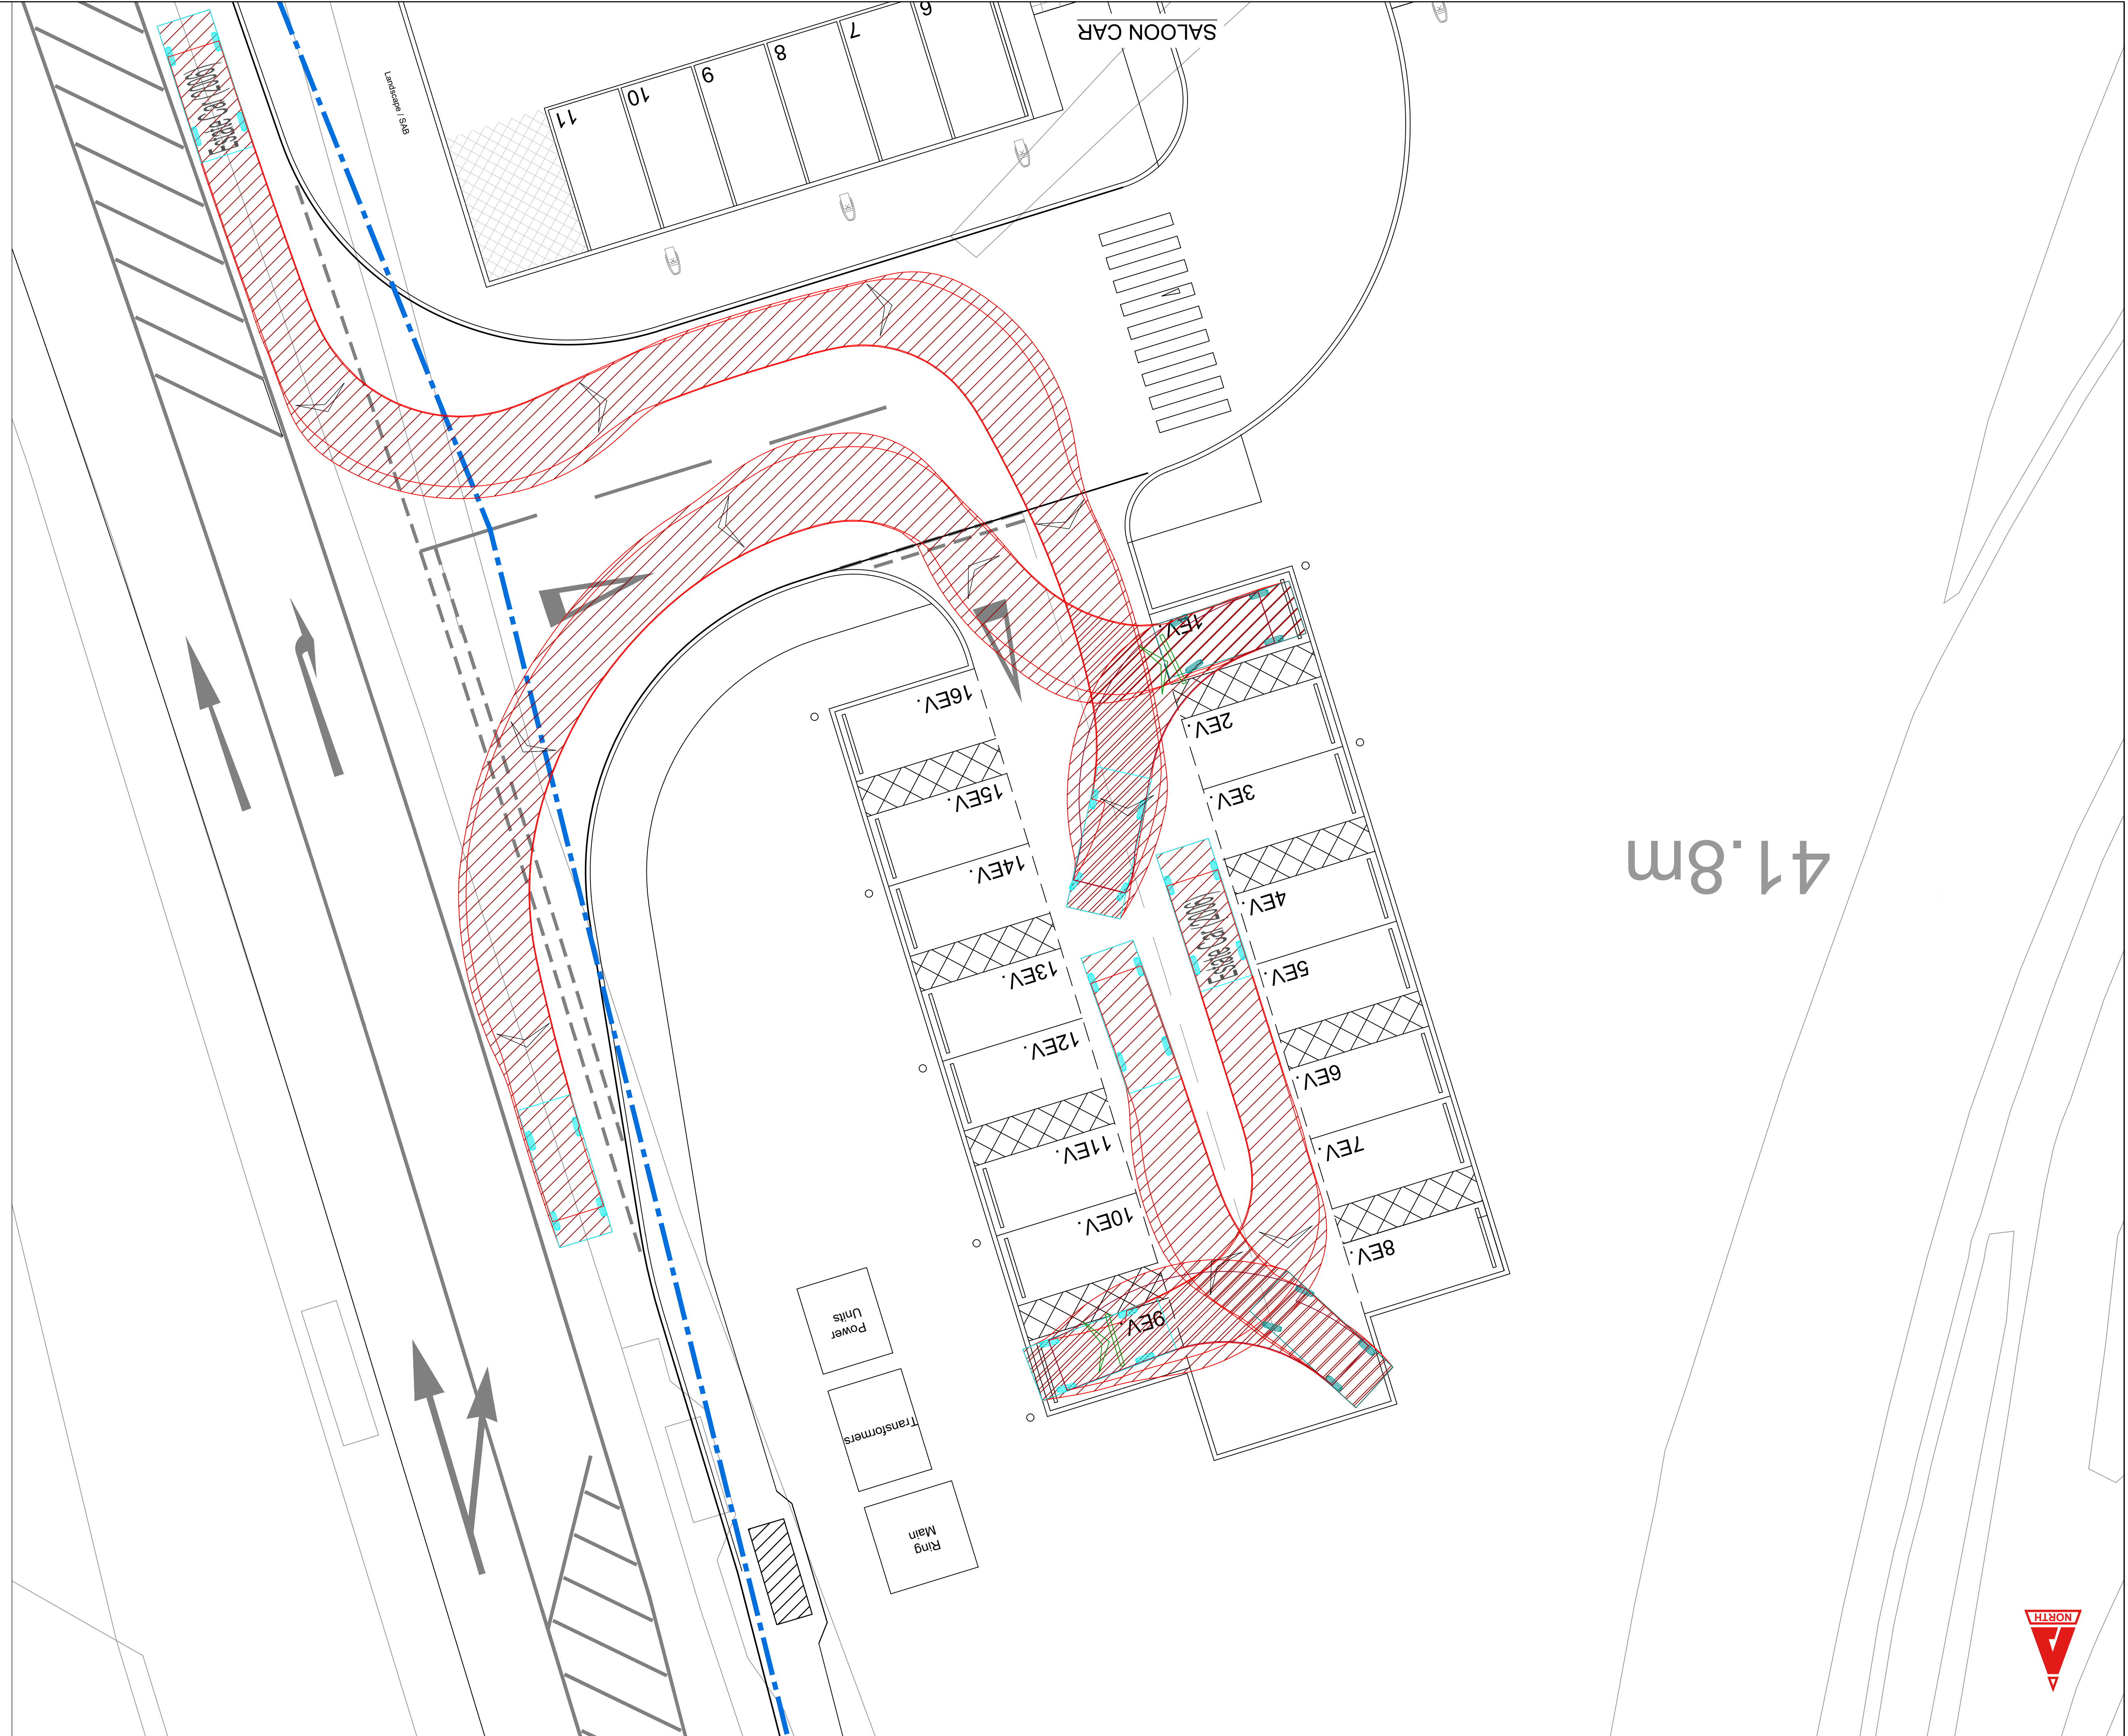

41.8m



THIS DRAWING IS COPYRIGHT CAMBRIA CONSULTING LTD.

DO NOT SCALE FROM THIS DRAWING.

CONTRACTORS MUST CHECK ALL DIMENSIONS ON SITE.

ANY DISCREPANCIES MUST BE REPORTED IMMEDIATELY TO CAMBRIA CONSULTING LIMITED BEFORE PROCEEDING.

THE CONTRACTOR IS TO REFER TO THE SPECIFICATION, FULL SCHEDULE OF RESIDUAL RISKS IN THE CONTRACT DOCUMENTATION AND ALSO TO INFORMATIONS PROVIDED BY THE DESIGNER. THE CONTRACTOR IS TO RECONSIDER EXISTING LIVE LINE POSITIONS.

THIS SYMBOL IS USED TO HIGHLIGHT INSTANCES OF RISKS WHICH REQUIRE THE CONSTRUCTION PROCESS ALWAYS CHECK FOR LATER REVISIONS OF THIS DRAWING.

