


# Appendix A Drawings



**eNGLOBE**

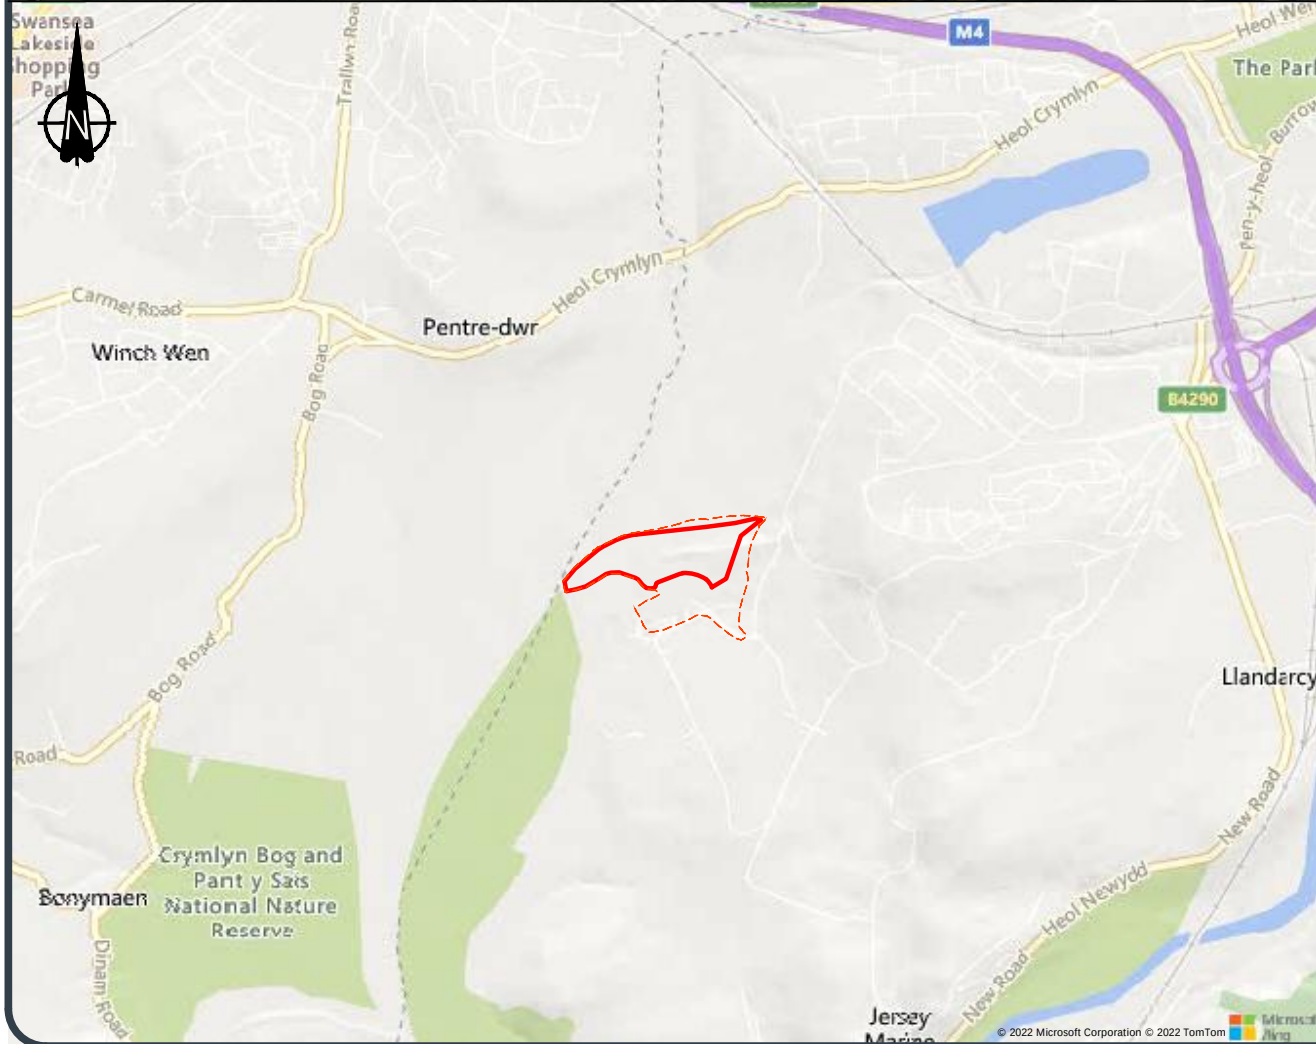

#### LEGEND

-  NRW Permit Boundary
-  Indicative Site Boundary

|     |                        |          |
|-----|------------------------|----------|
| 1   | Amended drawing number | 21.02.23 |
| 0   | First Draft            | 12.01.23 |
| REV | COMMENT                | DATE     |



|                                                                                      |                                                                                             |                                                  |
|--------------------------------------------------------------------------------------|---------------------------------------------------------------------------------------------|--------------------------------------------------|
| Unit 8, Commerce Park<br>Brunel Road<br>Theale<br>Reading<br>RG7 4AB<br>01189 187340 | Columbus House<br>Greenmeadow Springs<br>Tongwynlais<br>Cardiff<br>CF15 7NE<br>02920 368636 | enquiries@englobecorp.com<br>www.englobecorp.com |
|--------------------------------------------------------------------------------------|---------------------------------------------------------------------------------------------|--------------------------------------------------|

|        |           |
|--------|-----------|
| Client | St Modwen |
|--------|-----------|

|         |            |
|---------|------------|
| Project | Coed Darcy |
|---------|------------|



|       |                    |
|-------|--------------------|
| Title | Site Location Plan |
|-------|--------------------|

|                |     |         |          |             |            |       |             |
|----------------|-----|---------|----------|-------------|------------|-------|-------------|
| Drawn by       | JA  | Checked | Date     | KS 12.01.23 | Authorised | Date  | KS 12.01.23 |
| Original Scale | NTS | Date    | 12.01.23 | Rev         | 0          | Paper | A3          |

|                |                  |
|----------------|------------------|
| Drawing Number | D1870/23/5289/01 |
|----------------|------------------|

mm 10 20 30 40 50 60 70 80 90 100

Crymlyn Bog

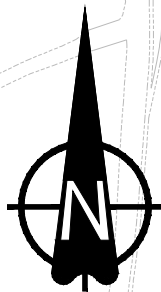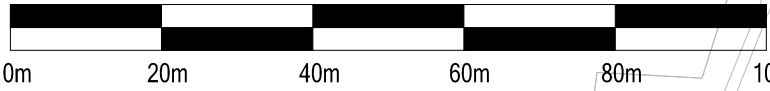

Legend

- NRW Permit Boundary
- Upper Tip
- Lower Tip
- Peripheral Trench Location
- Indicative Site Boundary
- 'Santander' Trench Location

|     |             |          |
|-----|-------------|----------|
| 0   | First Issue | 13.03.23 |
| REV | COMMENT     | DATE     |



|                                                                                      |                                                                                             |                                                  |
|--------------------------------------------------------------------------------------|---------------------------------------------------------------------------------------------|--------------------------------------------------|
| Unit 8, Commerce Park<br>Brunel Road<br>Theale<br>Reading<br>RG7 4AB<br>01189 167340 | Columbus House<br>Greenmeadow Springs<br>Tongwynlais<br>Cardiff<br>CF15 7NE<br>02920 368636 | enquiries@englobecorp.com<br>www.englobecorp.com |
|--------------------------------------------------------------------------------------|---------------------------------------------------------------------------------------------|--------------------------------------------------|


Client  
St Modwen Homes

Project  
Coed Darcy Tip

Title  
Current Site Layout

|                          |                  |                  |                  |                  |
|--------------------------|------------------|------------------|------------------|------------------|
| Drawn by<br>JA           | Checked<br>AB    | Date<br>13.03.23 | Authorised<br>MH | Date<br>13.03.23 |
| Original Scale<br>1:1000 | Date<br>10.01.23 | Rev<br>0         | Paper<br>A1      |                  |

Drawing Number  
D1870/23/5289/02

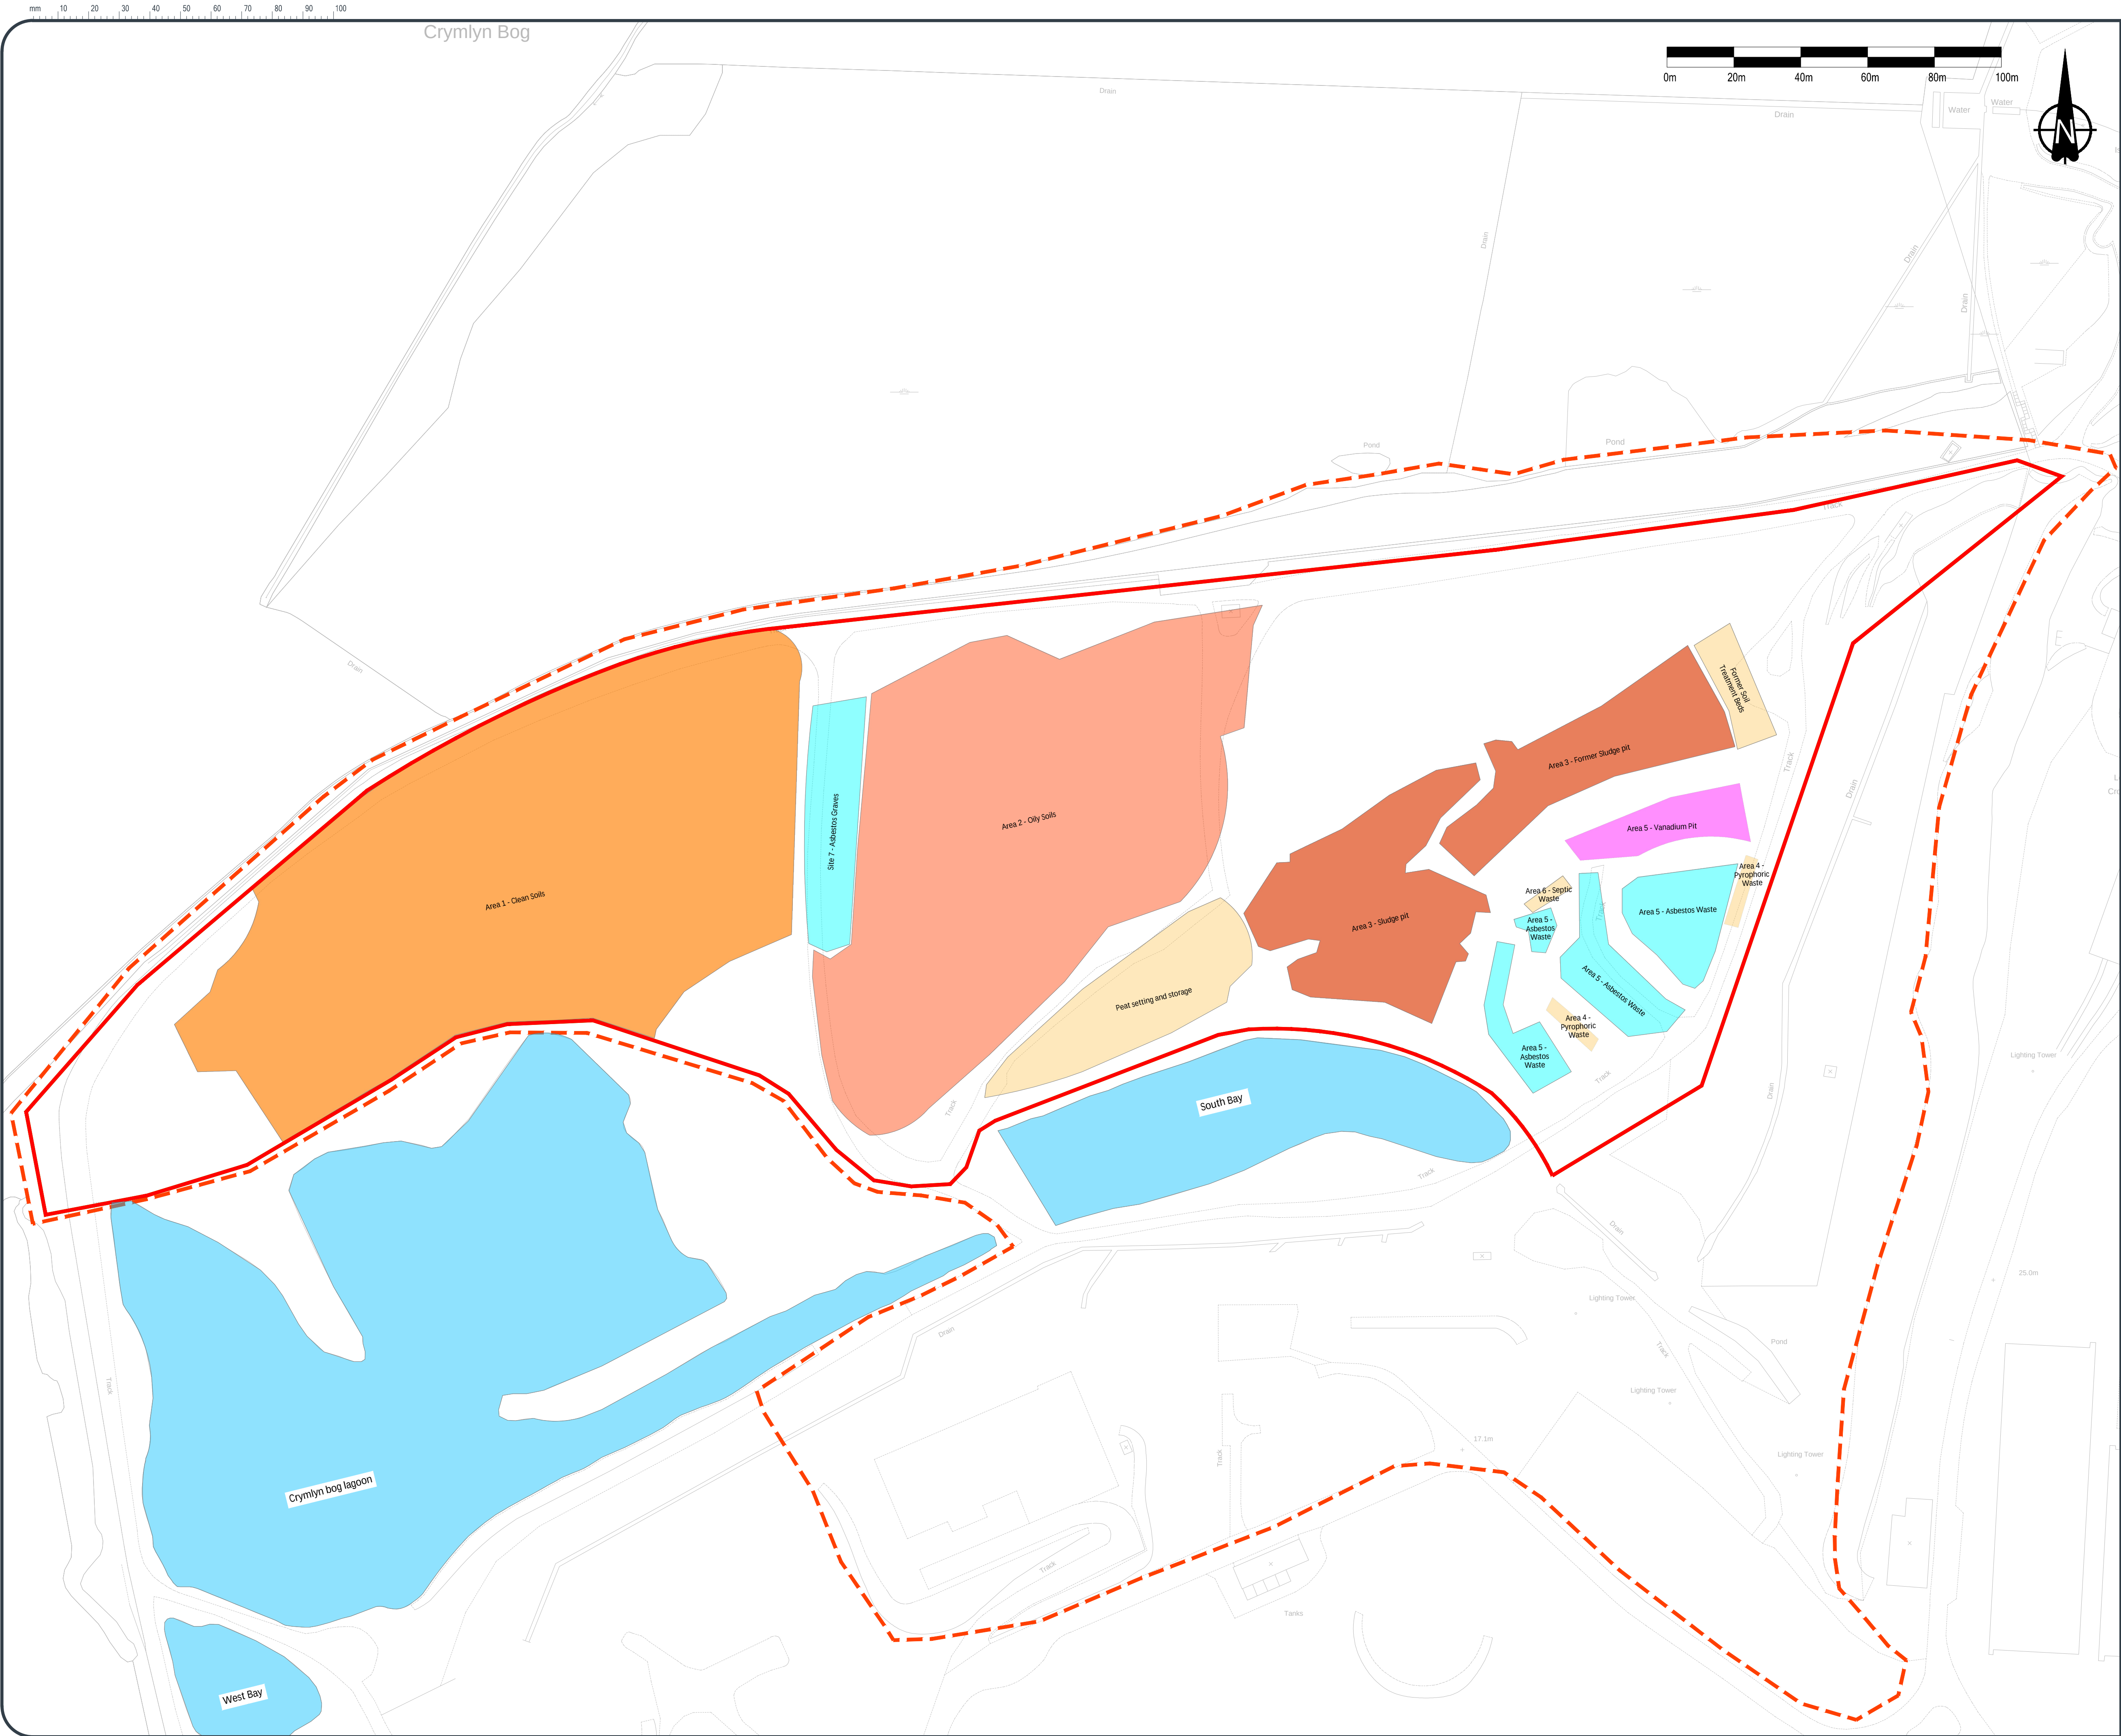

- Legend
- NRW Permit Boundary
  - Site Boundary

|     |             |          |
|-----|-------------|----------|
| 0   | First Issue | 13.03.23 |
| REV | COMMENT     | DATE     |

|   |                                                                                             |                                                  |
|---|---------------------------------------------------------------------------------------------|--------------------------------------------------|
| <b>ENGLOBE</b>  |                                                                                             |                                                  |
| Unit 8, Commerce Park<br>Brunel Road<br>Theale<br>Reading<br>RG7 4AB<br>01189 167340                 | Columbus House<br>Greenmeadow Springs<br>Tongwynlais<br>Cardiff<br>CF15 7NE<br>02920 368636 | enquiries@englobecorp.com<br>www.englobecorp.com |




|                 |
|-----------------|
| Client          |
| St Modwen Homes |

|                |
|----------------|
| Project        |
| Coed Darcy Tip |

|             |
|-------------|
| Title       |
| Waste Areas |

|                       |                        |                     |                                   |
|-----------------------|------------------------|---------------------|-----------------------------------|
| Drawn by<br>JA        | Checked<br>AB 13.03.23 | Date<br>MH 13.03.23 | Authorised<br>Date<br>MH 13.03.23 |
| Original Scale<br>NTS | Date<br>24.02.23       | Rev<br>0            | Paper<br>A1                       |

Drawing Number  
D1870/23/5289/03

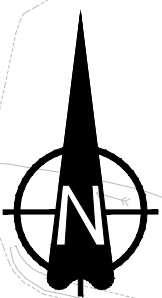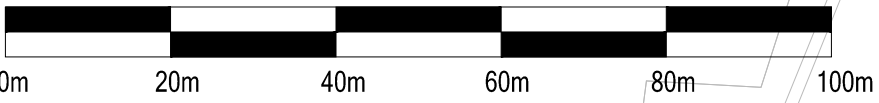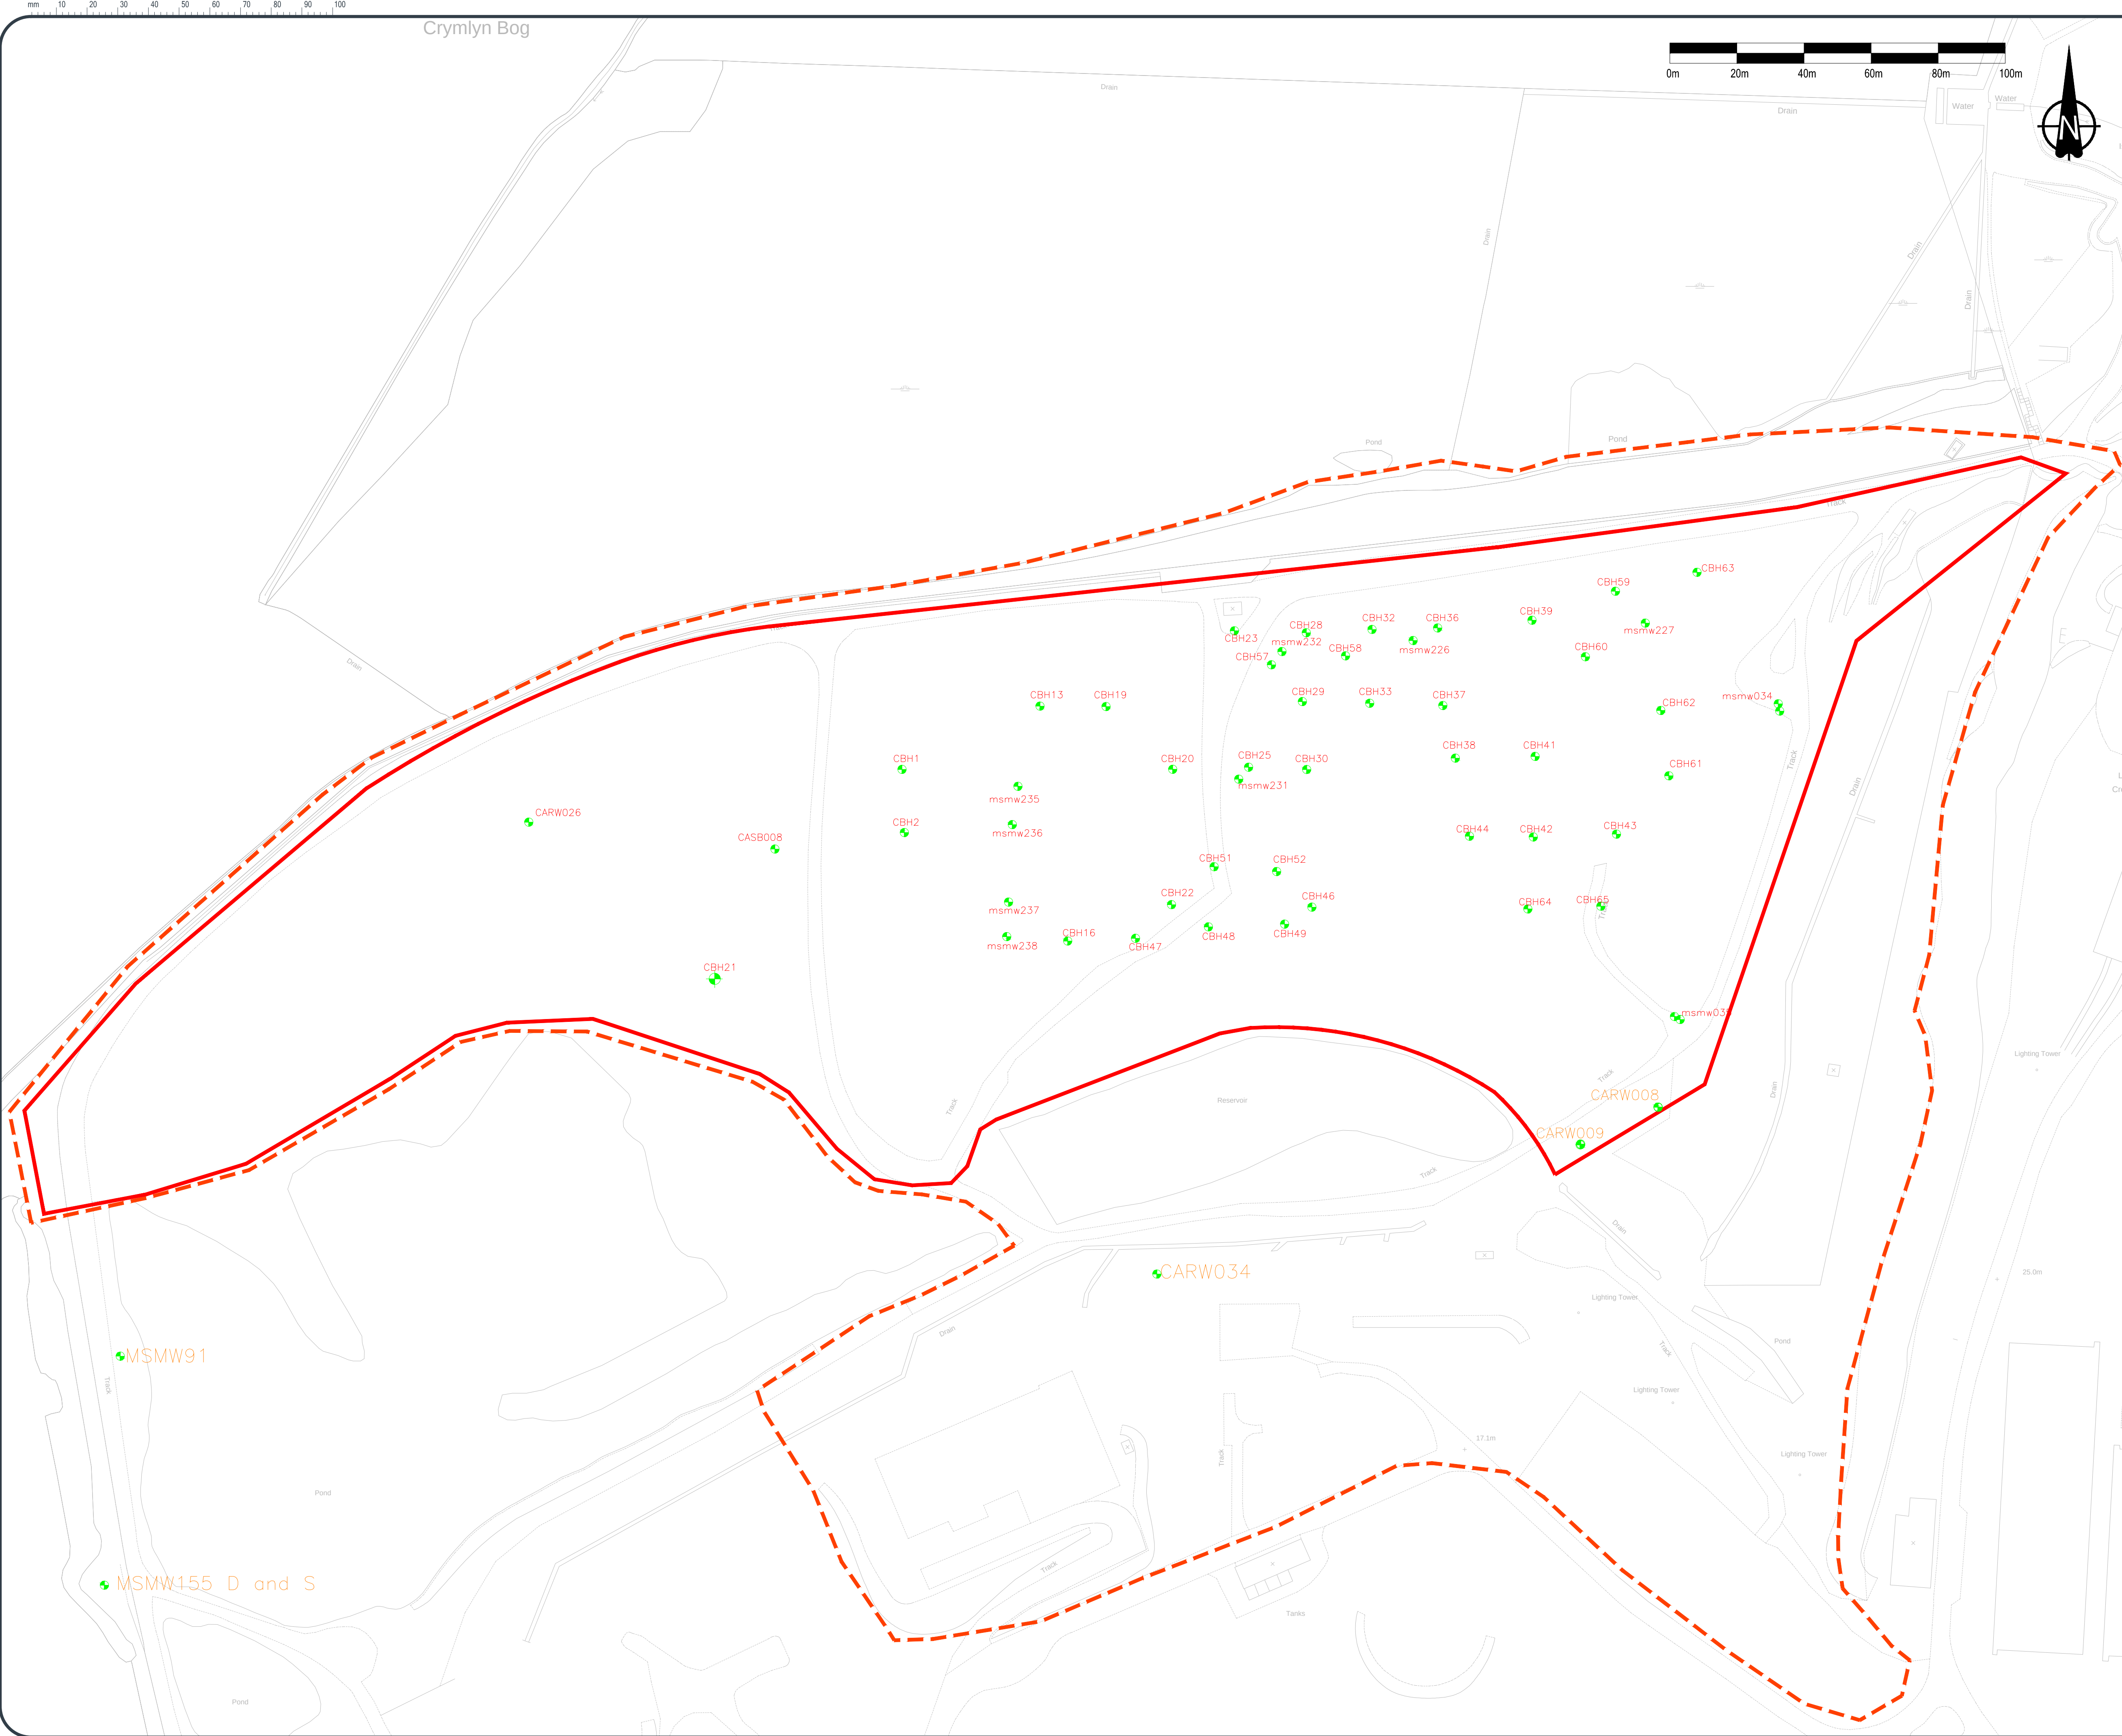

- Legend
- NRW Permit Boundary
  - Site Boundary
  - Existing Monitored Borehole (As of June 2022)

|     |             |          |
|-----|-------------|----------|
| 0   | First Issue | 13.03.23 |
| REV | COMMENT     | DATE     |


|                                                                                      |                                                                                             |                                                 |
|--------------------------------------------------------------------------------------|---------------------------------------------------------------------------------------------|-------------------------------------------------|
| Unit 8, Commerce Park<br>Brunel Road<br>Theale<br>Reading<br>RG7 4AB<br>01189 167340 | Columbus House<br>Greenmeadow Springs<br>Tongwynlais<br>Cardiff<br>CF15 7NE<br>02920 368636 | enquires@englobecorp.com<br>www.englobecorp.com |
|--------------------------------------------------------------------------------------|---------------------------------------------------------------------------------------------|-------------------------------------------------|

Client  
St Modwen Homes

Project  
Coed Darcy Tip

Title  
PJA / GAL Monitoring Locations

|                                    |                  |                  |                  |                  |
|------------------------------------|------------------|------------------|------------------|------------------|
| Drawn by<br>JA                     | Checked<br>AB    | Date<br>13.03.23 | Authorised<br>MH | Date<br>13.03.23 |
| Original Scale<br>NTS              | Date<br>27.02.23 | Rev<br>0         | Paper<br>A1      |                  |
| Drawing Number<br>D1870/23/5289/04 |                  |                  |                  |                  |

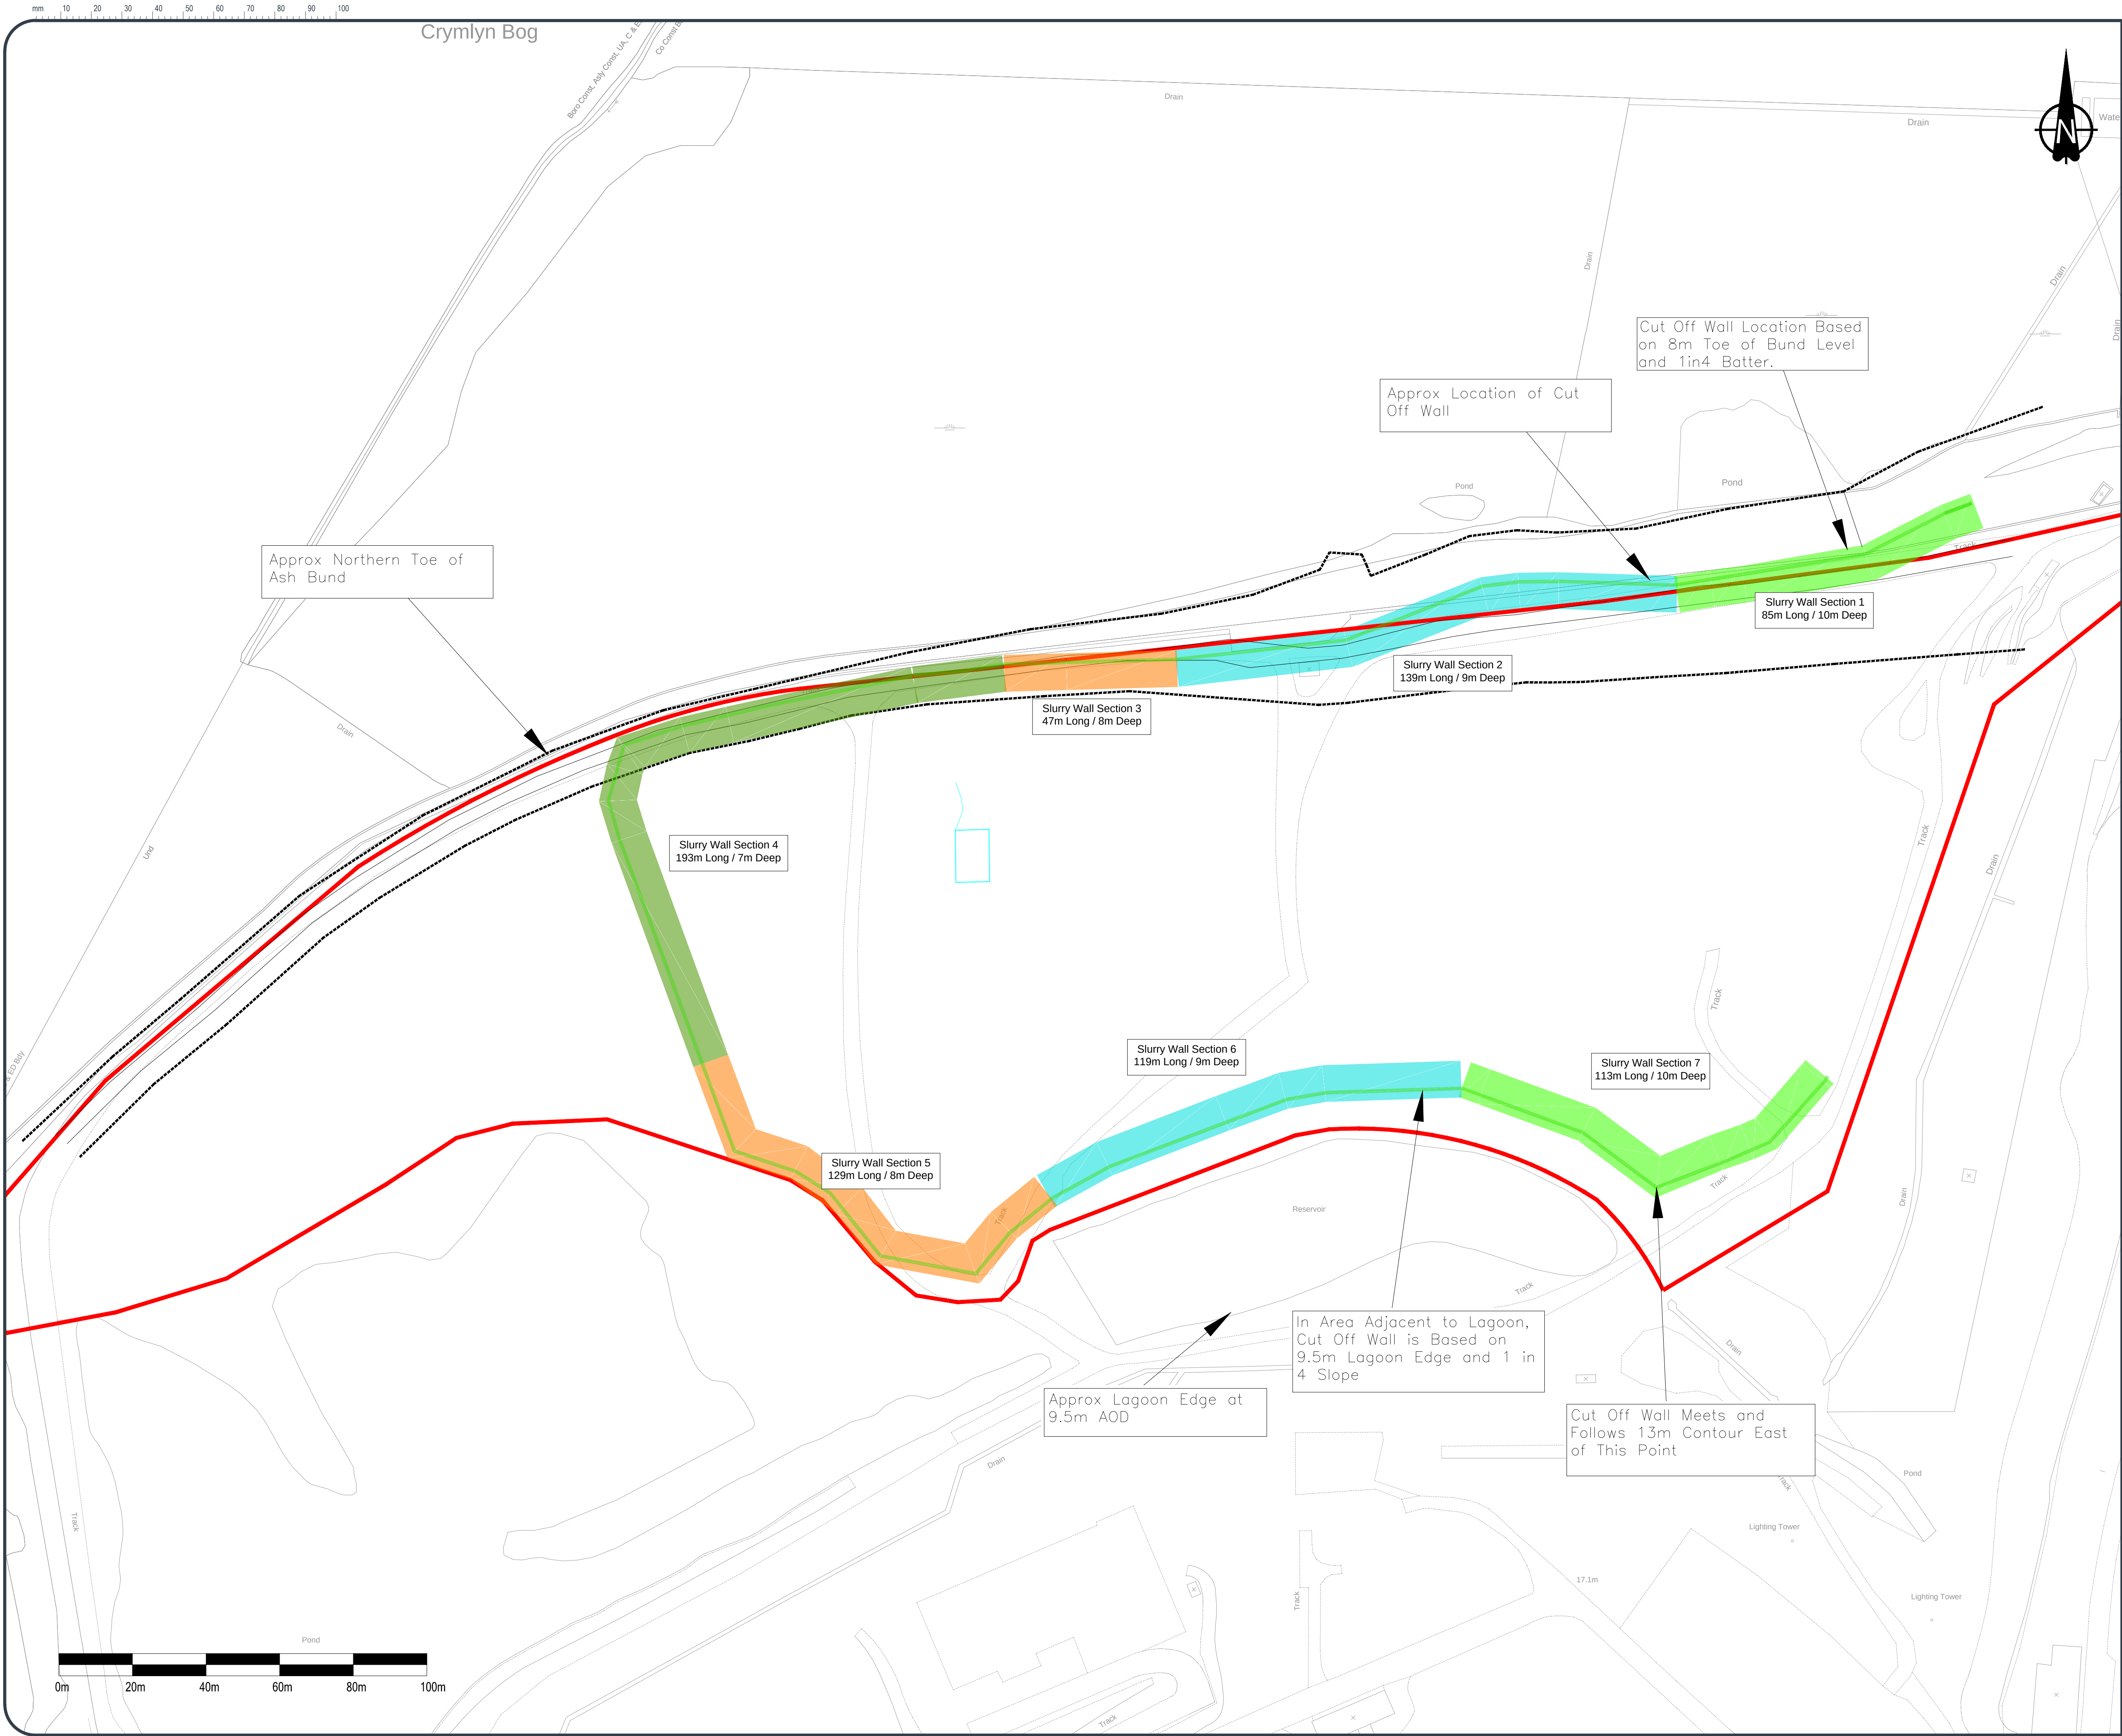

- Legend
- Approx. Proposed Bentonite Slurry Cut Off Wall Location
  - NRW Permit Boundary
  - 13m AOD Top of Cut-Off Wall/Temporary Platform
  - 12m AOD Top of Cut-Off Wall/Temporary Platform
  - 11m AOD Top of Cut-Off Wall/Temporary Platform
  - 10m AOD Top of Cut-Off Wall/Temporary Platform

|     |             |          |
|-----|-------------|----------|
| 0   | First Issue | 13.03.23 |
| REV | COMMENT     | DATE     |



|                                                                                      |                                                                                             |                                                  |
|--------------------------------------------------------------------------------------|---------------------------------------------------------------------------------------------|--------------------------------------------------|
| Unit 8, Commerce Park<br>Brunel Road<br>Theale<br>Reading<br>RG7 4AB<br>01189 167340 | Columbus House<br>Greenmeadow Springs<br>Tongwynlais<br>Cardiff<br>CF15 7NE<br>02920 368636 | enquiries@englobecorp.com<br>www.englobecorp.com |
|--------------------------------------------------------------------------------------|---------------------------------------------------------------------------------------------|--------------------------------------------------|

Client  
**St Modwen Homes**


Project  
**Coed Darcy Tip**

Title  
**Proposed Barrier Wall Installation**

|                       |                  |                  |                  |                  |
|-----------------------|------------------|------------------|------------------|------------------|
| Drawn by<br>IW        | Checked<br>AB    | Date<br>13.03.23 | Authorised<br>MH | Date<br>13.03.23 |
| Original Scale<br>NTS | Date<br>27.02.23 | Rev<br>0         | Paper<br>A1      |                  |


Drawing Number  
**D1870/23/5289/05**

mm 10 20 30 40 50 60 70 80 90 100

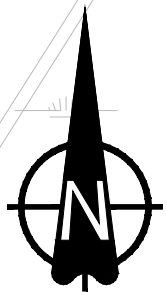

Legend

- Historic Celtic LNAPL Recovery Well
- Approx. Proposed Bentonite Slurry Cut Off Wall Location
- Environment Agency Permit Boundary
- Water Level Record Location
- EN BH 2022 Englobe Investigation Borehole Location
- Approx. Englobe LNAPL Recovery Abstraction Well Location
- Approx Englobe LNAPL Recovery Reinjection Well Locaton
- NAPL Recovery Target Areas
- Ash Bund Extents

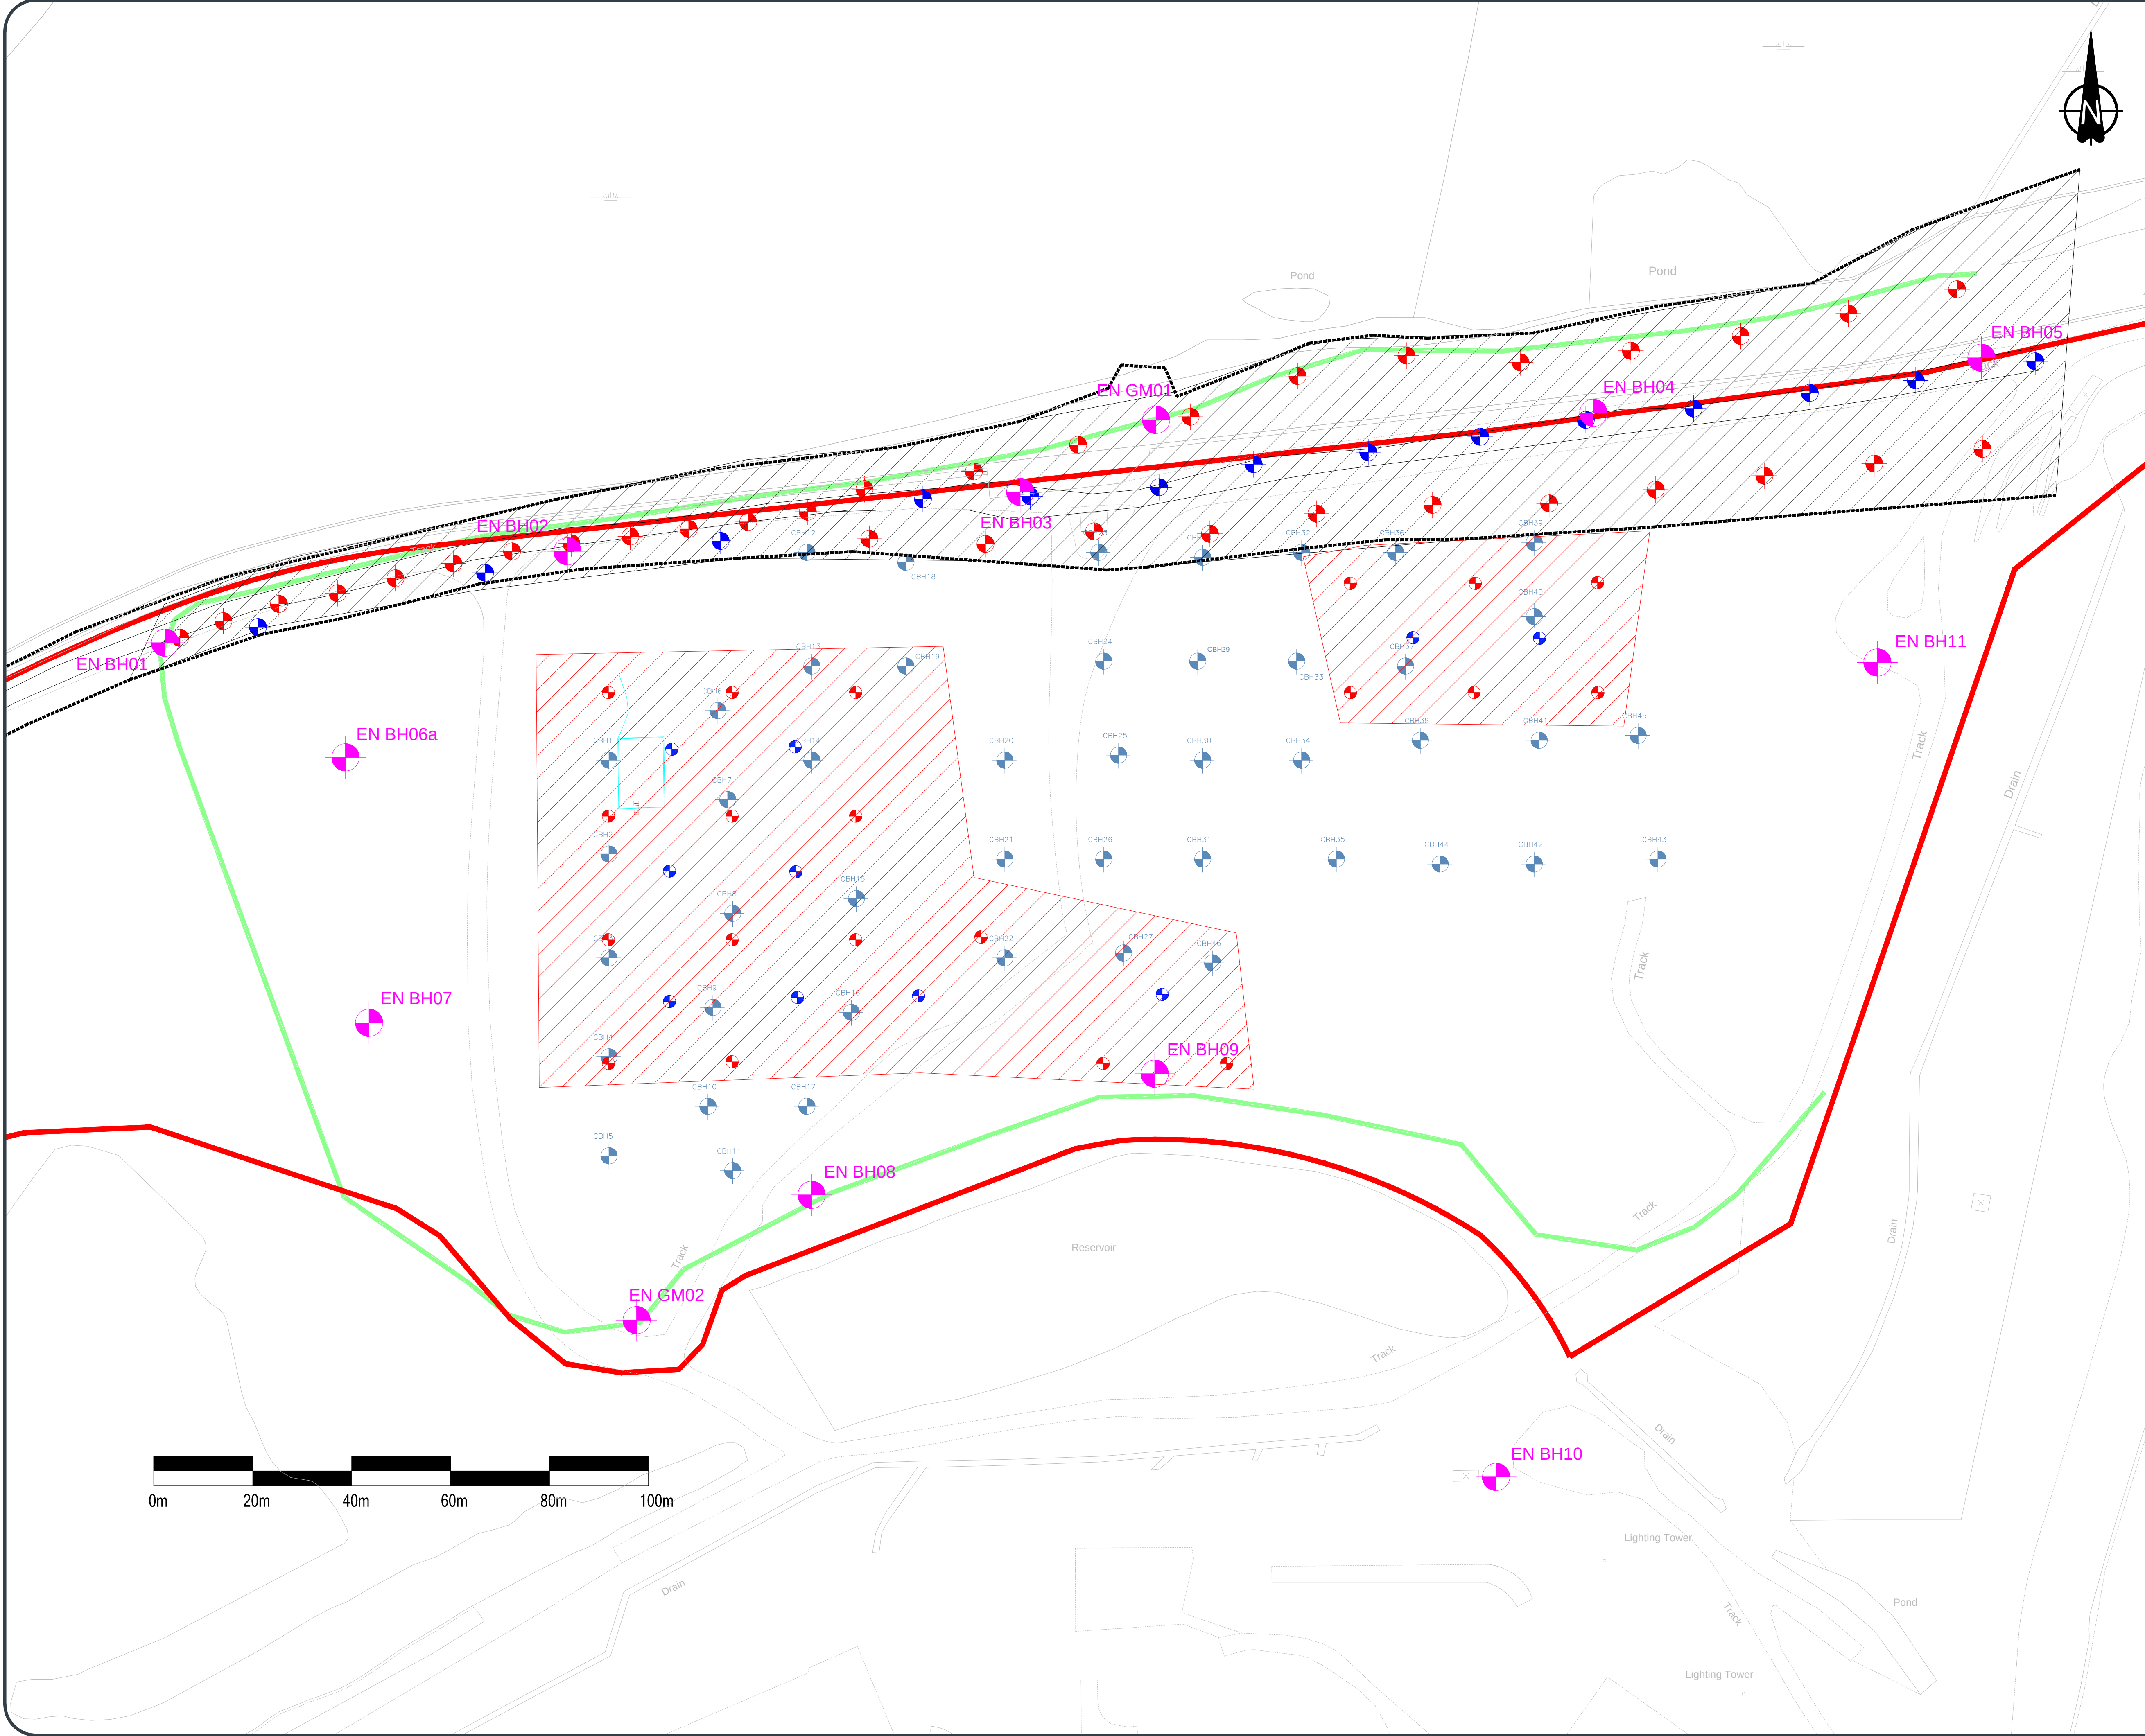

|     |             |          |
|-----|-------------|----------|
| 0   | First Issue | 13.03.23 |
| REV | COMMENT     | DATE     |



|                                                                                      |                                                                                             |                                                  |
|--------------------------------------------------------------------------------------|---------------------------------------------------------------------------------------------|--------------------------------------------------|
| Unit 8, Commerce Park<br>Brunel Road<br>Theale<br>Reading<br>RG7 4AB<br>01189 167340 | Columbus House<br>Greenmeadow Springs<br>Tongwynlais<br>Cardiff<br>CF15 7NE<br>02920 368636 | enquiries@englobecorp.com<br>www.englobecorp.com |
|--------------------------------------------------------------------------------------|---------------------------------------------------------------------------------------------|--------------------------------------------------|

Client  
St Modwen Homes

Project  
Coed Darcy Tip  
Locations

Title  
Network of Abstraction and  
Reinjection Wells

|                       |                  |                  |                  |                  |
|-----------------------|------------------|------------------|------------------|------------------|
| Drawn by<br>IW        | Checked<br>AB    | Date<br>13.03.23 | Authorised<br>MH | Date<br>13.03.23 |
| Original Scale<br>NTS | Date<br>27.02.23 | Rev<br>0         | Paper<br>A1      |                  |

Drawing Number  
D1870/23/5289/06

Cut and Fill Volume Summary

| Description | Cut Area (m <sup>2</sup> ) | Cut Volume (m <sup>3</sup> ) | Fill Area (m <sup>2</sup> ) | Fill Volume (m <sup>3</sup> ) | Total Area (m <sup>2</sup> ) | Net Volume (m <sup>3</sup> ) |
|-------------|----------------------------|------------------------------|-----------------------------|-------------------------------|------------------------------|------------------------------|
| Upper Tip   | 15,919                     | -22,945                      | 45,061                      | 47,352                        | 60,979                       | 24,408                       |
| Lower Tip   | 934                        | -245                         | 14,706                      | 8,539                         | 15,640                       | 8,294                        |
|             |                            | -23,190                      |                             | 55,892                        |                              | 32,702                       |



Legend

- Site Boundary
- Environmental Permit Boundary
- Spot Level on Base of Capping
- Top/Bottom of Batter
- Level String
- Major Contour (5m Interval)
- Minor Contour (1m Interval)

|     |             |          |
|-----|-------------|----------|
| 0   | First Issue | 13.03.23 |
| REV | COMMENT     | DATE     |

|                                                                                      |                                                                                             |                                                  |
|--------------------------------------------------------------------------------------|---------------------------------------------------------------------------------------------|--------------------------------------------------|
| ENGLOBE                                                                              |                                                                                             |                                                  |
| Unit 8, Commerce Park<br>Brunel Road<br>Theale<br>Reading<br>RG7 4AB<br>01189 167340 | Columbus House<br>Greenmeadow Springs<br>Tongwynlais<br>Cardiff<br>CF15 7NE<br>02920 368636 | enquiries@englobecorp.com<br>www.englobecorp.com |

Client  
St Modwen


Project  
Coed Darcy  
Crymlyn Tip Restoration

Title  
Proposed Base of Cap Levels

|                               |                  |                  |                                |
|-------------------------------|------------------|------------------|--------------------------------|
| Drawn by<br>IW                | Checked<br>AB    | Date<br>13.03.23 | Authorised Date<br>MH 13.03.23 |
| Original Scale<br>1:1000 @ A1 | Date<br>24/02/23 | Rev<br>0         | Paper<br>A1                    |

Drawing Number  
D1870/23/5289/07

mm 10 20 30 40 50 60 70 80 90 100

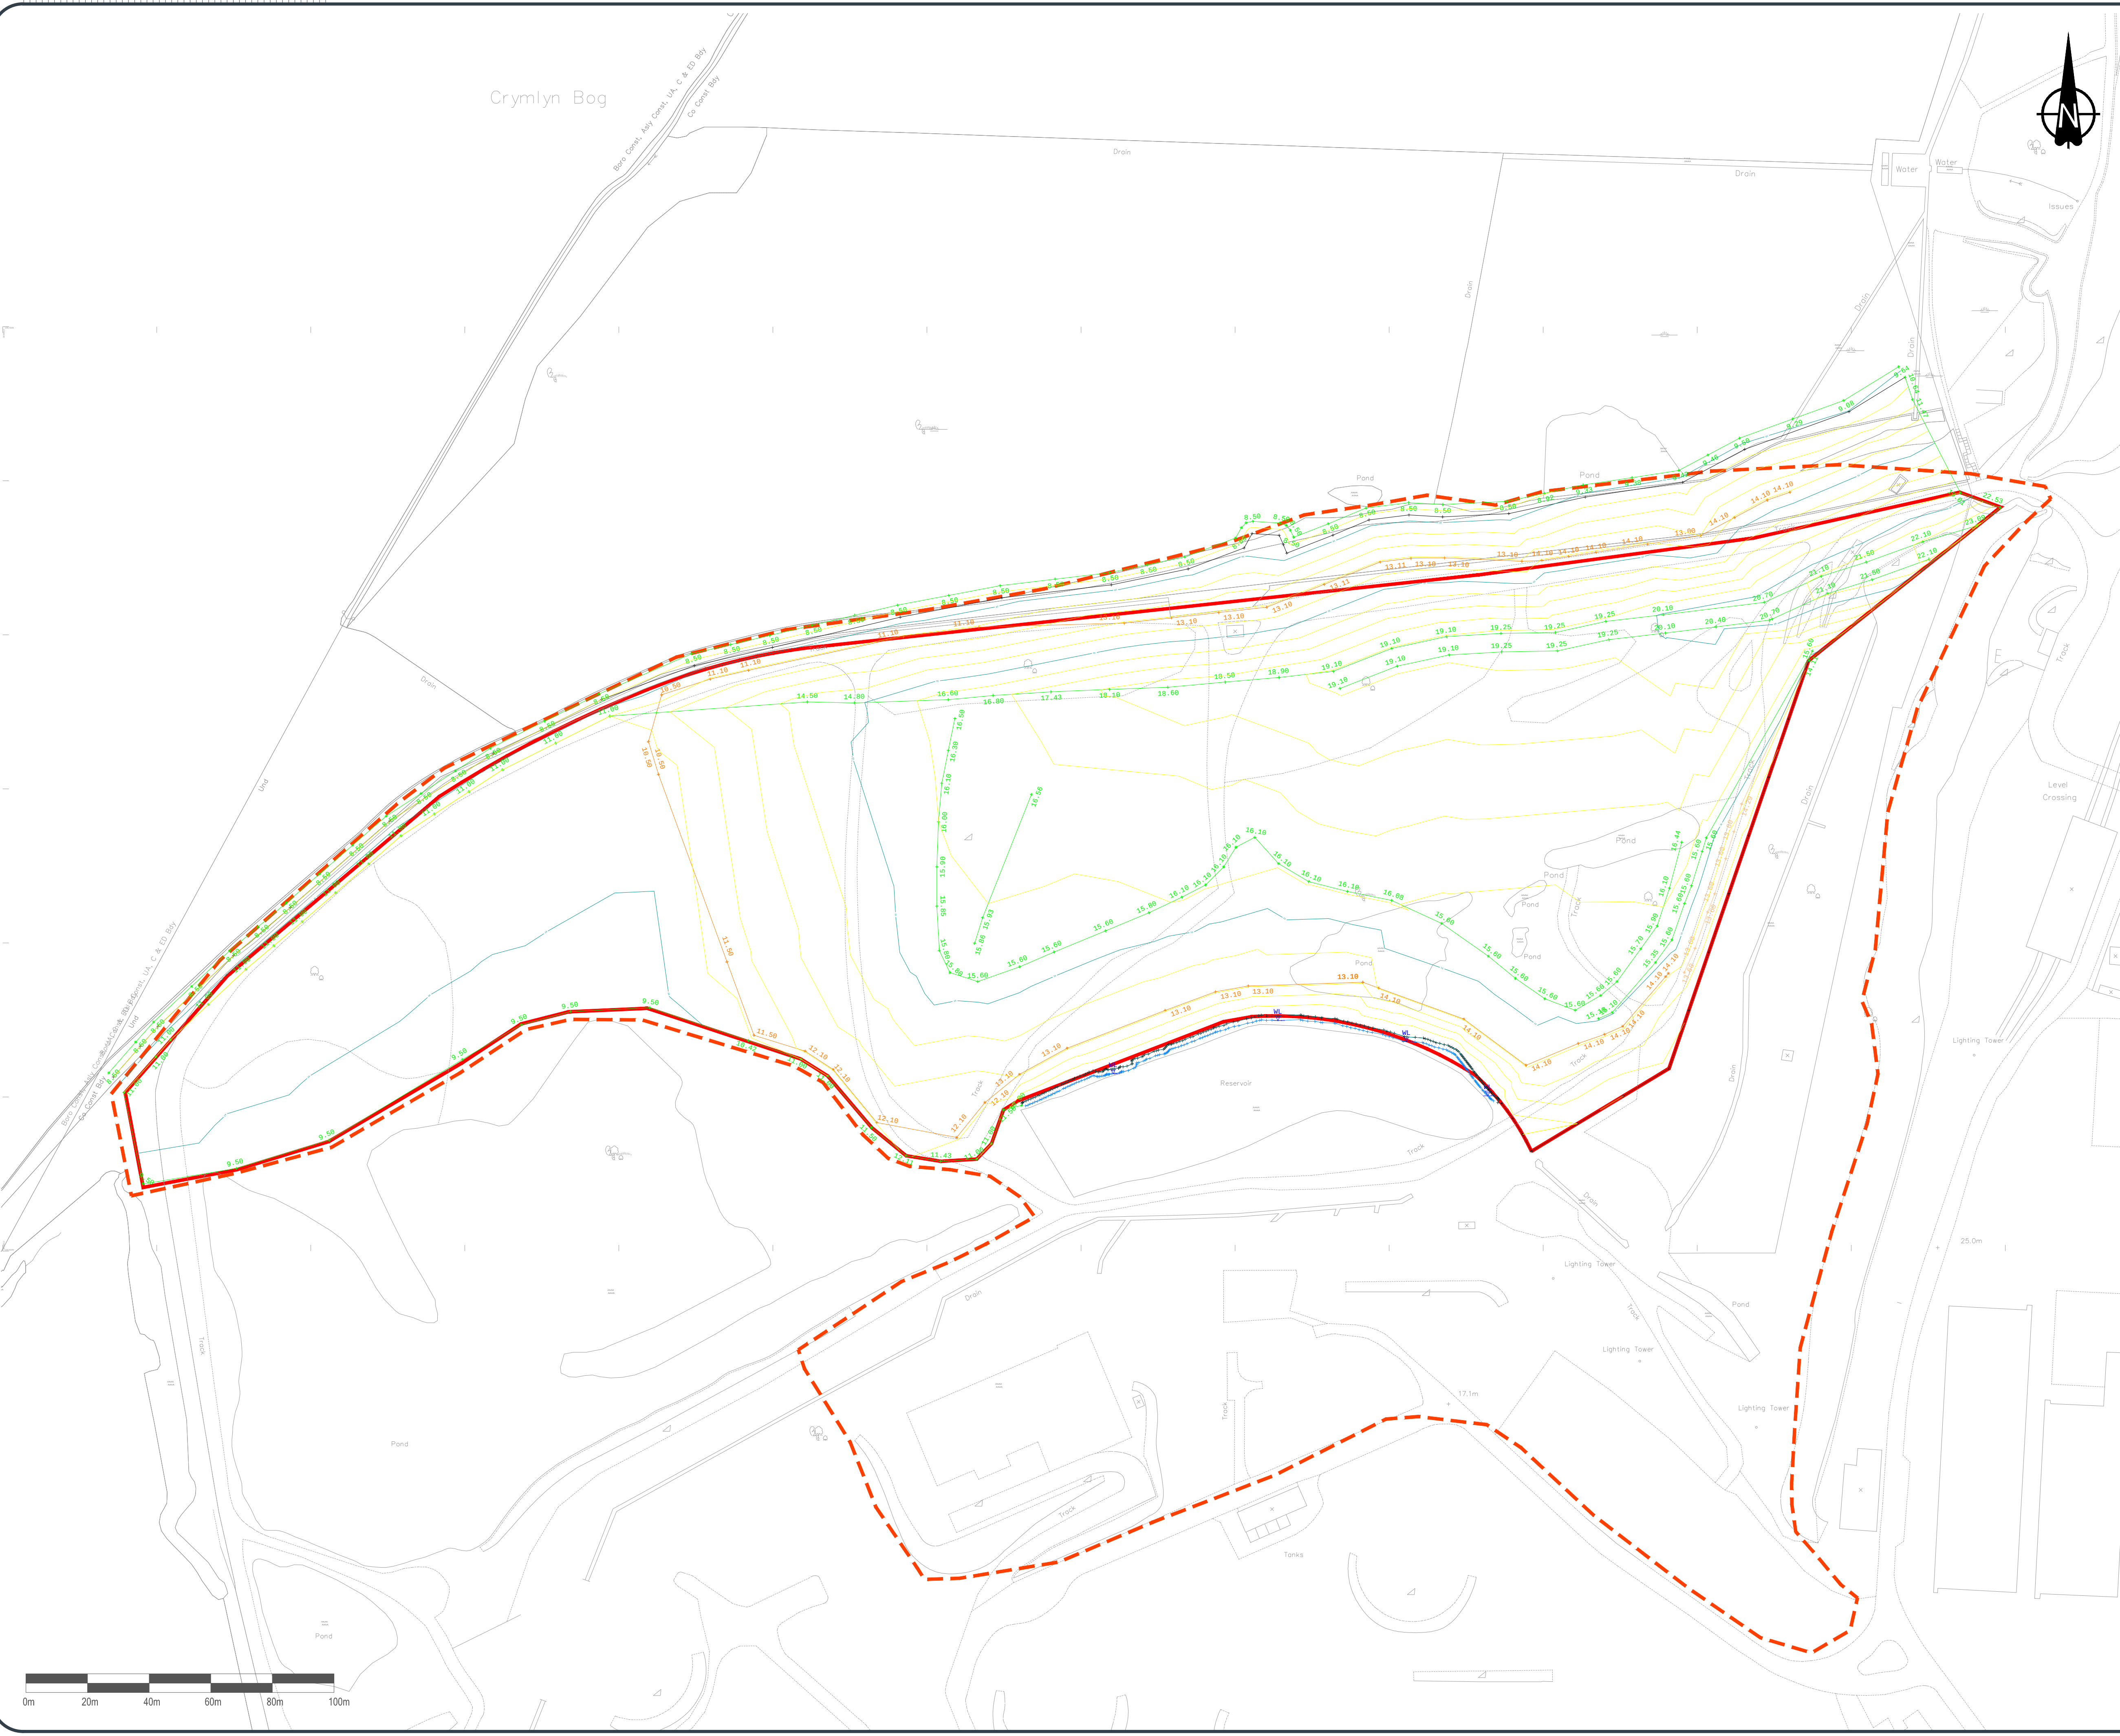

Legend

- Site Boundary
- Environmental Permit Boundary
- Spot Level on Base of Capping
- Top/Bottom of Batter
- Level String
- Major Contour (5m Interval)
- Minor Contour (1m Interval)
- Water Level

|     |             |          |
|-----|-------------|----------|
| 0   | First Issue | 13.03.23 |
| REV | COMMENT     | DATE     |

|                                                                                      |                                                                                             |                                                  |
|--------------------------------------------------------------------------------------|---------------------------------------------------------------------------------------------|--------------------------------------------------|
| <b>ENGLOBE</b>                                                                       |                                                                                             |                                                  |
| Unit 8, Commerce Park<br>Brunel Road<br>Theale<br>Reading<br>RG7 4AB<br>01189 167340 | Columbus House<br>Greenmeadow Springs<br>Tongwynlais<br>Cardiff<br>CF15 7NE<br>02920 366636 | enquiries@englobecorp.com<br>www.englobecorp.com |


|           |
|-----------|
| Client    |
| St Modwen |

|                                       |
|---------------------------------------|
| Project                               |
| Coed Darcy<br>Crymlyn Tip Restoration |

|                       |
|-----------------------|
| Title                 |
| Proposed Final Levels |

|                               |                  |                  |                                |
|-------------------------------|------------------|------------------|--------------------------------|
| Drawn by<br>IW                | Checked<br>AB    | Date<br>13.03.23 | Authorised Date<br>MH 13.03.23 |
| Original Scale<br>1:1000 @ A1 | Date<br>24/02/23 | Rev<br>0         | Paper<br>A1                    |

Drawing Number  
D1870/23/5289/08

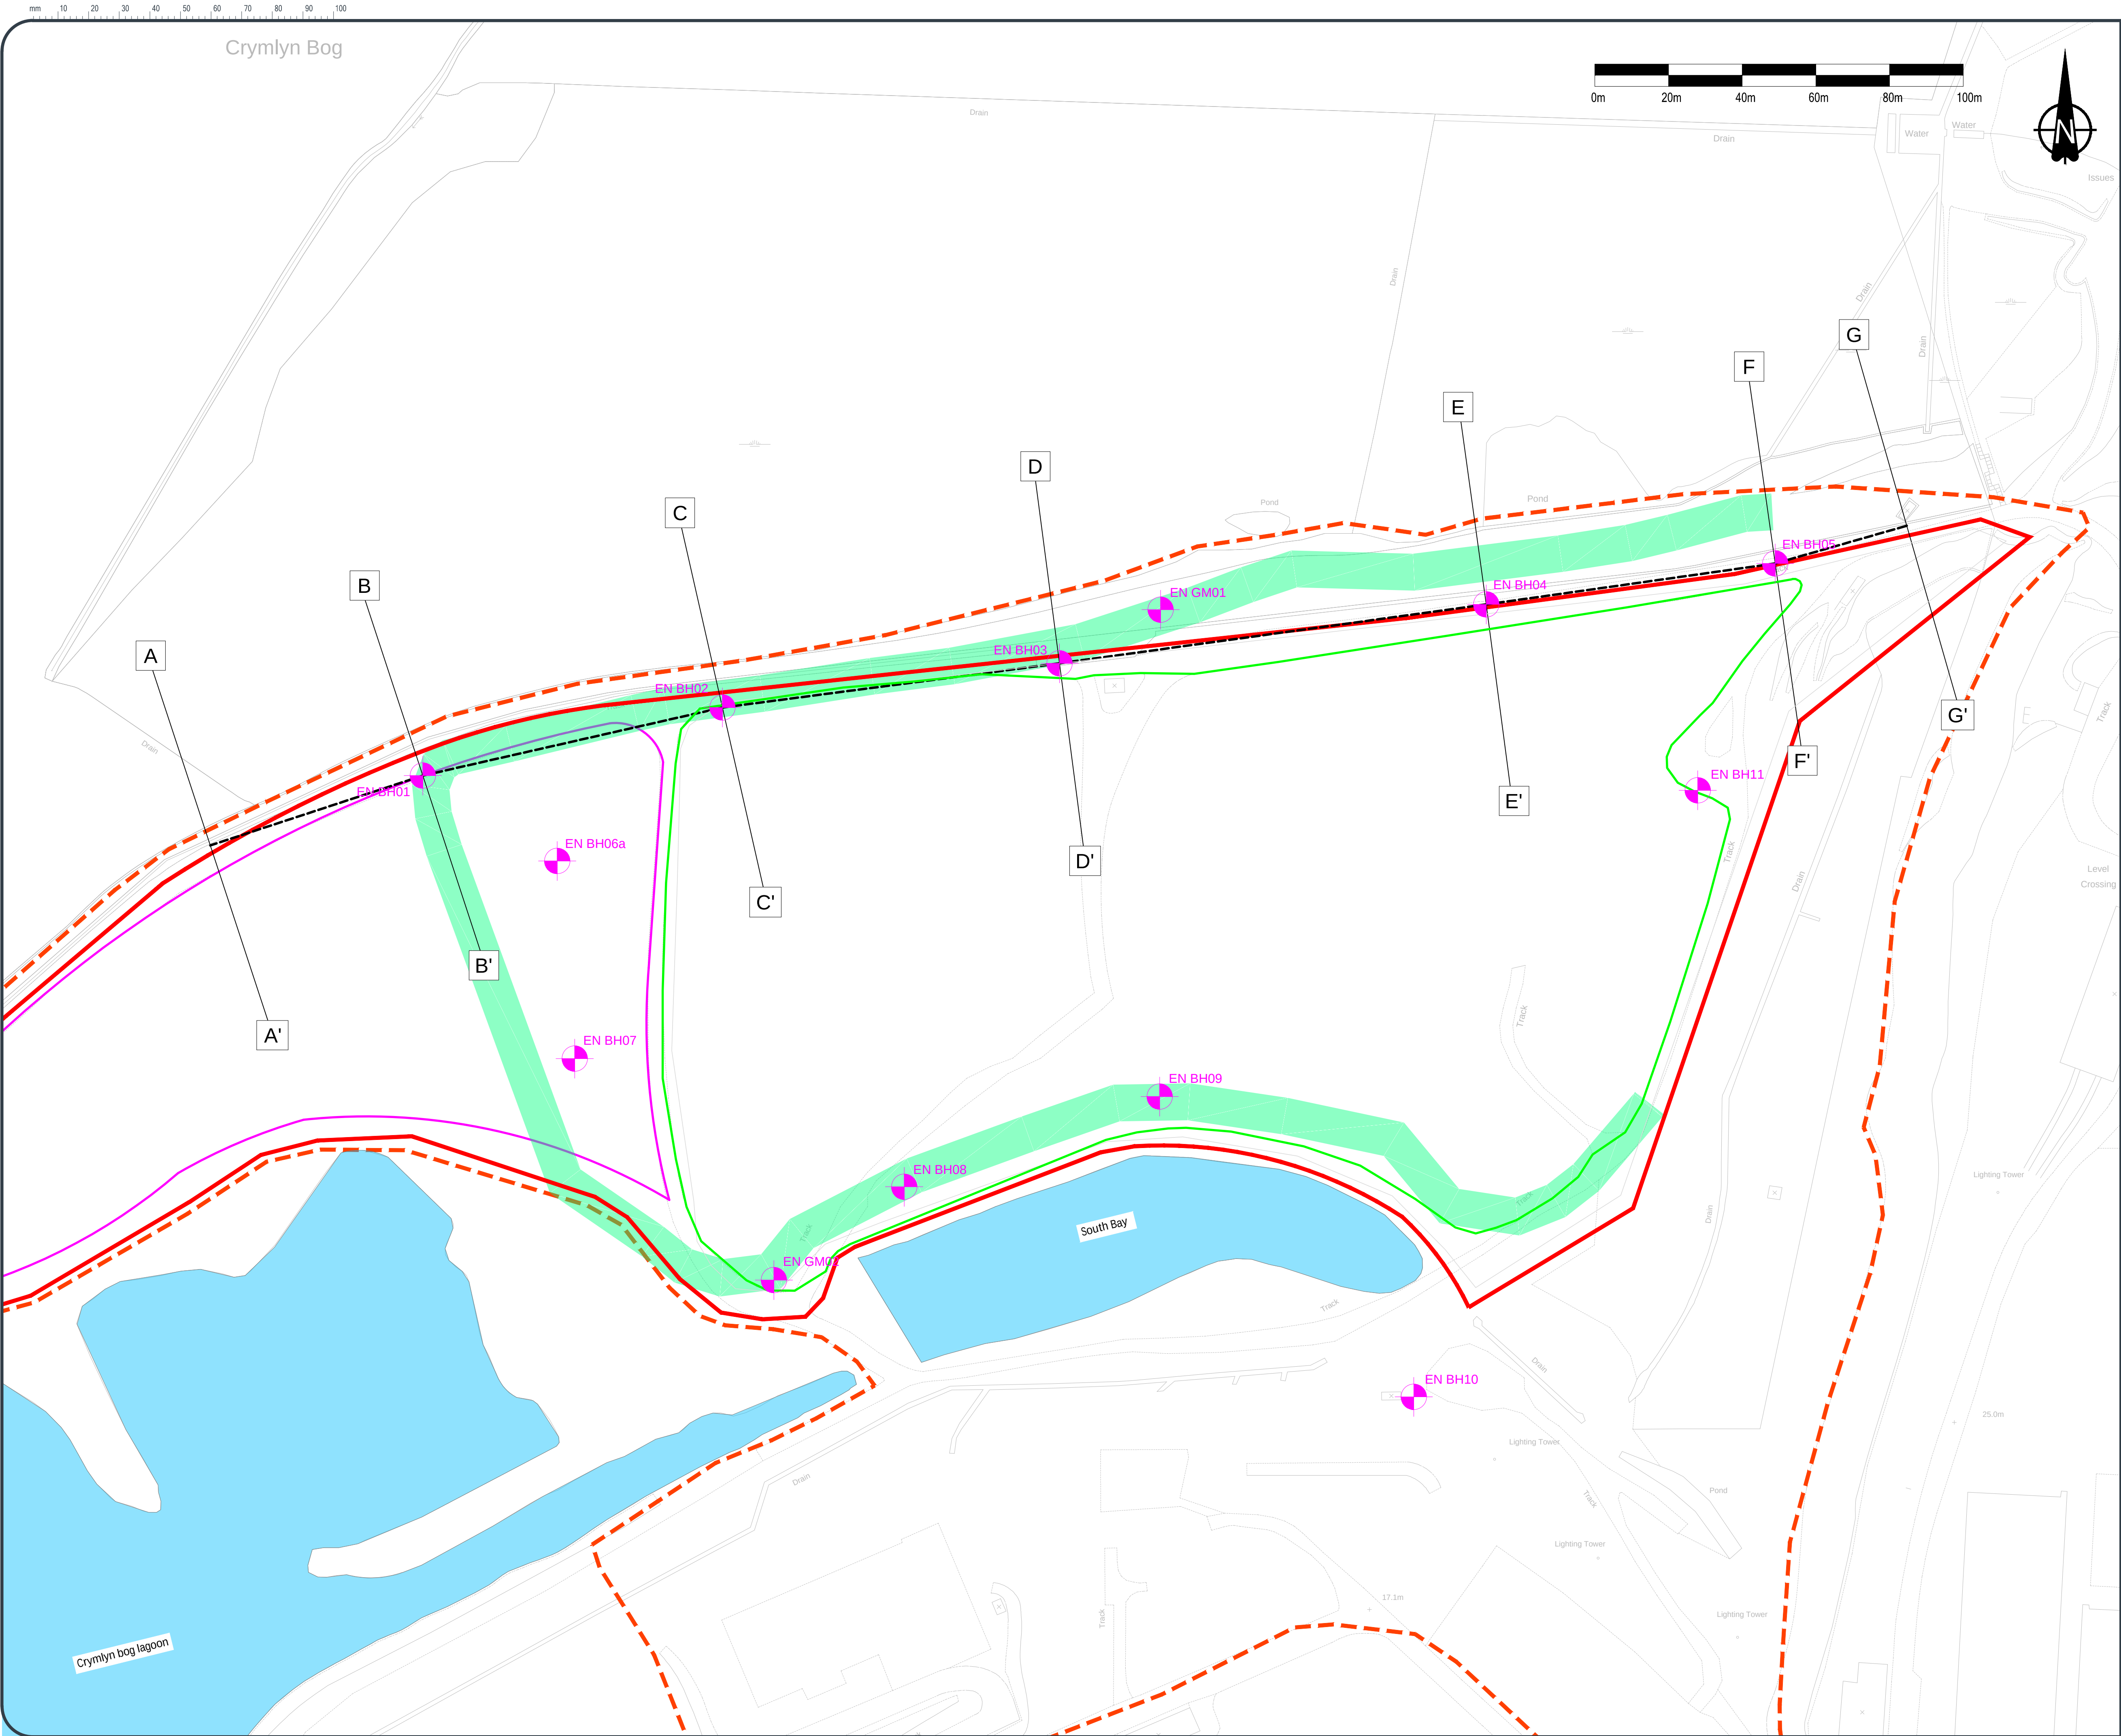

- Legend
- Site Boundary
  - NRW Permit Boundary
  - Long Section Location Line
  - EN BH  
Englobe Borehole Location
  - Proposed Bentonite Slurry Wall and 10m Wide Platform Location for Construction
  - Upper Tip
  - Lower Tip

|     |             |          |
|-----|-------------|----------|
| 0   | First Issue | 13.03.23 |
| REV | COMMENT     | DATE     |

|   |                                                                                             |                                                  |
|---|---------------------------------------------------------------------------------------------|--------------------------------------------------|
| <b>ENGLOBE</b>  |                                                                                             |                                                  |
| Unit 8, Commerce Park<br>Brunel Road<br>Theale<br>Reading<br>RG7 4AB<br>01189 167340                 | Columbus House<br>Greenmeadow Springs<br>Tongwynlais<br>Cardiff<br>CF15 7NE<br>02920 368636 | enquiries@englobecorp.com<br>www.englobecorp.com |


|                 |
|-----------------|
| Client          |
| St Modwen Homes |

|                |
|----------------|
| Project        |
| Coed Darcy Tip |

|                             |
|-----------------------------|
| Title                       |
| Cross Section Location Plan |

|                       |                        |                  |                           |
|-----------------------|------------------------|------------------|---------------------------|
| Drawn by<br>JA        | Checked<br>AB 13.03.23 | Date<br>13.03.23 | Authorised<br>MH 13.03.23 |
| Original Scale<br>NTS | Date<br>24.02.23       | Rev<br>0         | Paper<br>A1               |

|                  |
|------------------|
| Drawing Number   |
| D1870/23/5289/09 |

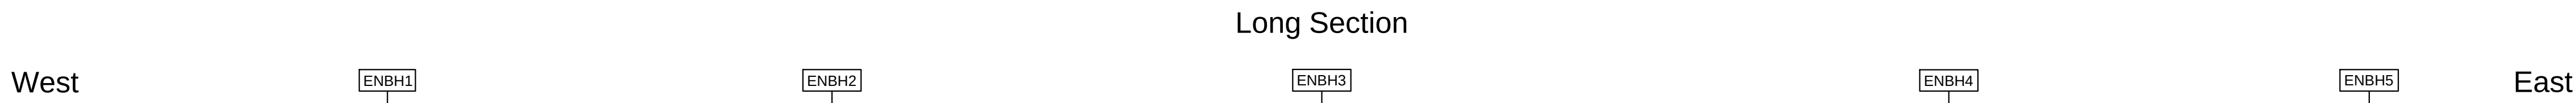

|     |             |          |
|-----|-------------|----------|
| 0   | First Issue | 13.03.23 |
| REV | COMMENT     | DATE     |

|                                                                                                  |                                                                                             |                                                  |
|--------------------------------------------------------------------------------------------------|---------------------------------------------------------------------------------------------|--------------------------------------------------|
| <div></div> |                                                                                             |                                                  |
| Unit 8, Commerce Park<br>Brunel Road<br>Theale<br>Reading<br>RG7 4AB<br>01189 167340             | Columbus House<br>Greenmeadow Springs<br>Tongwynlais<br>Cardiff<br>CF15 7NE<br>02920 368636 | enquiries@englobecorp.com<br>www.englobecorp.com |
| Client<br>St Modwen                                                                              |                                                                                             |                                                  |
| Project<br>Coed Darcy                                                                            |                                                                                             |                                                  |
| Title<br>Long Section Through Ash Bund                                                           |                                                                                             |                                                  |
| Drawn by<br>JA                                                                                   | Checked Date<br>AB 13.03.23                                                                 | Authorised Date<br>MH 13.03.23                   |
| Original Scale<br>N/A                                                                            | Date<br>24.02.23                                                                            | Rev<br>0                                         |
| Drawing Number                                                                                   |                                                                                             | Paper<br>A1                                      |

A

A'

| Datum 5.0                   |   |
|-----------------------------|---|
| Top of Capping Levels       | 8.500<br>9.000<br>11.000<br>10.919<br>10.826<br>10.733<br>10.640<br>10.547<br>10.454<br>10.361<br>10.268<br>10.175   |
| Base of Capping Levels      | 8.500<br>10.500<br>10.419<br>10.326<br>10.233<br>10.140<br>10.047<br>9.954<br>9.861<br>9.768<br>9.675   |
| Original Ground Levels      | 8.651<br>8.775<br>9.000<br>9.500<br>9.500<br>9.286<br>9.000<br>9.000<br>8.643<br>8.500<br>8.000<br>9.000<br>9.000<br>9.037<br>9.133<br>9.088<br>9.080<br>9.000<br>9.000<br>9.000<br>9.000<br>9.000<br>9.000           |
| Temporary Platform          |   |
| Groundwater Levels 10/11/22 |   |
| Base of Made Ground         |   |
| Base of Peat                |   |
| Regular offsets             | -50.000<br>-45.000<br>-40.000<br>-35.000<br>-30.000<br>-25.000<br>-20.000<br>-15.000<br>-10.000<br>-5.000<br>0.000<br>5.000<br>10.000<br>15.000<br>20.000<br>25.000<br>30.000<br>35.000<br>40.000<br>45.000<br>50.000 |

Chainage 0.0m ( 270154.5E 195557.7N )

B

B'

| Datum -5.0                  |   |
|-----------------------------|---|
| Top of Capping Levels       | 8.500<br>9.260<br>10.013<br>11.538<br>11.788<br>11.646<br>11.405<br>11.163<br>10.902<br>10.844<br>10.388<br>10.439<br>10.991<br>11.037<br>11.084<br>11.131<br>11.177                                                  |
| Base of Capping Levels      | 8.500<br>9.442<br>10.686<br>10.788<br>10.716<br>10.595<br>10.473<br>10.341<br>10.302<br>10.388<br>10.439<br>10.490<br>10.541<br>10.592<br>10.643                                                                      |
| Original Ground Levels      | 8.617<br>9.000<br>9.000<br>9.000<br>9.000<br>9.000<br>9.222<br>8.000<br>8.000<br>9.978<br>9.587<br>9.587<br>9.555<br>9.523<br>9.500<br>9.500<br>9.500<br>9.500<br>9.443<br>9.375<br>9.370<br>9.413<br>9.437           |
| Temporary Platform          | 10.000<br>10.000<br>10.000<br>10.000<br>10.000<br>10.000<br>10.000<br>10.000<br>10.000<br>10.000<br>10.000<br>10.000<br>10.000<br>10.000<br>10.000<br>10.000                                                          |
| Groundwater Levels 10/11/22 | 8.111<br>8.114<br>8.116<br>8.120<br>8.129<br>8.141<br>8.166<br>8.192<br>8.206<br>8.219<br>8.228<br>8.227<br>8.220<br>8.206<br>8.195                                                                                   |
| Base of Made Ground         |   |
| Base of Peat                |   |
| Regular offsets             | -50.000<br>-45.000<br>-40.000<br>-35.000<br>-30.000<br>-25.000<br>-20.000<br>-15.000<br>-10.000<br>-5.000<br>0.500<br>5.000<br>10.000<br>15.000<br>20.000<br>25.000<br>30.000<br>35.000<br>40.000<br>45.000<br>50.000 |

Chainage 60.725m ( 270212.2E 195576.7N )

C

C'

| Datum -5.0                  |   |
|-----------------------------|---|
| Top of Capping Levels       | 8.500<br>9.500<br>11.100<br>12.107<br>13.258<br>14.410<br>15.561<br>15.966<br>15.896<br>15.904<br>15.911<br>15.935<br>15.959   |
| Base of Capping Levels      | 8.500<br>10.000<br>11.007<br>12.158<br>13.310<br>14.461<br>14.866<br>14.827<br>14.796<br>14.804<br>14.811<br>14.835<br>14.859   |
| Original Ground Levels      | 8.630<br>8.908<br>9.000<br>8.585<br>9.000<br>9.000<br>9.000<br>9.000<br>8.500<br>8.000<br>10.000<br>11.000<br>11.500<br>12.000<br>12.500<br>13.000<br>13.426<br>13.411<br>13.411<br>13.758<br>13.754<br>14.000<br>14.000<br>13.908<br>13.958 |
| Temporary Platform          | 10.000<br>10.000<br>10.000<br>10.000<br>10.000<br>10.000<br>10.000<br>10.000<br>10.000<br>10.000<br>10.000<br>10.000<br>10.000<br>10.000<br>10.000<br>10.000                                                                                 |
| Groundwater Levels 10/11/22 | 8.269<br>8.269<br>8.269<br>8.269<br>8.269<br>8.269<br>8.269<br>8.269<br>8.269<br>8.269<br>8.269<br>8.269<br>8.269<br>8.269<br>8.269<br>8.269                                                                                                 |
| Base of Made Ground         | 2.916<br>2.957<br>2.999<br>3.040<br>3.081<br>3.122<br>3.164<br>3.205<br>3.246<br>3.287<br>3.329   |
| Base of Alluvium            | -1.534<br>-1.303<br>-1.072<br>-0.841<br>-0.610<br>-0.389<br>-0.177   |
| Regular offsets             | -50.000<br>-45.000<br>-40.000<br>-35.000<br>-30.000<br>-25.000<br>-20.000<br>-15.000<br>-10.000<br>-5.000<br>0.000<br>5.000<br>10.000<br>15.000<br>20.000<br>25.000<br>30.000<br>35.000<br>40.000<br>45.000<br>50.000                        |

Chainage 144.136m ( 270293.5E 195595.2N )

D

D'

| Datum -3.0                  |   |
|-----------------------------|---|
| Top of Capping Levels       | 8.500<br>9.500<br>10.604<br>13.100<br>12.940<br>14.040<br>15.222<br>16.465<br>17.680<br>18.546<br>18.255<br>18.029<br>17.804<br>17.579<br>17.354                                                                      |
| Base of Capping Levels      | 8.500<br>9.451<br>10.604<br>12.000<br>12.940<br>14.040<br>14.132<br>15.385<br>16.590<br>17.446<br>17.185<br>16.929<br>16.704<br>16.479<br>16.254                                                                      |
| Original Ground Levels      | 8.110<br>8.394<br>8.500<br>8.585<br>8.500<br>8.500<br>8.500<br>8.500<br>8.500<br>8.500<br>8.500<br>8.500<br>8.500<br>8.500<br>8.500<br>8.500                                                                          |
| Temporary Platform          | 12.000<br>12.000<br>12.000<br>12.000<br>12.000<br>12.000<br>12.000<br>12.000<br>12.000<br>12.000<br>12.000<br>12.000<br>12.000<br>12.000<br>12.000<br>12.000                                                          |
| Groundwater Levels 10/11/22 | 8.406<br>8.406<br>8.406<br>8.406<br>8.406<br>8.406<br>8.406<br>8.406<br>8.406<br>8.406<br>8.406<br>8.406<br>8.406<br>8.406<br>8.406<br>8.406                                                                          |
| Base of Made Ground         | 3.179<br>3.258<br>3.337<br>3.416<br>3.495<br>3.574<br>3.653<br>3.732<br>3.811<br>3.890<br>3.969   |
| Base of Peat                | 1.179<br>1.238<br>1.296<br>1.355<br>1.414<br>1.472<br>1.531<br>1.589<br>1.648<br>1.707<br>1.765   |
| Base of Alluvium            | -0.221<br>-0.010<br>0.201<br>0.413<br>0.601<br>0.774<br>0.931<br>1.079<br>1.217<br>1.345<br>1.463   |
| Regular offsets             | -50.000<br>-45.000<br>-40.000<br>-35.000<br>-30.000<br>-25.000<br>-20.000<br>-15.000<br>-10.000<br>-5.000<br>0.000<br>5.000<br>10.000<br>15.000<br>20.000<br>25.000<br>30.000<br>35.000<br>40.000<br>45.000<br>50.000 |

Chainage 236.428m ( 270385.1E 195607.2N )



Legend

0 First Issue 13.03.23  
REV COMMENT DATE



Unit 8, Commerce Park  
Brunel Road  
Theale  
Reading  
RG7 4AB  
01189 167340

Columbus House  
Greenmeadow Springs  
Tongwynlais  
Cardiff  
CF15 7NE  
02920 366636

enquiries@englobecorp.com  
www.englobecorp.com

Client  
St Modwen

Project  
Coed Darcy

Title  
Cross Sections - Page 1 of 2

Drawn by  
JA

Checked  
AB

Date  
13.03.23

Authorised  
MH


Date  
13.03.23

Original Scale  
Date  
24.02.23

Rev  
0

Paper  
A1

Drawing Number  
D1870/23/5289/11a

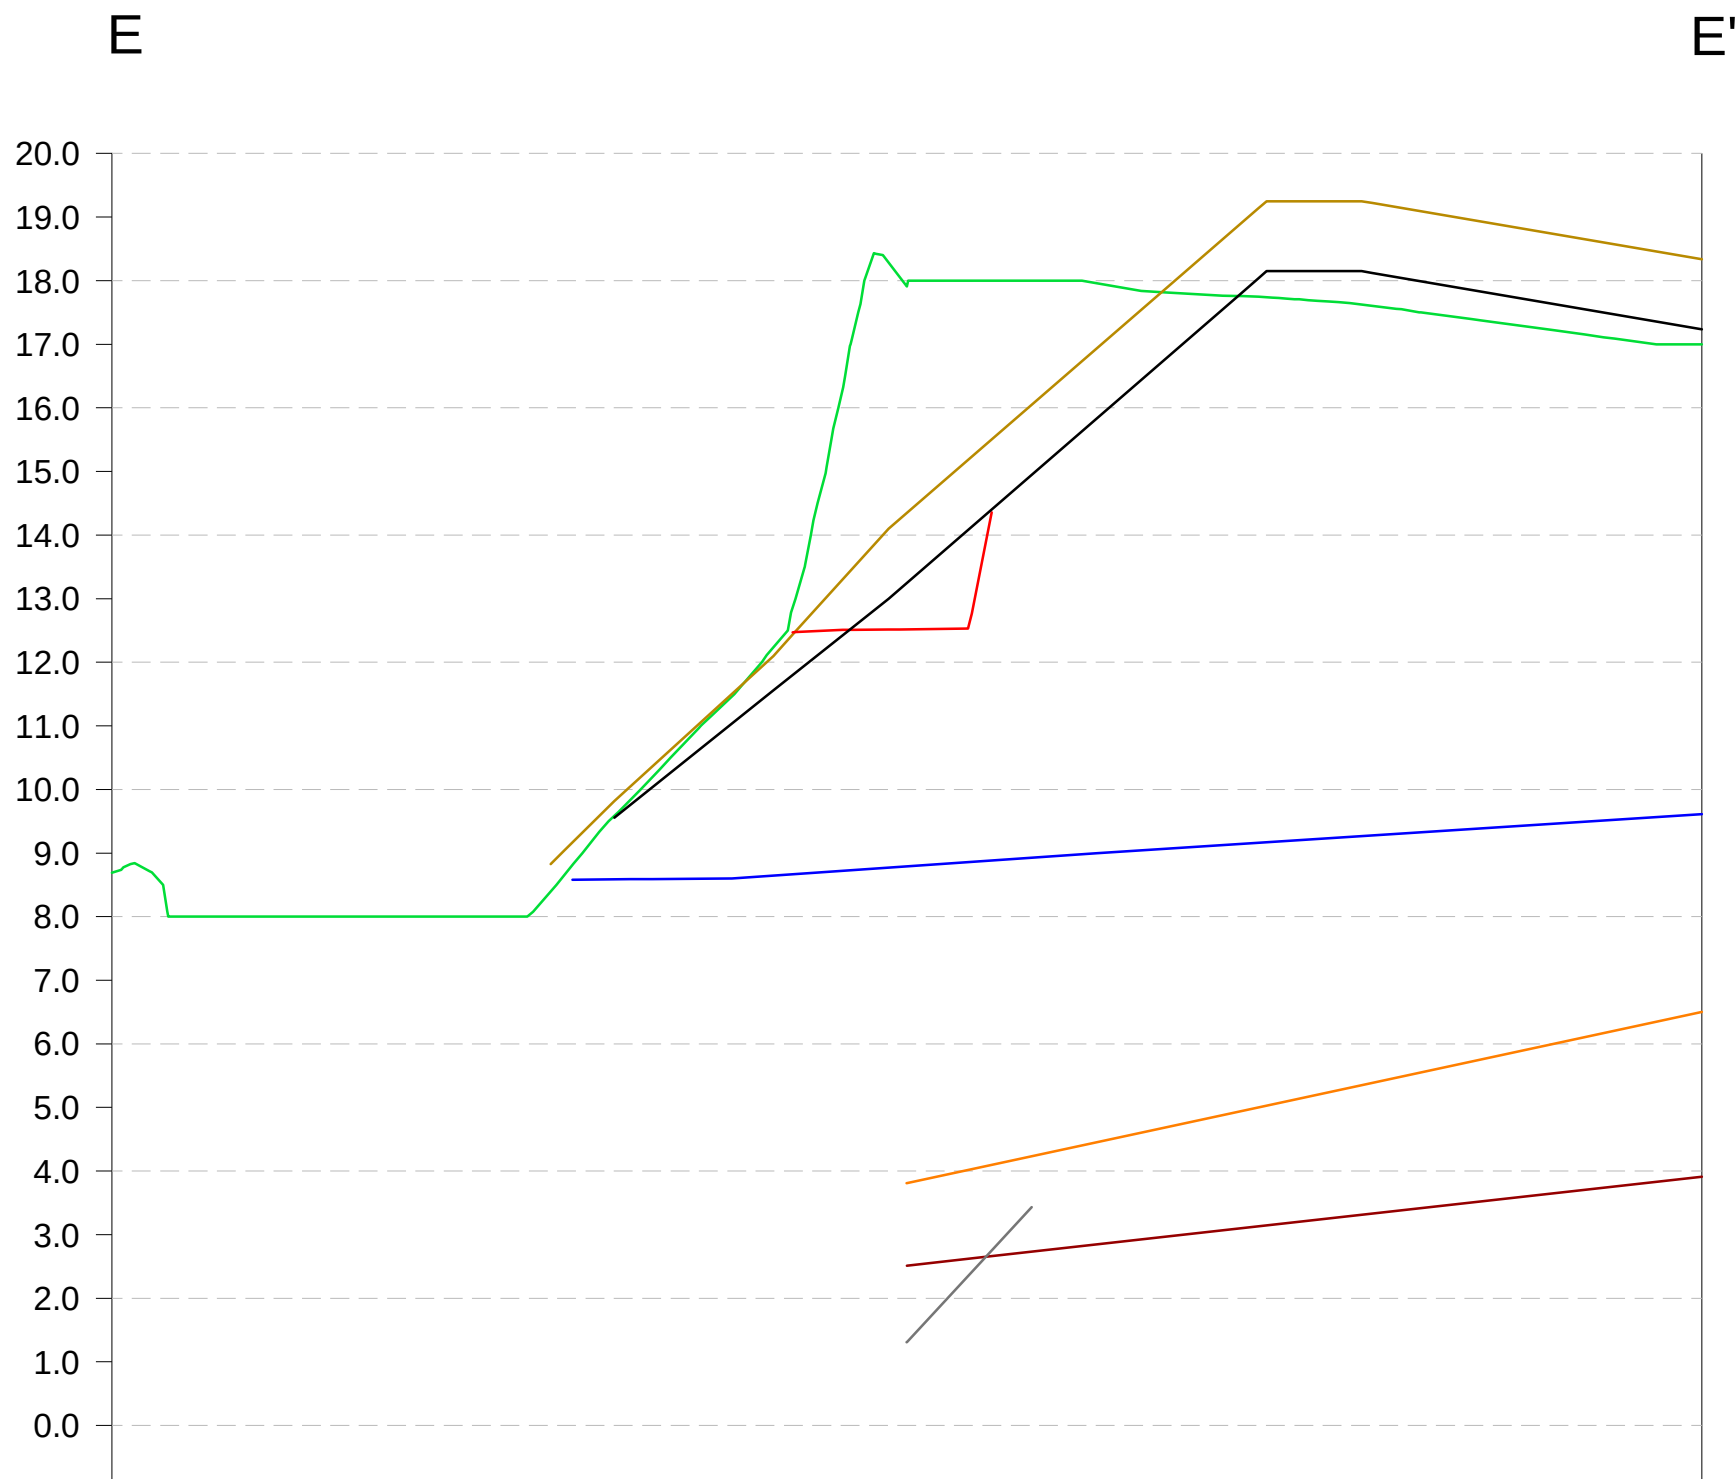


|                             |   |
|-----------------------------|---|
| Datum -1.0                  |   |
| Top of Capping Levels       | 8 828<br>9 420<br>9 820<br>10 590<br>11 728<br>13 032<br>14 100<br>15 430<br>16 513<br>17 596<br>18 680<br>19 250<br>19 250<br>18 978<br>18 763<br>18 549<br>18 334   |
| Base of Capping Levels      | 9 554<br>10 232<br>11 235<br>12 232<br>13 000<br>14 330<br>15 413<br>16 496<br>17 580<br>18 150<br>18 150<br>18 150<br>17 878<br>17 663<br>17 449<br>17 234   |
| Original Ground Levels      | 8 692<br>8 700<br>8 800<br>8 000<br>8 000<br>8 000<br>8 000<br>8 000<br>8 000<br>10 000<br>10 500<br>11 500<br>12 500<br>15 000<br>16 000<br>18 000<br>18 000<br>18 000<br>18 000<br>17 837<br>17 763<br>17 701<br>17 580<br>17 500<br>17 412<br>17 244<br>17 072<br>17 000<br>17 000 |
| Temporary Platform          | 12 469<br>12 511<br>12 516<br>12 527<br>12 537   |
| Groundwater Levels 10/11/22 | 8 579<br>8 592<br>8 601<br>8 704<br>8 790<br>8 876<br>8 961<br>9 044<br>9 126<br>9 207<br>9 288<br>9 370<br>9 451<br>9 532<br>9 613   |
| Base of Made Ground         | 3 810<br>4 079<br>4 348<br>4 617<br>4 886<br>5 155<br>5 424<br>5 693<br>5 962<br>6 231<br>6 500   |
| Base of Peat                | 2 510<br>2 650<br>2 791<br>2 931<br>3 071<br>3 212<br>3 352<br>3 492<br>3 633<br>3 773<br>3 913   |
| Base of Alluvium            | 1 310<br>2 659<br>3 431   |
| Regular offsets             | -50 000<br>-45 000<br>-40 000<br>-35 000<br>-30 000<br>-25 000<br>-20 000<br>-15 000<br>-10 000<br>-5 000<br>0 000<br>5 000<br>10 000<br>15 000<br>20 000<br>25 000<br>30 000<br>35 000<br>40 000<br>45 000<br>50 000                                                                 |

Chainage 353.382m ( 270500.9E 195623.2N )



|                             |   |
|-----------------------------|---|
| Datum 1.0                   |   |
| Top of Capping Levels       | 9 390<br>10 398<br>11 293<br>12 318<br>13 335<br>14 100<br>15 571<br>16 766<br>17 875<br>18 983<br>20 091<br>20 951<br>20 929<br>19 193<br>17 451<br>15 723<br>14 365   |
| Base of Capping Levels      | 9 398<br>10 269<br>11 266<br>12 256<br>13 000<br>14 471<br>15 666<br>16 775<br>17 883<br>18 991<br>19 851<br>19 829<br>18 083<br>16 351<br>14 623<br>14 365   |
| Original Ground Levels      | 8 500<br>8 500<br>8 500<br>8 709<br>9 000<br>9 000<br>10 000<br>10 500<br>11 000<br>11 500<br>12 000<br>13 000<br>14 000<br>15 000<br>16 000<br>17 000<br>18 000<br>19 000<br>20 000<br>20 000<br>20 000<br>20 000<br>19 500<br>19 000<br>18 500<br>18 000<br>17 500<br>16 500<br>16 000<br>15 500<br>15 000<br>14 500<br>14 000<br>13 678 |
| Temporary Platform          | 13 000<br>13 000<br>13 999<br>13 999   |
| Groundwater Levels 10/11/22 | 10 500<br>10 506<br>10 524<br>10 560<br>10 628<br>10 667   |
| Base of Made Ground         | 6 770<br>7 001<br>7 232<br>7 462<br>7 693<br>7 924<br>8 155<br>8 386<br>8 616<br>8 847<br>9 078   |
| Regular offsets             | -50 000<br>-45 000<br>-40 000<br>-35 000<br>-30 000<br>-25 000<br>-20 000<br>-15 000<br>-10 000<br>-5 000<br>0 000<br>5 000<br>10 000<br>15 000<br>20 000<br>25 000<br>30 000<br>35 000<br>40 000<br>45 000<br>50 000   |

Chainage 432.616m ( 270579.4E 195634.3N )

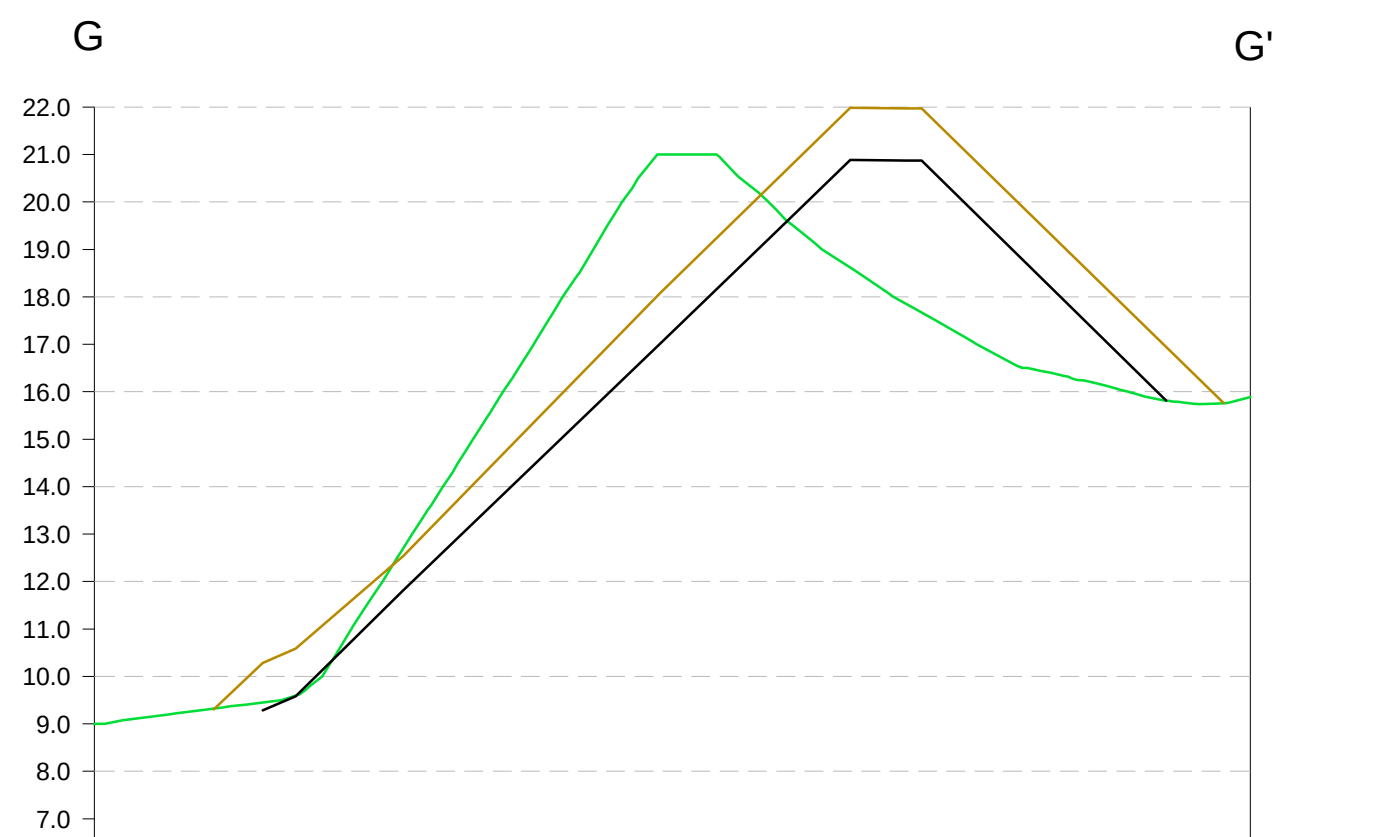

|                        |   |
|------------------------|---|
| Datum 6.0              |   |
| Top of Capping Levels  | 9 305<br>9 868<br>10 282<br>10 686<br>11 765<br>12 901<br>14 179<br>15 457<br>16 736<br>18 014<br>19 235<br>20 453   |
| Base of Capping Levels | 9 282<br>9 700<br>10 932<br>12 154<br>13 353<br>14 553<br>15 752<br>16 951<br>18 158<br>19 366   |
| Original Ground Levels | 9 000<br>9 076<br>9 235<br>9 394<br>9 500<br>9 647<br>10 000<br>10 000<br>12 000<br>14 000<br>15 500<br>17 000<br>18 000<br>19 000<br>20 000<br>21 000<br>21 000<br>20 500<br>20 000<br>19 000<br>18 500<br>17 500<br>17 000<br>16 500<br>16 282<br>16 000<br>15 736<br>15 886 |
| Regular offsets        | -45 000<br>-40 000<br>-35 000<br>-30 000<br>-25 000<br>-20 000<br>-15 000<br>-10 000<br>-5 000<br>0 000<br>5 000<br>10 000<br>15 000<br>20 000<br>25 000<br>30 000<br>35 000<br>40 000<br>45 000<br>50 000                                                                     |

Chainage 469.795m ( 270615.1E 195644.5N )



Legend

|     |             |          |
|-----|-------------|----------|
| 0   | First Issue | 13.03.23 |
| REV | COMMENT     | DATE     |



|                                                                                      |                                                                                             |                                                  |
|--------------------------------------------------------------------------------------|---------------------------------------------------------------------------------------------|--------------------------------------------------|
| Unit 8, Commerce Park<br>Brunel Road<br>Theale<br>Reading<br>RG7 4AB<br>01189 167340 | Columbus House<br>Greenmeadow Springs<br>Tongwynlais<br>Cardiff<br>CF15 7NE<br>02920 368636 | enquiries@englobecorp.com<br>www.englobecorp.com |
|--------------------------------------------------------------------------------------|---------------------------------------------------------------------------------------------|--------------------------------------------------|

Client  
St Modwen

Project  
Coed Darcy

Title  
Cross Sections - Page 2

|                |                  |                  |                  |                  |
|----------------|------------------|------------------|------------------|------------------|
| Drawn by<br>JA | Checked<br>AB    | Date<br>13.03.23 | Authorised<br>MH | Date<br>13.03.23 |
| Original Scale | Date<br>24.02.23 | Rev<br>0         | Paper<br>A1      |                  |

Drawing Number  
D1870/23/5289/11b



- Legend
- NRW Permit Boundary
  - × Perimeter Location (Screened to lowest seasonal GW level) - Combined gas + groundwater monitoring
  - + In-Waste Location (Full waste depth, plugged at base) - Combined gas and groundwater monitoring locations.

|     |             |          |
|-----|-------------|----------|
| 0   | First Issue | 13.03.23 |
| REV | COMMENT     | DATE     |

englobe

|                                                                                      |                                                                                             |                                                |
|--------------------------------------------------------------------------------------|---------------------------------------------------------------------------------------------|------------------------------------------------|
| Unit 8, Commerce Park<br>Brunel Road<br>Theale<br>Reading<br>RG7 4AB<br>01189 167340 | Columbus House<br>Greenmeadow Springs<br>Tongwynlais<br>Cardiff<br>CF15 7NE<br>02920 368636 | enquiries@englbecorp.com<br>www.englbecorp.com |
|--------------------------------------------------------------------------------------|---------------------------------------------------------------------------------------------|------------------------------------------------|

Client  
St Modwen Homes

Project  
Coed Darcy Tip

Title  
Proposed Permit Surrender  
Monitoring Locations

|                       |                  |                  |                  |                  |
|-----------------------|------------------|------------------|------------------|------------------|
| Drawn by<br>JA        | Checked<br>AB    | Date<br>13.03.23 | Authorised<br>MH | Date<br>13.03.23 |
| Original Scale<br>NTS | Date<br>23.02.23 | Rev<br>0         | Paper<br>A1      |                  |

Drawing Number  
D1870/23/5289/12




Cut and Fill Volume Summary

| Description | Cut Area (m <sup>2</sup> ) | Cut Volume (m <sup>3</sup> ) | Fill Area (m <sup>2</sup> ) | Fill Volume (m <sup>3</sup> ) | Total Area (m <sup>2</sup> ) | Net Volume (m <sup>3</sup> ) |
|-------------|----------------------------|------------------------------|-----------------------------|-------------------------------|------------------------------|------------------------------|
| Upper Tip   | 15,919                     | -22,945                      | 45,061                      | 47,352                        | 60,979                       | 24,408                       |
| Lower Tip   | 934                        | -245                         | 14,706                      | 8,539                         | 15,640                       | 8,294                        |
|             |                            | -23,190                      |                             | 55,892                        |                              | 32,702                       |



Legend

Cut and Fill Level Differences

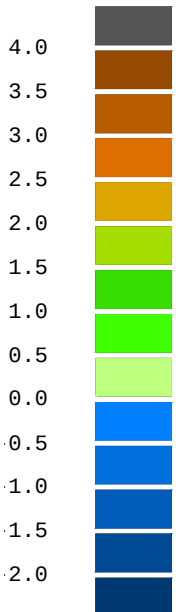

- Site Boundary
- Environmental Permit Boundary
- Spot Level on Base of Capping
- Top/Bottom of Batter
- Level String
- Major Contour (5m Interval)
- Minor Contour (1m Interval)

|     |             |          |
|-----|-------------|----------|
| 0   | First Issue | 13.03.23 |
| REV | COMMENT     | DATE     |



|                                                                                      |                                                                                             |                                                  |
|--------------------------------------------------------------------------------------|---------------------------------------------------------------------------------------------|--------------------------------------------------|
| Unit 8, Commerce Park<br>Brunel Road<br>Theale<br>Reading<br>RG7 4AB<br>01189 167340 | Columbus House<br>Greenmeadow Springs<br>Tongwynlais<br>Cardiff<br>CF15 7NE<br>02920 368636 | enquiries@englobecorp.com<br>www.englobecorp.com |
|--------------------------------------------------------------------------------------|---------------------------------------------------------------------------------------------|--------------------------------------------------|

Client  
St Modwen

Project  
Coed Darcy  
Crymlyn Tip Restoration



Title  
Cut and Fill Isopachites

|                               |                             |                                |
|-------------------------------|-----------------------------|--------------------------------|
| Drawn by<br>IW                | Checked Date<br>AB 13.03.23 | Authorised Date<br>MH 13.03.23 |
| Original Scale<br>1:1000 @ A1 | Date<br>24/02/23            | Rev<br>0                       |
| Drawing Number                | Paper<br>A1                 |                                |

D1870/23/5289/13



mm 10 20 30 40 50 60 70 80 90 100

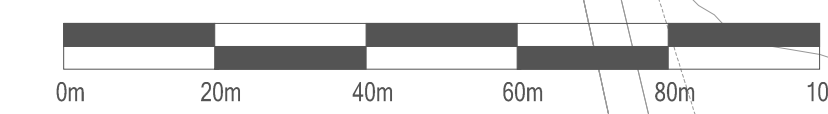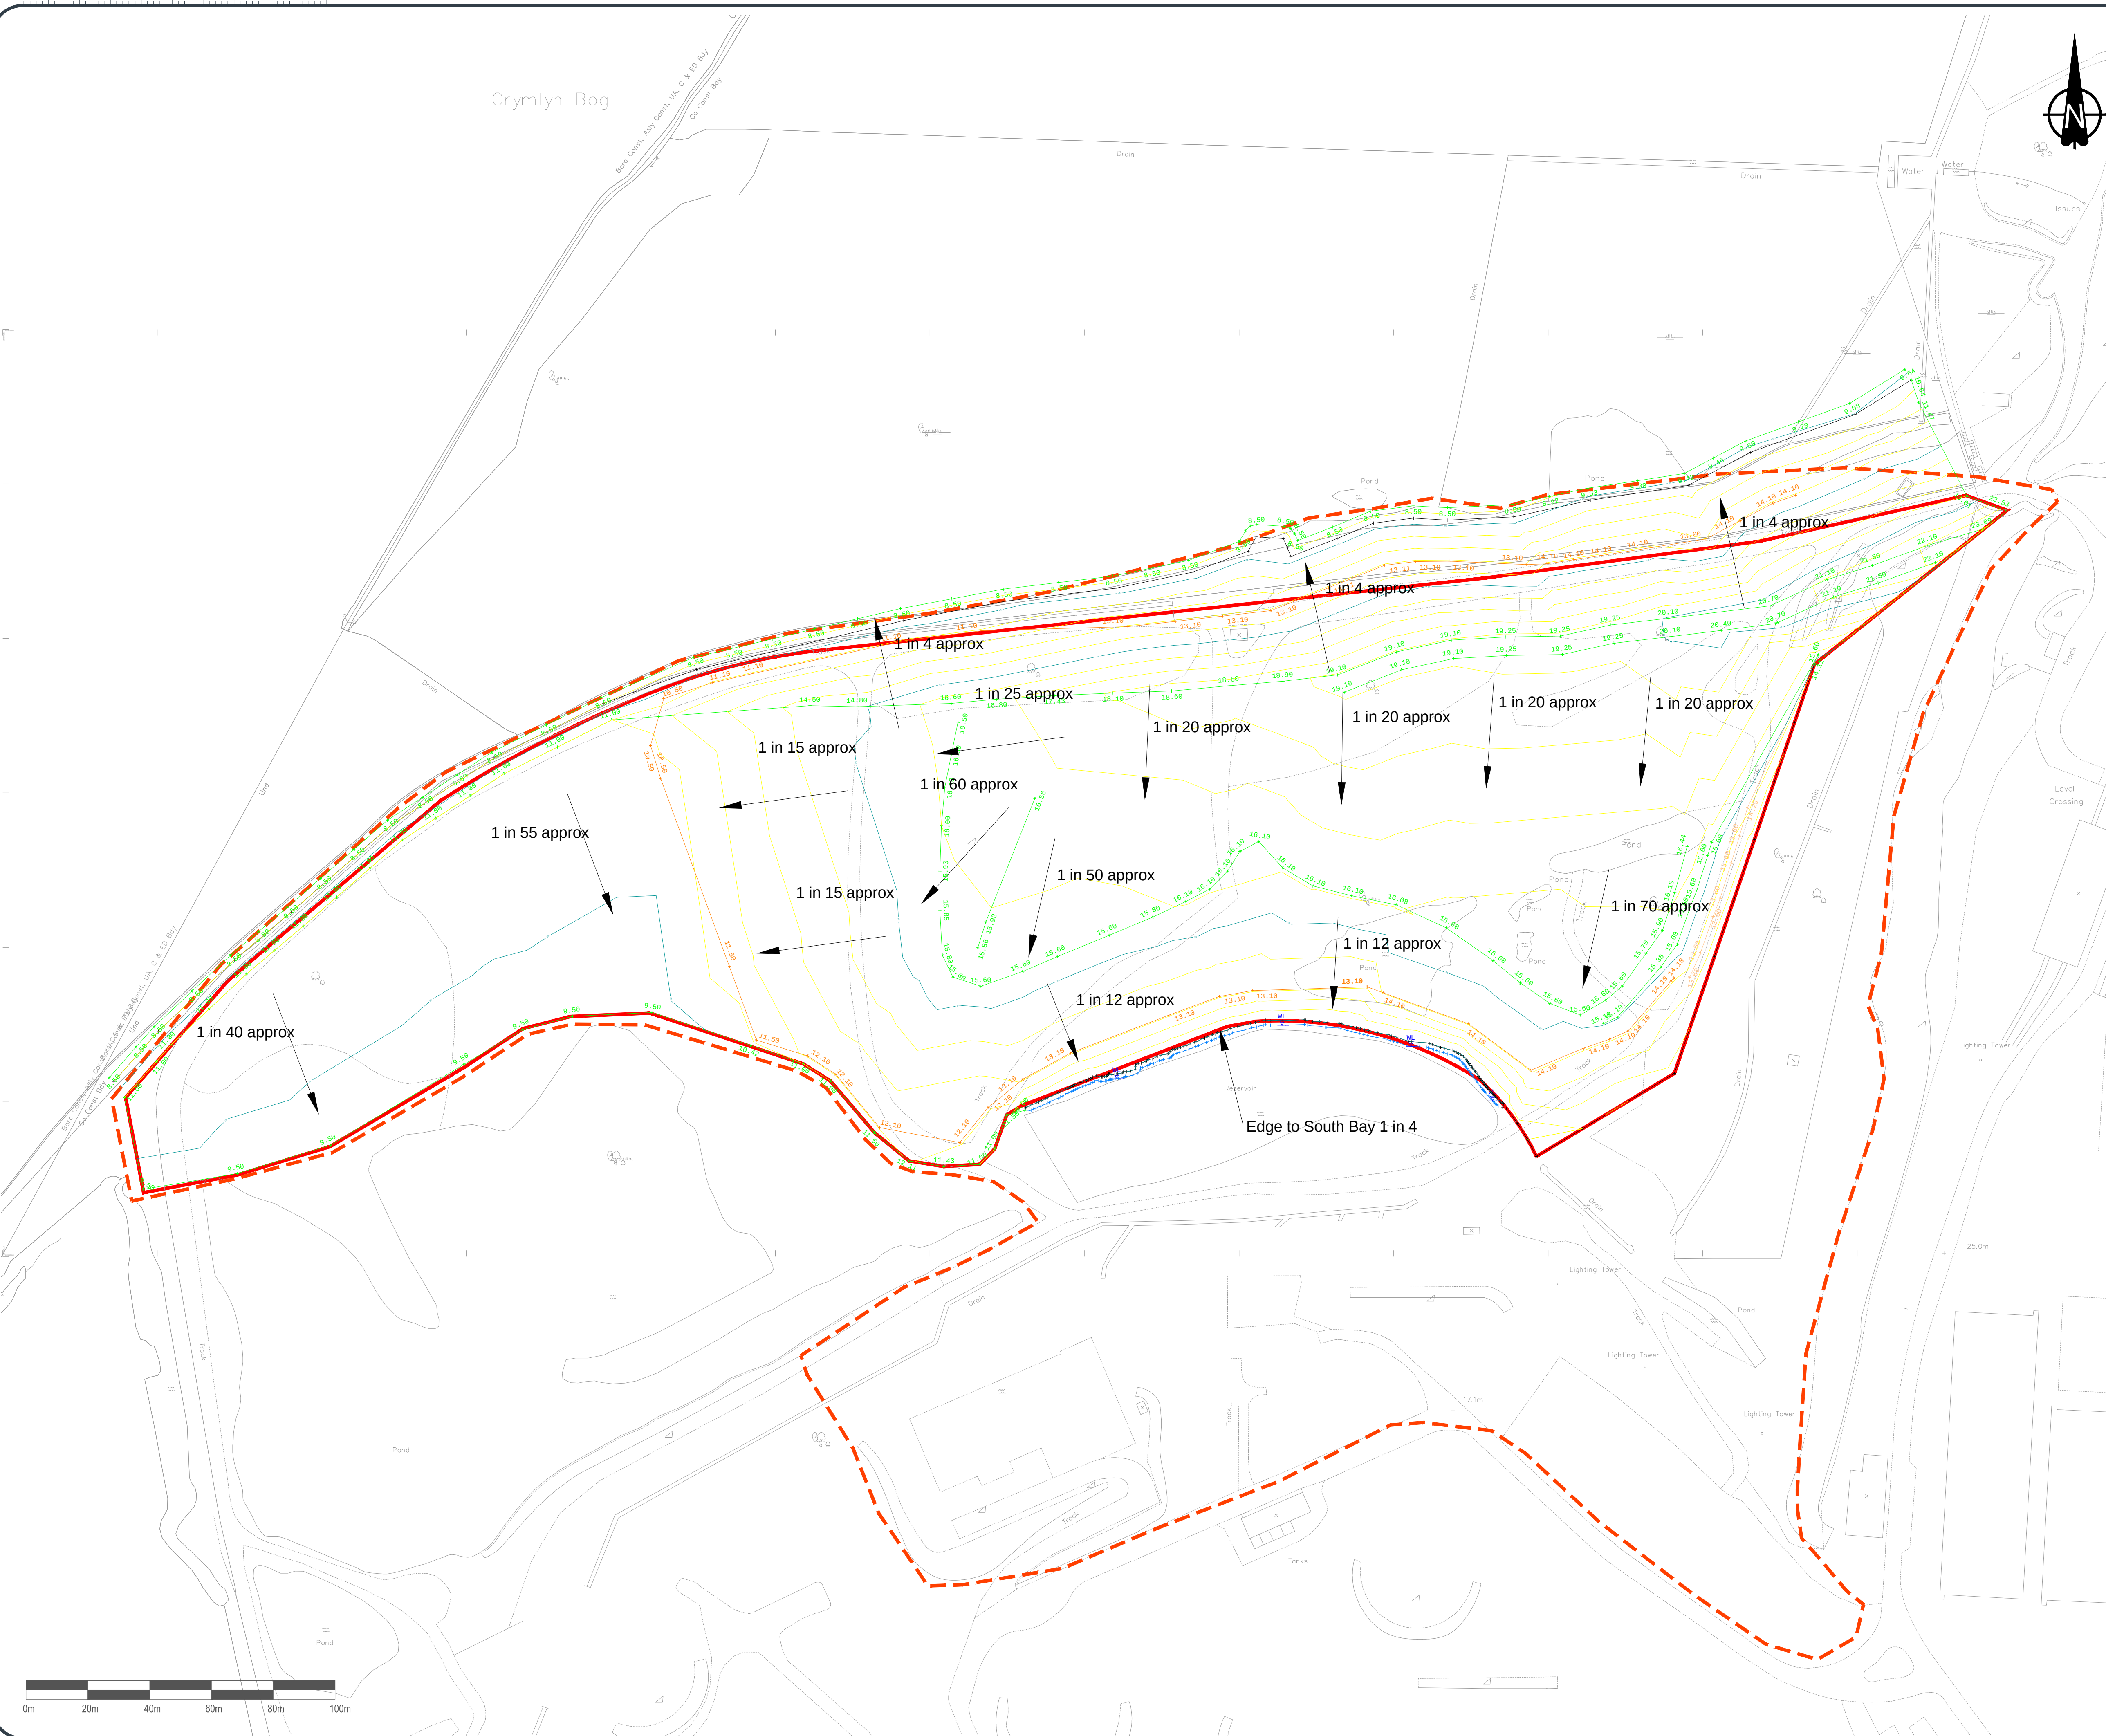

- Legend
- Site Boundary
  - Environmental Permit Boundary
  - Spot Level on Base of Capping
  - Top/Bottom of Batter
  - Level String
  - Major Contour (5m Interval)
  - Minor Contour (1m Interval)

|     |             |          |
|-----|-------------|----------|
| 0   | First Issue | 13.03.23 |
| REV | COMMENT     | DATE     |

|                                                                                      |                                                                                             |                                                  |
|--------------------------------------------------------------------------------------|---------------------------------------------------------------------------------------------|--------------------------------------------------|
| <b>ENGLOBE</b>                                                                       |                                                                                             |                                                  |
| Unit 8, Commerce Park<br>Brunel Road<br>Theale<br>Reading<br>RG7 4AB<br>01189 167340 | Columbus House<br>Greenmeadow Springs<br>Tongwynlais<br>Cardiff<br>CF15 7NE<br>02920 368636 | enquiries@englobecorp.com<br>www.englobecorp.com |


Client  
**St Modwen**

Project  
**Coed Darcy  
Crymlyn Tip Restoration**

Title  
**Slope Angles on Final  
Site Profile**

|                               |                             |                                |
|-------------------------------|-----------------------------|--------------------------------|
| Drawn by<br>IW                | Checked Date<br>AB 13.03.23 | Authorised Date<br>MH 13.03.23 |
| Original Scale<br>1:1000 @ A1 | Date<br>24/02/23            | Rev<br>0                       |
| Drawing Number                |                             | Paper<br>A1                    |

D1870/23/5289/14

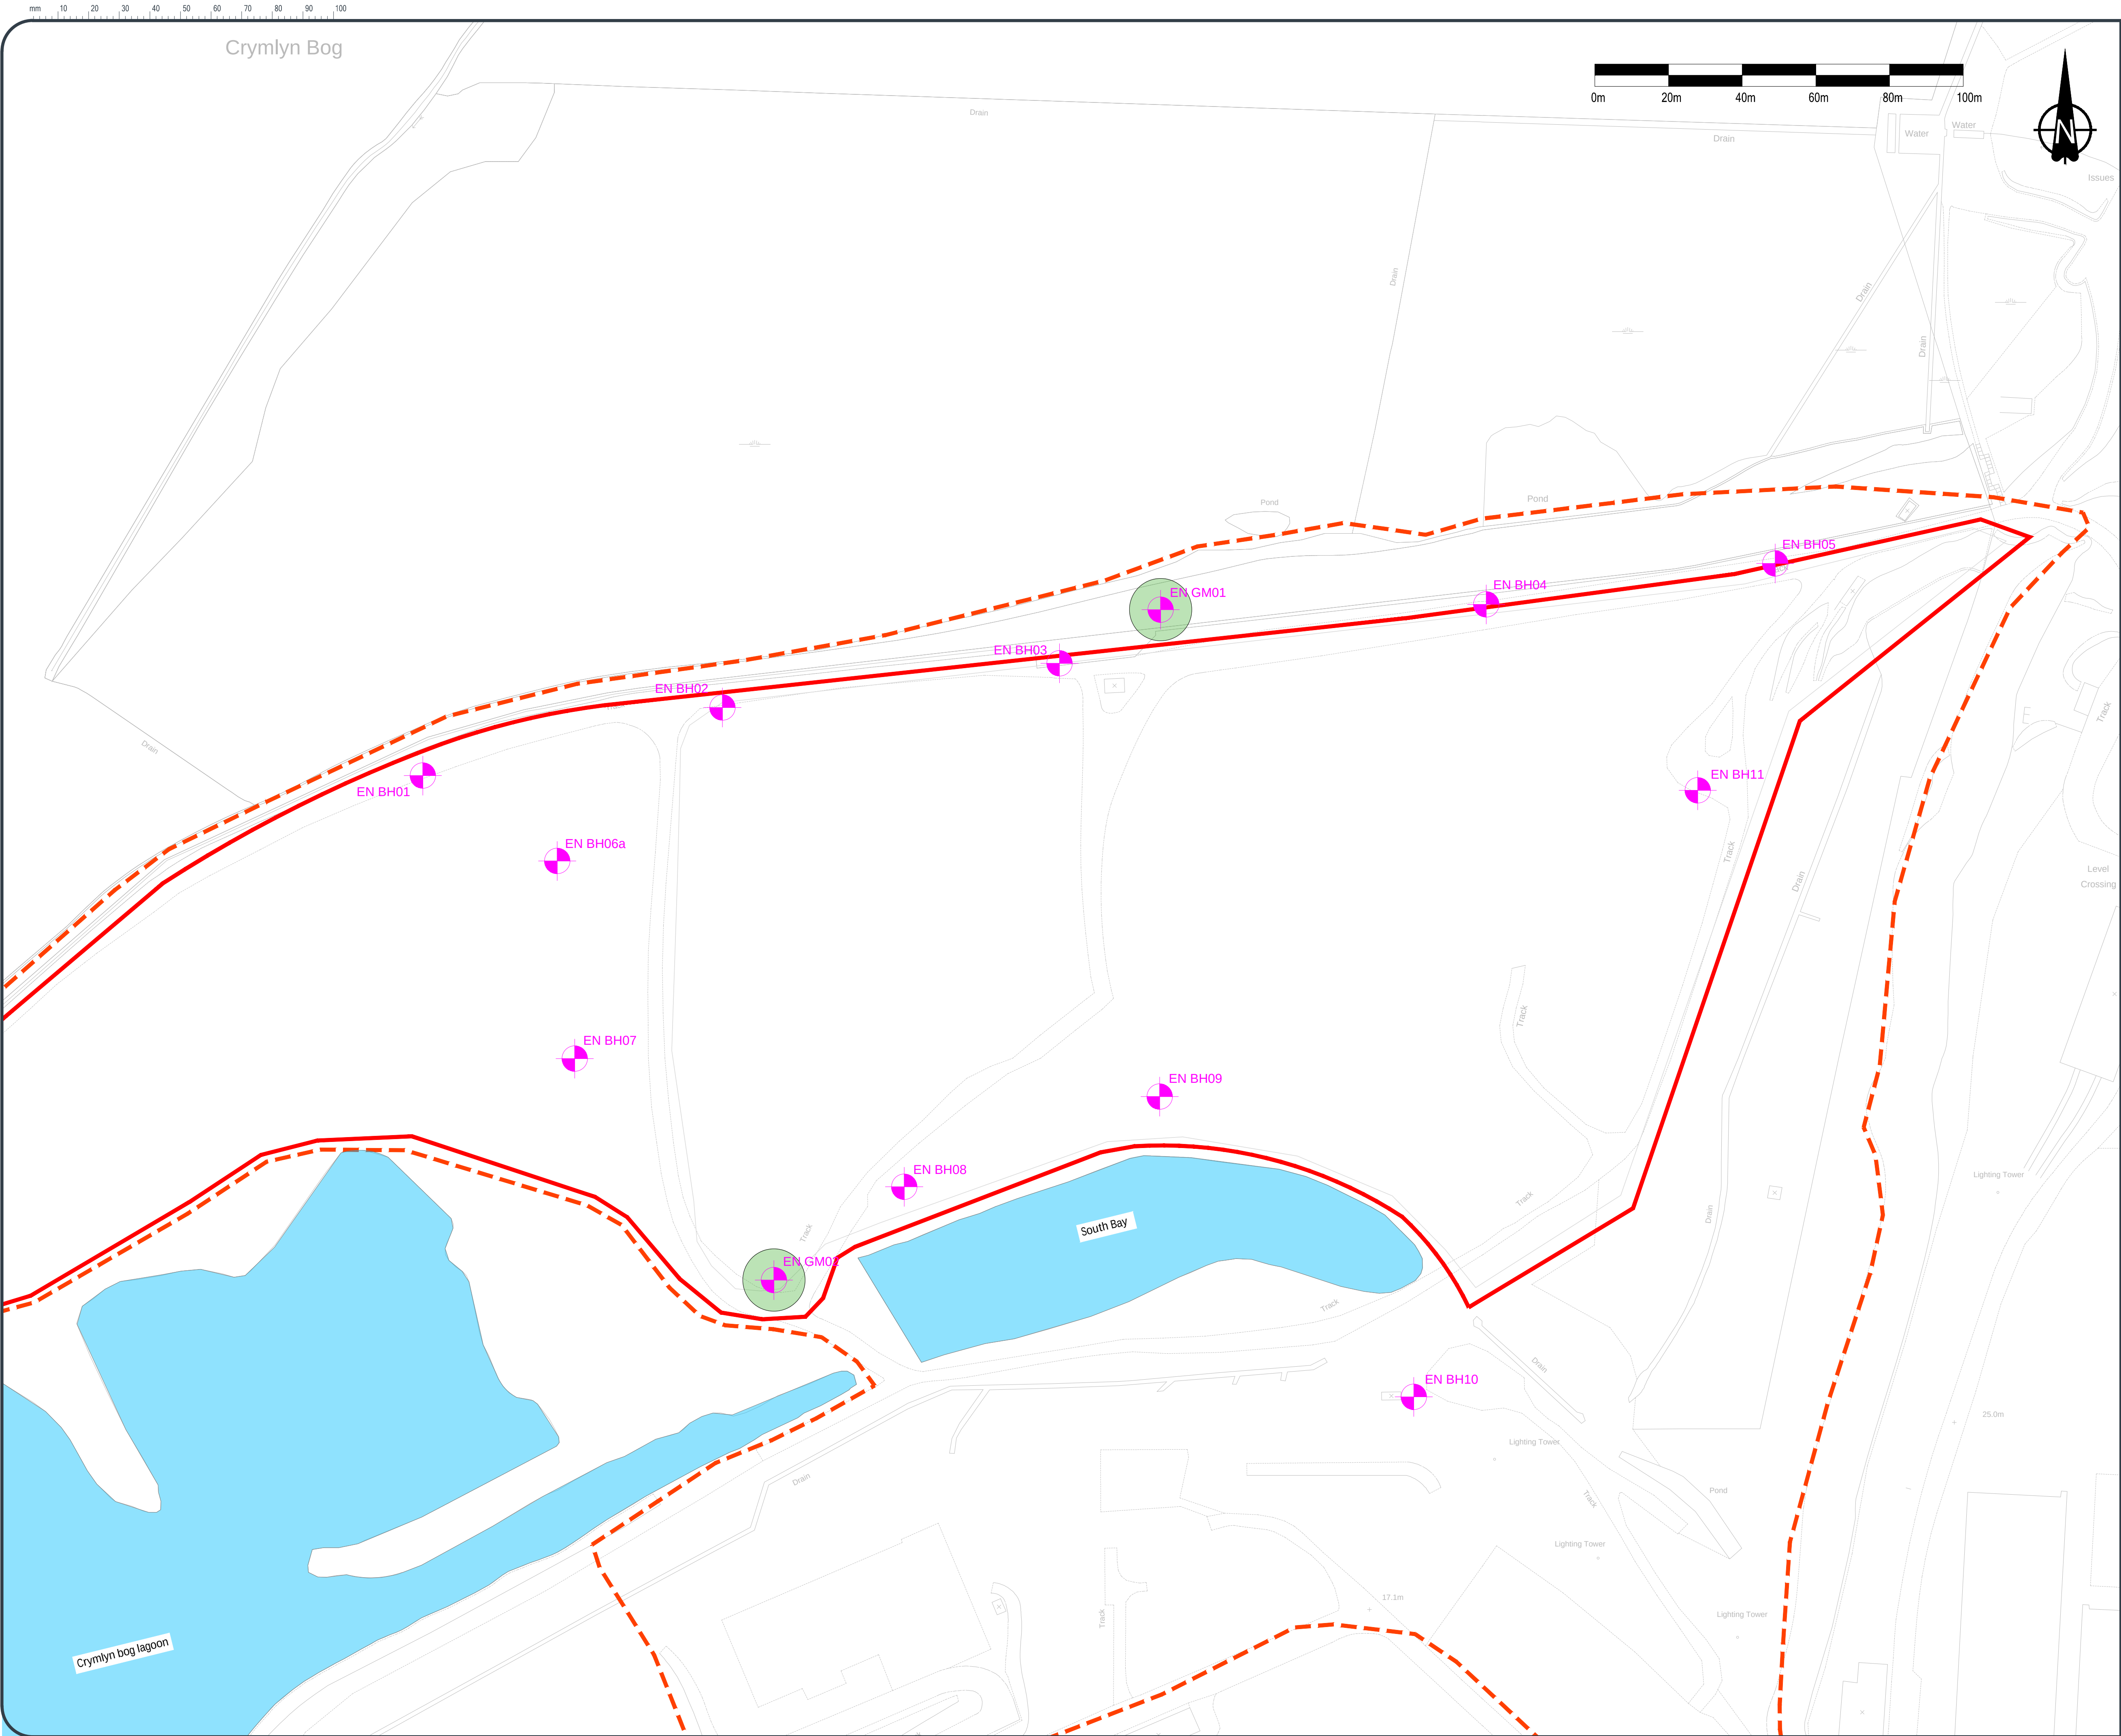

- Legend**
- Site Boundary
  - NRW Permit Boundary
  - EN BH Englobe Borehole Location
  - Borehole Installed for Ground Gas / Vapour Monitoring

|     |             |          |
|-----|-------------|----------|
| 0   | First Issue | 13.03.23 |
| REV | COMMENT     | DATE     |

|   |                                                                                             |                                                  |
|---|---------------------------------------------------------------------------------------------|--------------------------------------------------|
| <b>ENGLOBE</b>  |                                                                                             |                                                  |
| Unit 8, Commerce Park<br>Brunel Road<br>Theale<br>Reading<br>RG7 4AB<br>01189 167340                 | Columbus House<br>Greenmeadow Springs<br>Tongwynlais<br>Cardiff<br>CF15 7NE<br>02920 368636 | enquiries@englobecorp.com<br>www.englobecorp.com |


|                 |
|-----------------|
| Client          |
| St Modwen Homes |

|                |
|----------------|
| Project        |
| Coed Darcy Tip |

|                            |
|----------------------------|
| Title                      |
| 2022 SI Borehole Locations |

|                       |                  |                  |                  |                  |
|-----------------------|------------------|------------------|------------------|------------------|
| Drawn by<br>JA        | Checked<br>AB    | Date<br>13.03.23 | Authorised<br>MH | Date<br>13.03.23 |
| Original Scale<br>NTS | Date<br>24.02.23 | Rev<br>0         | Paper<br>A1      |                  |

|                  |
|------------------|
| Drawing Number   |
| D1870/23/5289/15 |

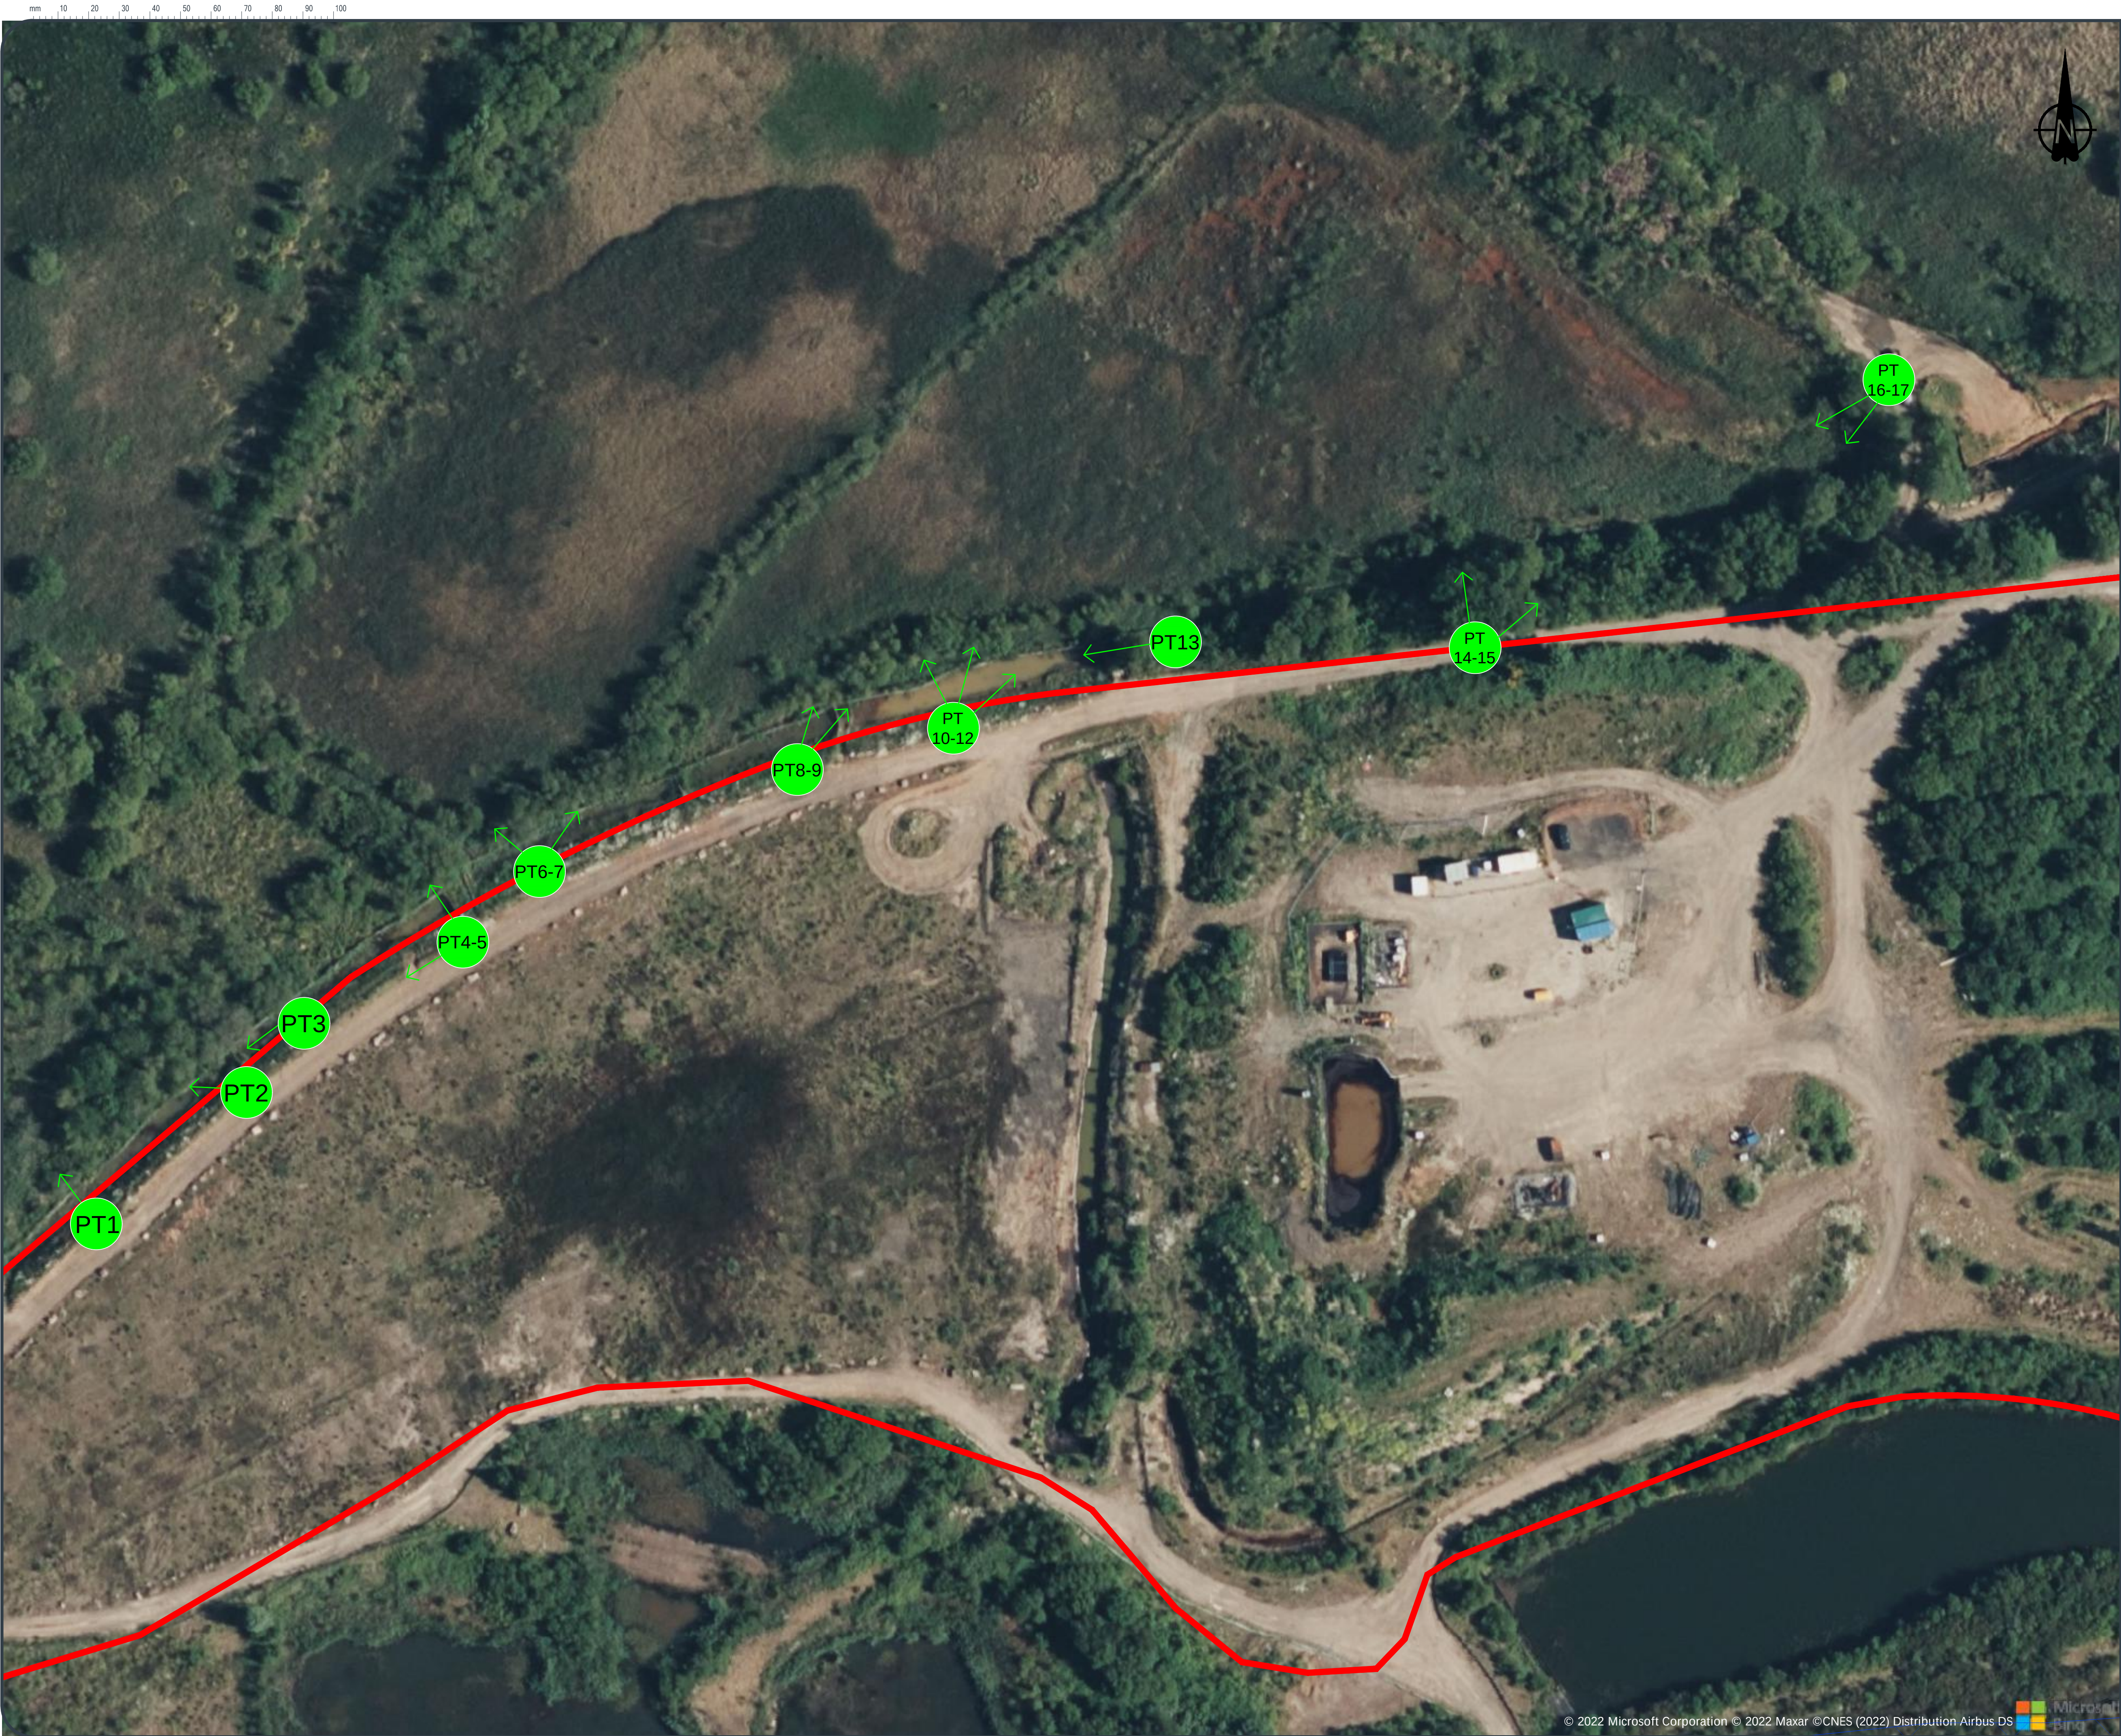

- Legend
- Environment Agency Permit Boundary
  - Englobe Photo Location

|     |             |          |
|-----|-------------|----------|
| 0   | First Issue | 13.03.23 |
| REV | COMMENT     | DATE     |

|   |                                                                                             |                                                  |
|---|---------------------------------------------------------------------------------------------|--------------------------------------------------|
| <b>ENGLOBE</b>  |                                                                                             |                                                  |
| Unit 8, Commerce Park<br>Brunel Road<br>Theale<br>Reading<br>RG7 4AB<br>01189 167340                 | Columbus House<br>Greenmeadow Springs<br>Tongwynlais<br>Cardiff<br>CF15 7NE<br>02920 368636 | enquiries@englobecorp.com<br>www.englobecorp.com |


Client  
St Modwen

Project  
Coed Darcy Tip

Title  
Peripheral Trench Photo  
Survey Locations

|                       |                        |                     |                    |
|-----------------------|------------------------|---------------------|--------------------|
| Drawn by<br>JA        | Checked<br>KS 07.03.23 | Date<br>MH 13.03.23 | Authorised<br>Date |
| Original Scale<br>NTS | Date<br>07.03.23       | Rev<br>0            | Paper<br>A1        |

Drawing Number  
D1870/23/5289/16

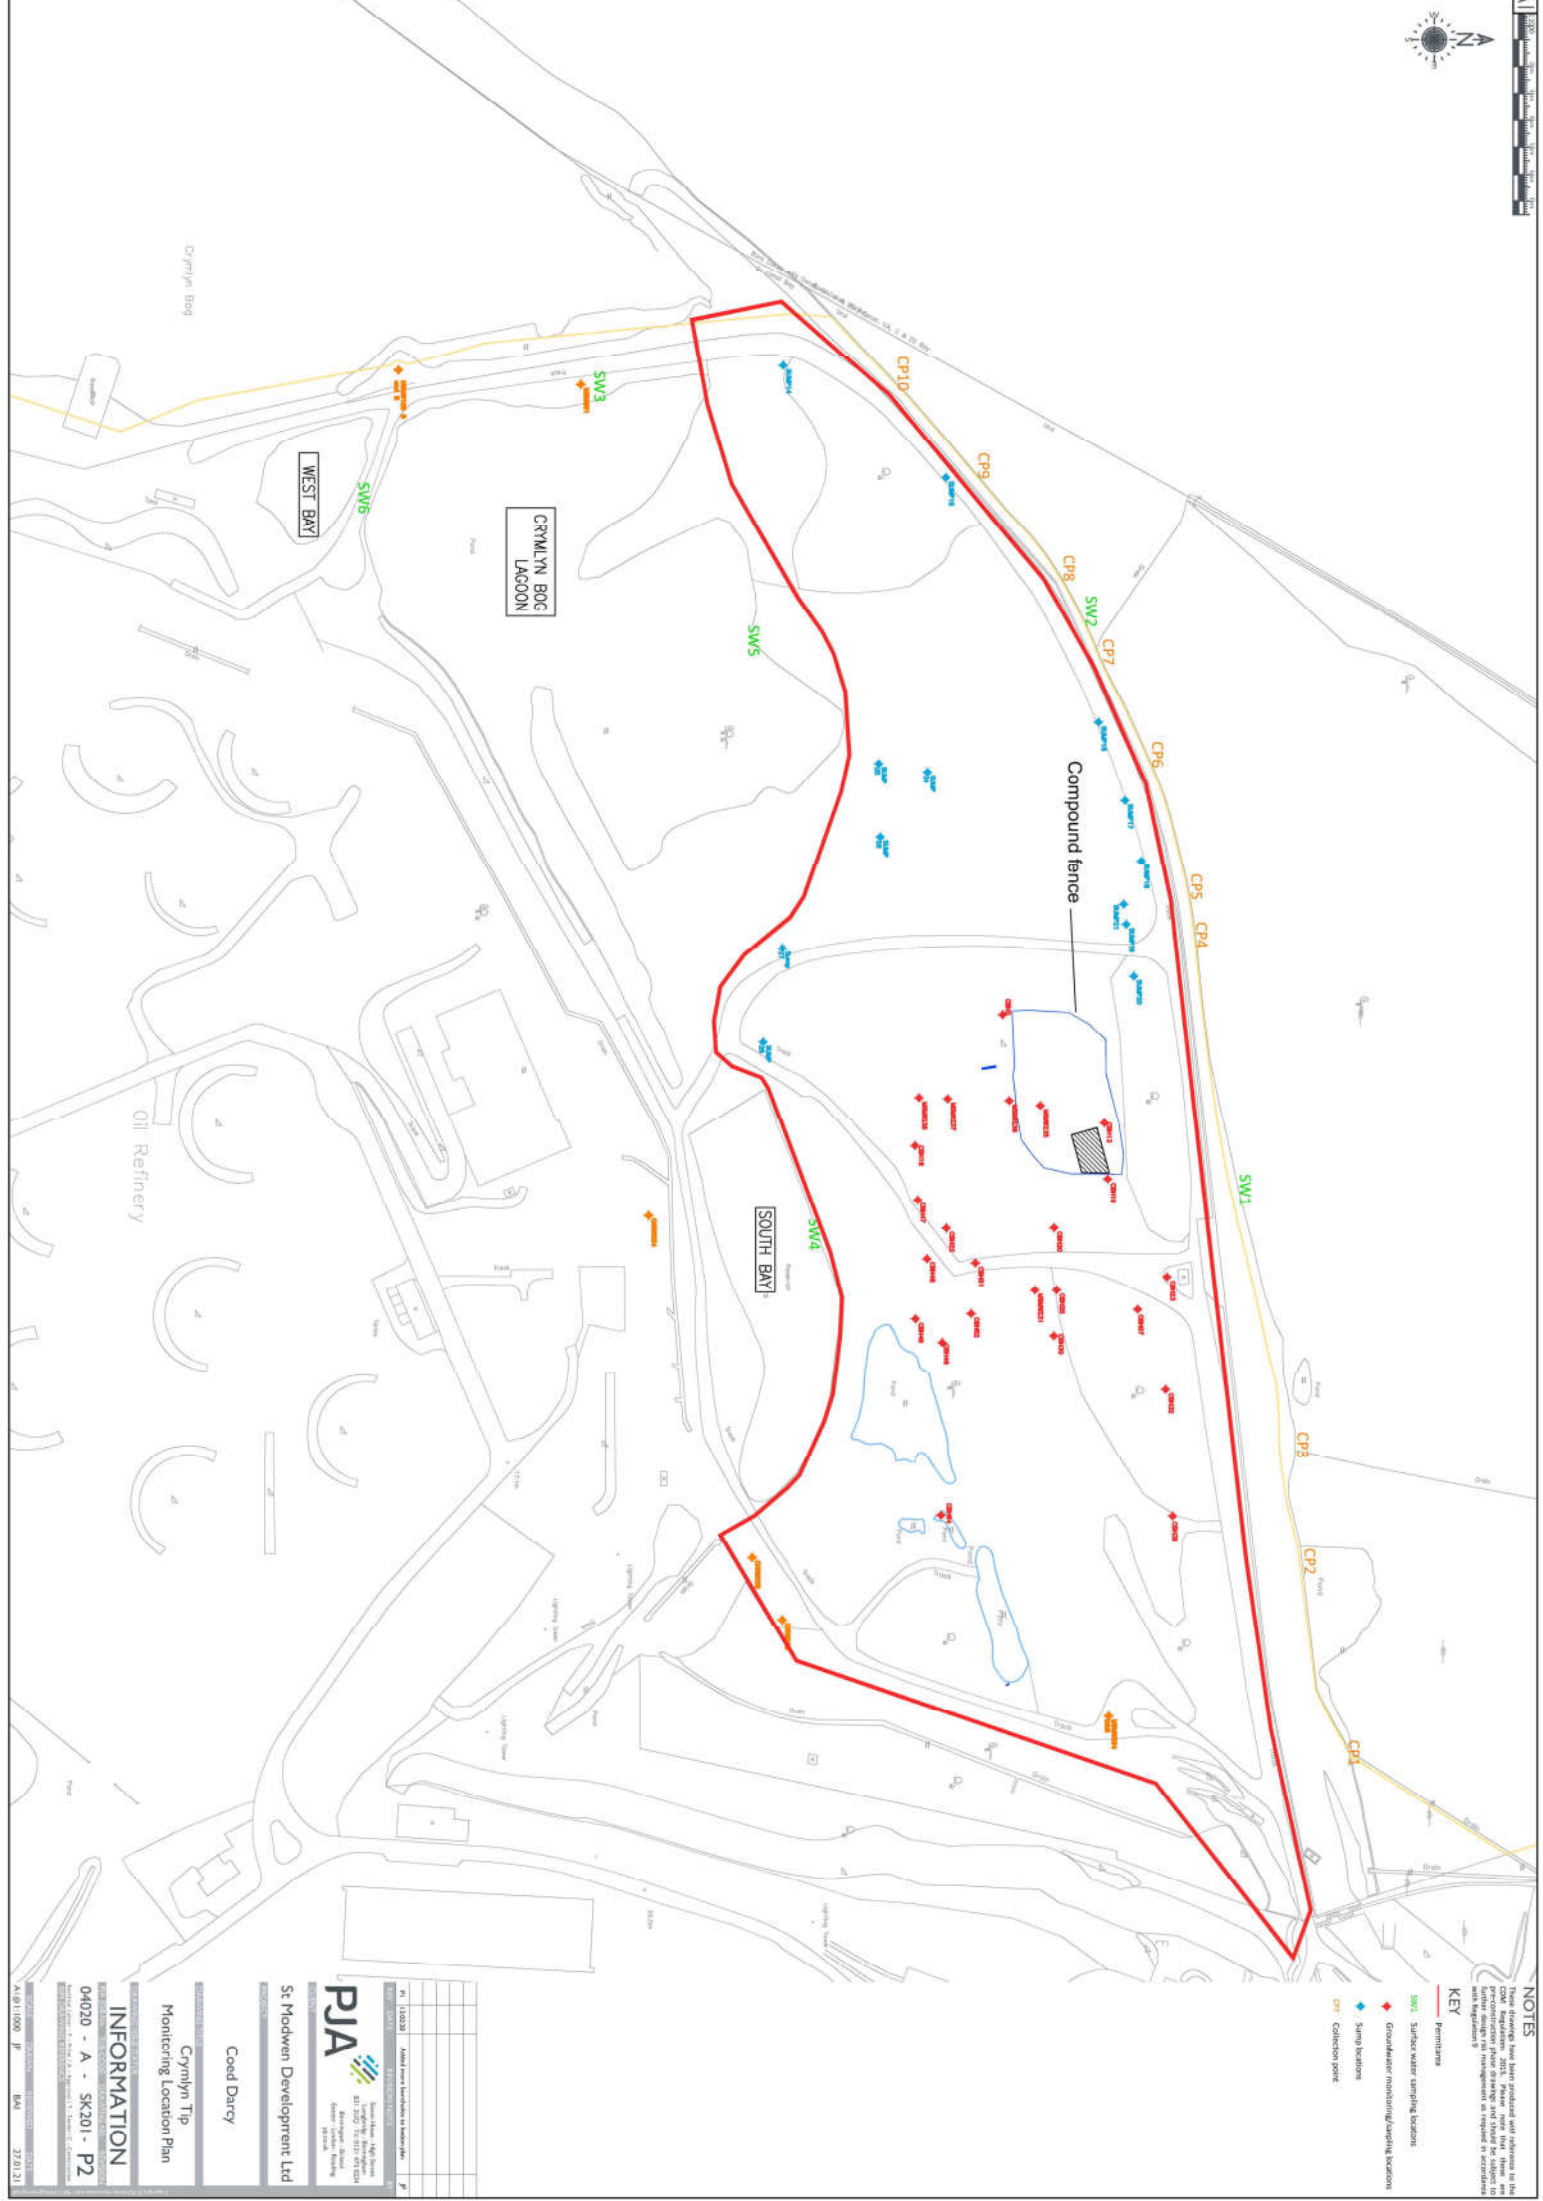

NOTES

COM Regulation 2015. Please note that these are pre-construction phase drawings and should be subject to further design risk management as required in accordance with Regulation 9.

**KEY**  
— Permittance

**SW-1** Surface water sampling locations

Groundwater monitoring/sampling locations

◆ Sump locations

773 **summary points**

8302

## INFORMATION

04020 - A - SK201 - P2

|      |          |    |          |
|------|----------|----|----------|
| DATE | 10/10/04 | BY | 27.01.21 |
| TIME | 10:00    | BY | 27.01.21 |
| DATE | 10/10/04 | BY | 27.01.21 |
| TIME | 10:00    | BY | 27.01.21 |

Coed Darcy

## Crymlyn Tip

### Monitoring Location Plan


## Monitoring Location Plan



St Modwen Development Ltd

**PJA**  
  
 Susan Hahn - High Point  
 Langley - Birmingham  
 811 310 / 76.915 675 B24  
 Birmingham - Bristol  
 Greater London - Reading  
 18 18 18

| Page | Date       | Page |
|------|------------|------|
| 10   | 10/10/2023 | 10   |
| 11   | 10/10/2023 | 11   |
| 12   | 10/10/2023 | 12   |
| 99   | 10/10/2023 | 99   |
| 100  | 10/10/2023 | 100  |

100

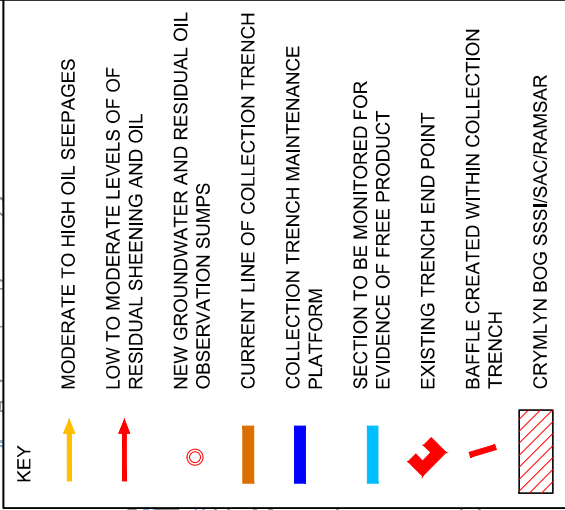[illegible]

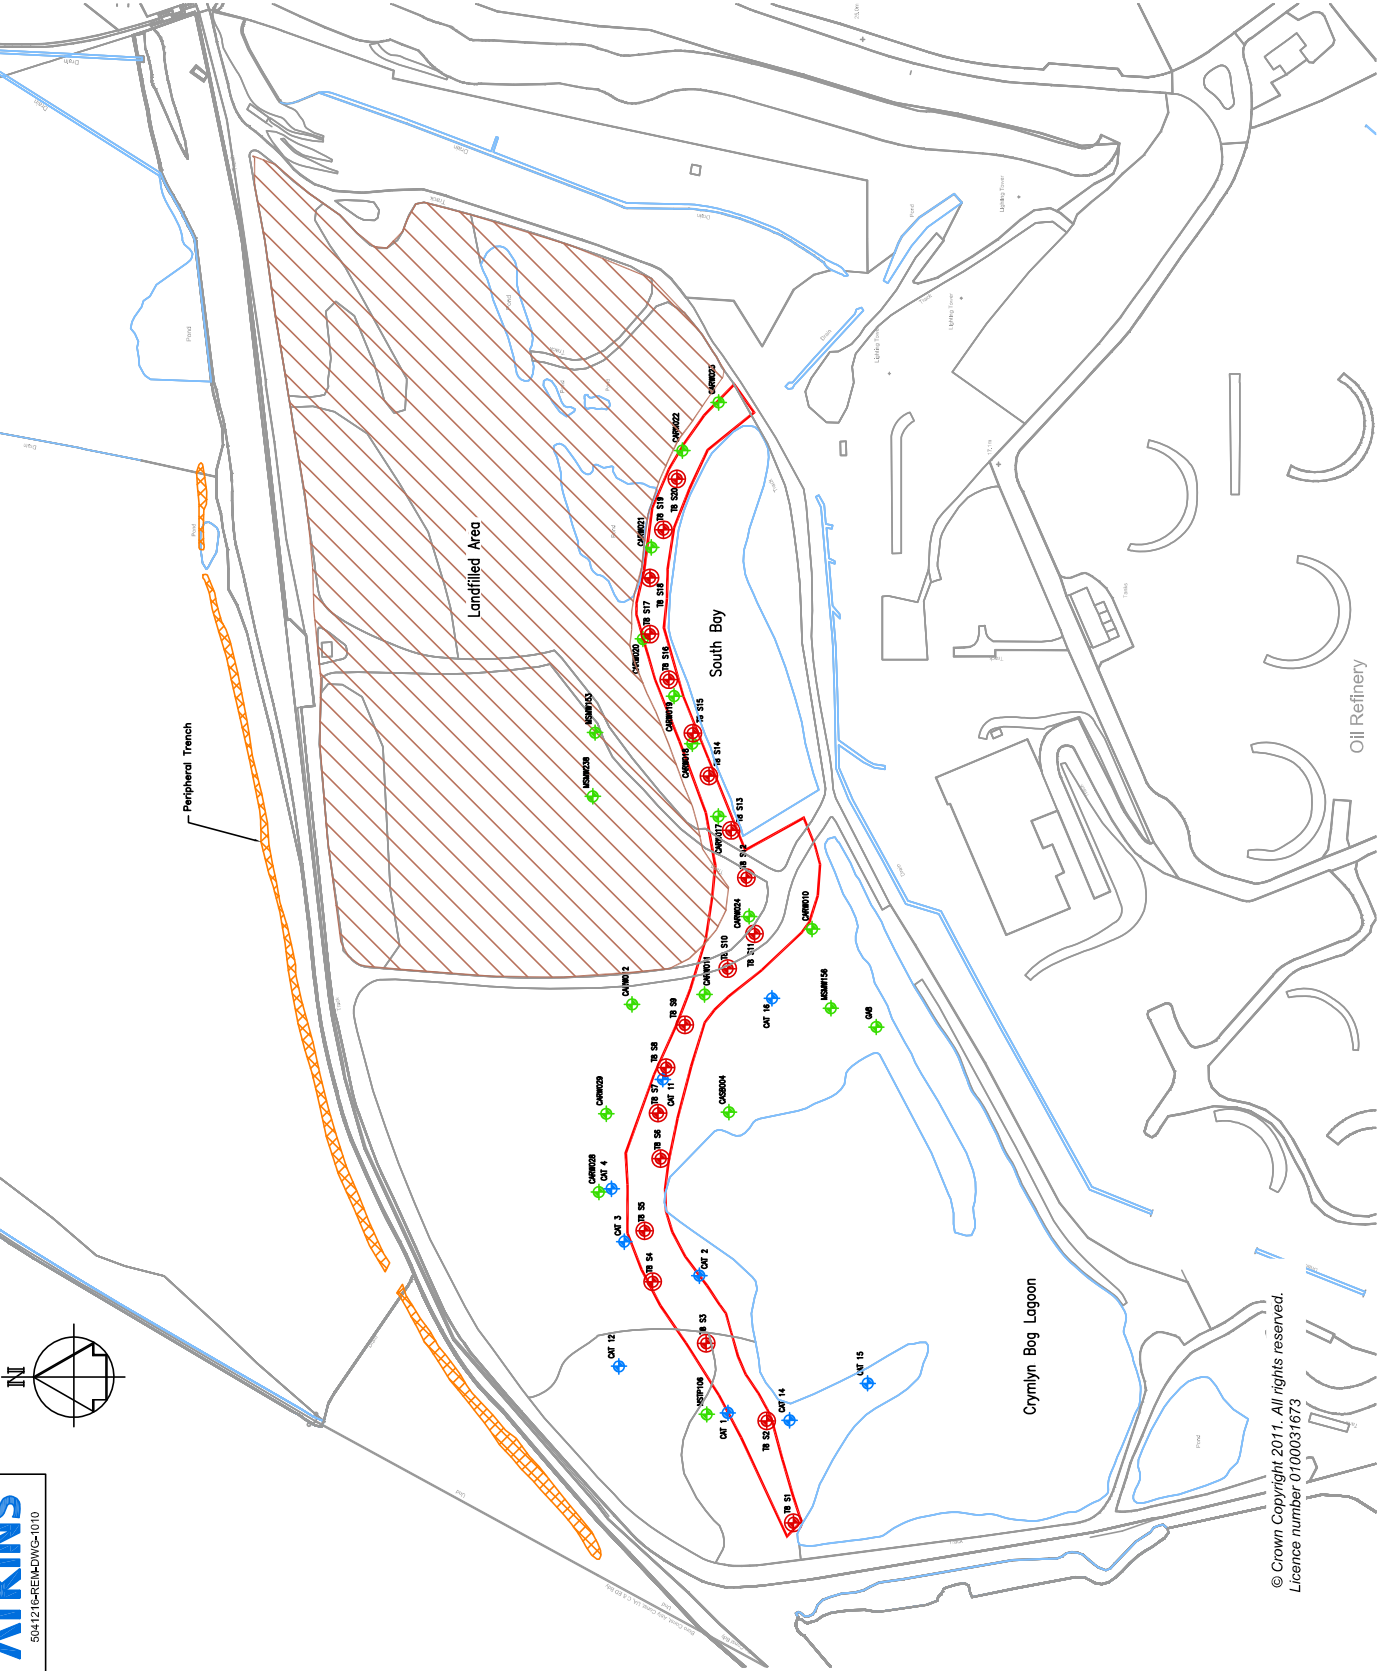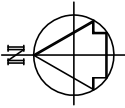

- KEY
- Phase boundary
  - Historic exploratory boreholes
  - Atkins pre-work exploratory boreholes
  - Celtic Monitoring Sump

DRAFT

| REVISIONS | Drawn By | Checked By | Date |
|-----------|----------|------------|------|
|           |          |            |      |
|           |          |            |      |
|           |          |            |      |

| PURPOSE OF ISSUE | Rev. | Authorised for Issue | Date |
|------------------|------|----------------------|------|
|                  |      |                      |      |
|                  |      |                      |      |
|                  |      |                      |      |

**Atkins Limited**  
Telford Office  
Coronation House  
Stifford Park 13  
Telford TF3 3JZ  
Tel 01952 201234  
Fax 01952 200681  
©  
The A&L 10 Holiday Street  
Birmingham  
West Midlands B1 1TF  
Tel 0121 483 5000  
Fax 0121 483 5052

THIS DRAWING IS NOT TO BE SCALED

CLIENT

PROJECT  
COED DARCY URBAN VILLAGE

DRAWING TITLE  
CENTRAL TRENCH HISTORIC AND RECENT  
EXPLORATORY HOLE LOCATIONS

| SCALE  | DRAWN | CHECKED | CO-ORD CHECK |
|--------|-------|---------|--------------|
| 1:2000 | MJ    | AM      |              |
|        |       |         |              |
|        |       |         |              |

| DATE     | DATE     | DATE     |
|----------|----------|----------|
| 13.10.11 | 13.10.11 | 13.10.11 |
|          |          |          |
|          |          |          |

| DRAWING NO           | SHEET | PLOT DATE | REV |
|----------------------|-------|-----------|-----|
| 5041216-REM-DWG-1010 | A3    | 14.10.11  | -   |
|                      |       |           |     |
|                      |       |           |     |