



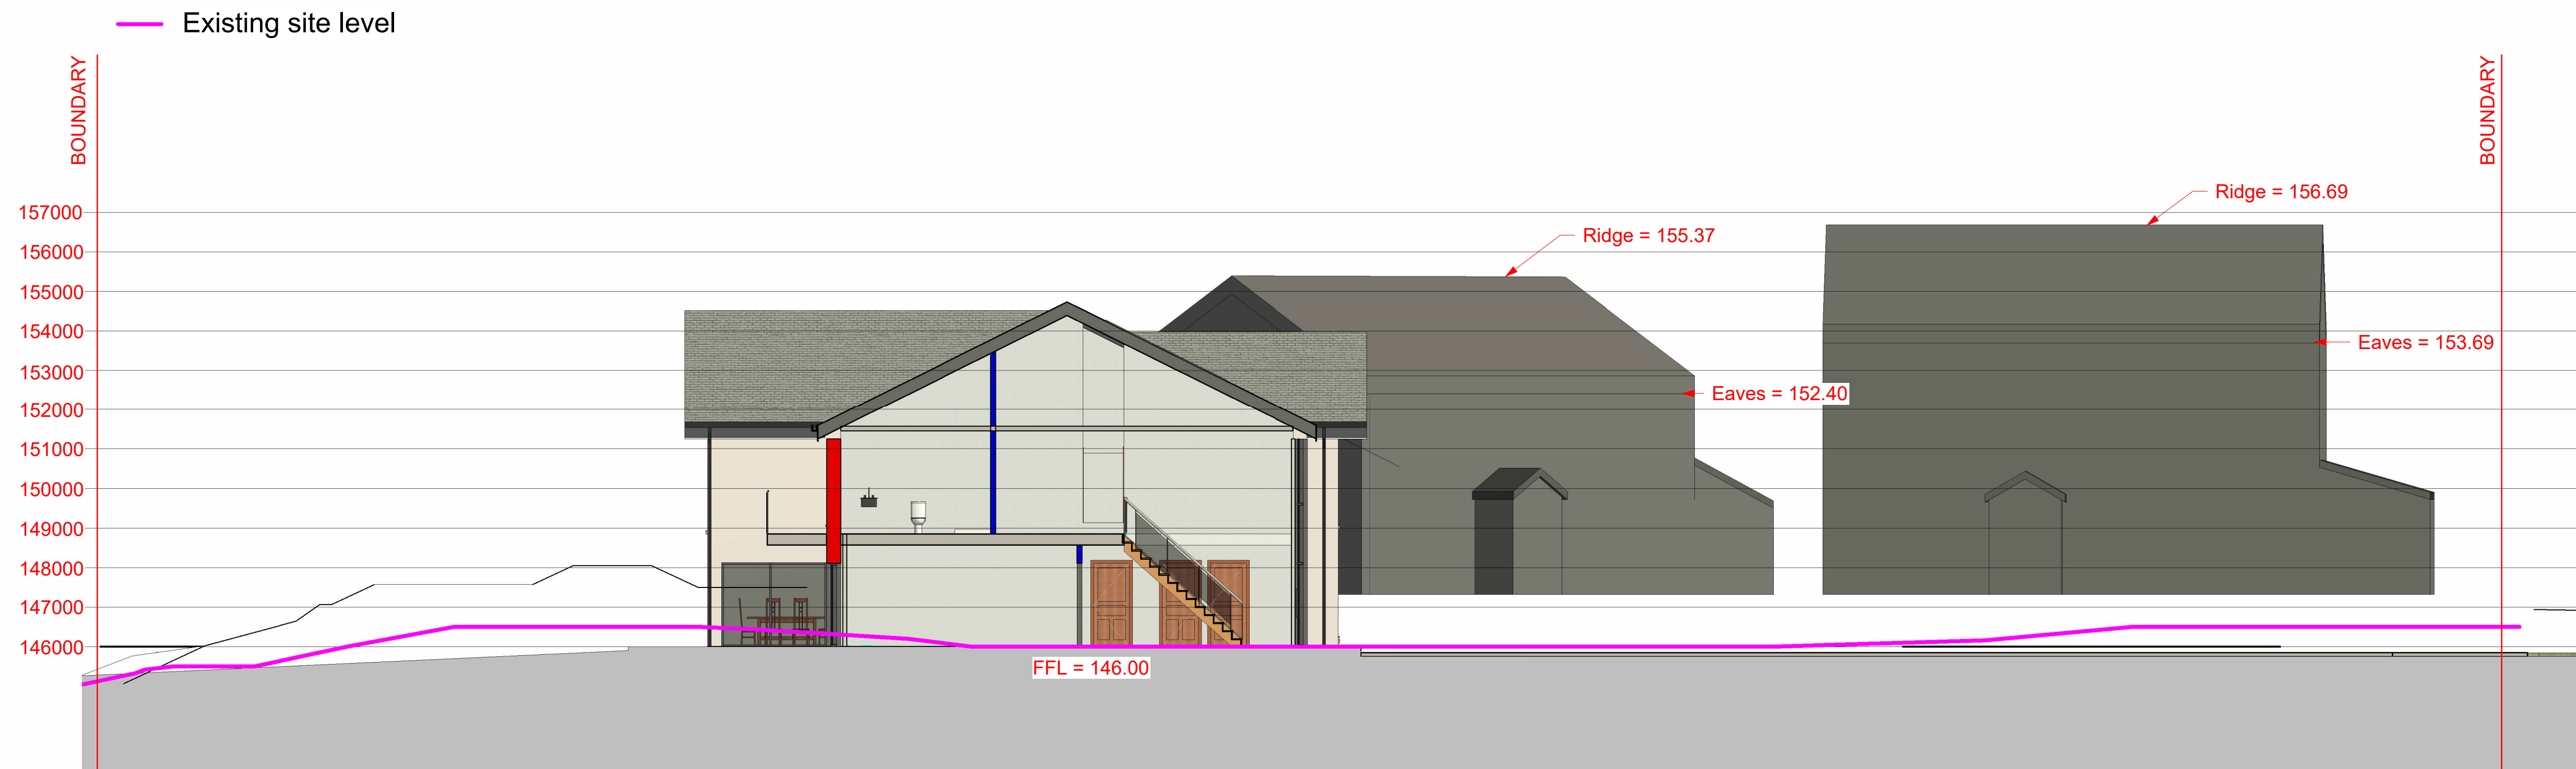

1 Section AA
1 : 100

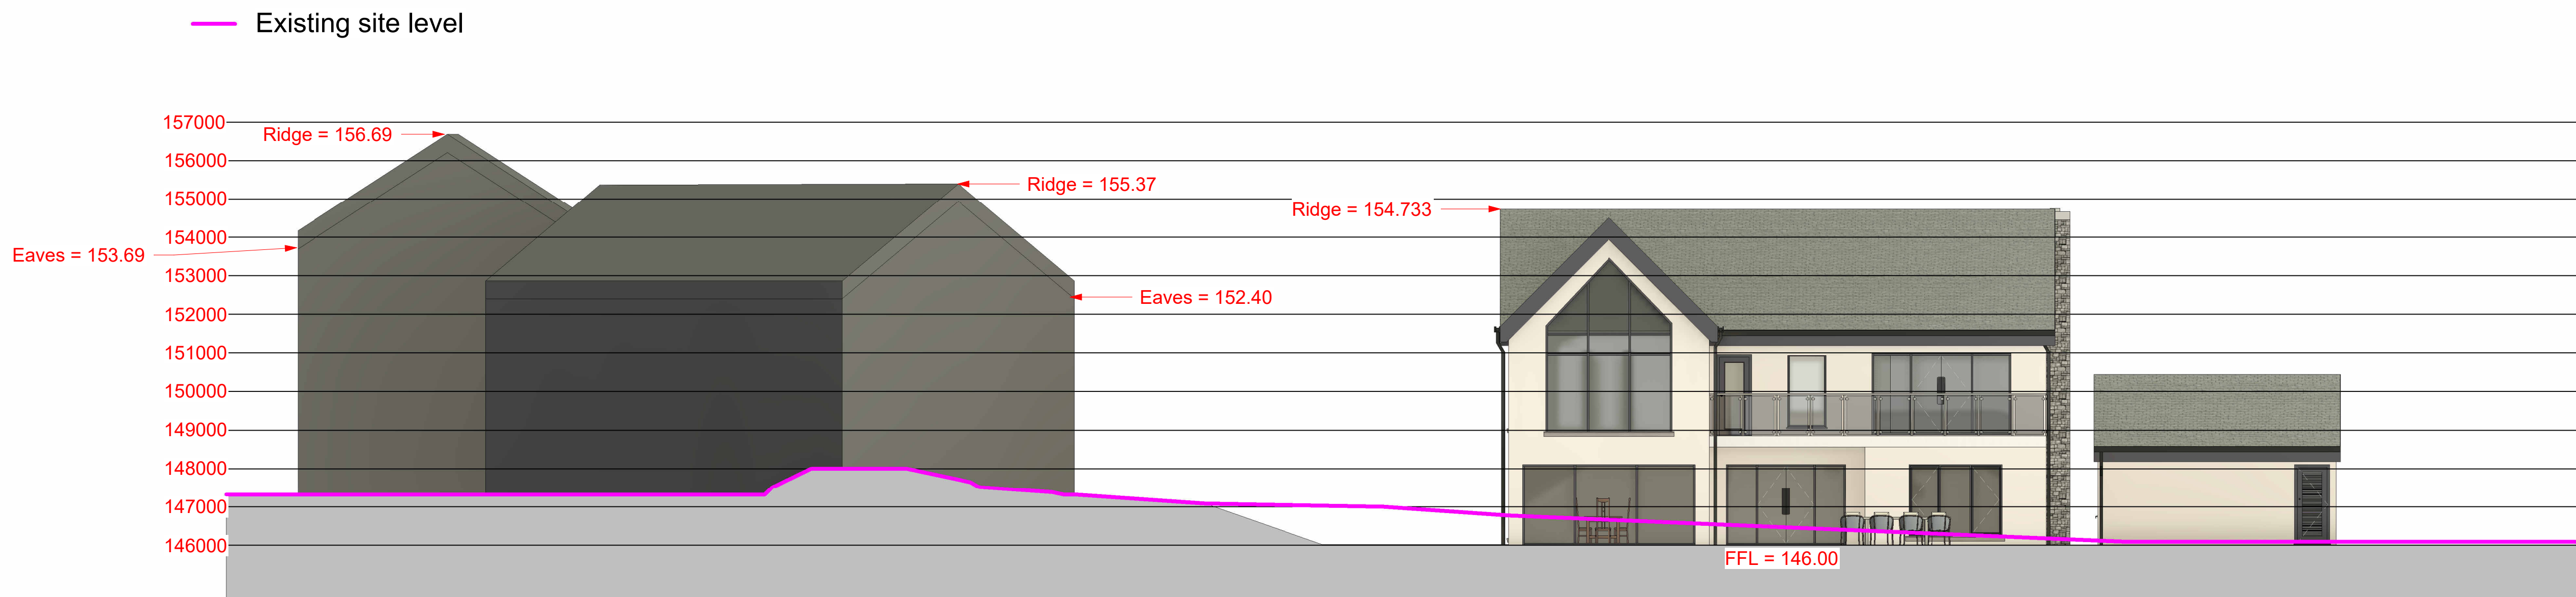

2 Section BB
1 : 100