


Existing site level

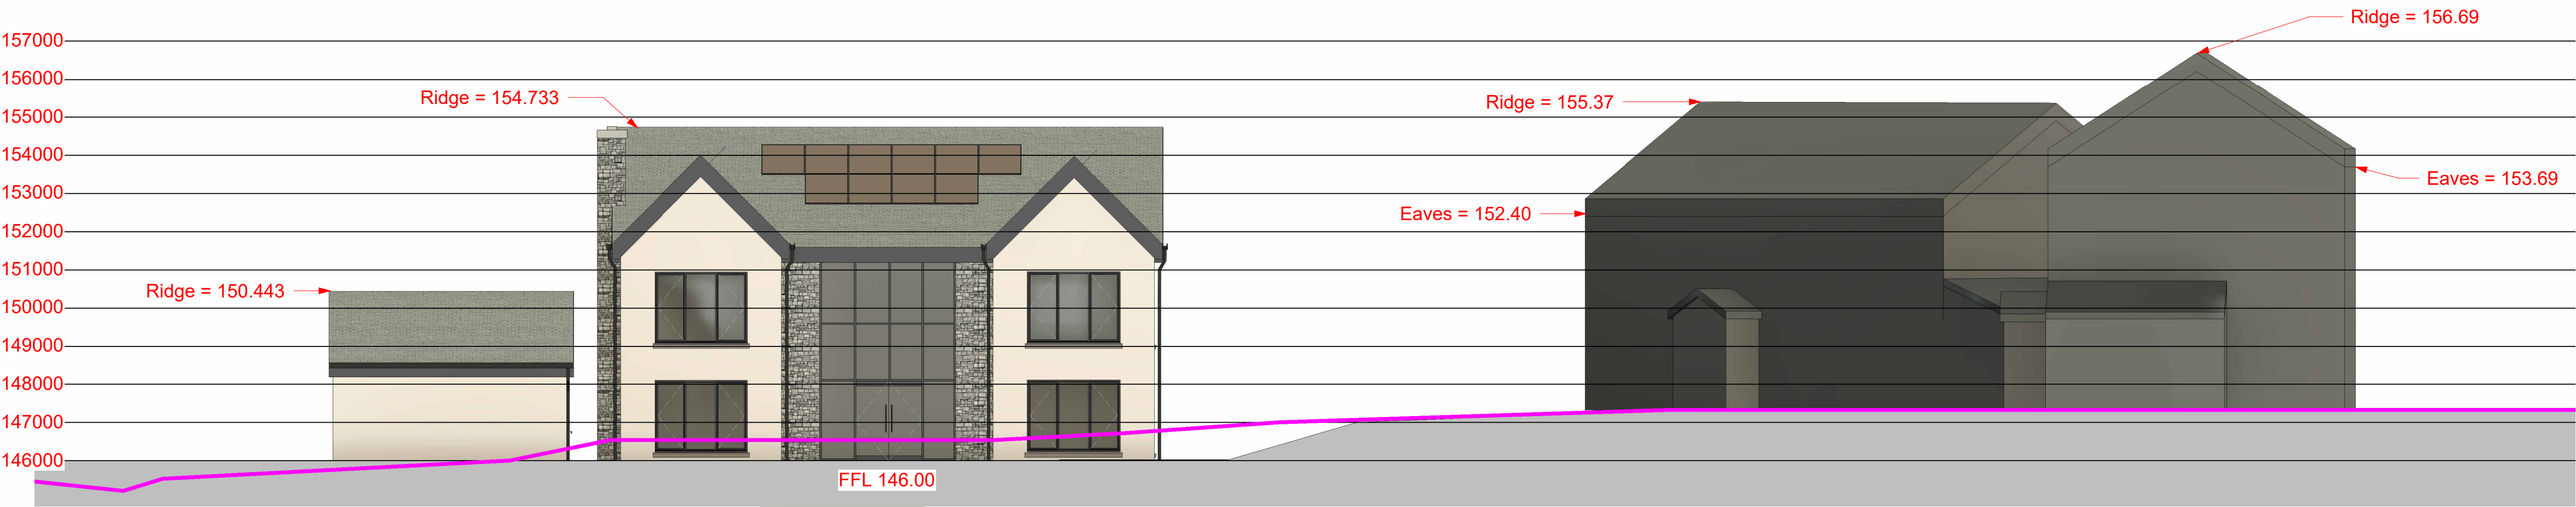

1 Street Scene
1 : 100