


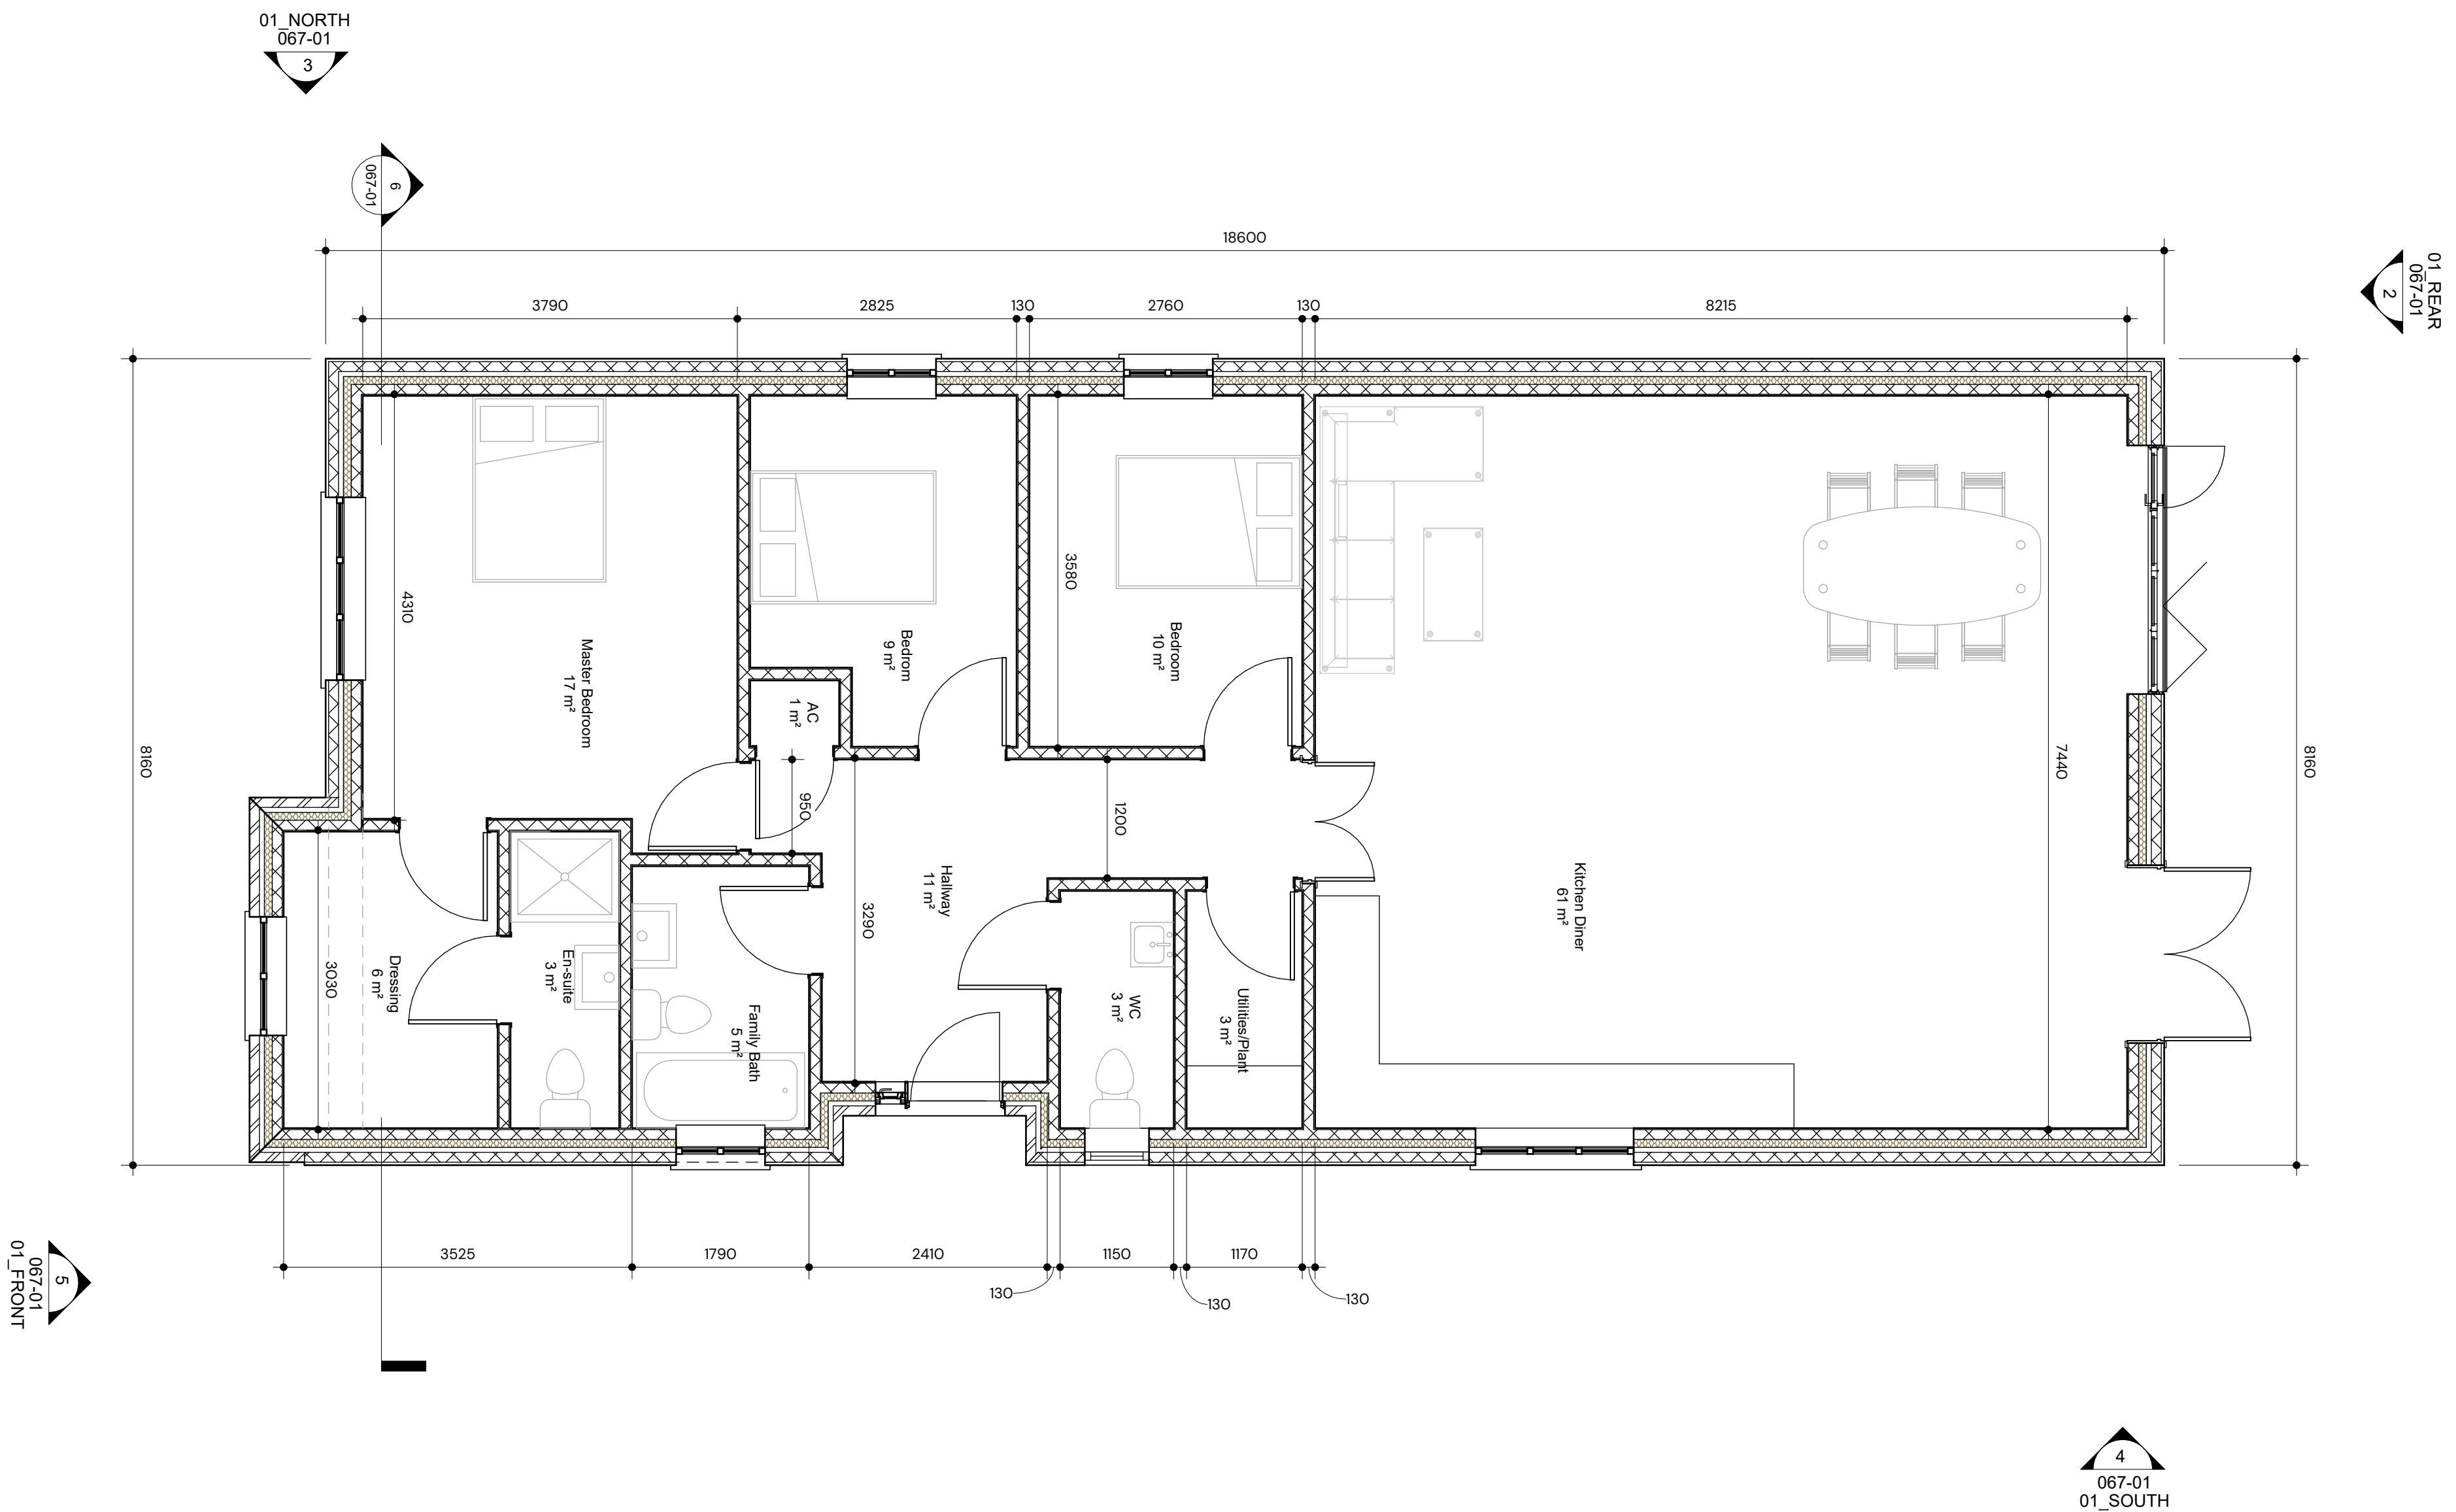

Tanyrallt

Pensaerniaeth Williams Architecture Ltd. Suite 11, Avon House, Dafen Tradepark, Llanelli, SA14 8NB. hello@williamsarch.co.uk 01554 253 177 www.williamsarch.co.uk	 Williams Architecture / Pensaerniaeth	Title	Ground Floor Layout Plan	Client	Mr & Mrs Jones
		Drawn by	L JW	Address	Graig Road, GCG
		Checked by	LJW	Postcode	SA18 1EH
		Scale	1: 50	Reference	PWA67
		Sheet	A2	Status	RIBA Stage 3
		Number	067-02	Date	21/01/2024 09:40:00