




Existing site section B-B

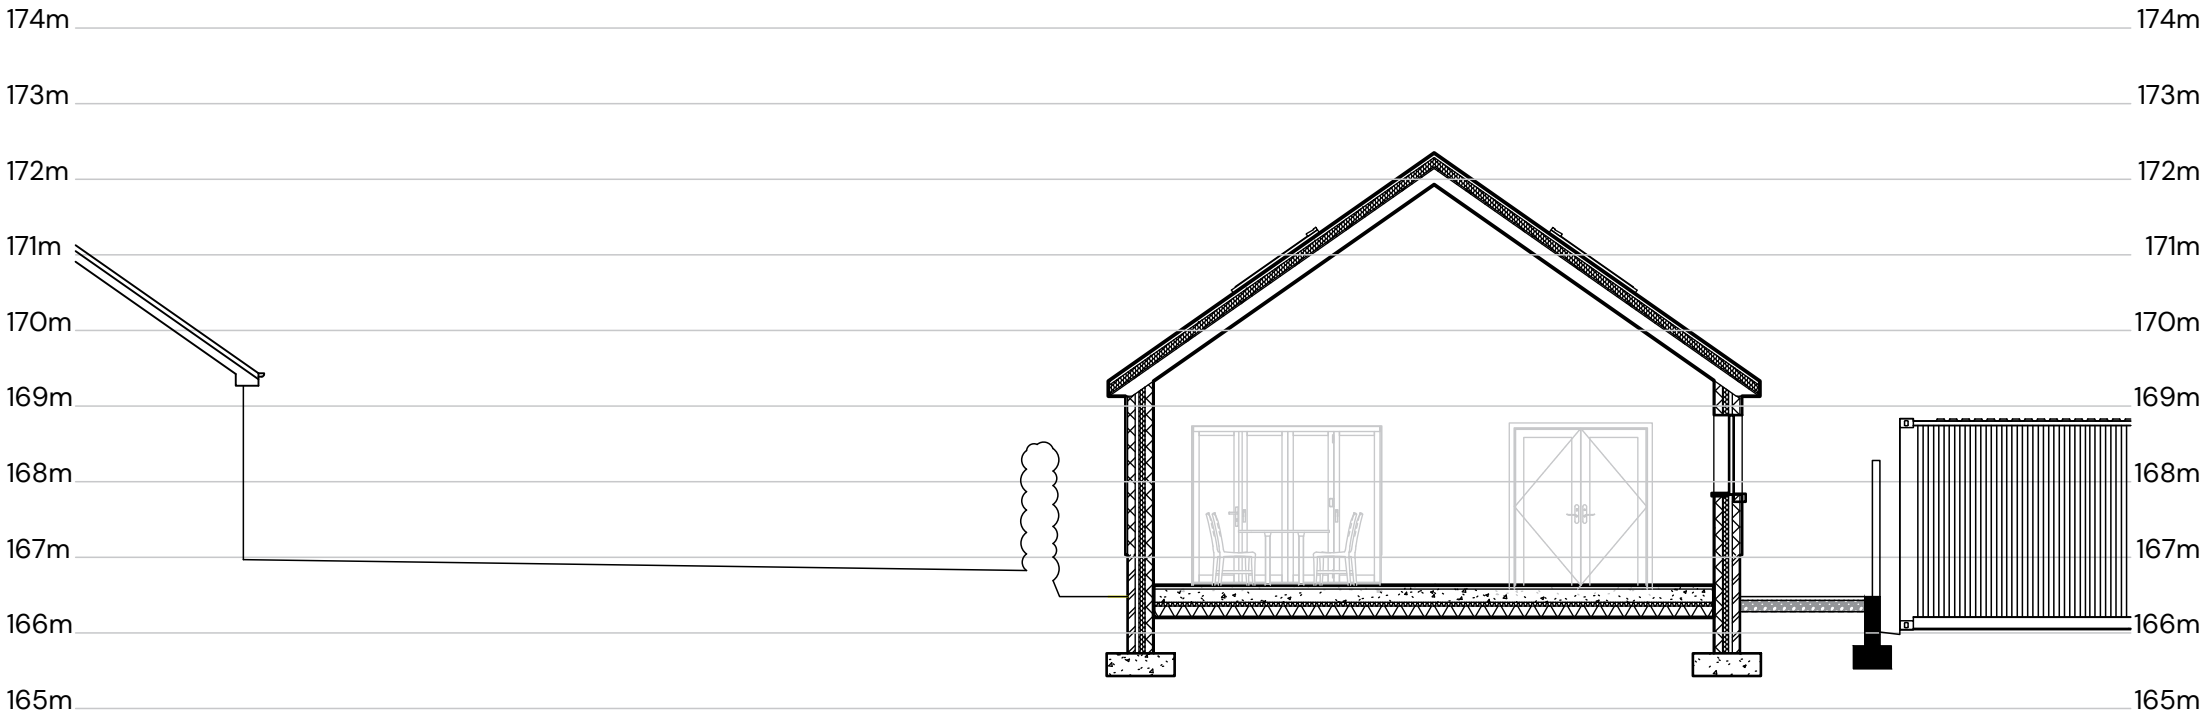

Proposed site section B-B

Tanyrallt

Revision Information