


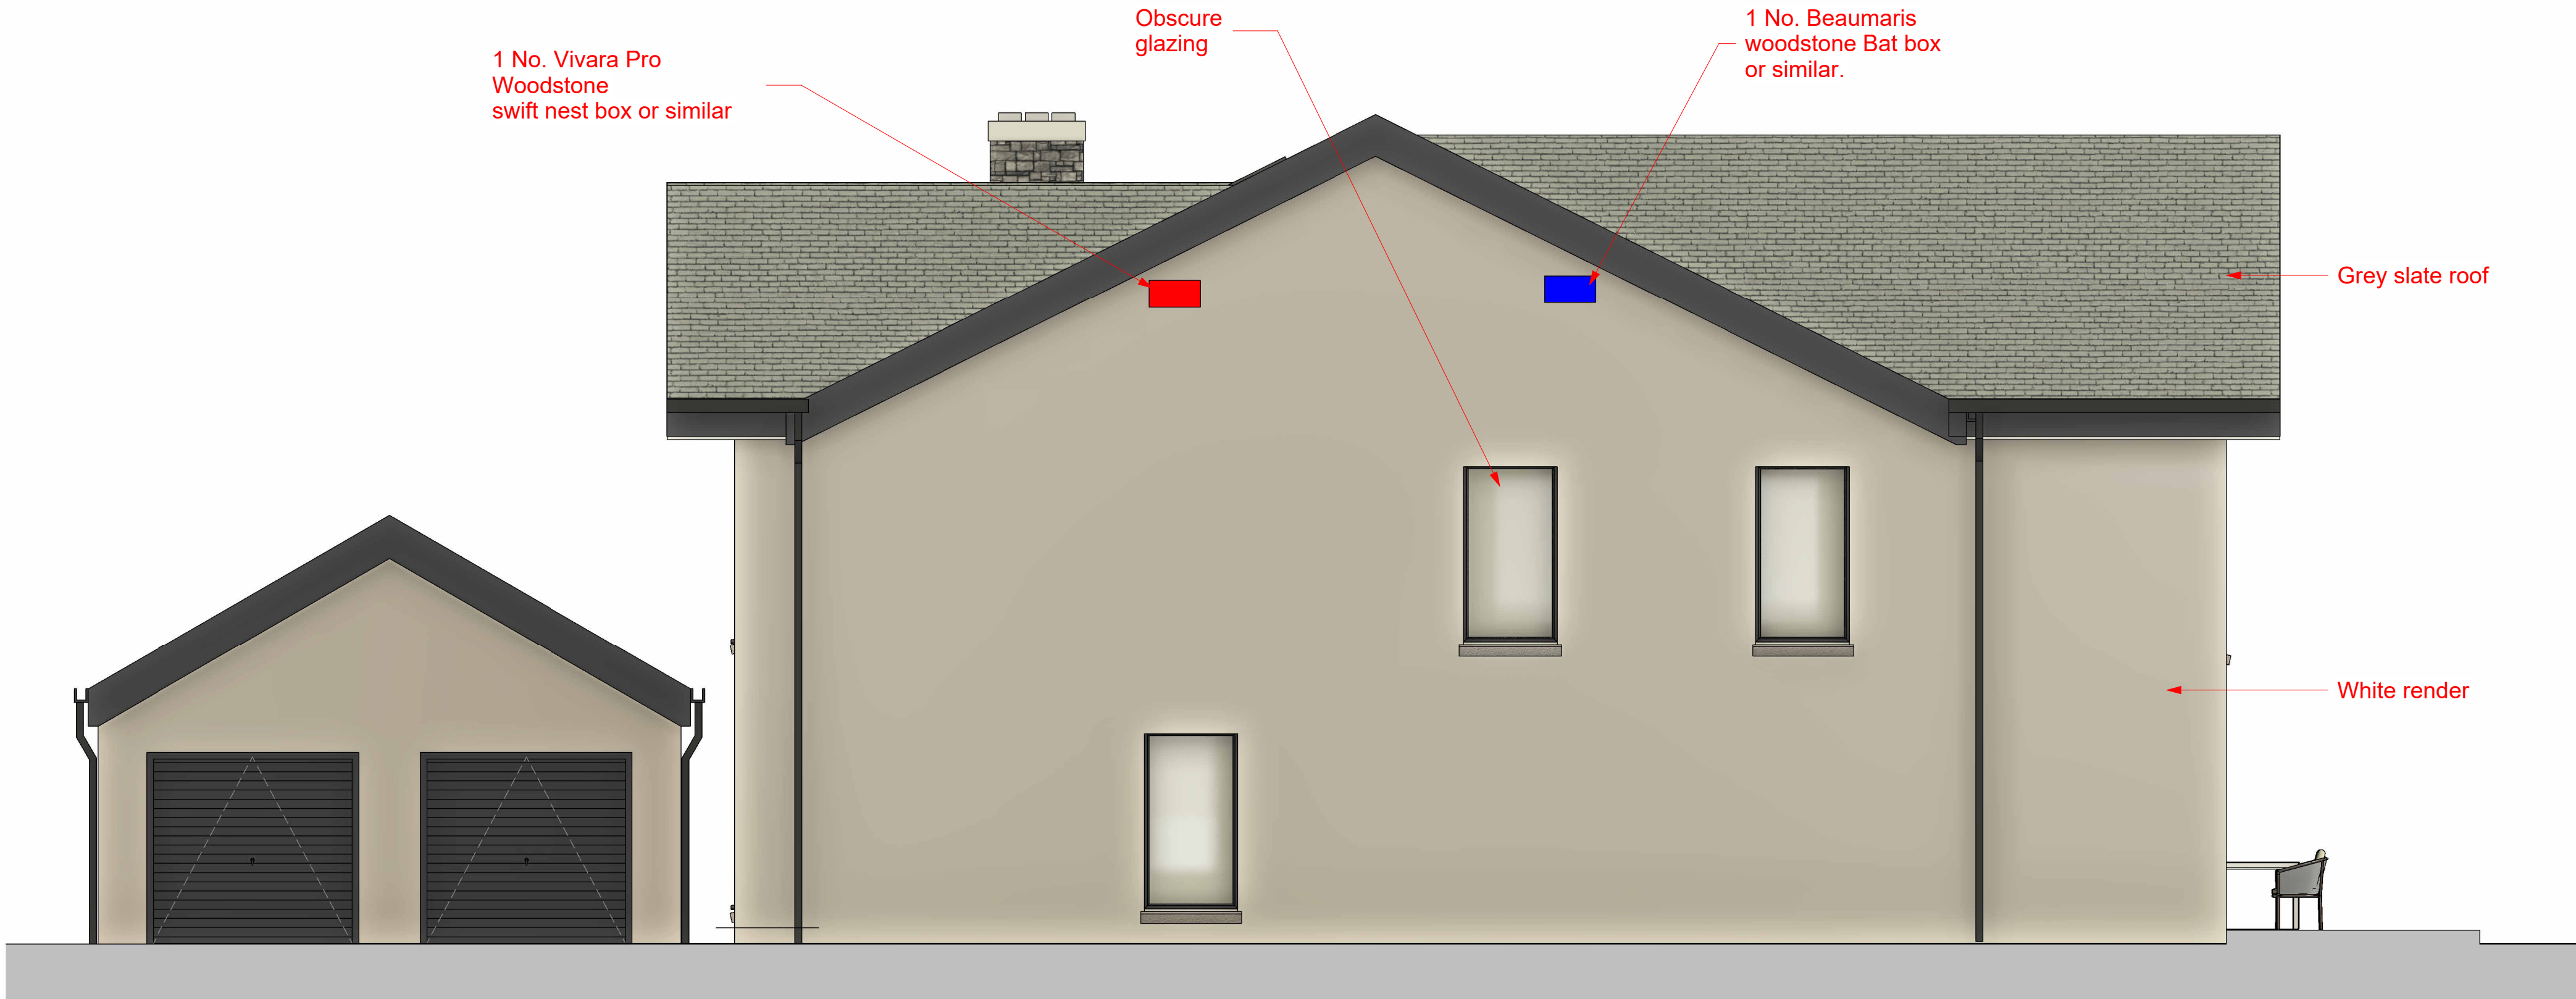

North
1 : 50



East
1 : 50