
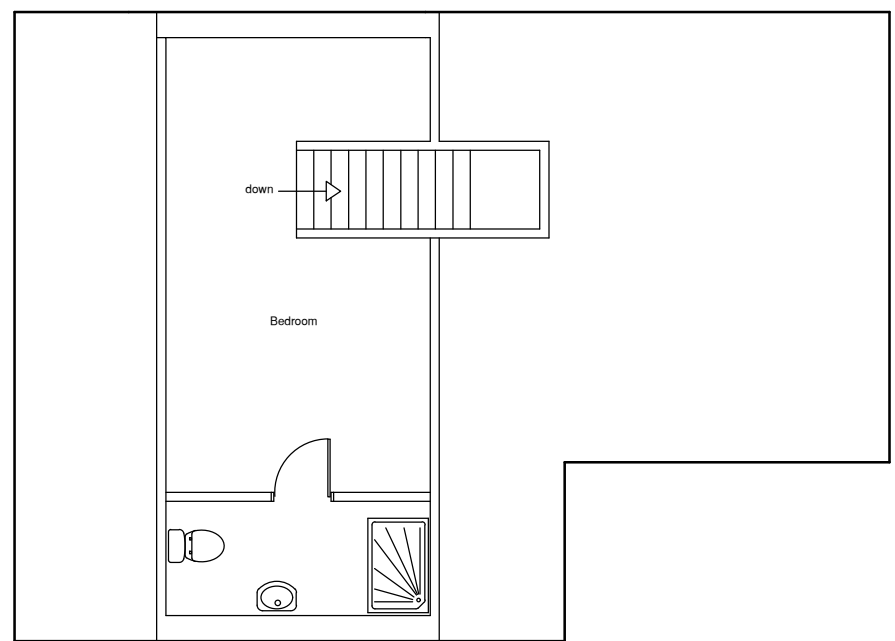
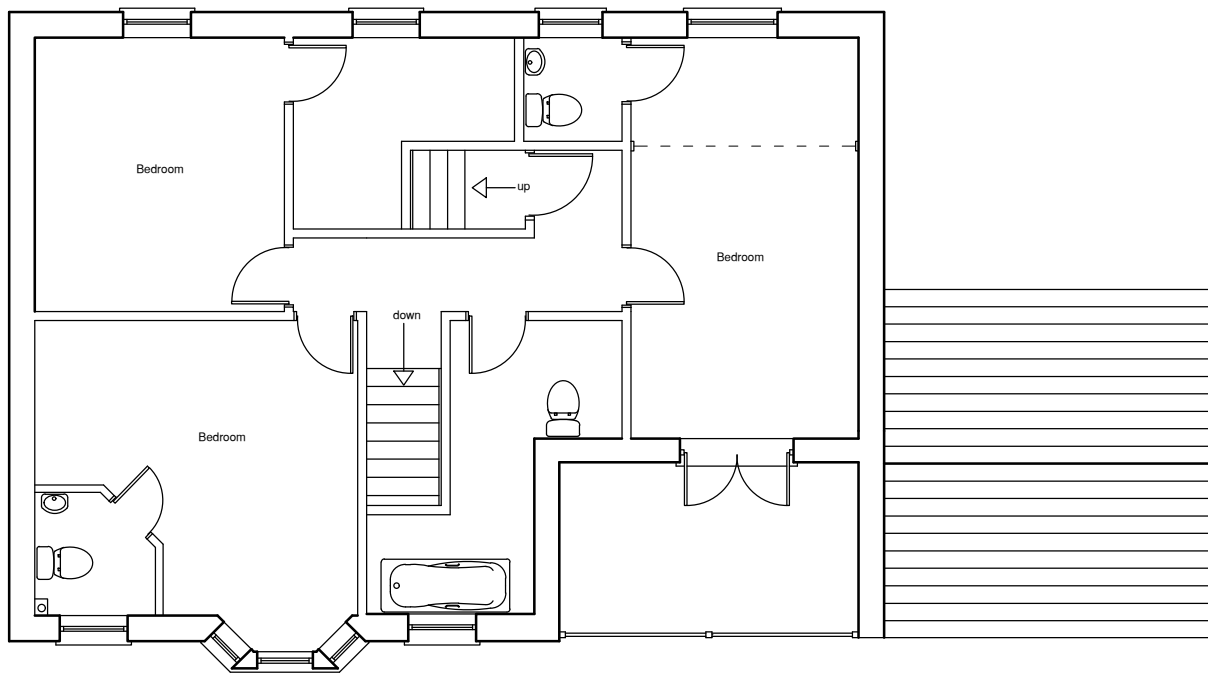
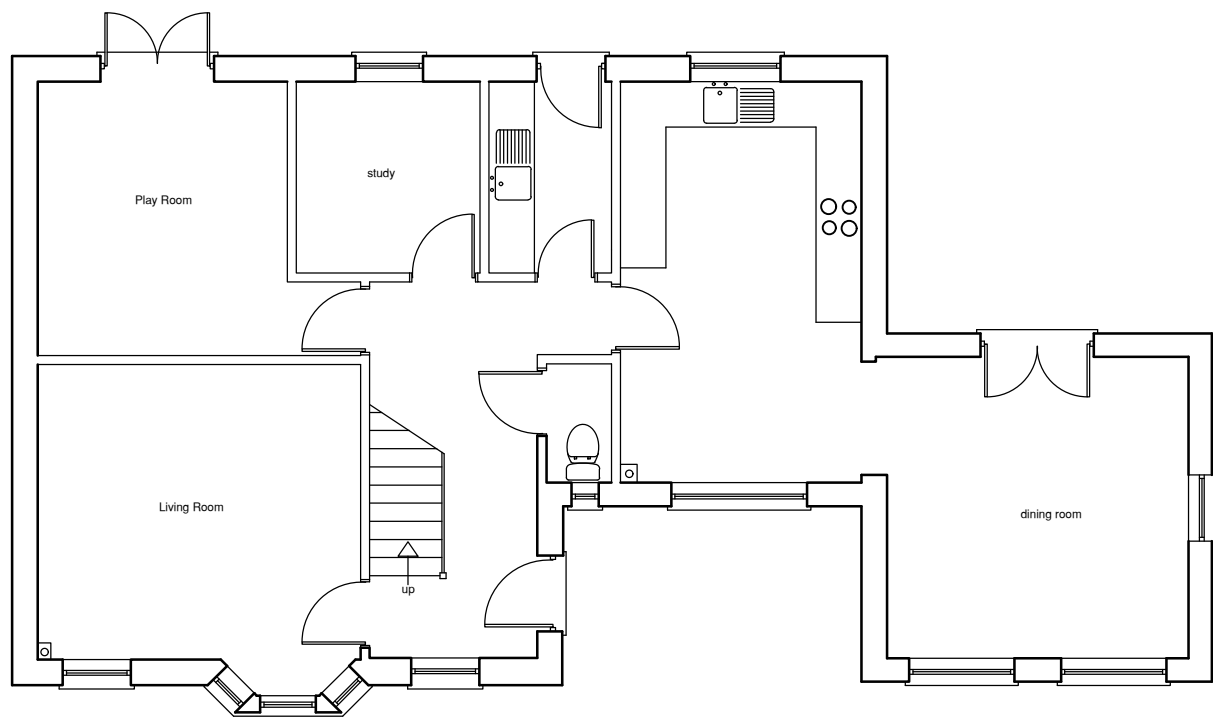
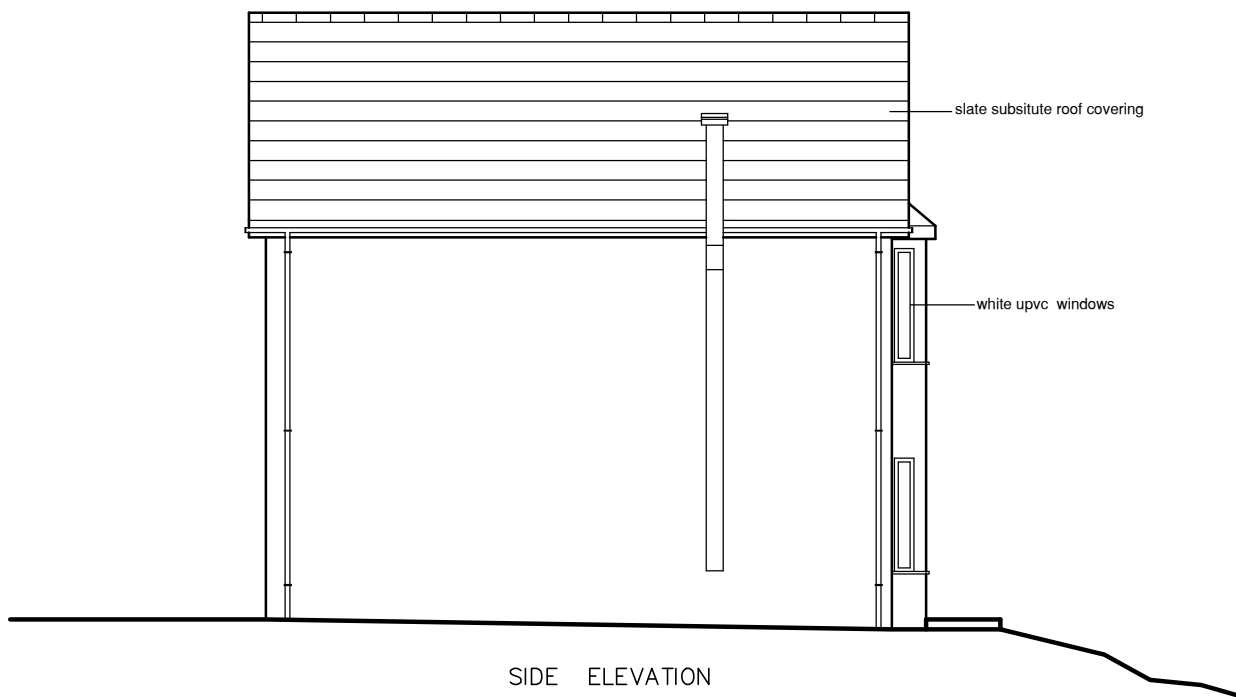
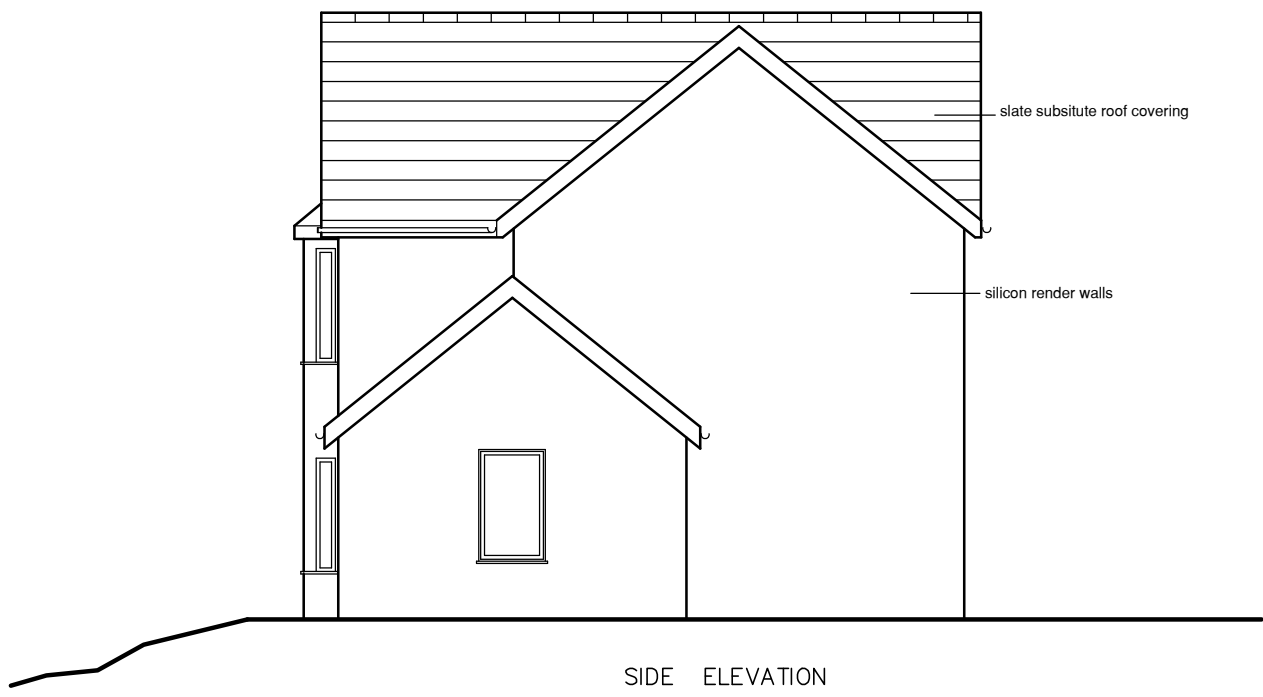


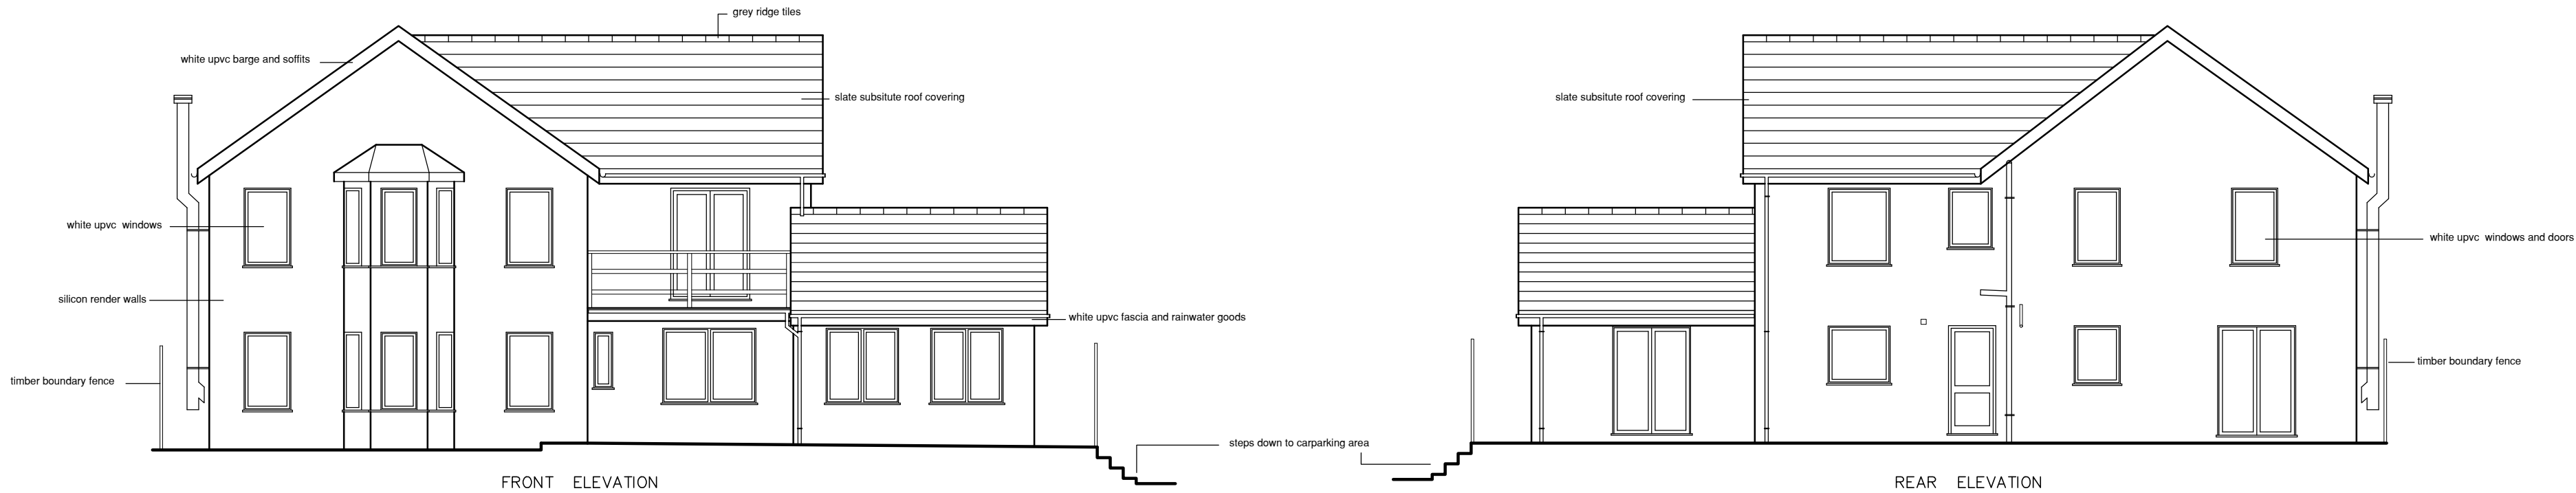

THIS DRAWING IS COPYRIGHT © C

Ken Bateman
Chartered Surveyor
R.S. (Hons), MRICS, C. Burt E. MCARD

project
Two storey side extension
and infill extension to front
elevation to create new front
entrance
at
Ty Camlas
Clyne
Neath

title
Existing plans and
elevations

Date: December 2023

Scale: A2 @ 1:100

Drawn:

Drawing No. GA 001

Rev.