


NOTES

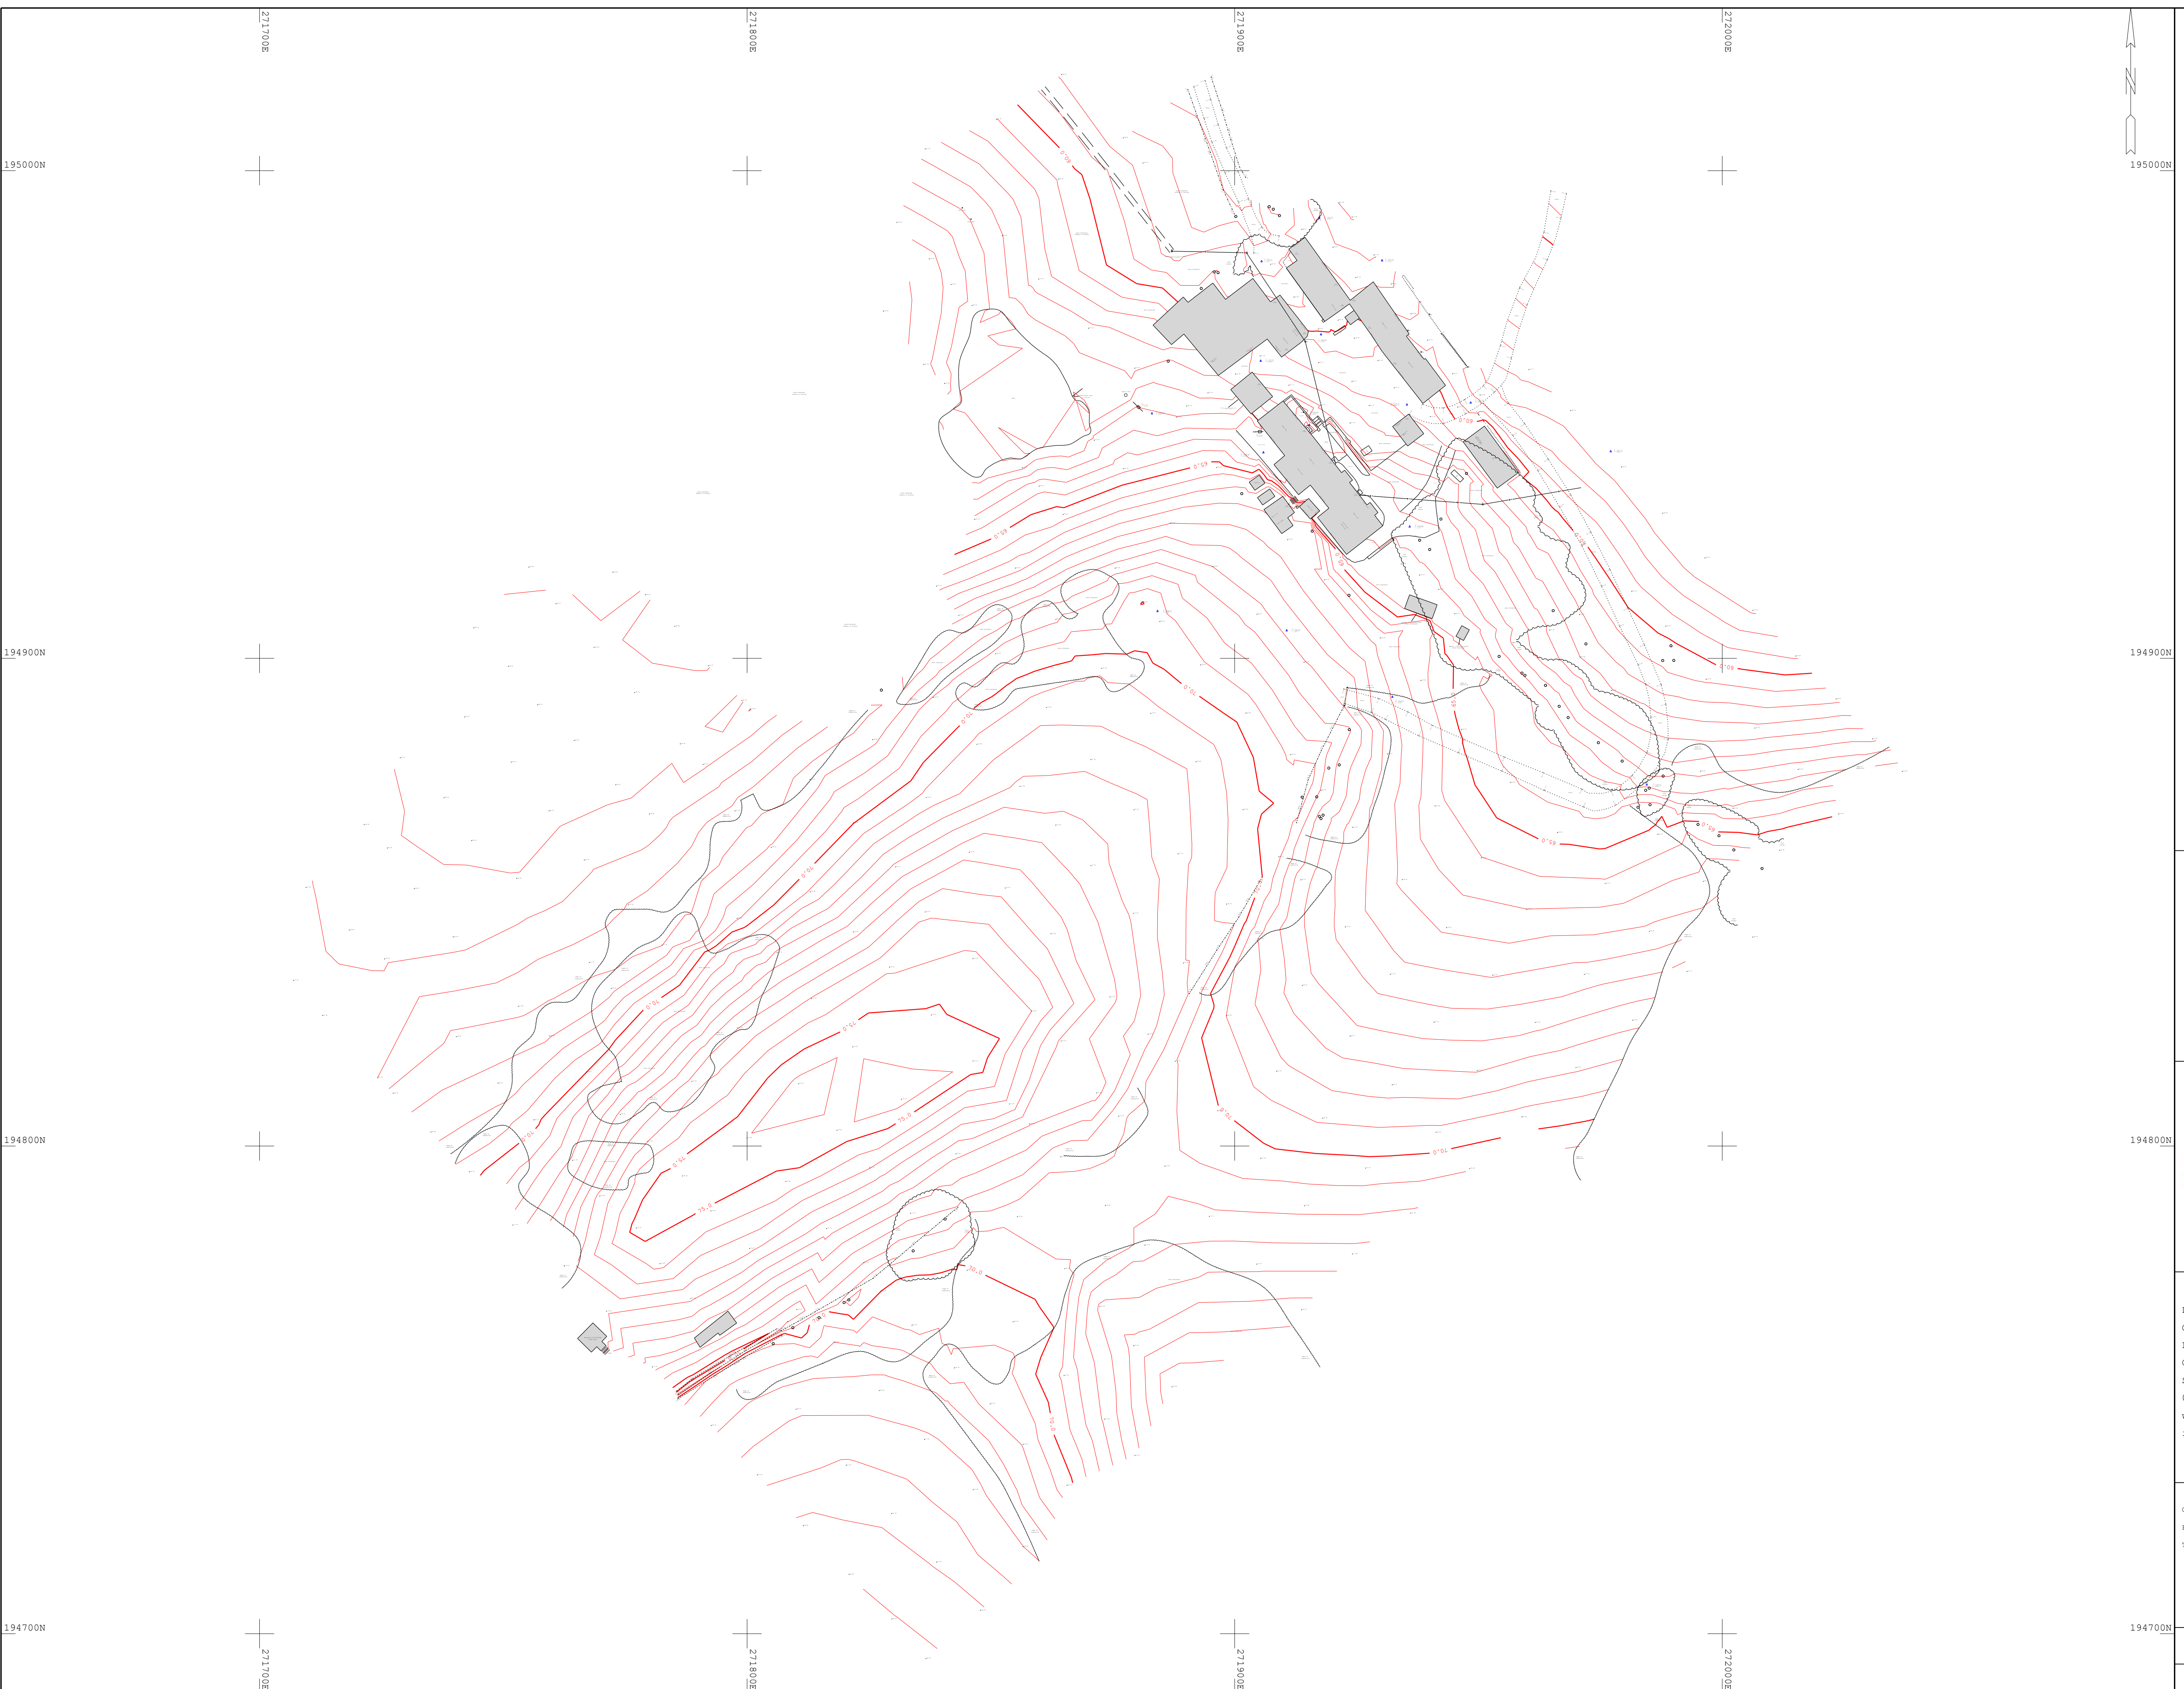

Davies Land Surveyors
Office 3, Block B
Llys Y Barcud
Crosshands
SA14 6RX
01269 508000
www.daviessurveyors.co.uk
info@daviessurveyors.co.uk

Client: Hale Homes (Wales) LTD
Project: Gelli Bwch Farm, Llandarcy
Title: Topographical Survey

Dwg: 378-1

☆

Scale 1:600 @A1

MAY 2022