
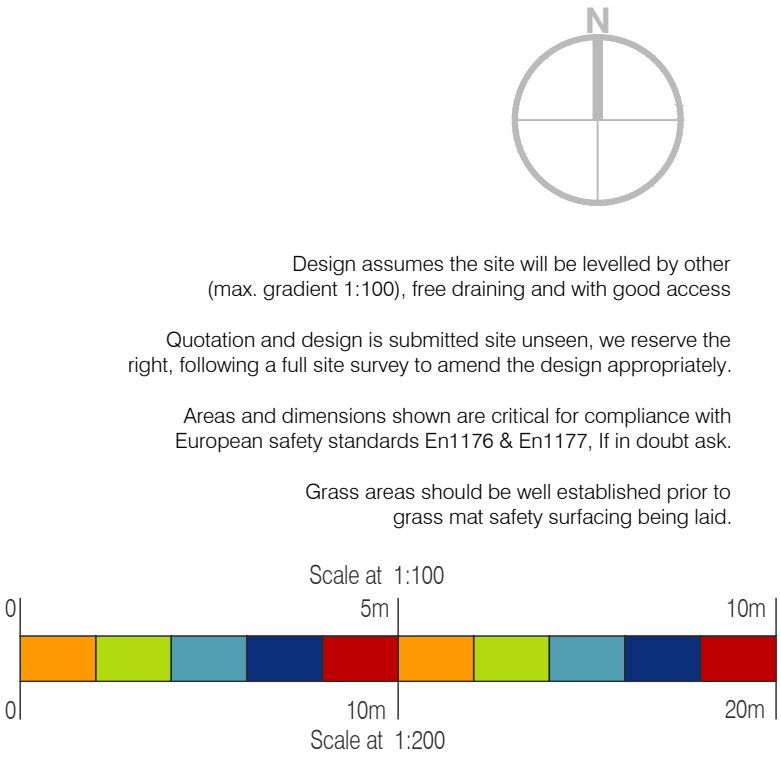


Aberavon Seafront Playground Refurbishment

Neath & Port Talbot Council

Elevation Plan

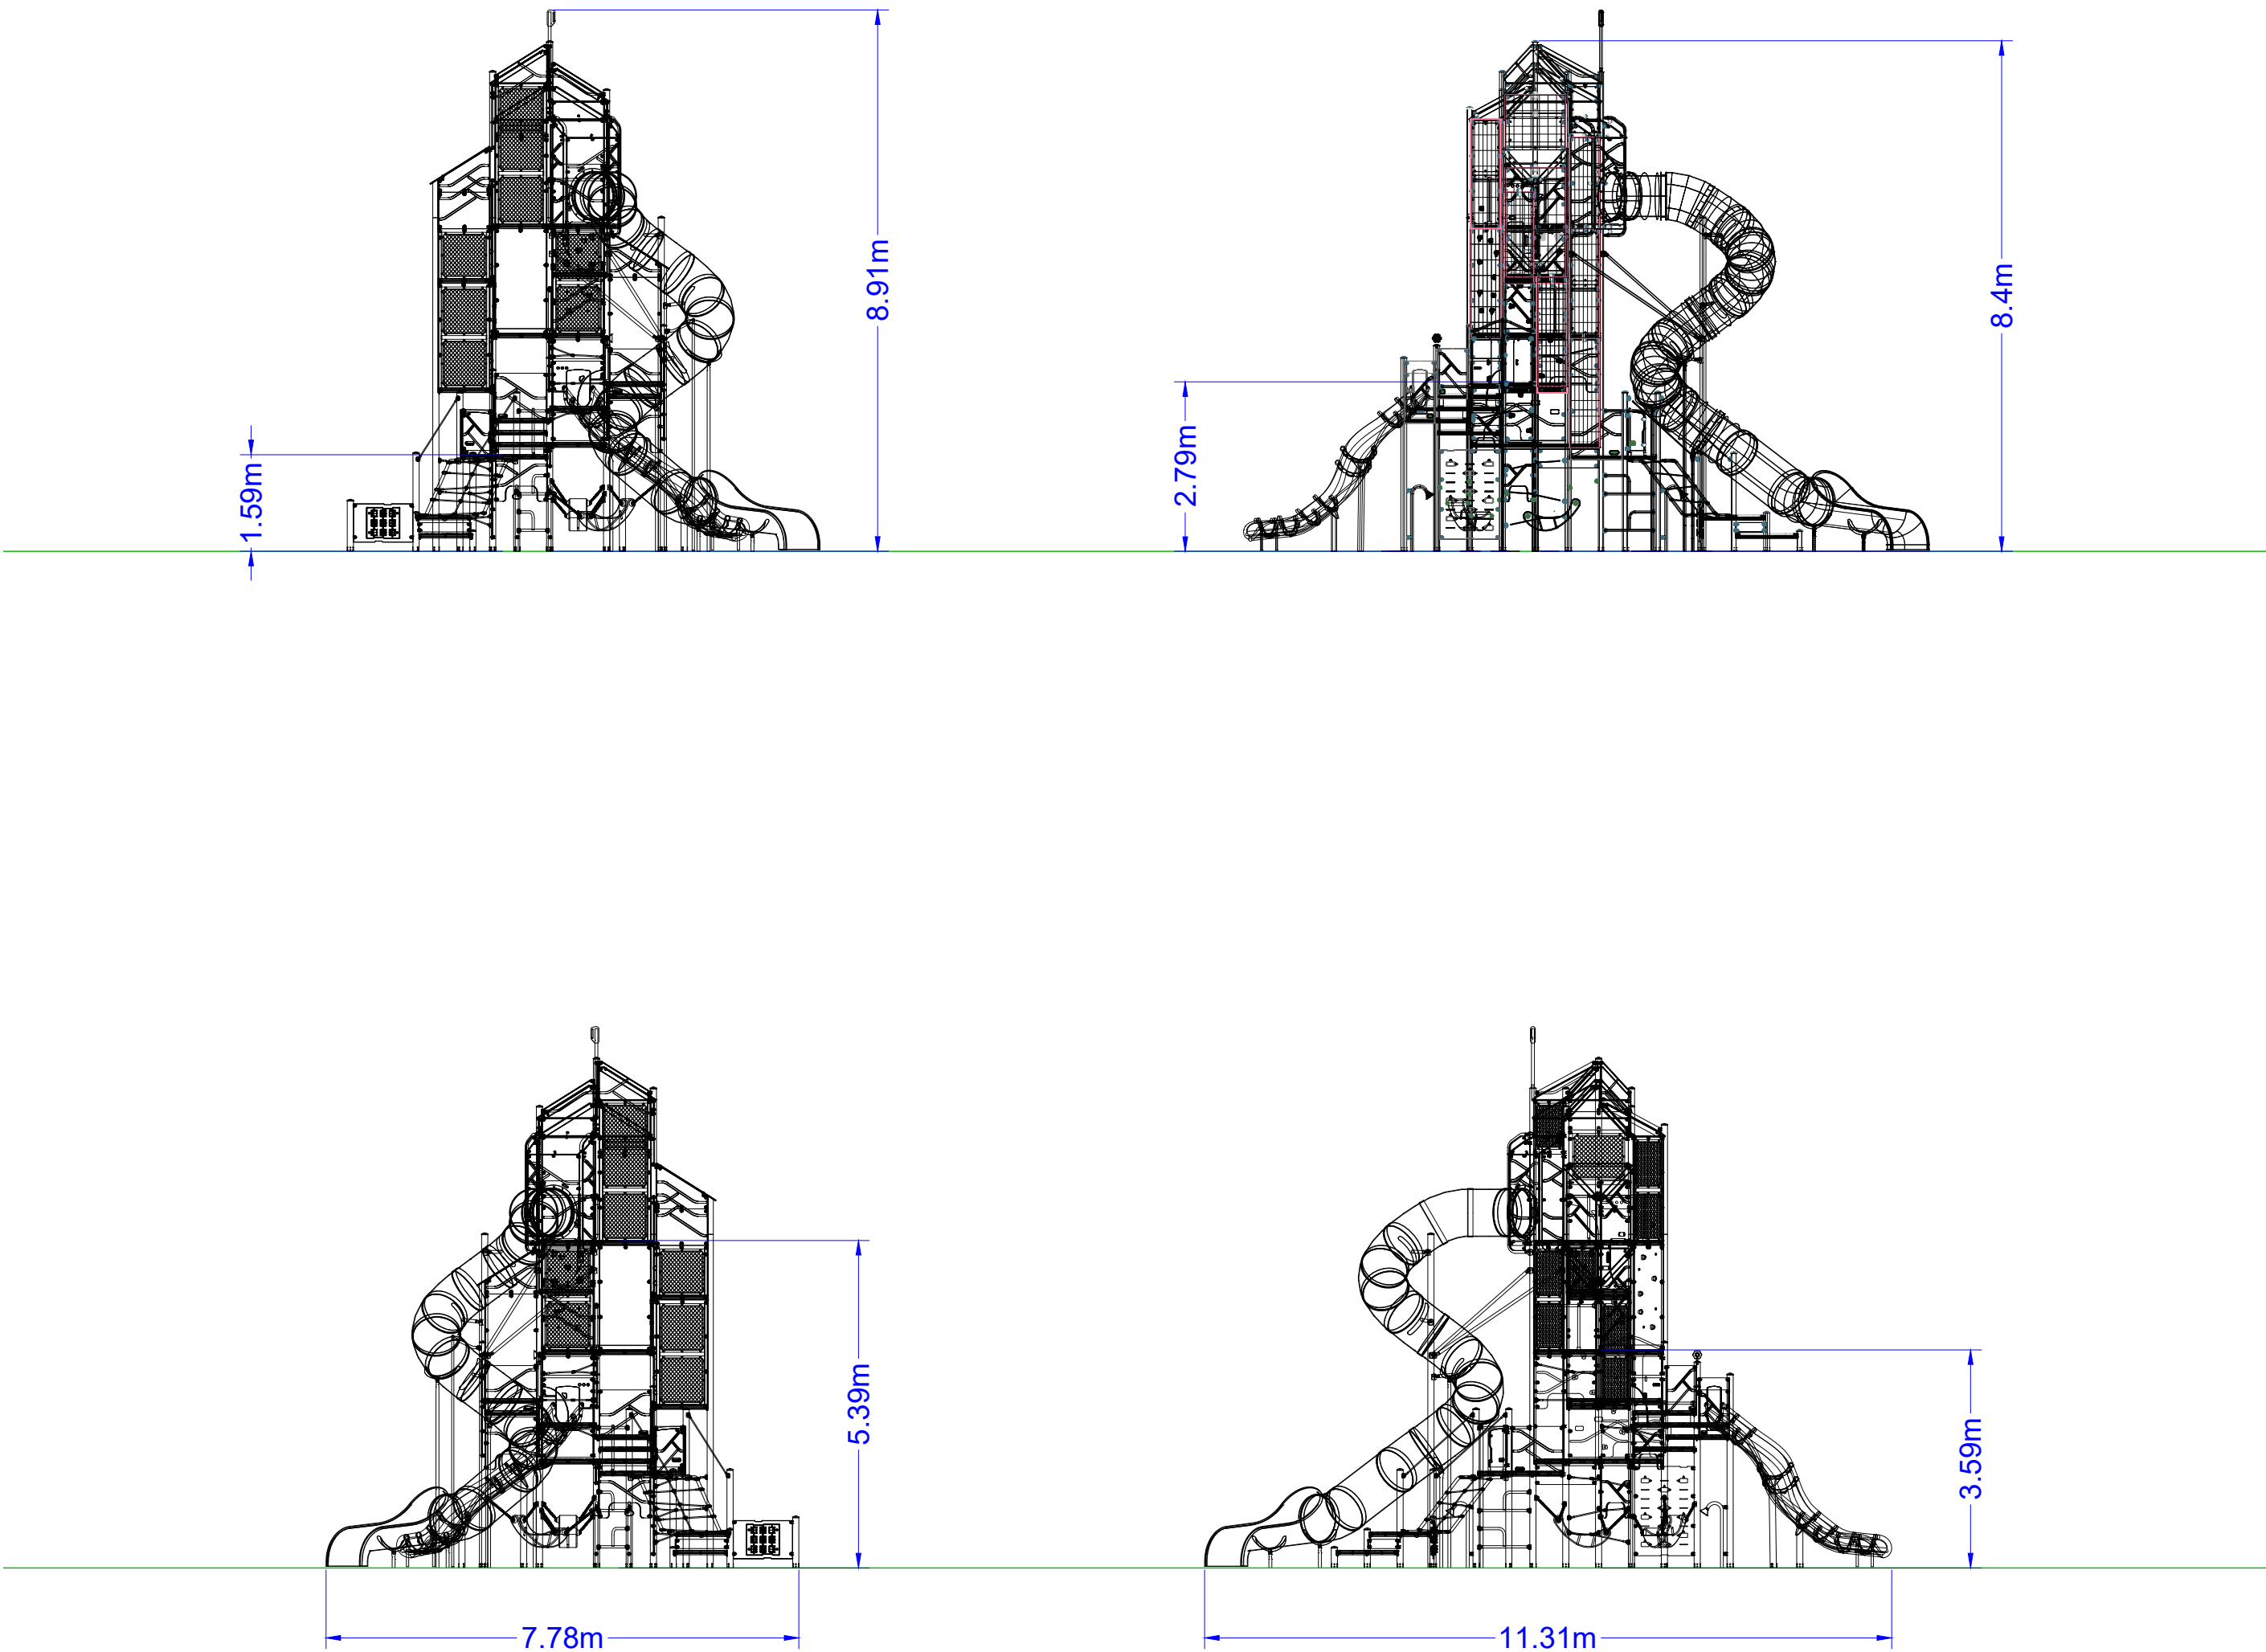

KOMPAN[®] Let's play KOMPAN Ltd. Serenity House Milton Keynes MK4 1GA www.KOMPAN.co.uk T:01908 201002 F:01908 201007 E:KOMPAN.UK@KOMPAN.com NOT FOR TENDER ISSUE. ©copyright of this drawing remains the property of KOMPAN Ltd. and the KOMPAN group. This drawing may not be reproduced without prior permission of KOMPAN Ltd. Any infringement will be pursued.	
Project ABERAVON_SEAFRONT	Designed by C.O
Client NEATH_&_PORT_TALBOT_COUNCIL	Date 06/02/2024
Drawing No. CAS-256239-B5J4V6	Scale 1:100@A2
	Revision -