




ABERAVON SEAFRONT - OPTION 1 - THE OCEAN GIANT

Neath & Port Talbot Council

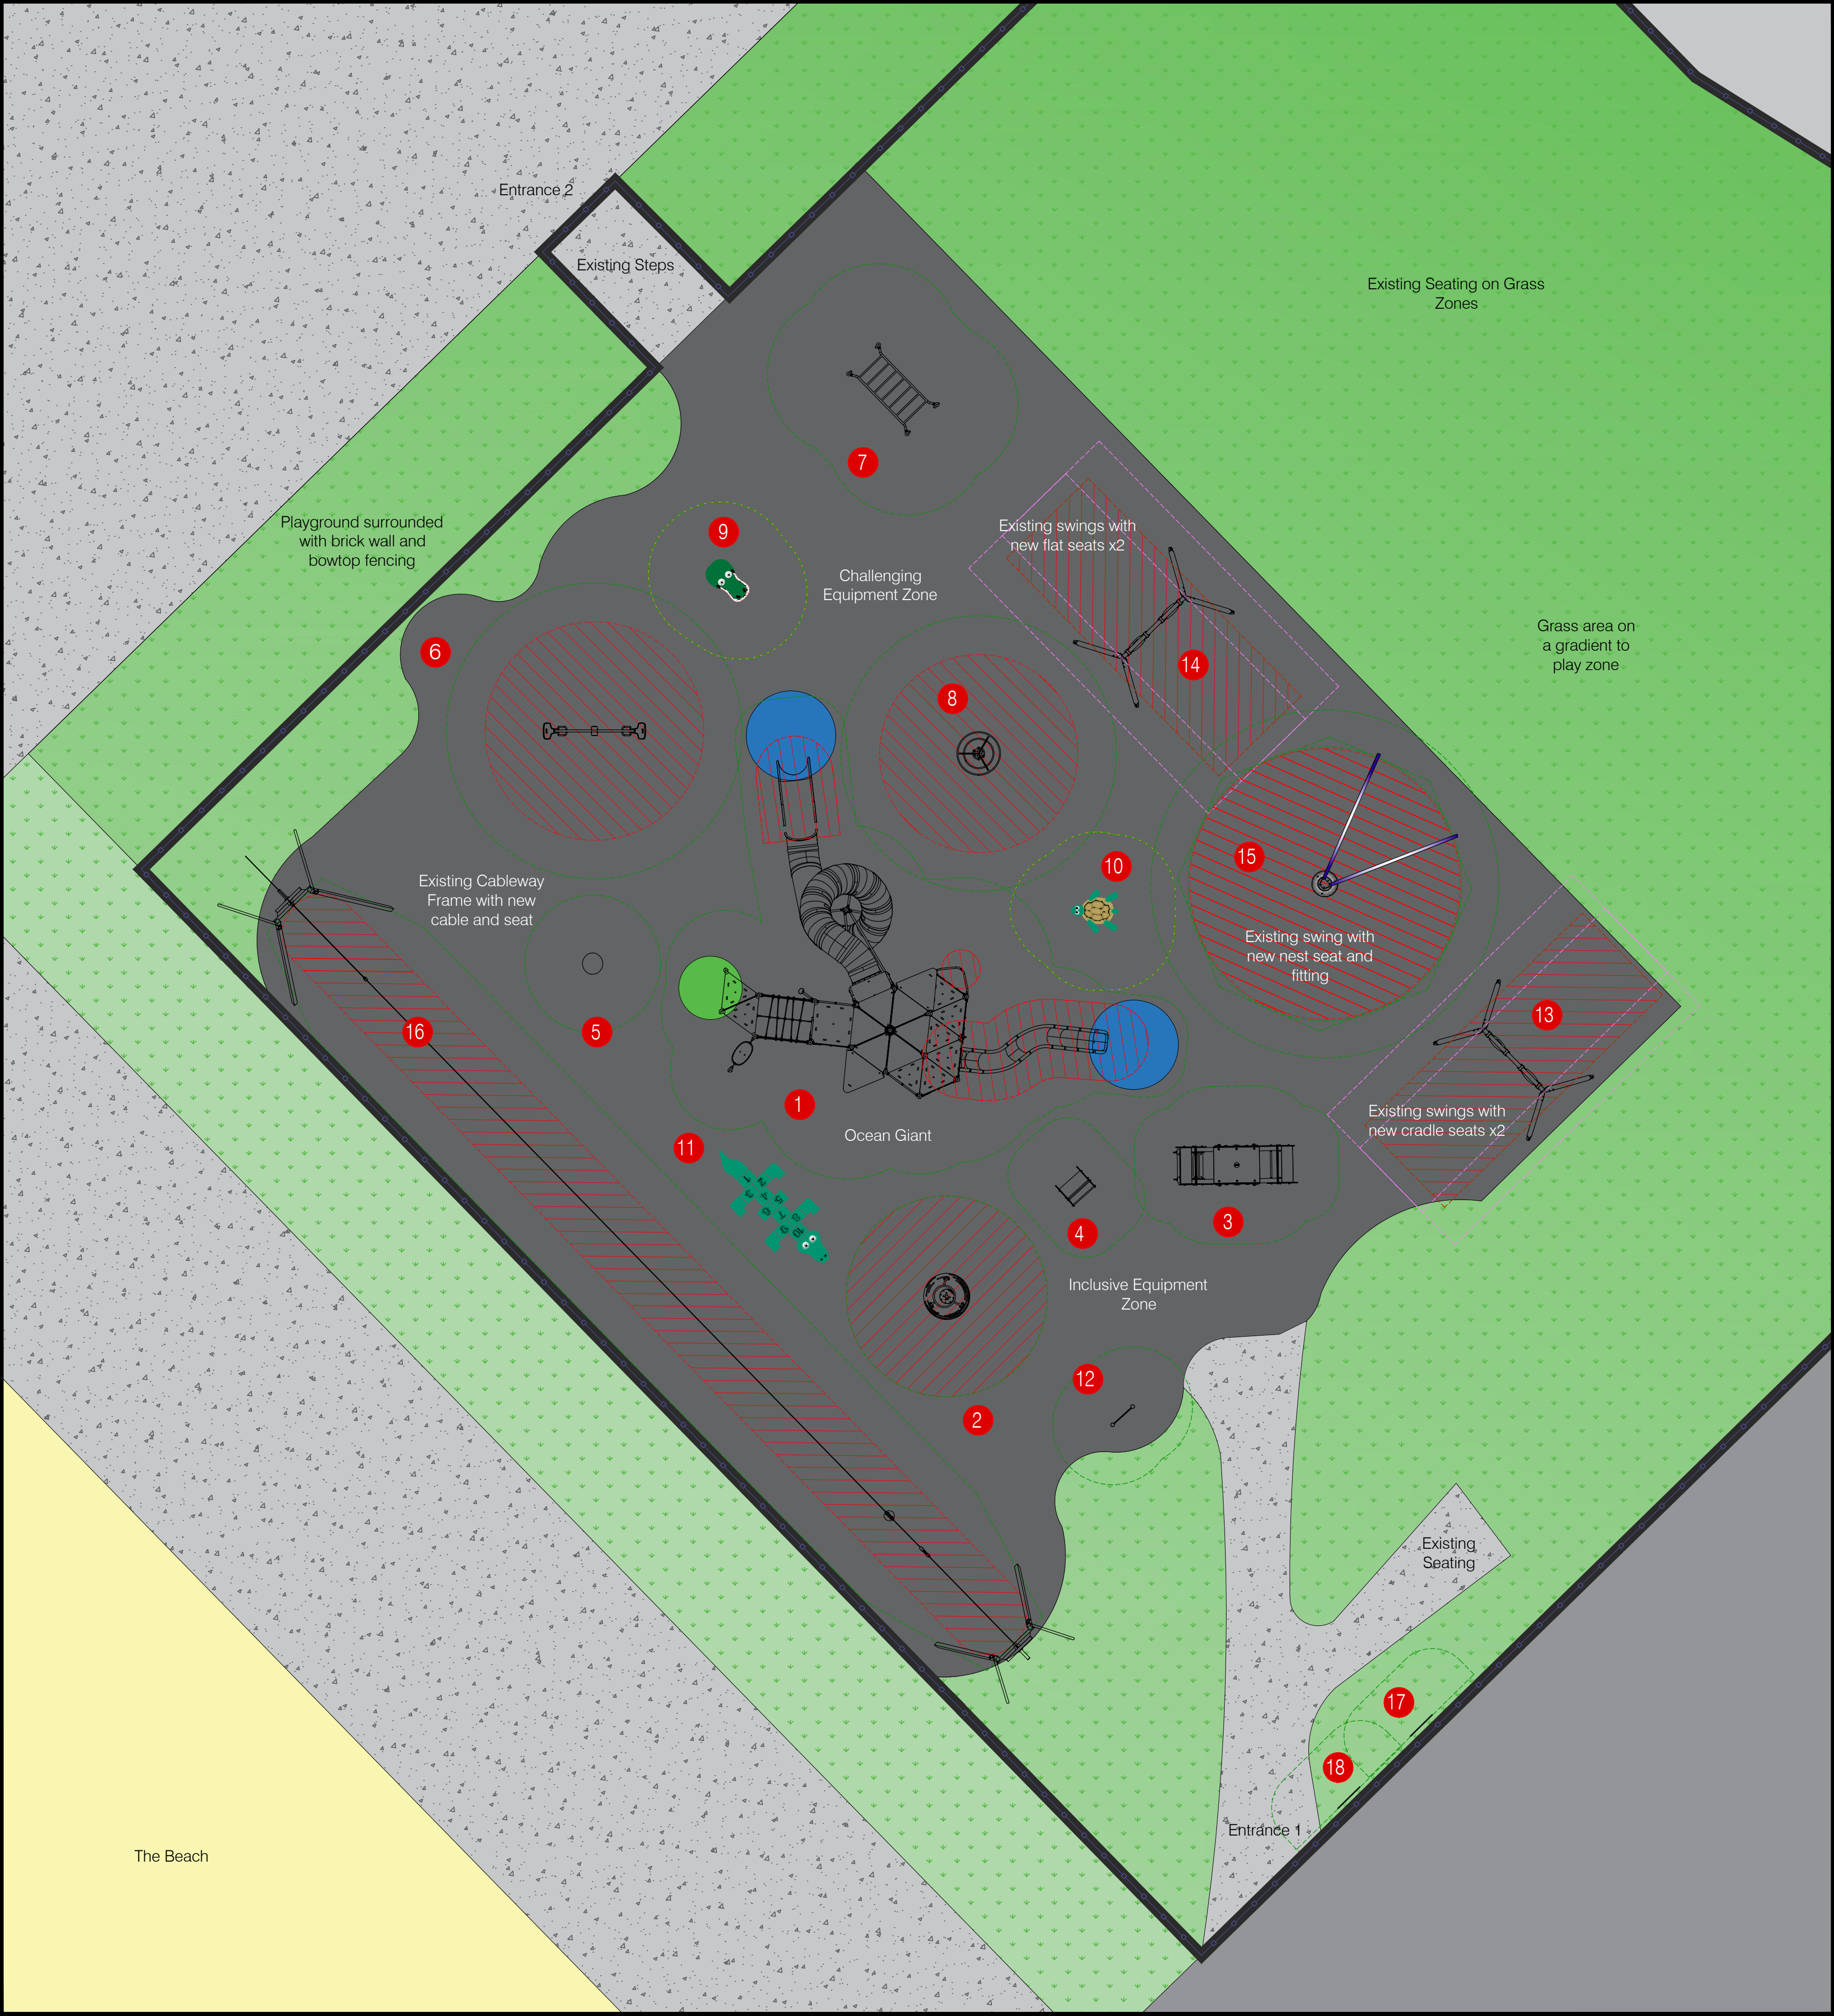

EQUIPMENT

1. Ocean Giant with tube slide, twisted open slide, firemnas pole, multiple climbing walls high and low with cleats and thrilling transparent panels, 2x hammock shell seats, nought's and crosses panel, challenging climbing access, climbing wall access, ladders and t bars, talking tubes, inclusive pull me up grips on platforms
2. Inclusive Tipi Carousel - with big dish & top brace
3. Greenline Inclusive multi-seesaw - with additional backrest and large central laying/standing platform
4. Large double width Dolphin Springer
5. Spinner bowl
6. We-hopper spin and rock with large seats and tall handlebars
7. Overhead bars with step up footholds
8. Sky Carousel with bars of 2x heights for different height children
9. 3D croc
10. 3D turtle
11. 2D croc hopscotch
12. Kaleidoscope play panel
13. Replacement cradle seats x2
14. Replacement flat seats x2
15. Replacement nest seat and fitting for pendulum swing
16. Replacement cable and seat
17. Hello inclusive sign language panel mounted on fence
18. Communication board mounted on fence

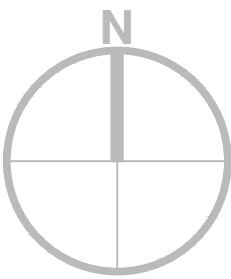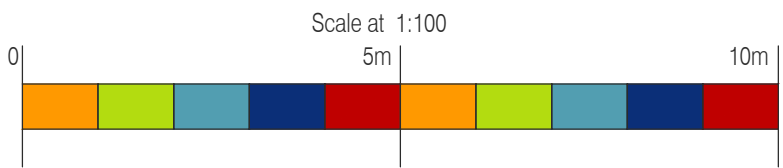

SURFACES	Existing Grass	EPDM Wetpour Blue and Green Safety Surface
	EPDM Wetpour Black Safety Surface	Existing Hard Standing

Design assumes the site will be levelled by other (max. gradient 1:100), free draining and with good access
Quotation and design is submitted site unseen, we reserve the right, following a full site survey to amend the design appropriately.
Areas and dimensions shown are critical for compliance with European safety standards En1176 & En1177, if in doubt ask.
Grass areas should be well established prior to grass mat safety surfacing being laid.

KOMPAN Let's play		KOMPAN Ltd. Serenity House Furzon Lake Milton Keynes MK4 1GA www.KOMPAN.co.uk T:01908 201002 F:01908 201007 E:KOMPAN.UK@KOMPAN.com ©copyright of this drawing remains the property of KOMPAN Ltd. and the KOMPAN group. This drawing may not be reproduced without prior permission of KOMPAN Ltd. Any infringement will be pursued.	
Project ABERAVON_SEAFRONT_OPTION_1		Designed by R.B	
Client NEATH_&_PORT_TALBOT_COUNCIL		Date 20/11/2023	Scale 1:100@A1
Drawing No. CAS-256239-B5J4V6_001		Revision -	