




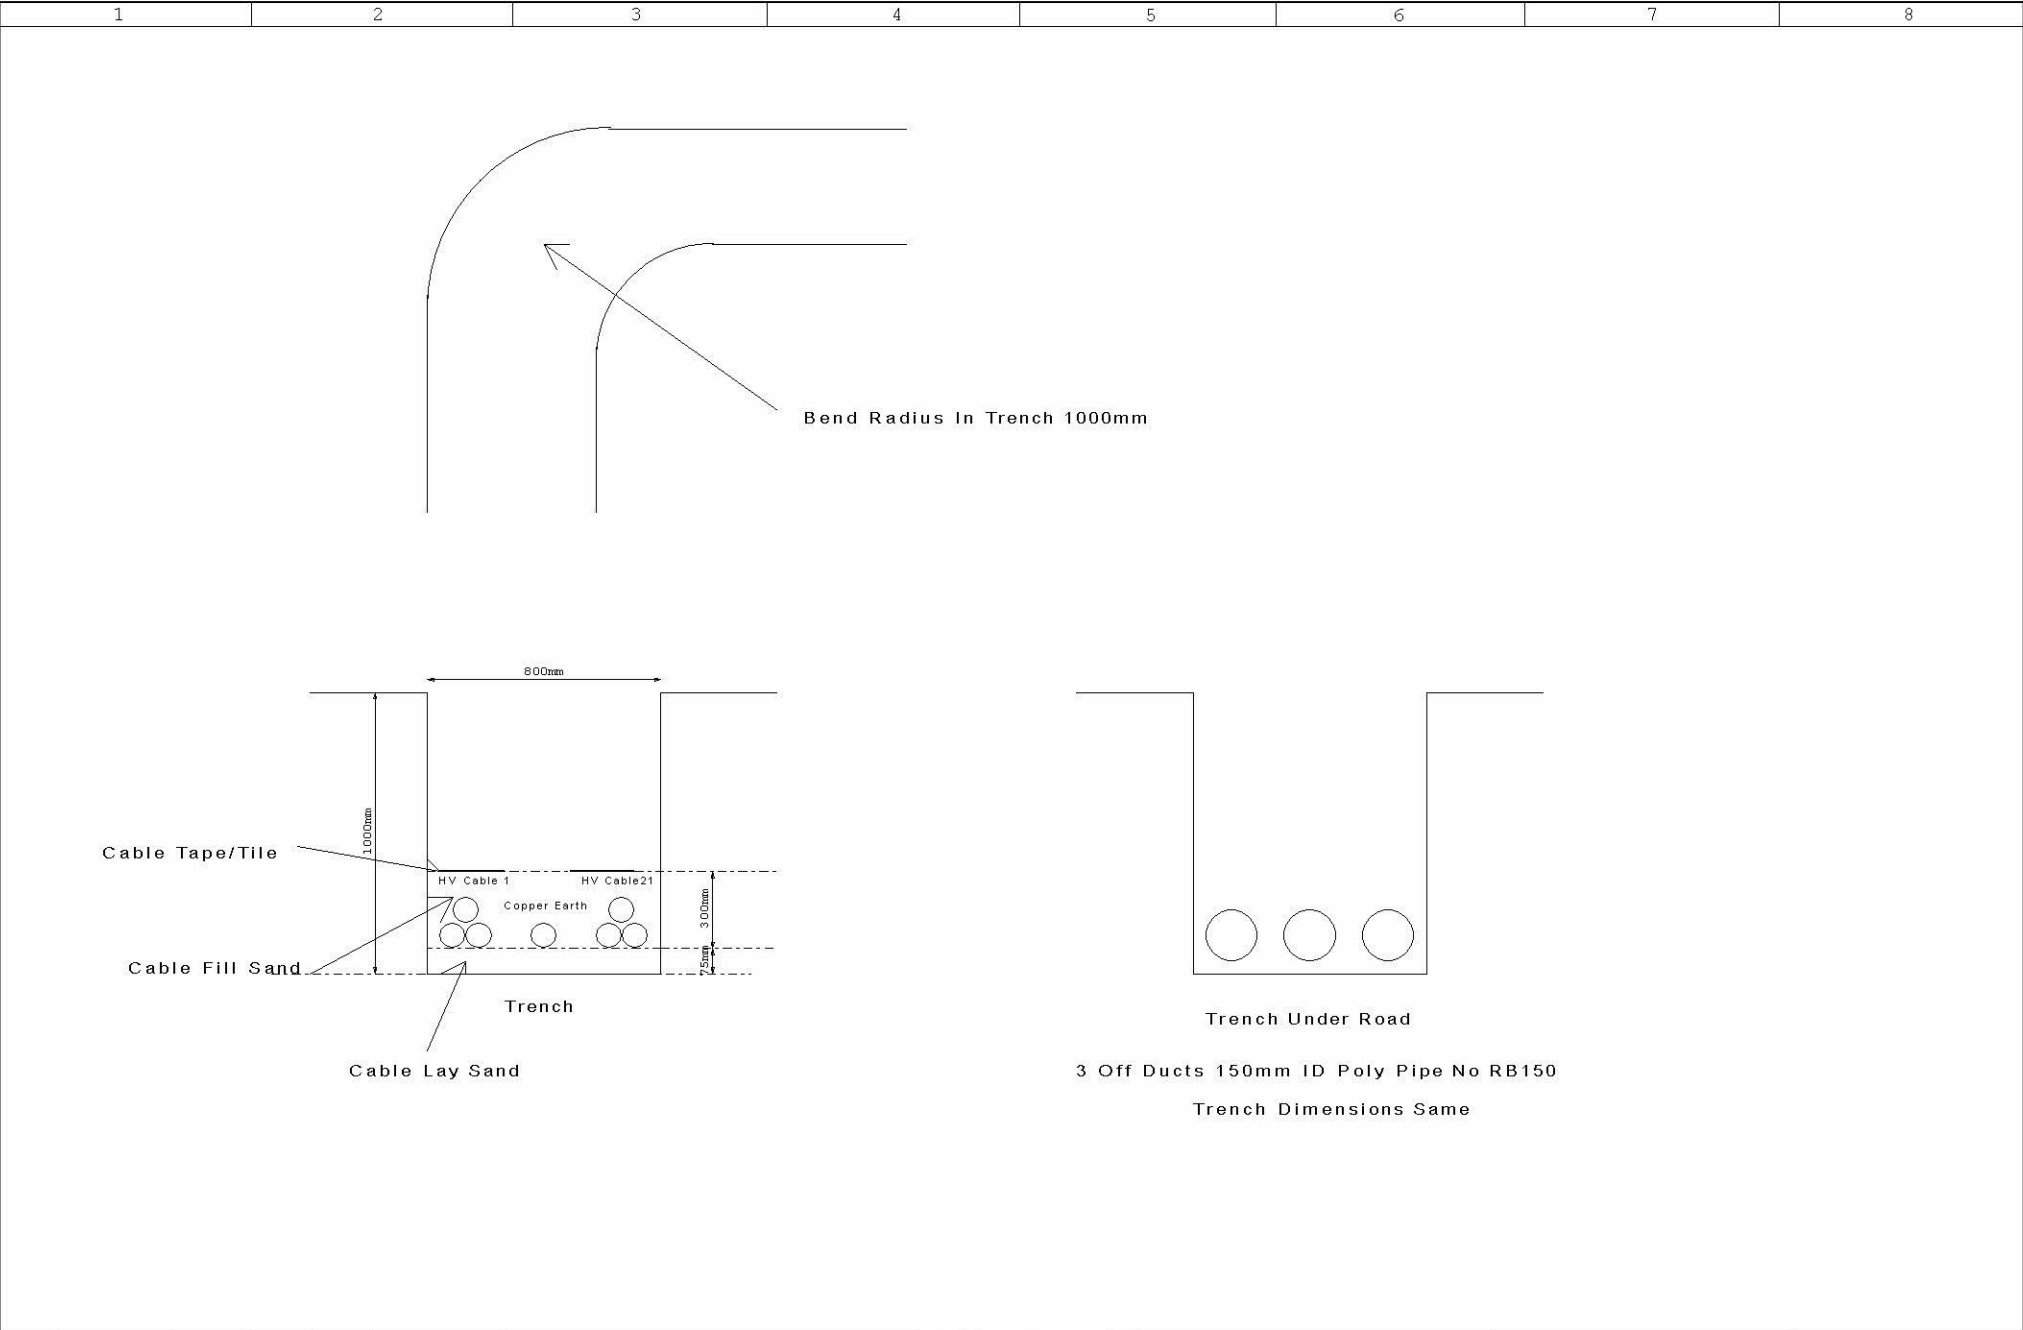


				Date	02.02.2024	Trench Drawing					Short Brothers Resolven Enterprise Park Neath		SA11 4HN		Page 1 of 6 pg.	
				Drn by												
				Checked												
Rev'n	Rev'n detail	Date	Drn by	Norm		Source	Substitute for	Replaced with								

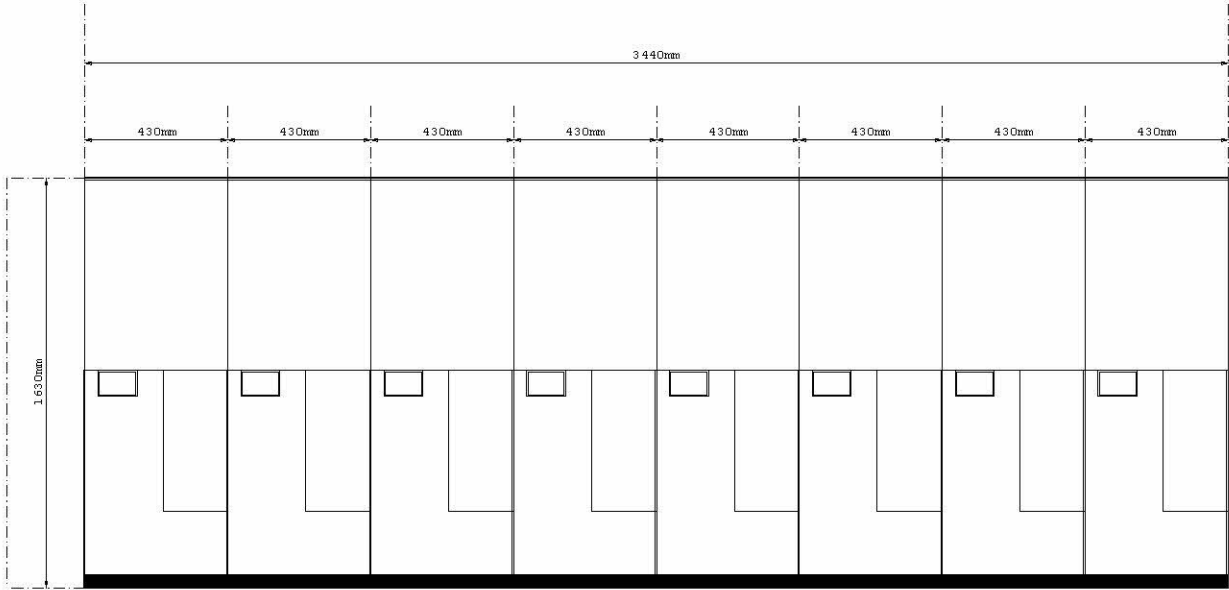

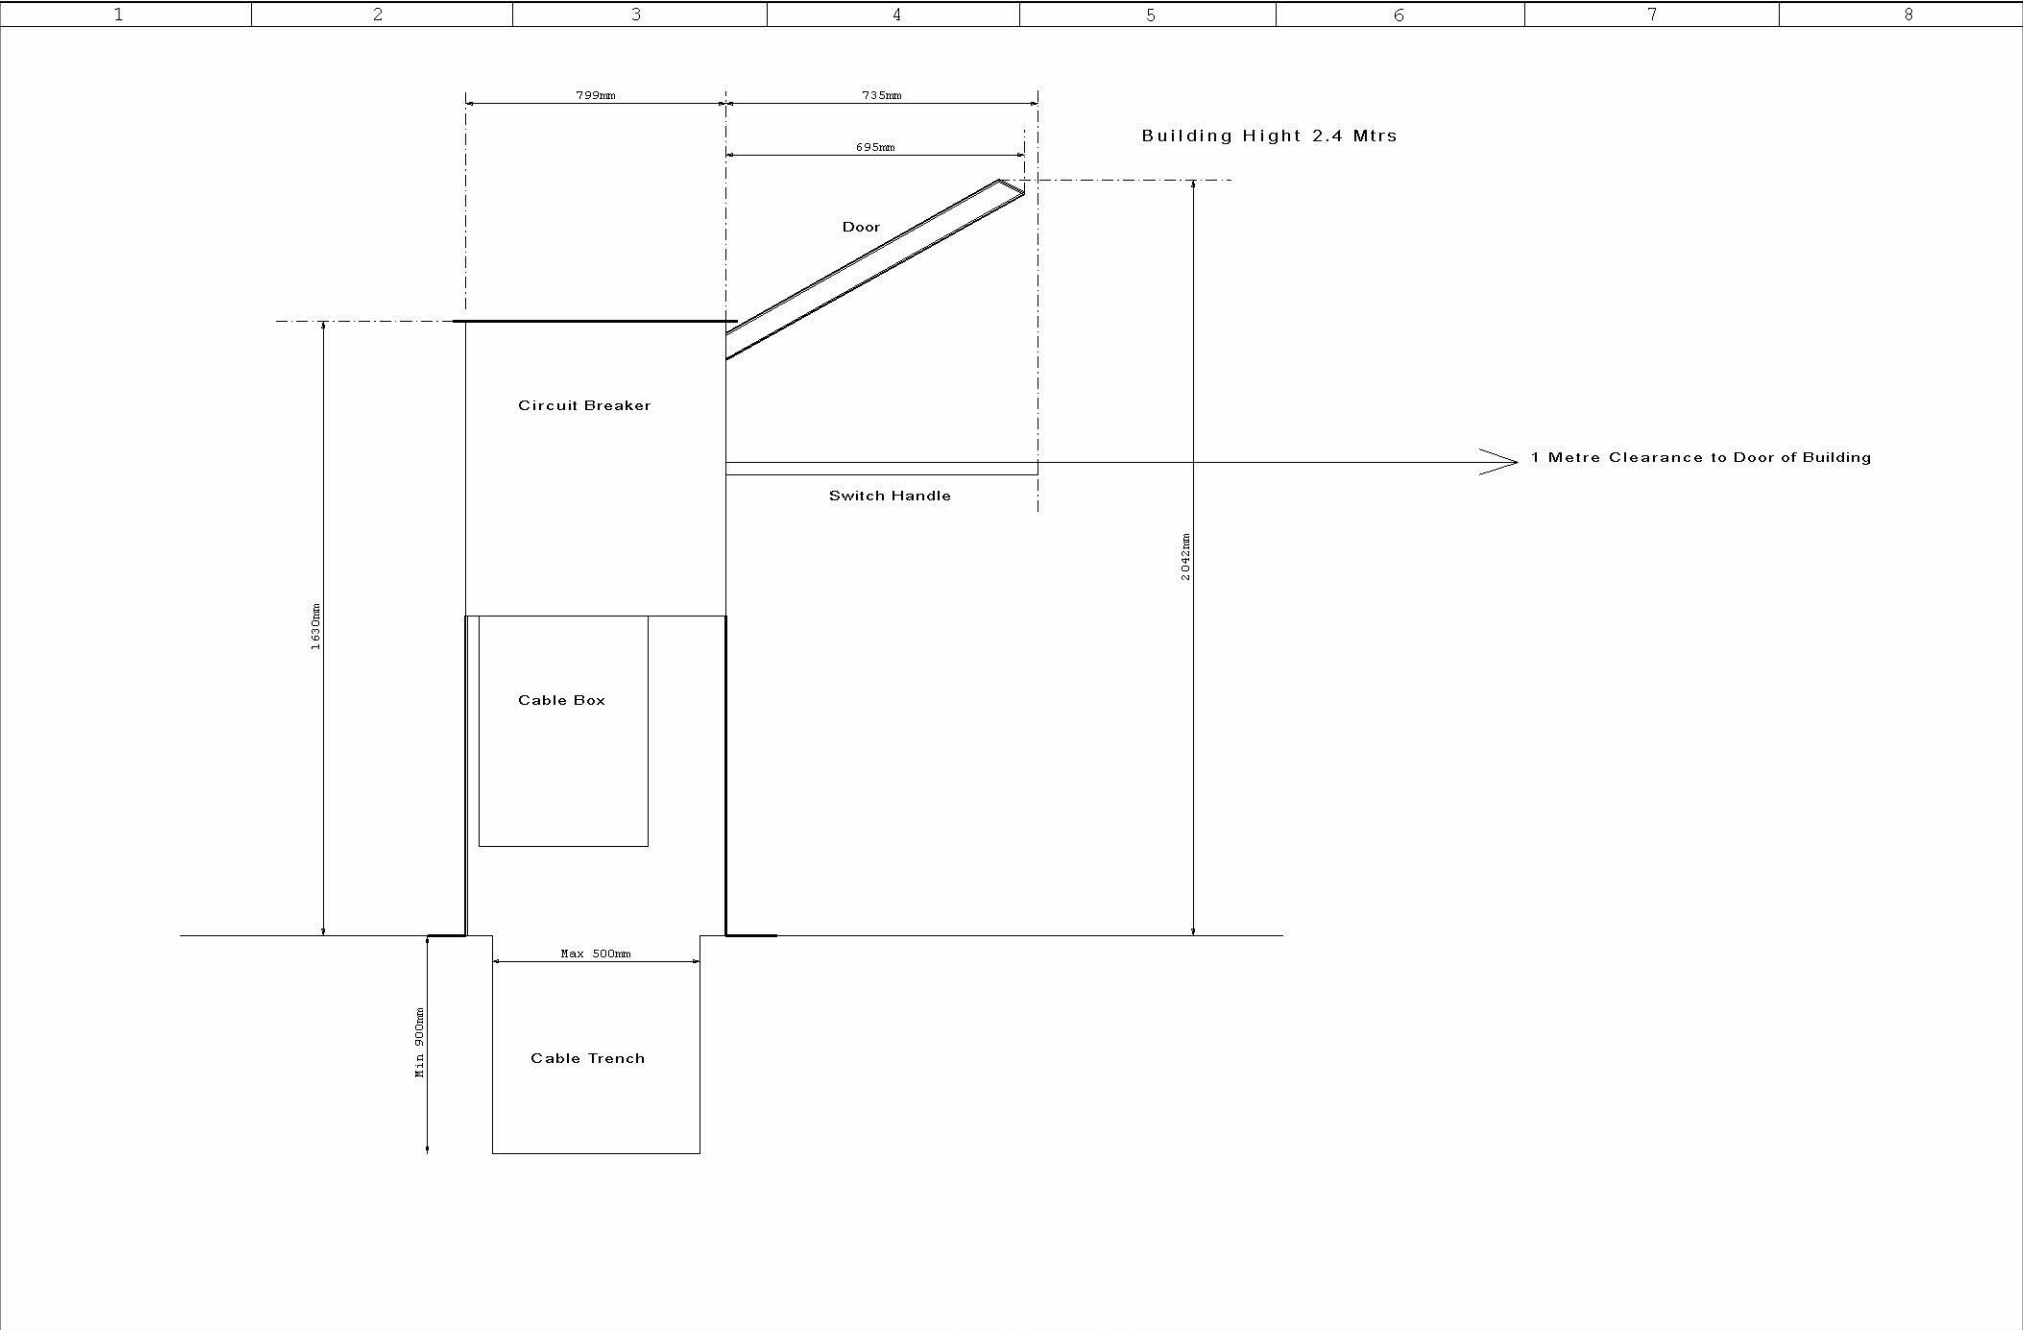

				Date	02.02.2024	Side View of Switch Gear			Short Brothers Resolven Enterprise Park Neath		SA11 4HN		=			
			Drn by													
			Checked													
Rev'n	Rev'n detail	Date	Drn by	Norm		Source	Substitute for	Replaced with					Page 3		of 6 pg.	

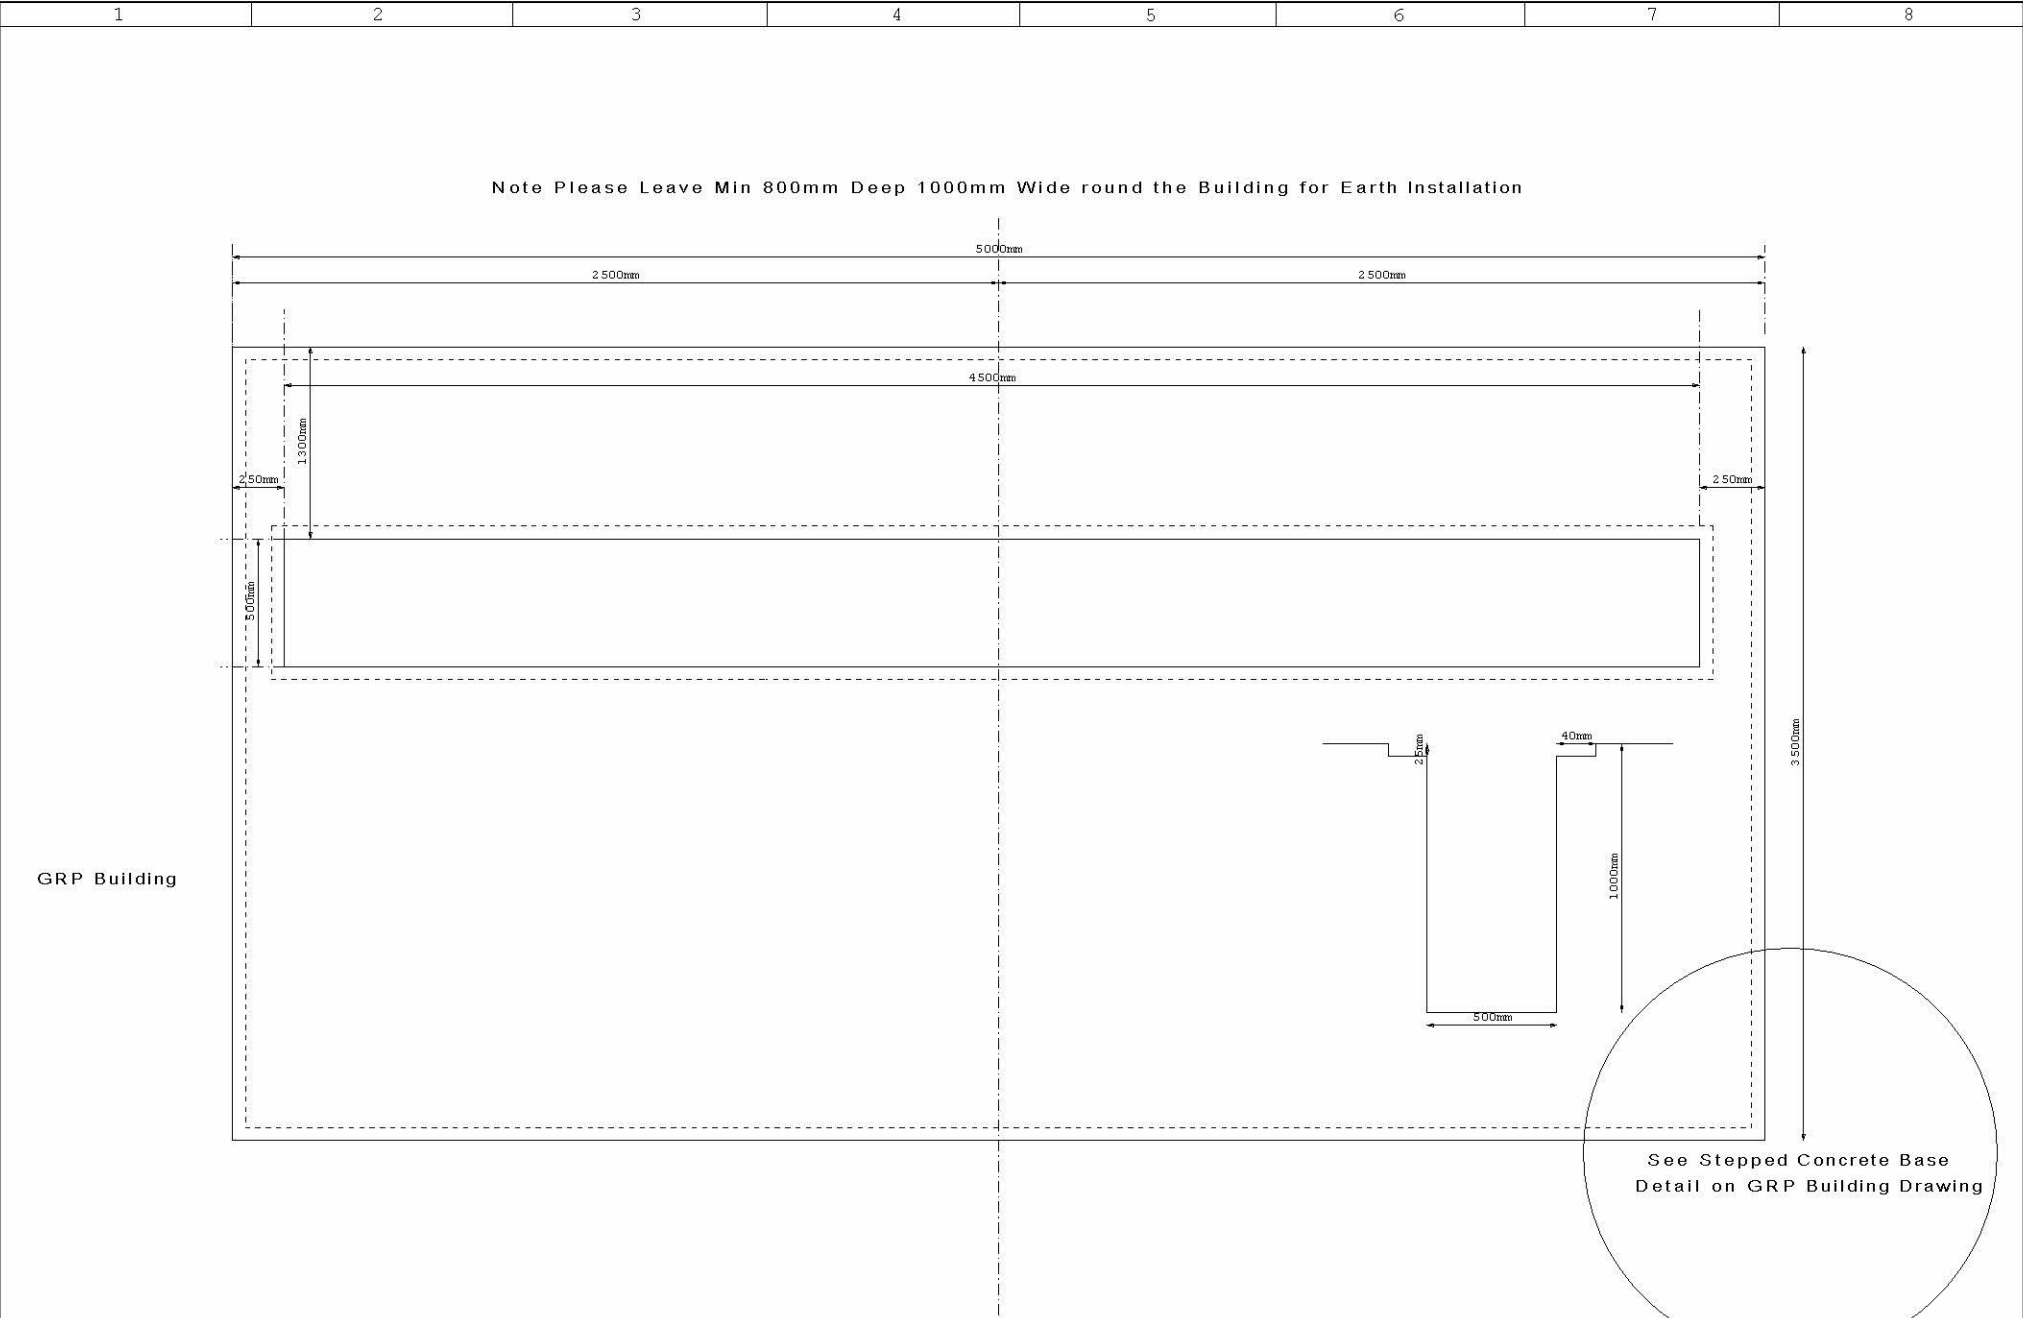

				Date	02.02.2024	HV Switch Room Base		 bm CONTROLS	Short Brothers Resolven Enterprise Park Neath	SA11 4HN		
				Drn by								
				Checked								
Rev'n	Rev'n detail	Date	Drn by	Norm		Source	Substitute for	Replaced with				Page 4 of 6 pg.

Note Please Leave Min 800mm Deep 1000mm Wide round the Building for Earth Installation

