


7 per lin m double rows in groups of 3 to 7
All plants to be fitted with a 600mm high Green-Tech Bio-Earth Biodegradable Tree shelter guard and 50mm square softwood stake and tie.

140 <i>Corylus avellana</i>	90-1.2m	Bare root	7 per lin m
140 <i>Cornus sanguinea</i>	90-1.2m	Bare root	7 per lin m
140 <i>Crataegus monogyna</i>	90-1.2m	Bare root	7 per lin m
140 <i>Euonymus europaeus</i>	90-1.2m	Bare root	7 per lin m
140 <i>Viburnum opulus</i>	90-1.2m	Bare root	7 per lin m

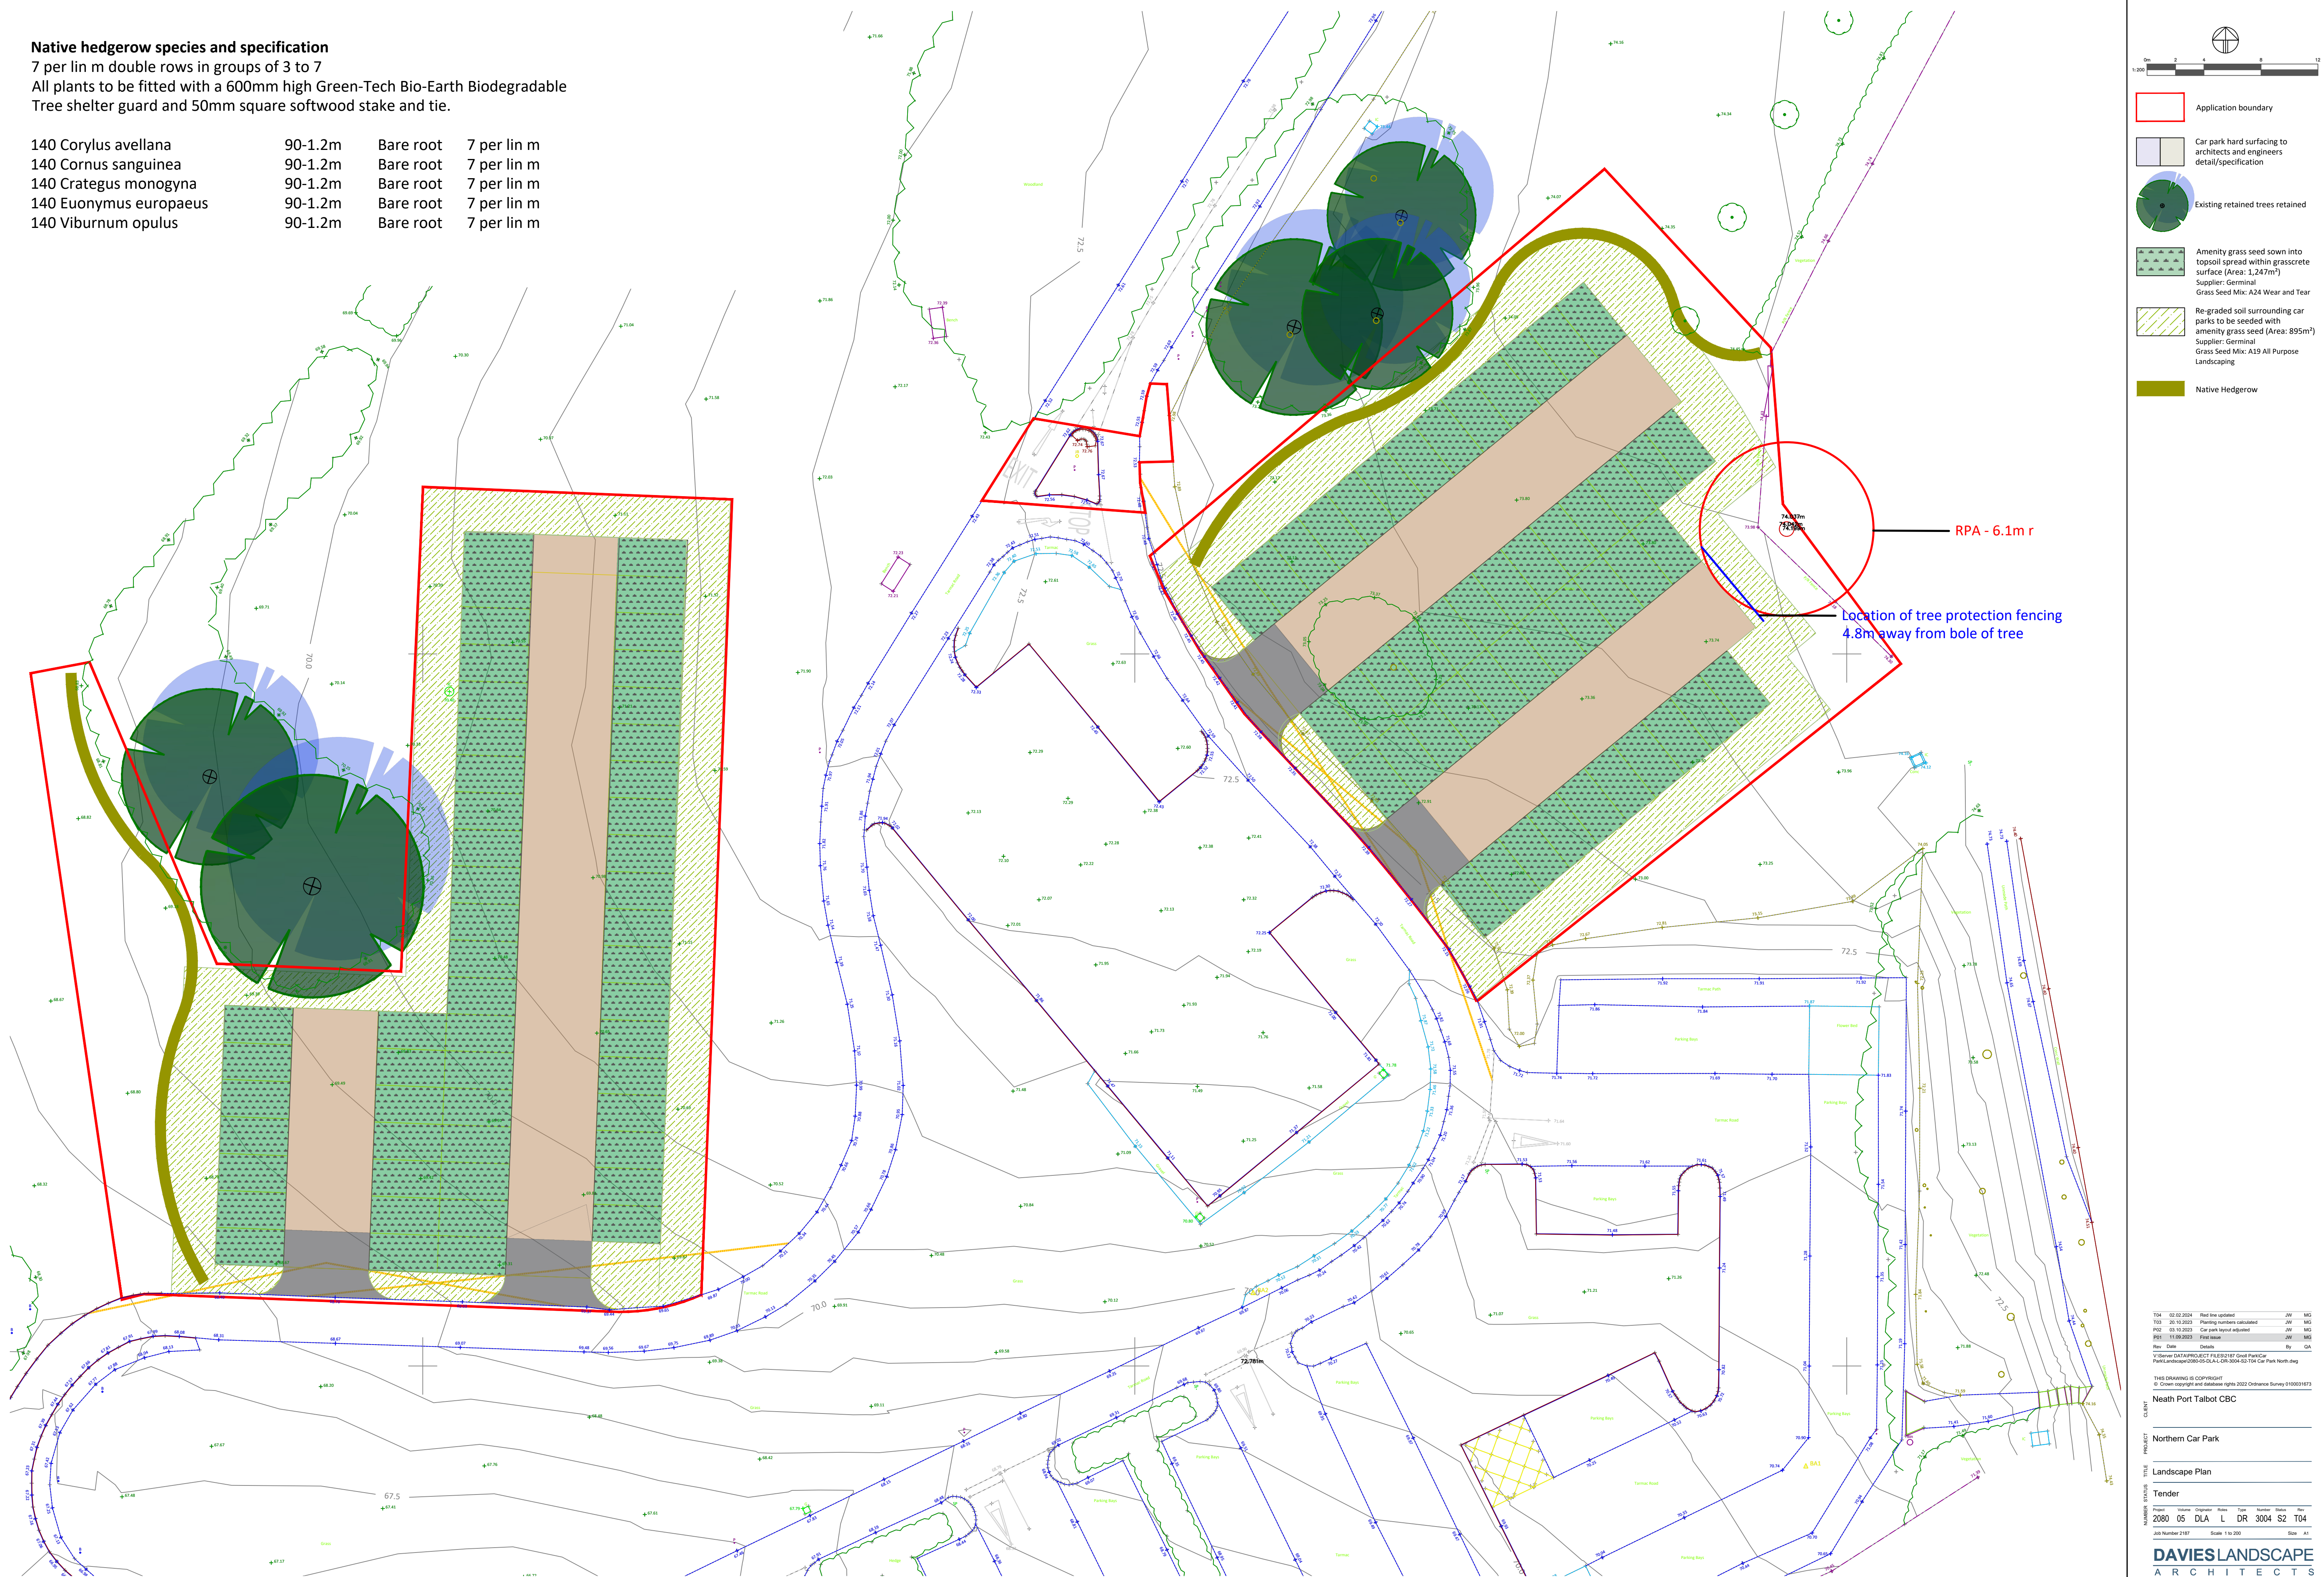

TUE	02	02	02	02	Real updated	JW	MC
THU	20	10	10	23	Planning numbers calculated	JW	MC
FRI	03	10	10	23	Car park layout adjusted	JW	MC
FRI	1	10	09	2023	Final issue	JW	MC
						BY	GA

V:\Source Data\PROJECTS\FLEES2167 (Good ParkCar)
Park/Landscape/05-05-CLAC-DR-2004-02-04 Car Park North Bay

THIS DRAWING IS COPYRIGHT
© Crown copyright and database rights 2022 Ordnance Survey 1000091873

Neath Port Talbot CBC

Northern Car Park

Landscape Plan

Tender

DATE	DESCRIPTION	BY	CHKD	DATE	BY	CHKD
2080	05	DLA	L	DR	2004	ST
2080	05	DLA	L	DR	2004	ST

Job Number: 2167 Scale: 1 to 200 Size: A1

DAVIES LANDSCAPE ARCHITECTS

Office No. 1, 2 King Street, Stroud, Gloucestershire, GL5 8BS
Tel: 01453 703030 Fax: 01453 703030