



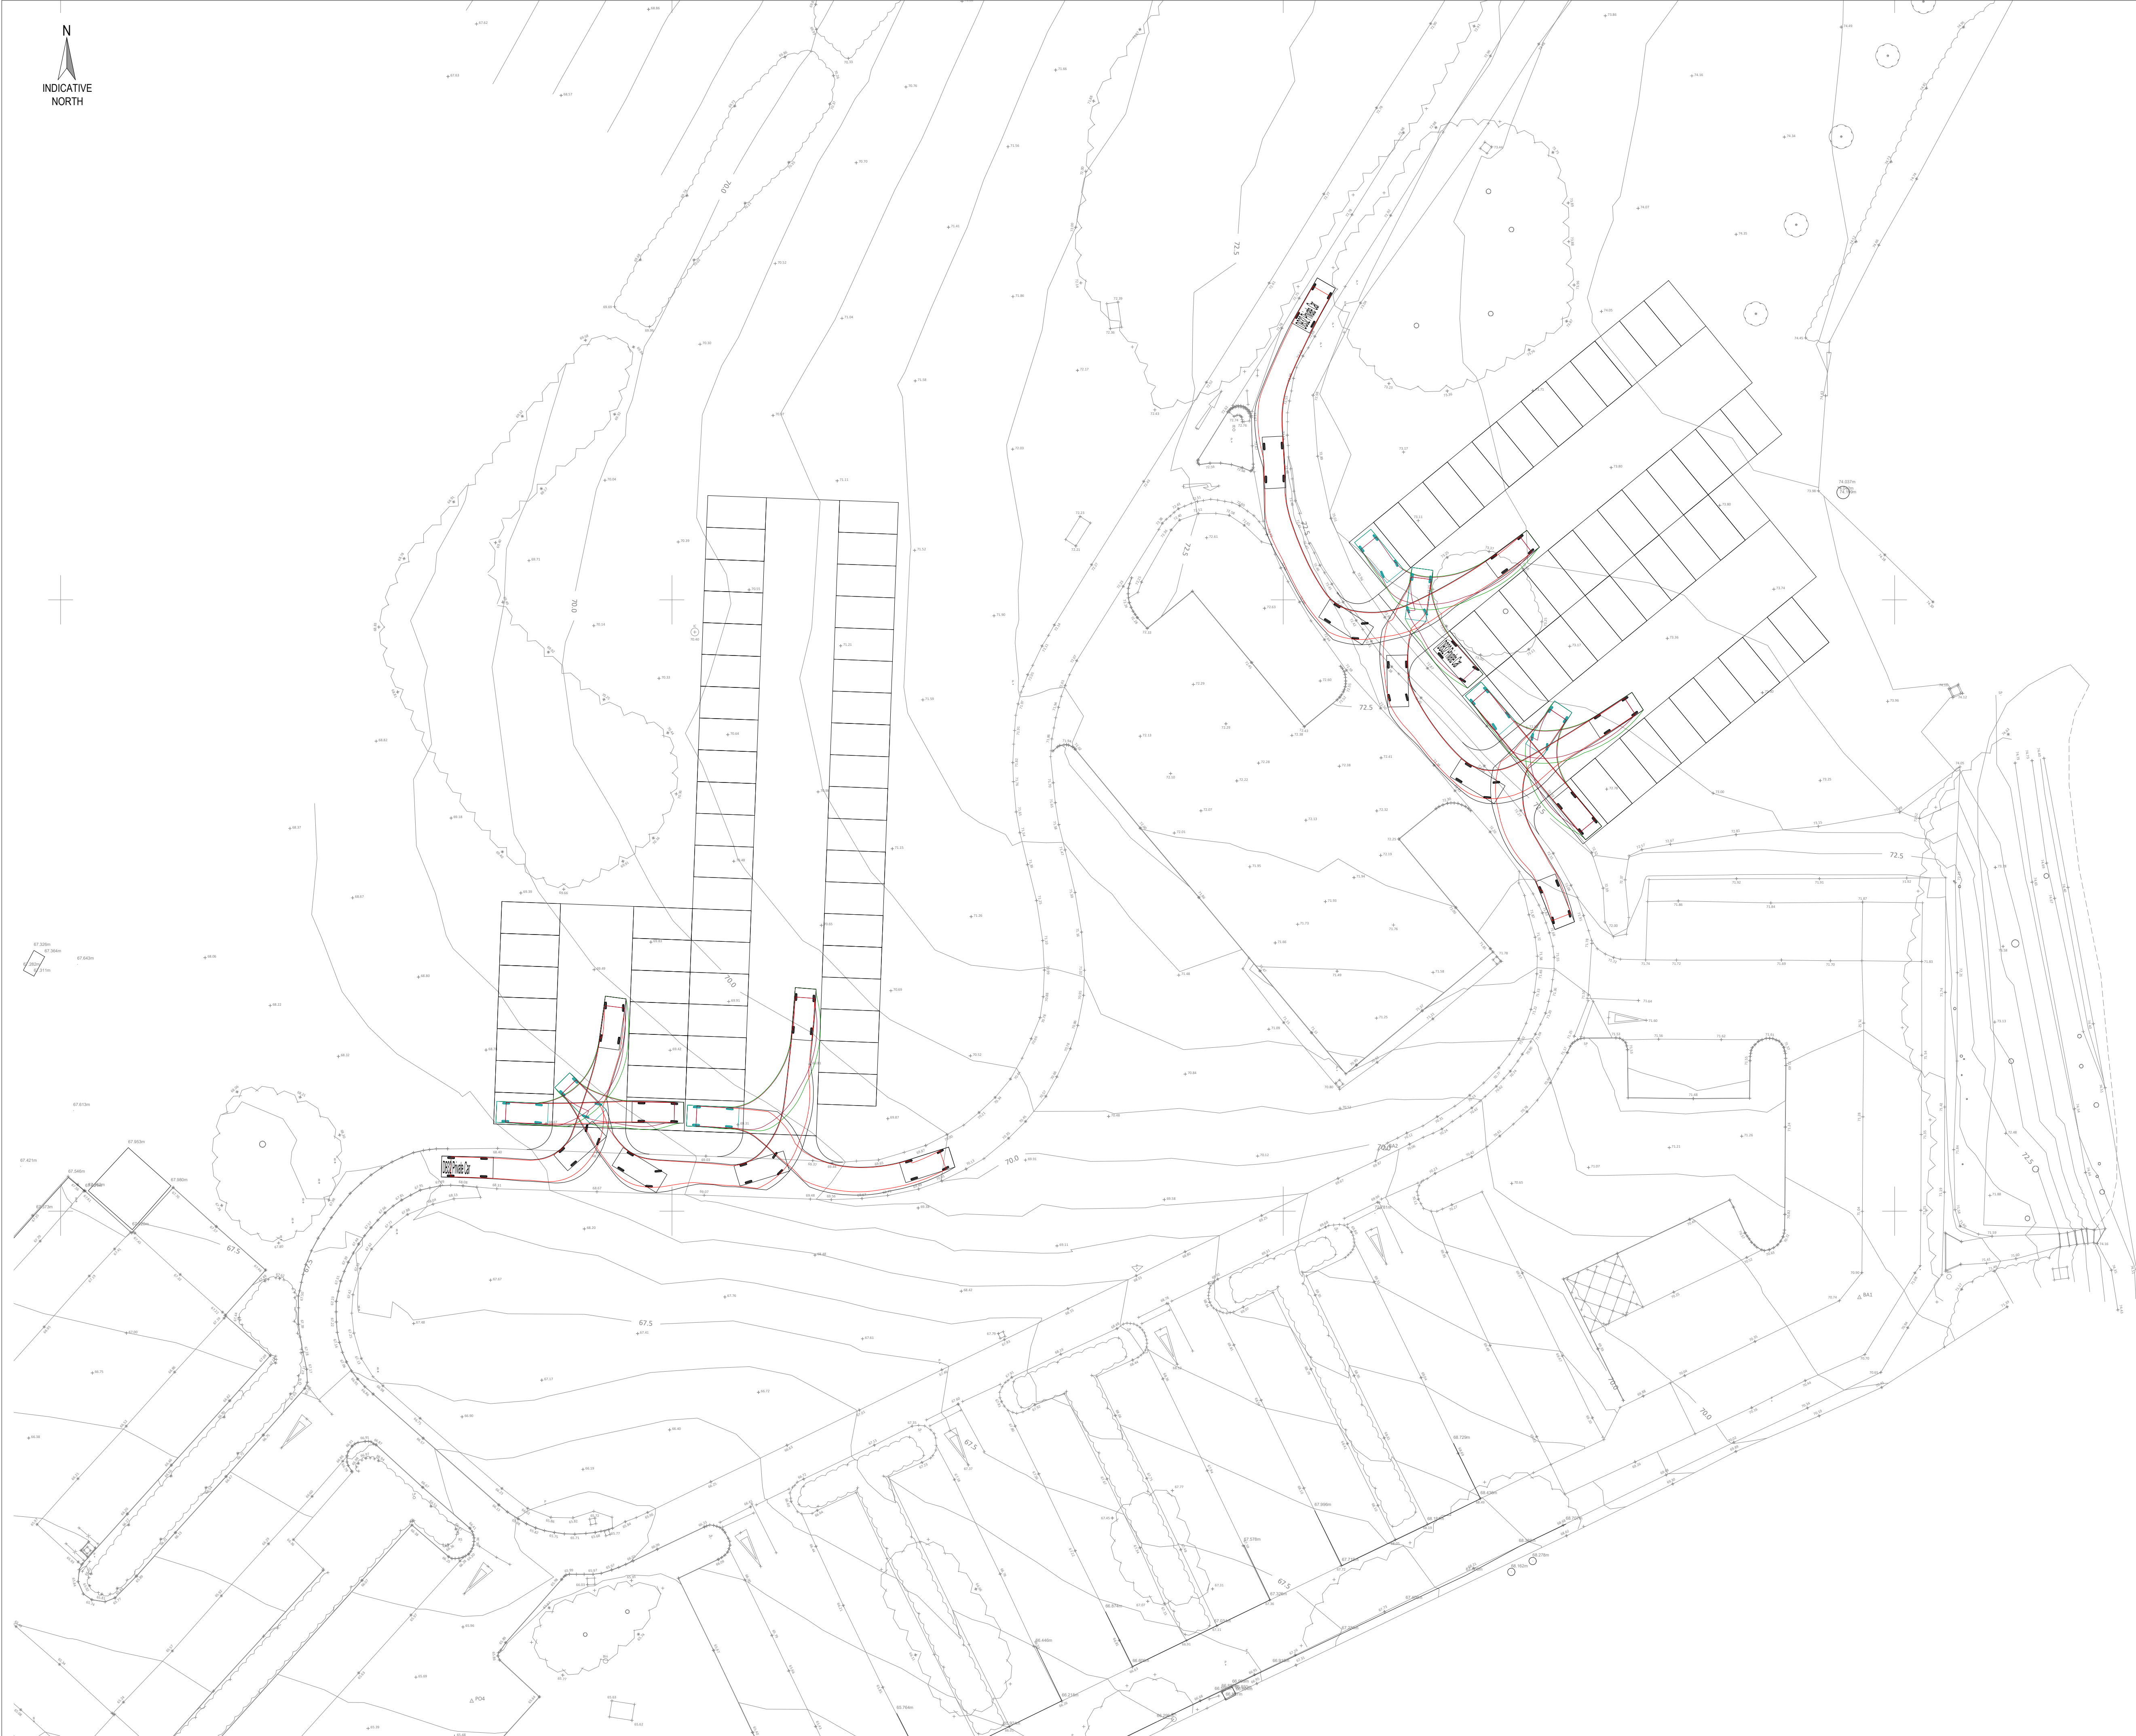

NOTES

1. This drawing is preliminary and subject to change during detailed design. Not to be used for construction purposes.
2. This drawing is to be read in conjunction with all relevant architects, engineers and specialists drawings and specifications.
3. Do not scale from this drawing, use figured dimensions only.
4. All dimensions in m unless states otherwise.
5. Any discrepancies should be reported to the engineer immediately.
6. Topographical survey taken from Landmark Surveys Wales, drawing 6571, 6588, 6588-1.

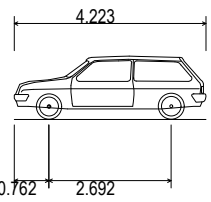

DB32 Private Car	
Overall Length	4.223m
Overall Width	1.715m
Overall Body Height	1.392m
Min Body Ground Clearance	0.233m
Max Track Width	1.629m
Lock to lock time	4.00s
Kerb to Kerb Turning Radius	5.780m

P2	02.10.23	Revised layout	KP	GS
P1	28.09.23	Planning Issue	KP	GS

Rev Date Description By Apvd

PROJECT:
GNOLL COUNTY PARK,
NEATH

TITLE:
VEHICLE TRACKING - AREA 05
CARPARK

CLIENT:
ANDREW SCOTT

SCALE@A1:
1:250

PROJECT REF:
23157
DRAWING No: 2080-05-JUB-C-DR-00904-S2-P2 **REV:** P2

Revision Referencing
P = Preliminary A = Approval T = Tender C = Construction

