


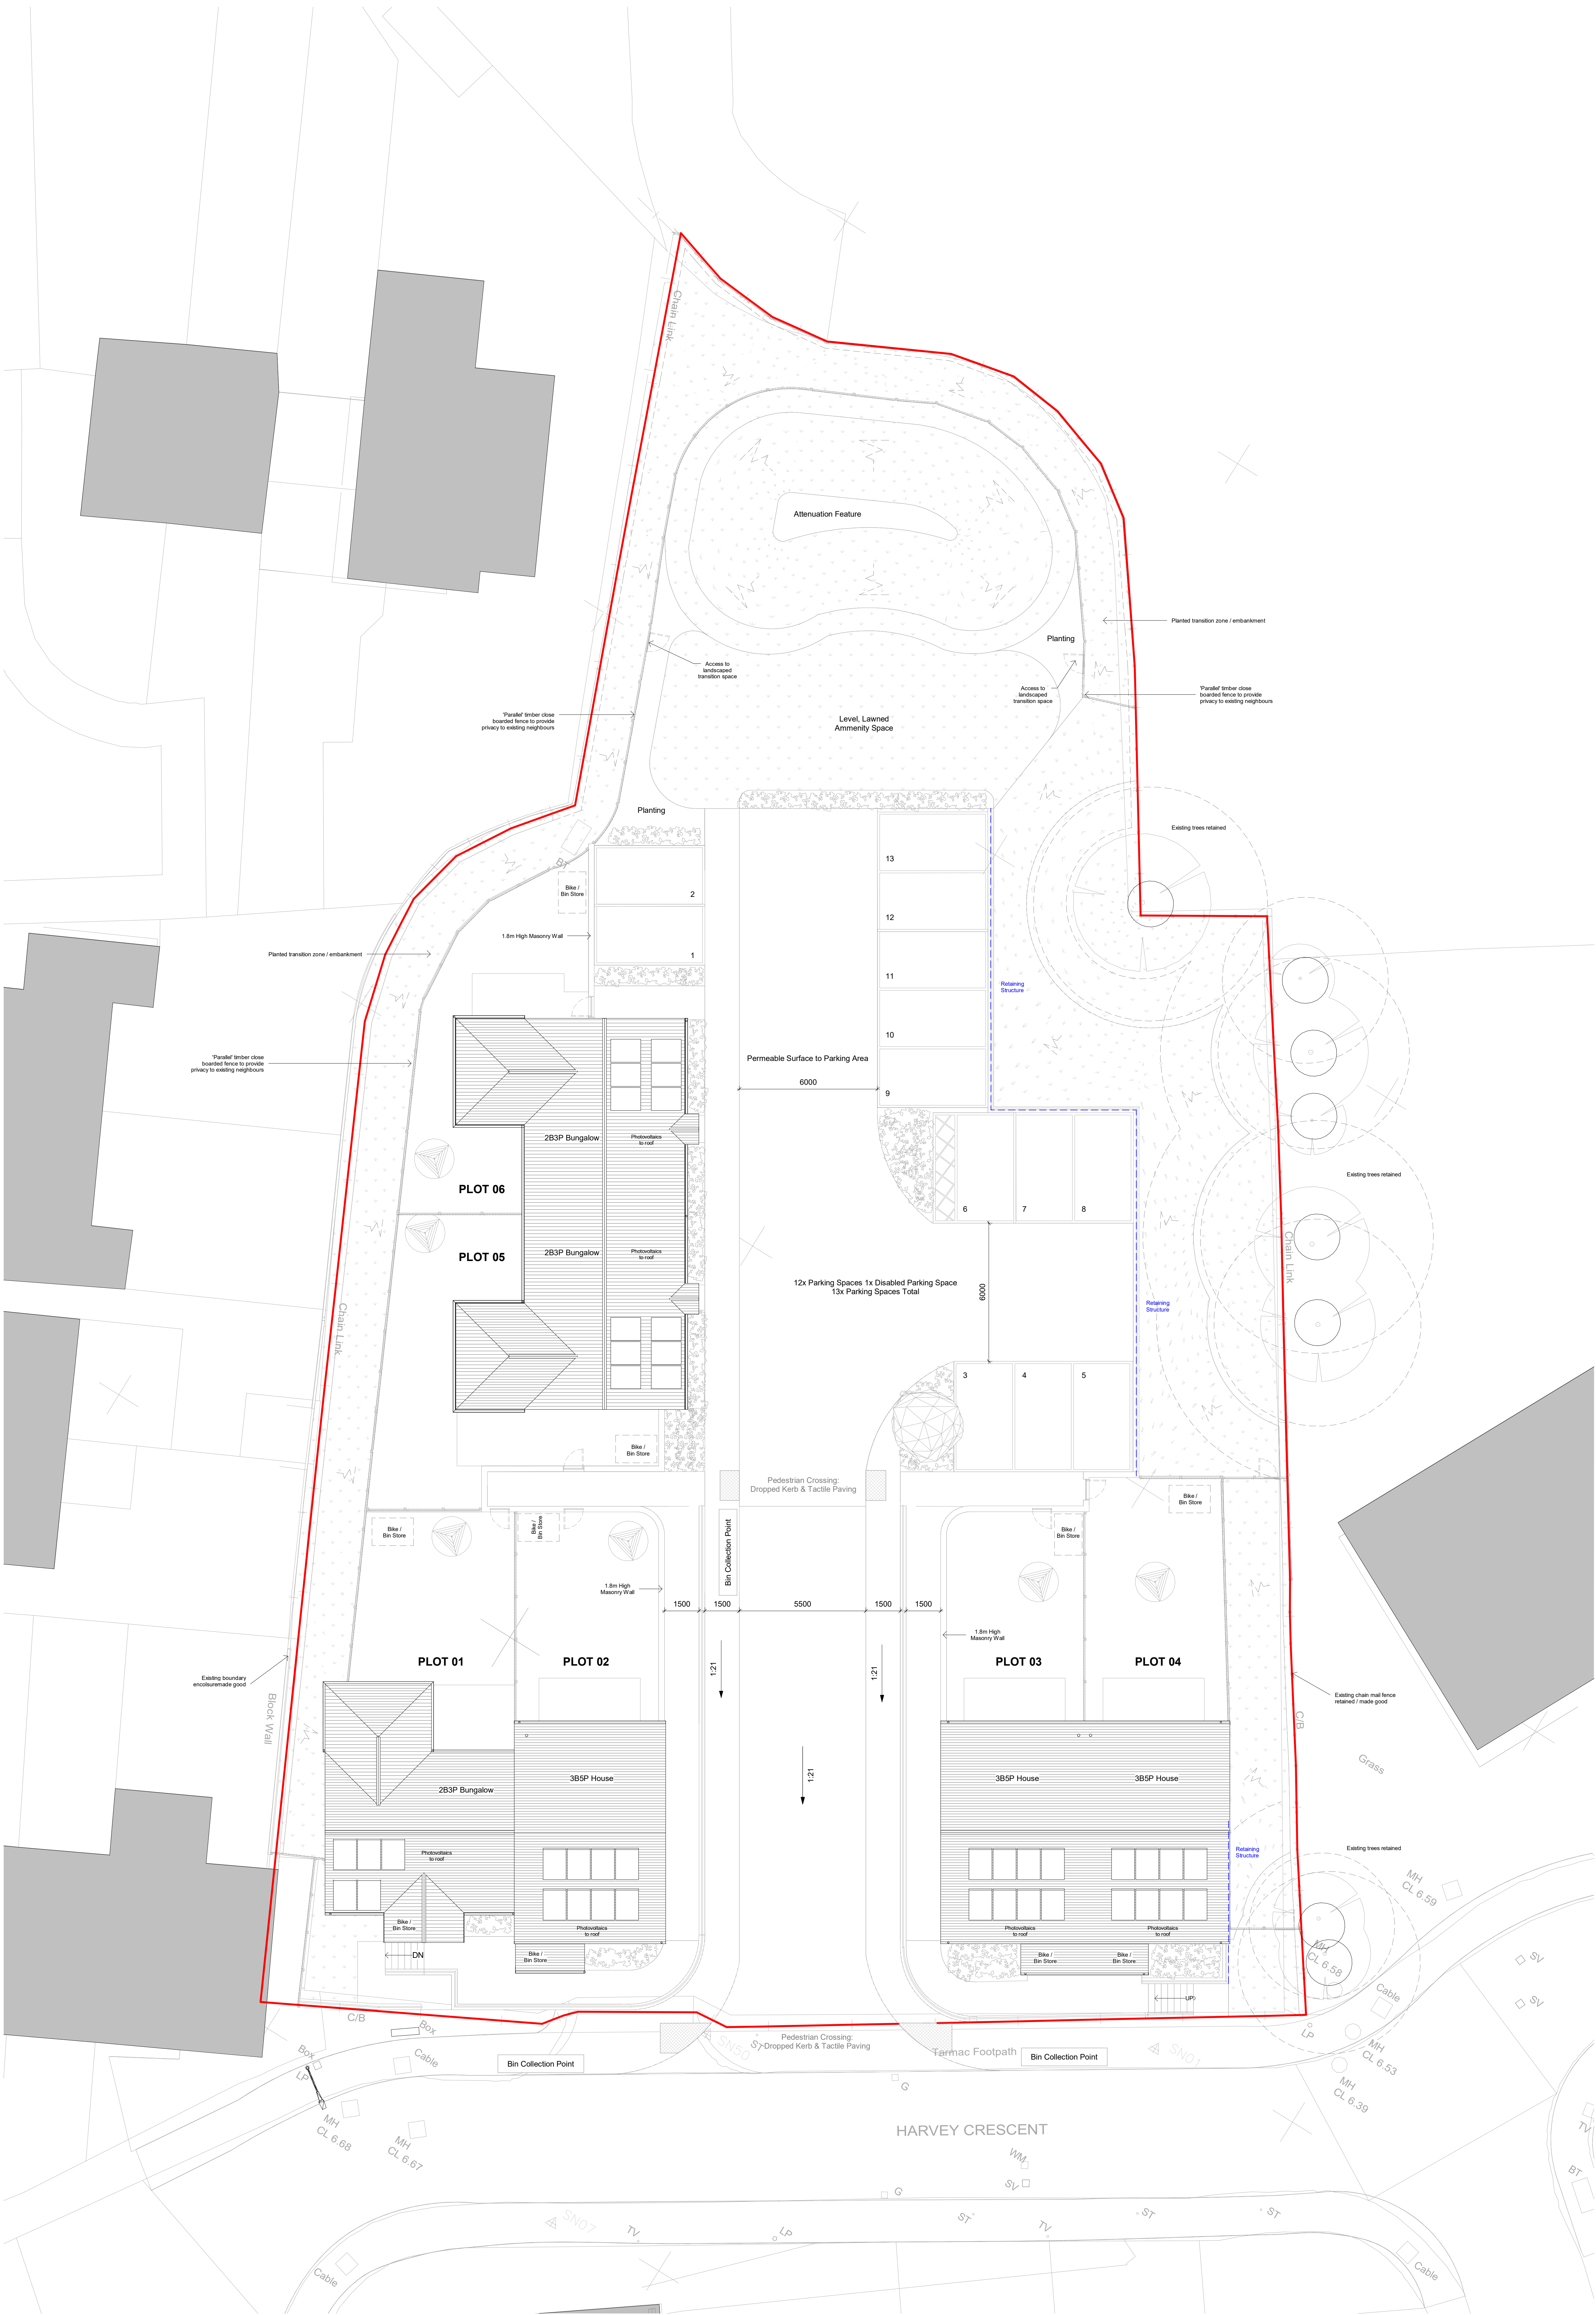


Site Layout
1 : 100

PS4	30	20.02.24	OK	Bin collection points annotated
PS3	30	11.12.23	OK	Parking amended to address Highway constraints
PS2	30	01.11.23	OK	Layout amended to address Highway constraints
PS1	30	13.07.23	OK	Singleplot set back step site with stair to front roadway repositioned
Rev.	Statist	Date	Check	Description

HolderMathiasarchitects

T +44 (0) 20 7287 0735
www.holdermathias.com
London, Cardiff, Munich

Project
Harvey Crescent
Port Talbot
Coastal Housing Association
Title
Site Layout
Job No. Scale: 1:100
4653 As indicated PM 40_20_30 SP P04
Created: 20.02.24
Checked: 20.02.24
Drawn: 20.02.24
Project Code: HCCH-HMA-ZZ-ZZ-D-A-00093

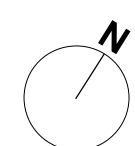

1 0 1 2 3 4 5
SCALE 1:100
m