



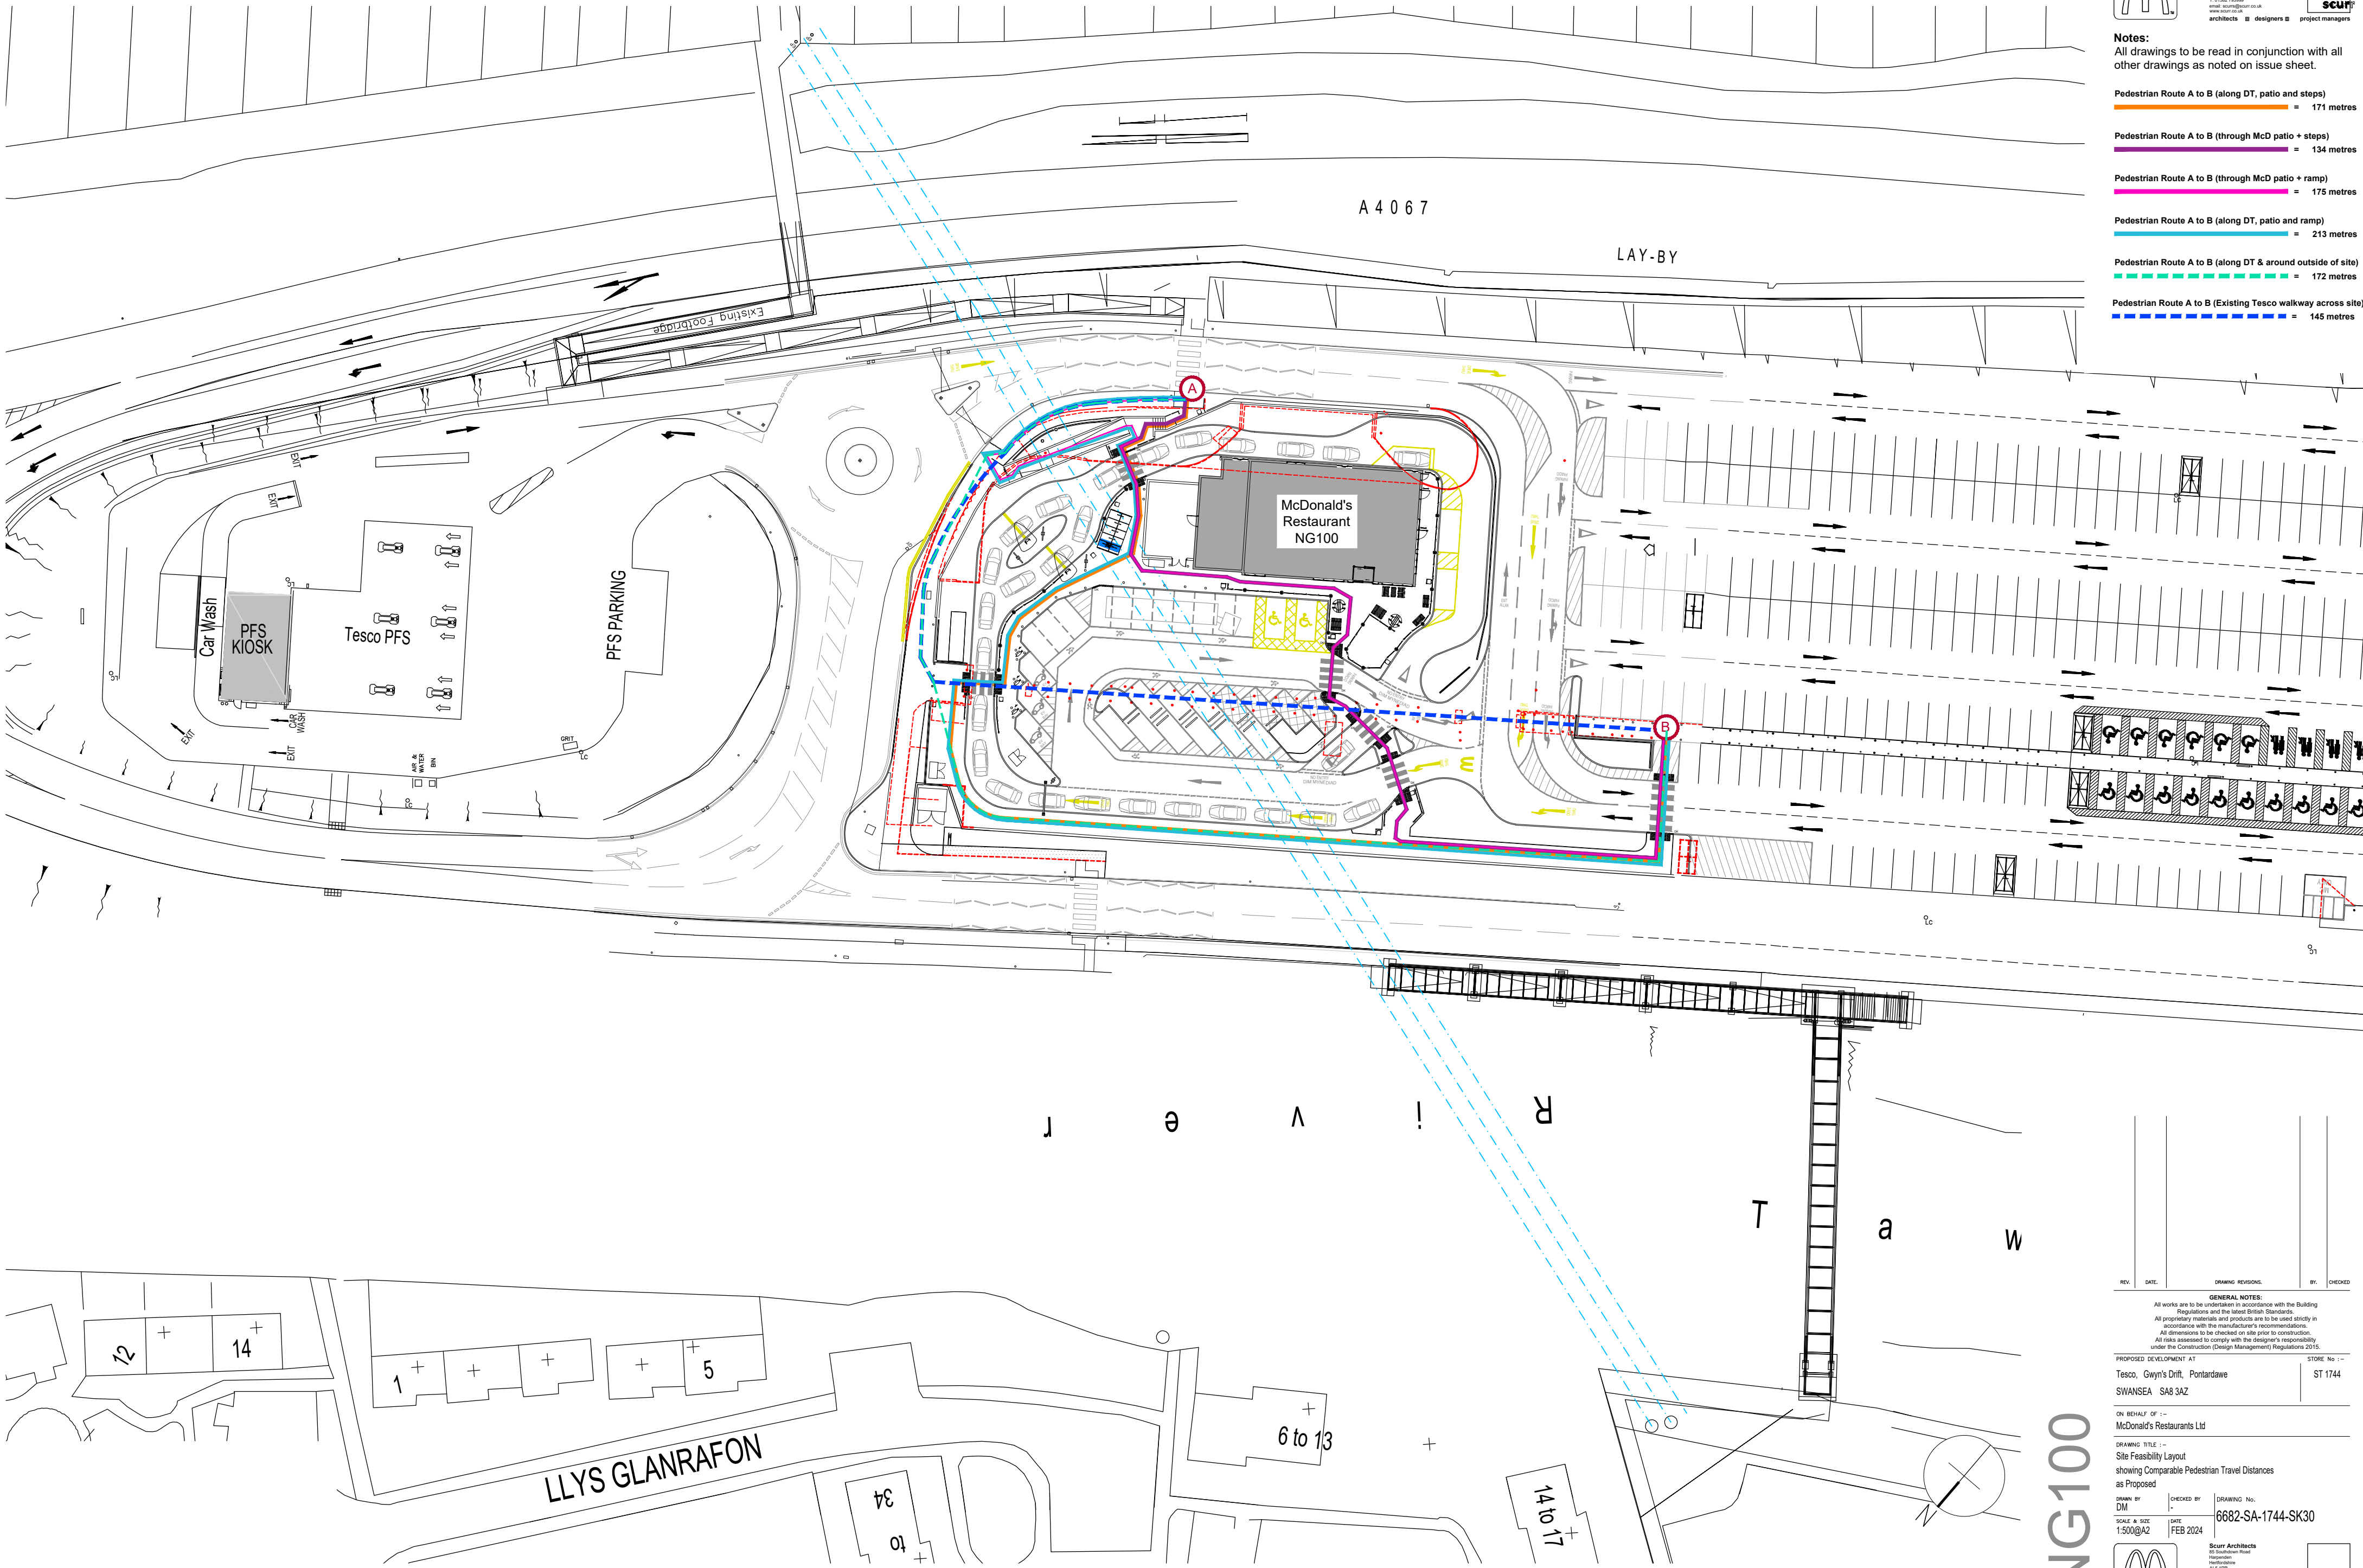

- Notes:**
All drawings to be read in conjunction with all other drawings as noted on issue sheet.
- Pedestrian Route A to B (along DT, patio and steps)**
= 171 metres
- Pedestrian Route A to B (through McD patio + steps)**
= 134 metres
- Pedestrian Route A to B (through McD patio + ramp)**
= 175 metres
- Pedestrian Route A to B (along DT, patio and ramp)**
= 213 metres
- Pedestrian Route A to B (along DT & around outside of site)**
= 172 metres
- Pedestrian Route A to B (Existing Tesco walkway across site)**
= 145 metres

REV.	DATE.	DRAWING REVISIONS.	BY.	CHECKED
GENERAL NOTES: All works are to be undertaken in accordance with the Building Regulations and the latest British Standards. All proprietary materials and products are to be used strictly in accordance with the manufacturer's recommendations. All dimensions to be checked on site prior to construction. All risks assessed to comply with the designer's responsibility under the Construction (Design Management) Regulations 2015.				
PROPOSED DEVELOPMENT AT: Tesco, Gwyn's Drift, Pontardawe SWANSEA SA8 3AZ				STORE No :- ST 1744
ON BEHALF OF :- McDonald's Restaurants Ltd				
DRAWING TITLE :- Site Feasibility Layout showing Comparable Pedestrian Travel Distances as Proposed				
DRAWN BY DM	CHECKED BY -	DRAWING No. 6682-SA-1744-SK30		
SCALE & SIZE 1:500@A2	DATE FEB 2024			
 © Copyright McDonald's Restaurants & Scurr Architects				

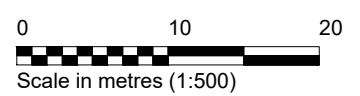

NG100