

PLANNING MATERIAL KEY


PROPOSED (Pr.)

- 1 Pr. Brickwork
To match Existing
- 2 Pr. Render
Render white in colour to match existing
- 3 Pr. Windows
uPVC Anthracite in colour
- 4 Pr. Doors
uPVC Anthracite in colour
- 5 Pr. Roof Tiles
To match existing
- 6 Pr. Fascias & Soffits
To match existing
- 7 Pr. Rainwater Goods
To match existing
- 8 Pr. Stonework
N/A
- 9 Pr. Timberwork
Painted to match existing
- 10 Pr. Architectural Featurework
Painted to match existing


MATERIALS NOTED AS 'TO MATCH EXISTING' WILL BE CHOSEN TO MATCH AS CLOSELY AS POSSIBLE ANY EXISTING MATERIALS. NOTE: THIS DOES NOT IMPLY THAT THE MATERIALS WILL BE IDENTICAL. DEVIATION IN COLOUR AND TEXTURE MAY BE APPARENT.

NOTES




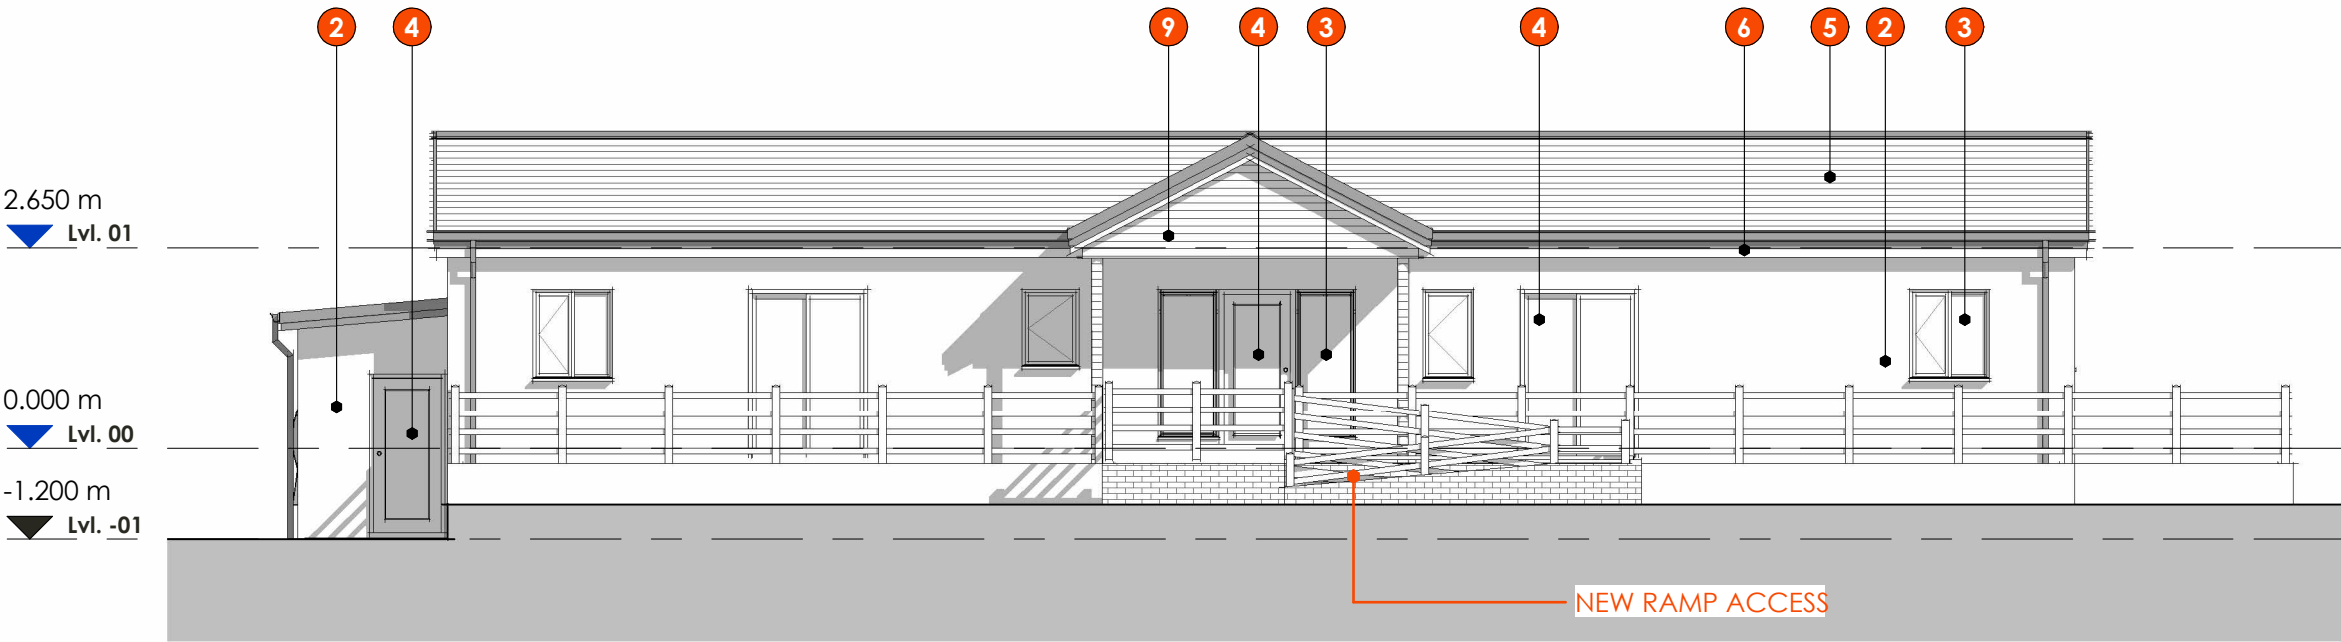


VIEW NO: **A** GA Elevation - Front - Proposed
SCALE: 1 : 100

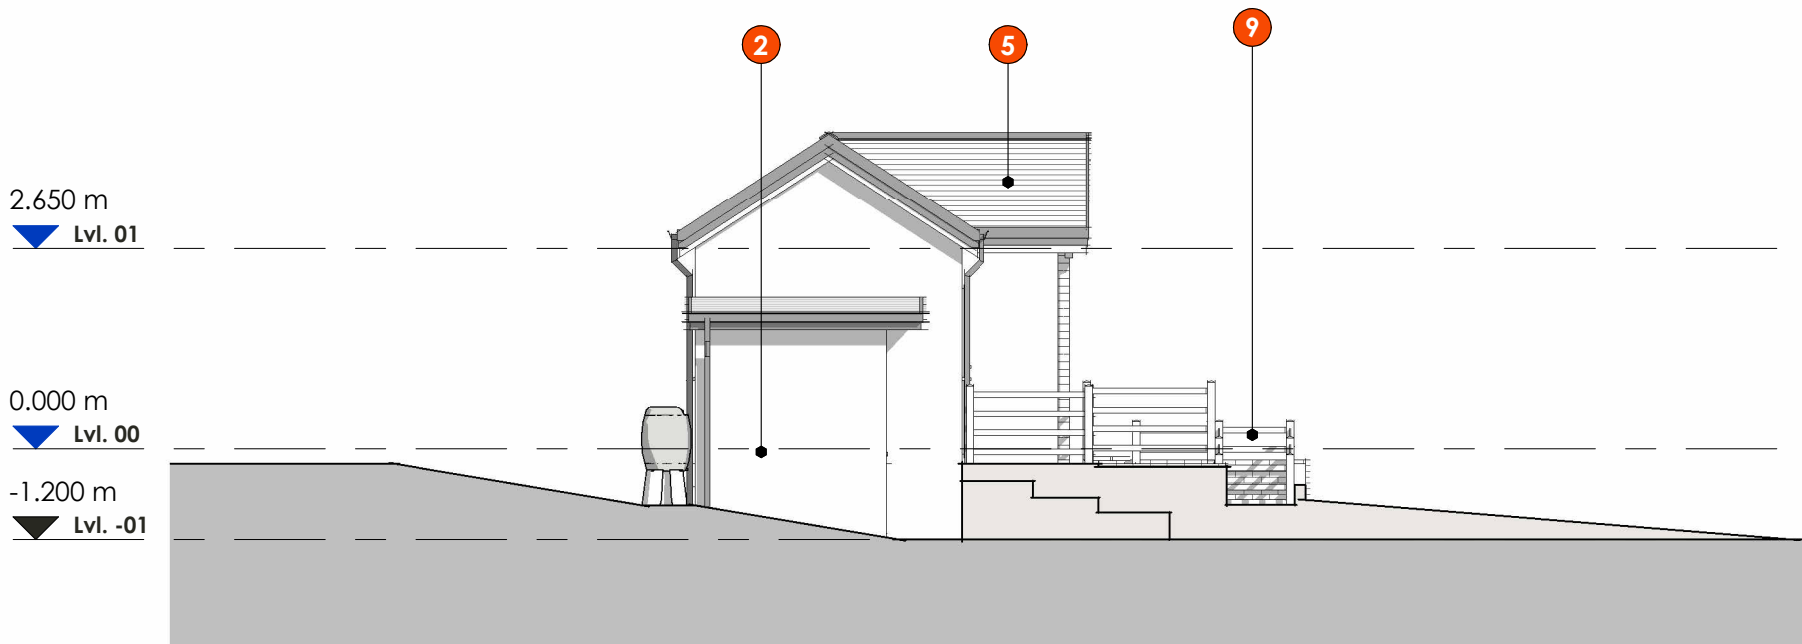


VIEW NO: **C** GA Elevation - Side 02 - Proposed
SCALE: 1 : 100

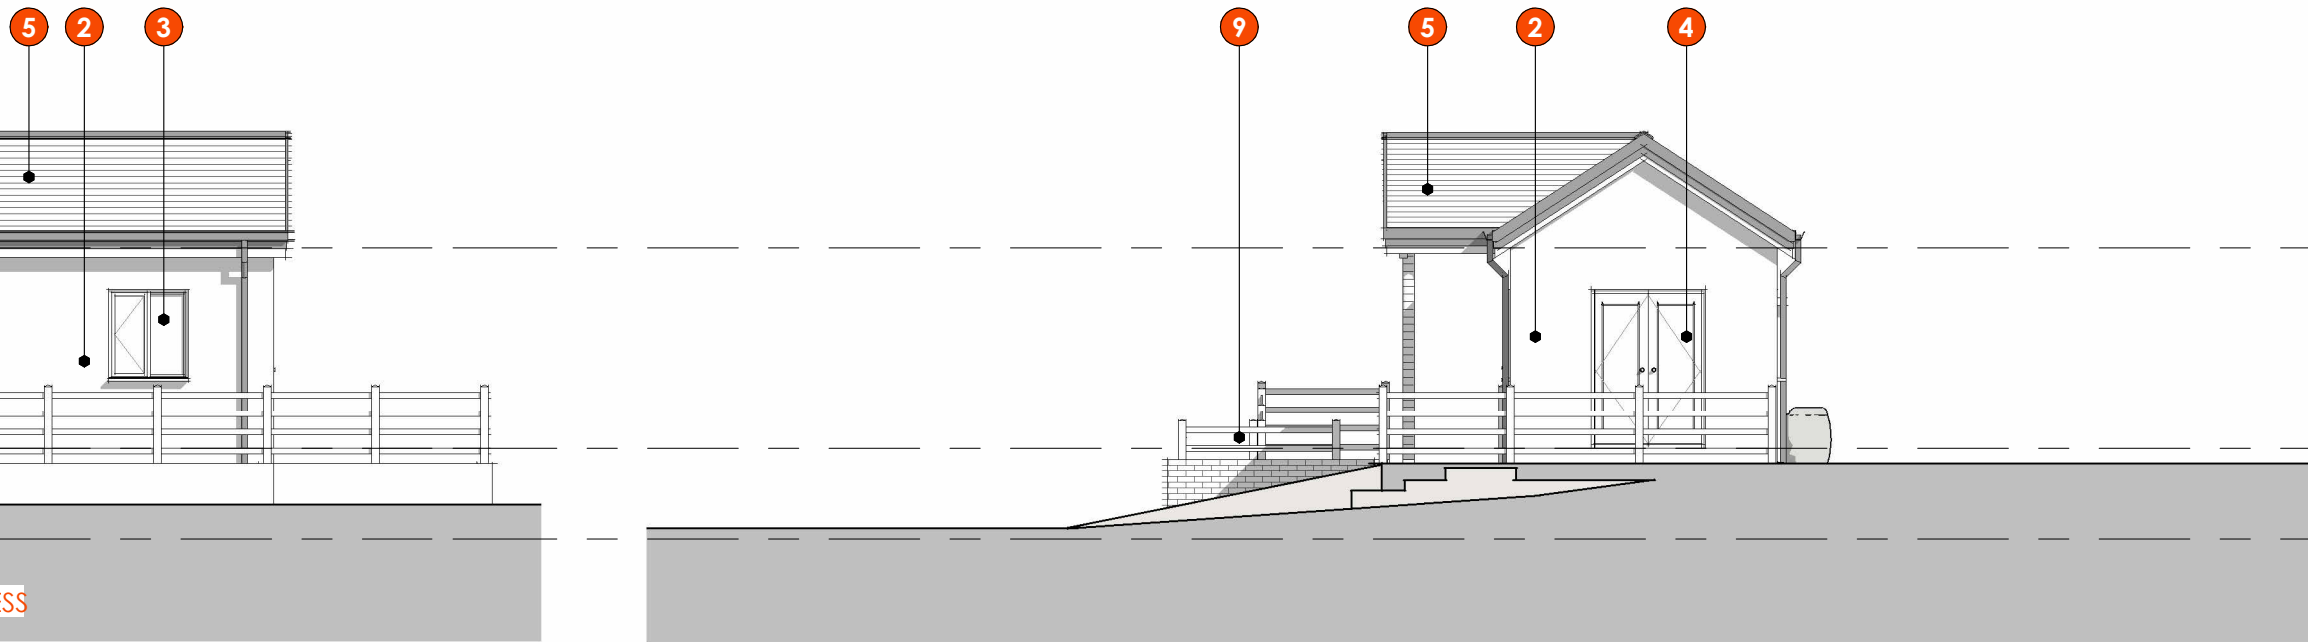

VIEW NO: **B** GA Elevation - Side 01 - Proposed
SCALE: 1 : 100

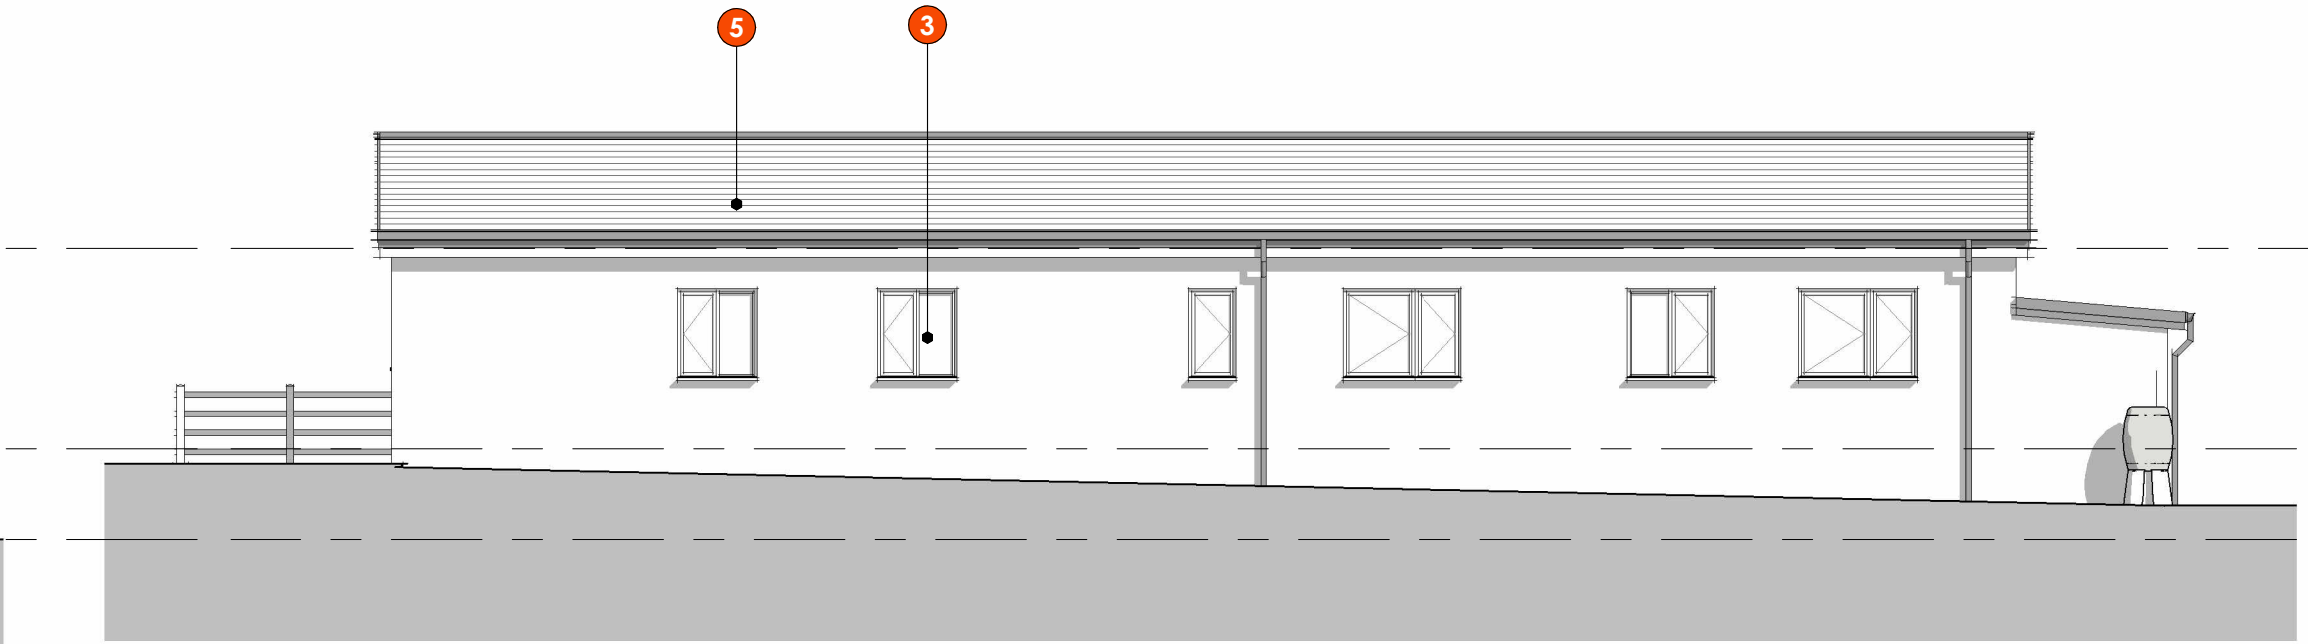

VIEW NO: **D** GA Elevation - Rear - Proposed
SCALE: 1 : 100

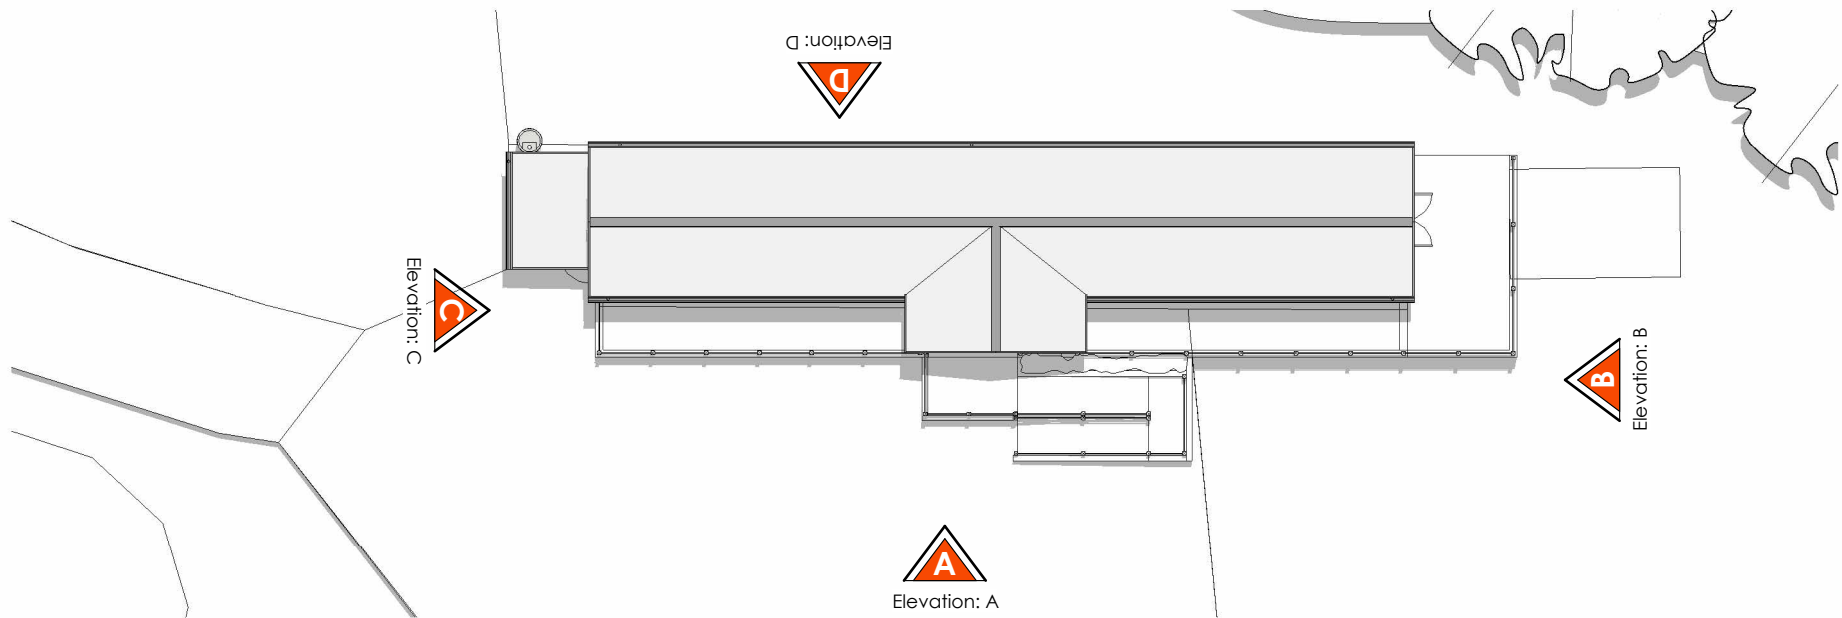


PLANNING & DESIGN 1-2 **3** 4 5-7

PROJECT INFORMATION

PROJECT NO: 728 PROJECT DATE: Feb. 2024
PROJECT TYPE: Residential

CURRENT REVISION STATUS

REVISION: **B** REV. DATE: 26.02.2024
DESCRIPTION: ISSUED TO PLANNING FOR CONSIDERATION

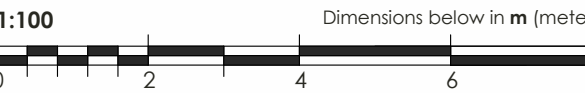

NOTE: SCALE BARS ARE NOT TO BE USED FOR CONSTRUCTION & ARE SPECIFIC TO THE ASSIGNED DRAWING & ARE NOT TRANSFERABLE.

DRAWING NUMBER:

728-260

REVISION: **B**

DRAWING NAME:

**PLANNING - A2 - Proposed
GA Elevations**

CLIENT NAME: **Emma Hughes**

PROJECT ADDRESS: Keepers Lodge Lane,
SA8 3JS
SCALE@A2 As indicated

DPS ARCHITECTURE

CARDIFF 02922 331089 VALE 01446 728199 NEWPORT 01633 439650
WWW.DPSARCHITECTURE.CO.UK : ENQUIRIES@DPSARCHITECTURE.CO.UK
SOPHIA HOUSE, 28 CATHEDRAL ROAD, PONTCANNA, CARDIFF, CF11 9LJ
© 2016 - 2020 - DPS ARCHITECTURE LTD - ALL RIGHTS RESERVED