


IF IN DOUBT ASK


THIRD ANGLE PROJECTION

NOTES

- 1. DO NOT SCALE IF IN DOUBT ASK.
- 2. ASSUMED ALLOWABLE GBP: 75 kN/m2
- 3. UNFACTORED FORCES:
OTM - 45 kNm
Shear - 5 kN

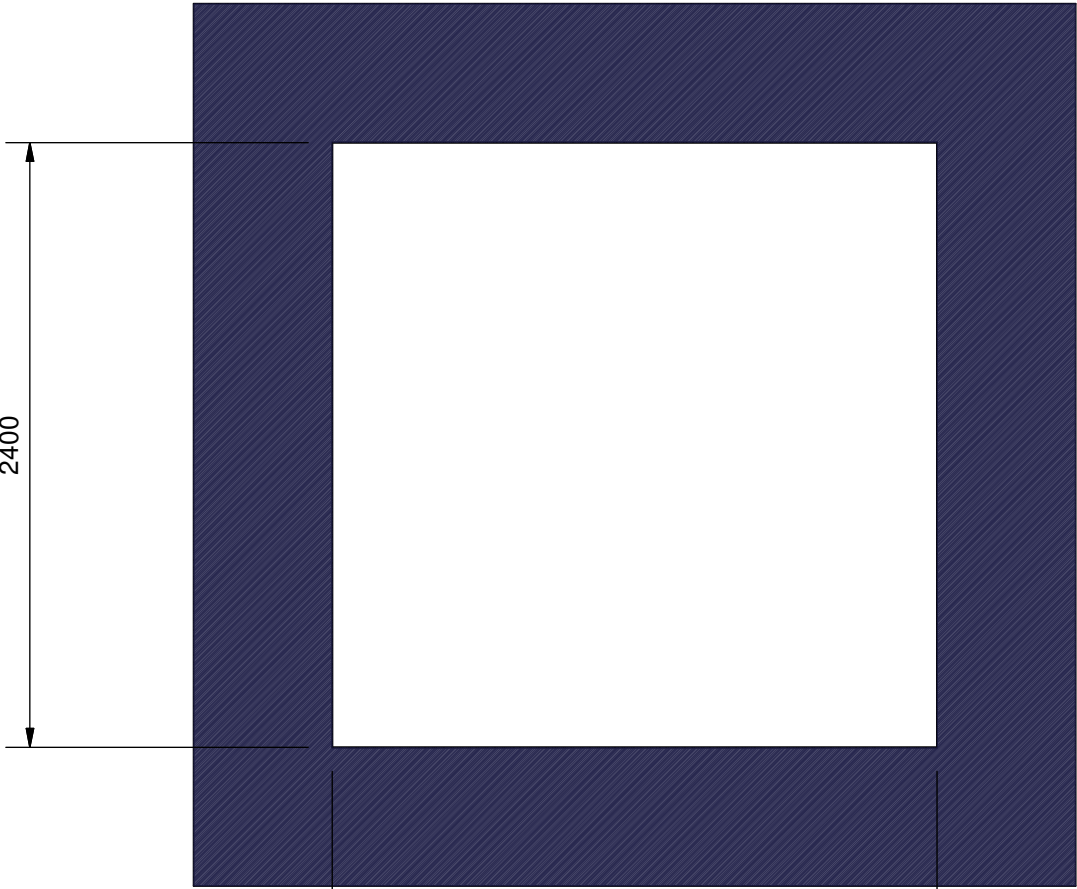

PLAN
(SCALE 1 : 30)
2400

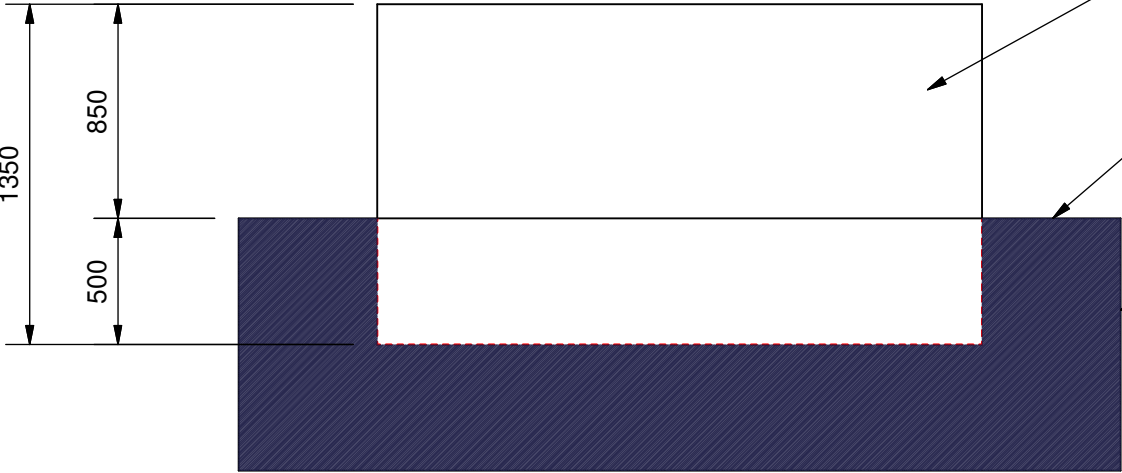

CAST FOUNDATION


FINISHED FLOOR LEVEL

EXISTING GROUND

SIDE VIEW
(SCALE 1 : 30)

© Copyright Abacus Lighting Ltd. All Rights Reserved.
THIS DESIGN AND SUPPORTING
DOCUMENTS ARE THE SOLE PROPERTY
OF ABACUS LIGHTING LIMITED AND
MUST NOT BE REPRODUCED.

ALL DIMENSIONS IN MM
IF IN DOUBT ASK

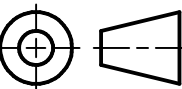

3rd ANGLE PROJECTION

General tolerences unless
stated otherwise:-
SIZE TOLERANCE
OVER 0 UP TO 100 ± 1
OVER 101 UP TO 500 ± 2
OVER 501 UP TO 1000 ± 2
OVER 1001 ± 5
ANGLES ± 0.5°

Drawn M NAUGHTON

Checked S MOSLEY

Date 28/02/2024

SCALE : AS STATED

FORMAT : A3

Title
DETAIL OF FOUNDATION BLOCK
FOR HL250D15 MAST

Sales order No.

Abacus
Leaders in Lighting

Client SEVEN SISTERS ONLLWYN AFC

Drg. No. 3108-M

Rev