



3 THE PARADE NEATH, GROUND FLOOR - CHANGE OF USE FROM A1 TO A3 - PLANS & ELEVATIONS

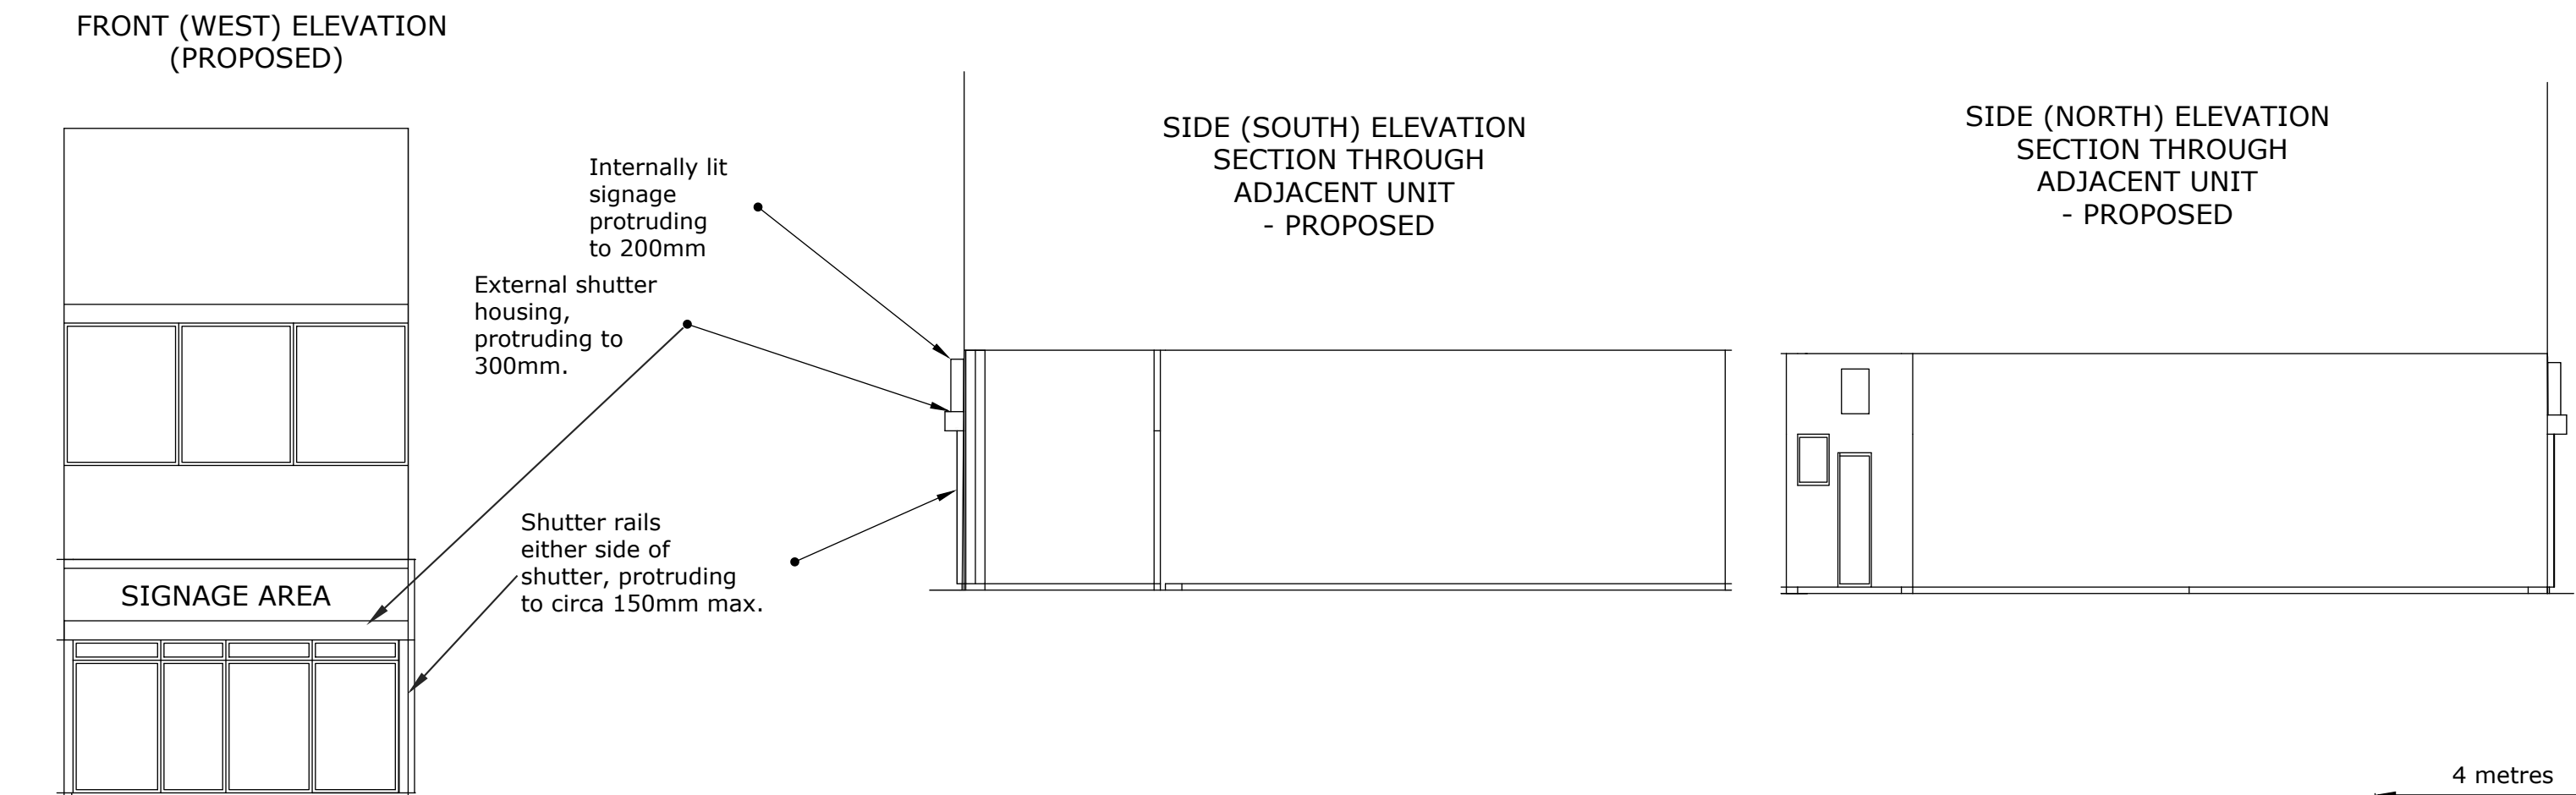

3 THE PARADE NEATH, GROUND FLOOR - CHANGE OF USE FROM A1 TO A3 - PLANS & ELEVATIONS

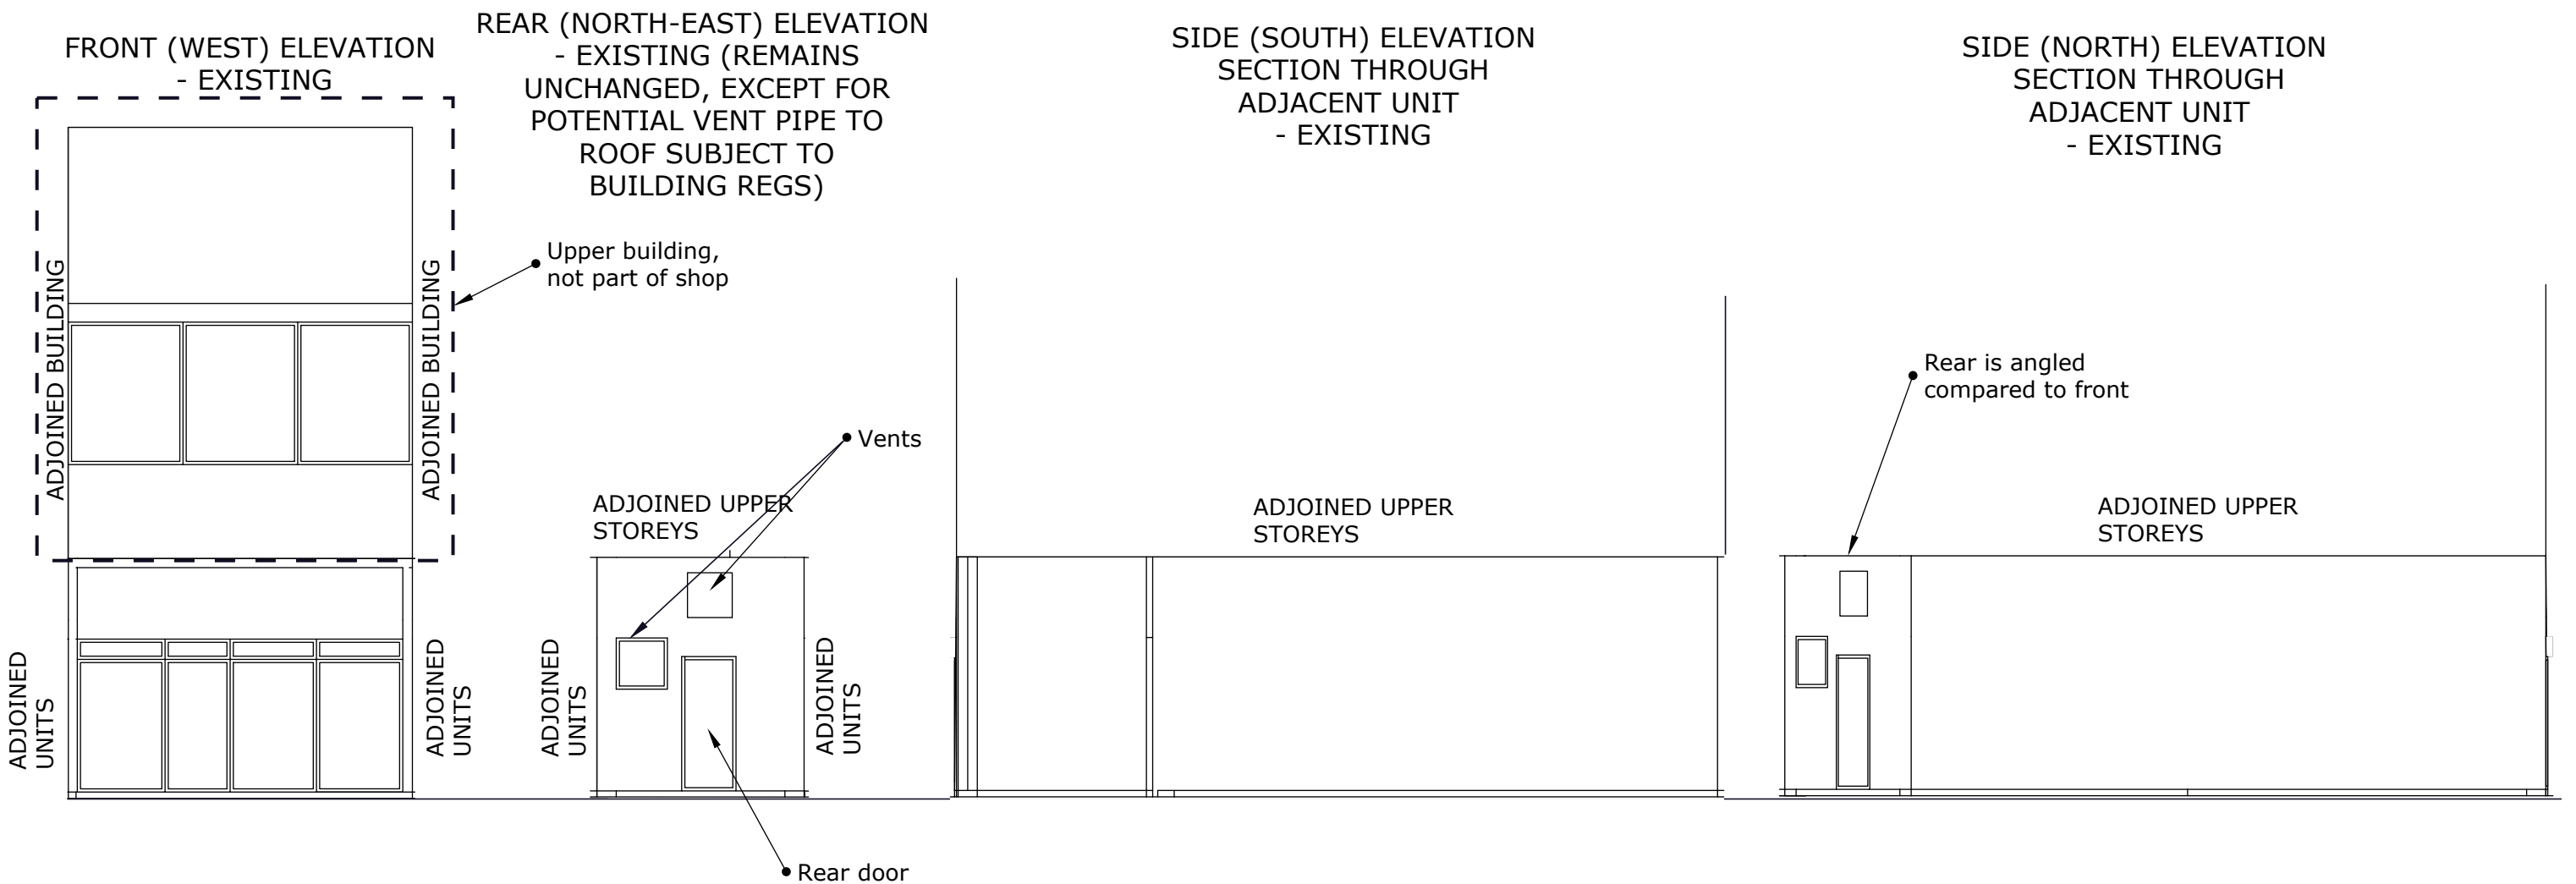