


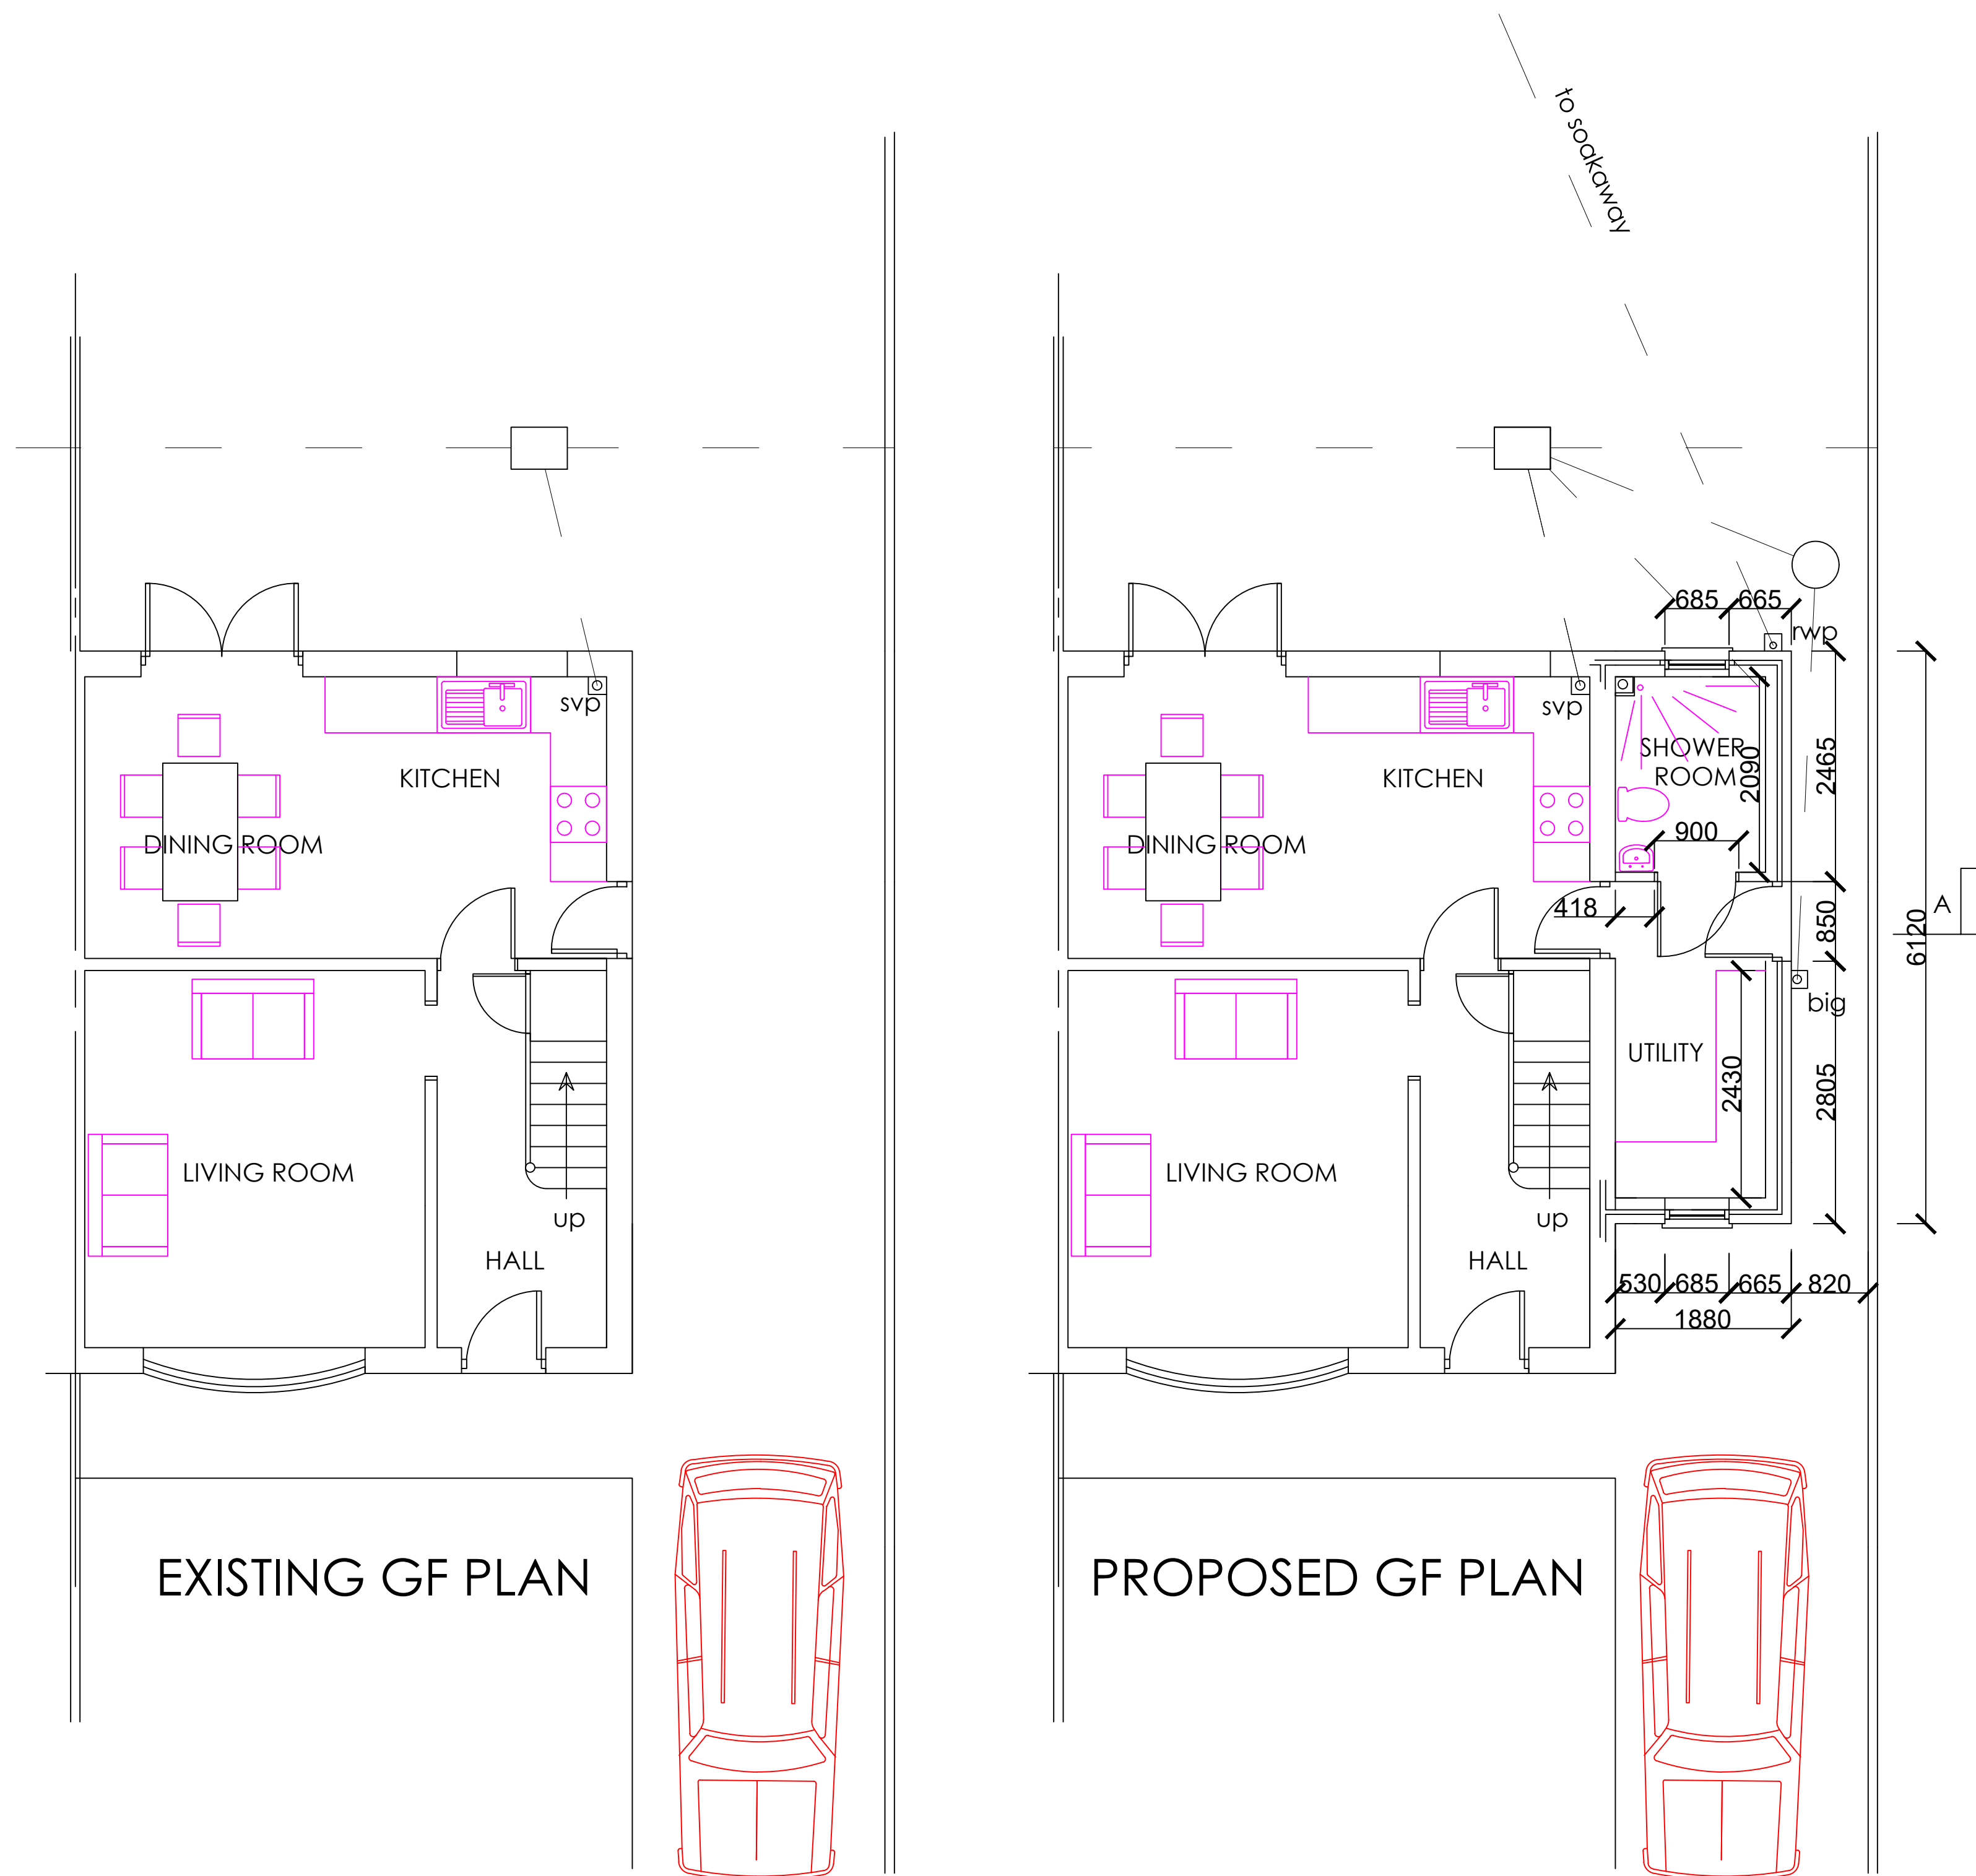

General Notes

No.	Revision/Issue	Date
-----	----------------	------

Firm Name and Address

Project Name and Address
EXISTING & PROPOSED
GF PLANS
27 WINDSOR VILLAGE
PORT TALBOT

Project	YETI	Sheet
Date	07.03.2024	B-01
Scale	1:50	