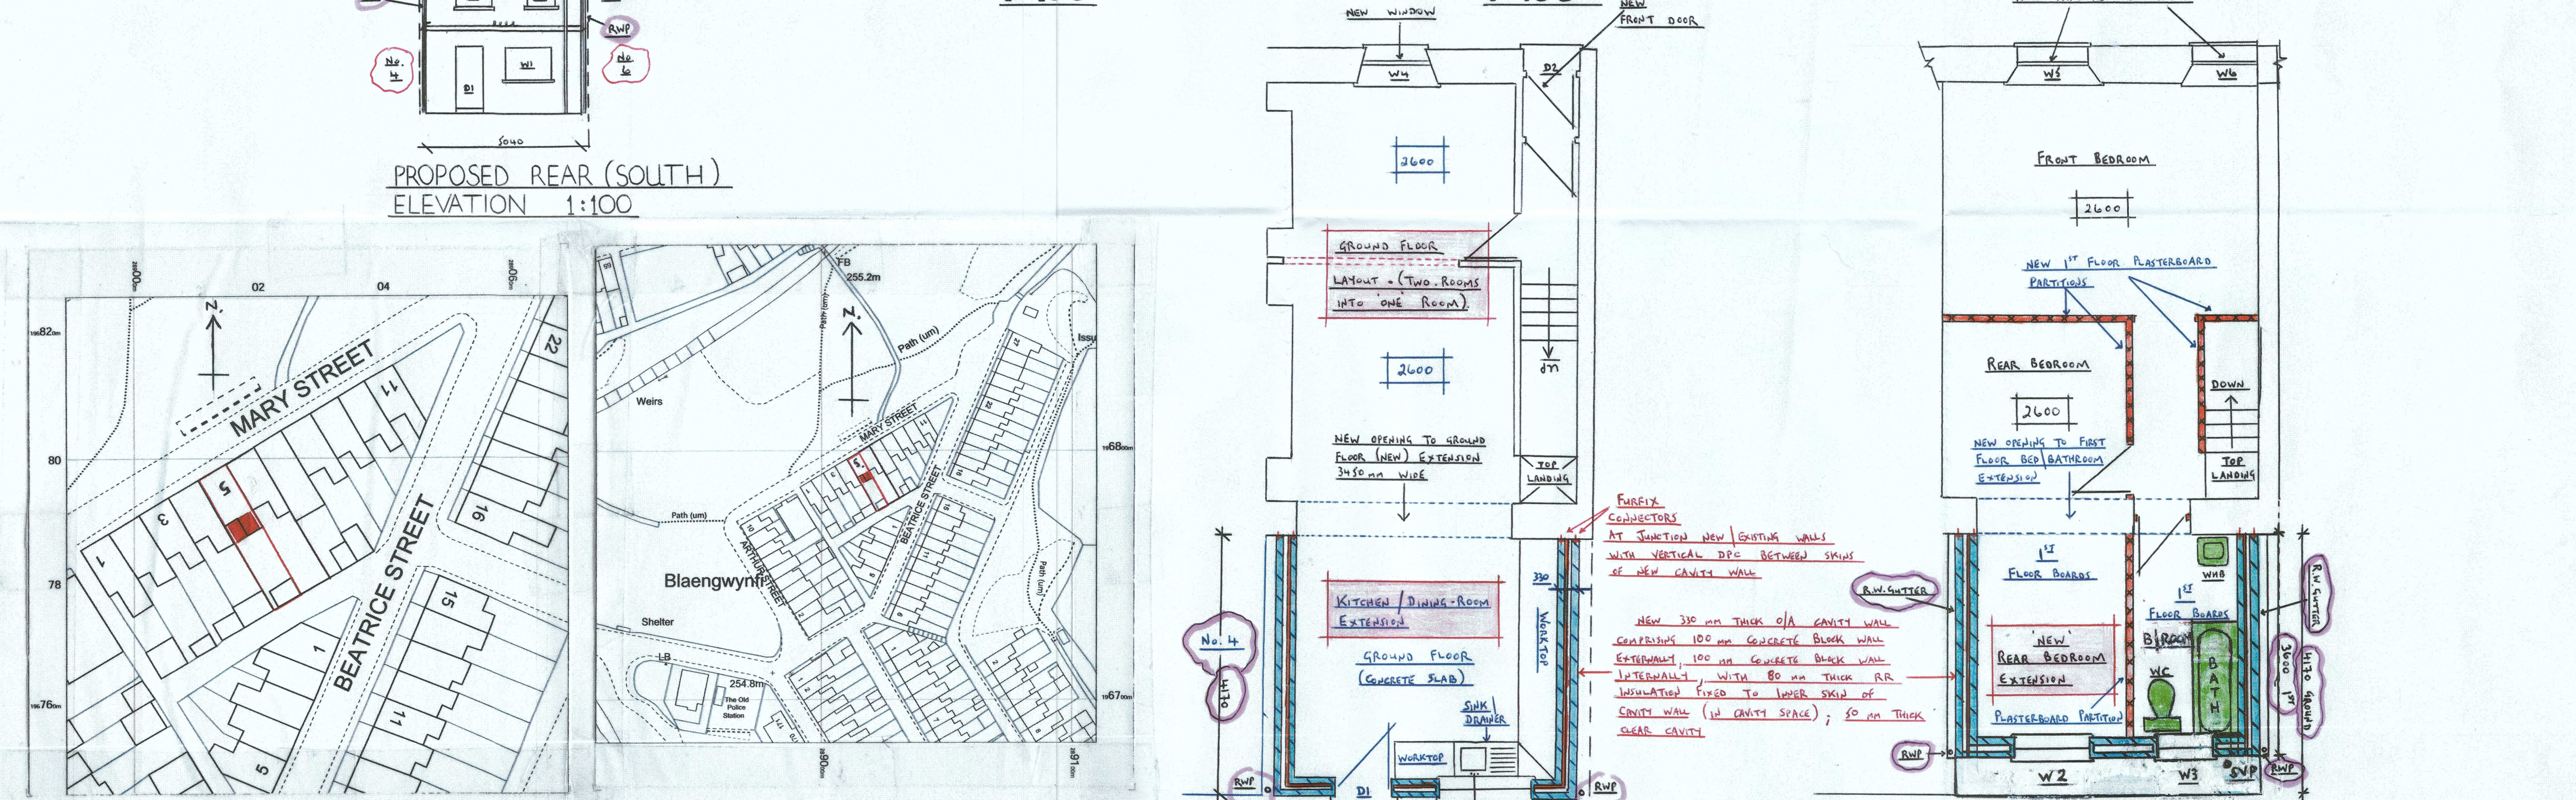
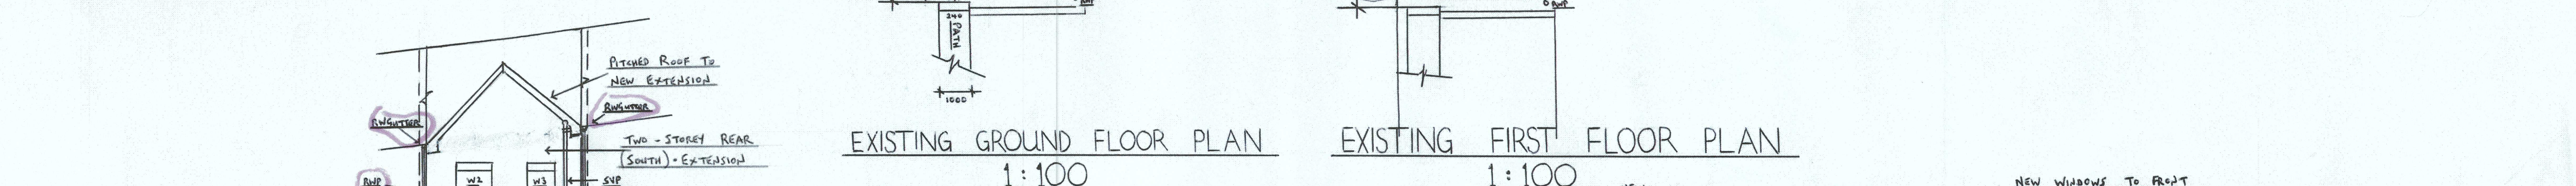
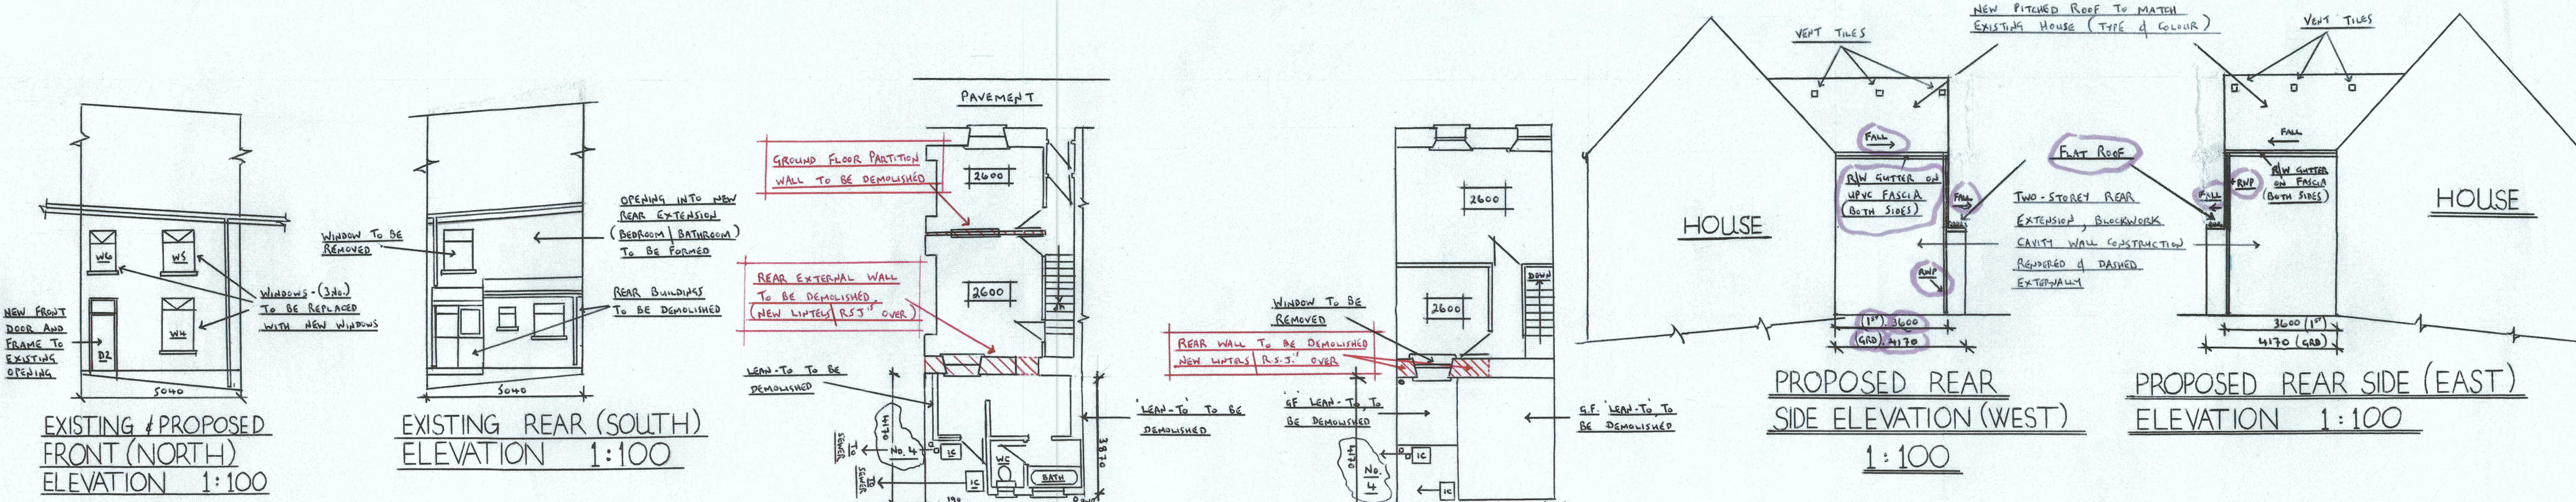


PROPOSED TWO-STOREY REAR (SOUTH) EXTENSION KITCHEN (GROUND FLOOR), BEDROOM/BATHROOM (FIRST FLOOR)

AT 5 MARY STREET, BLAENGWYNFI, PORT-TALBOT, SA13 3TT FOR MR. D. & MRS. E. HUXTABLE

"SHEET 1 OF 2"

SCALES : 1:100, 1:50, 1:1250, 1:500