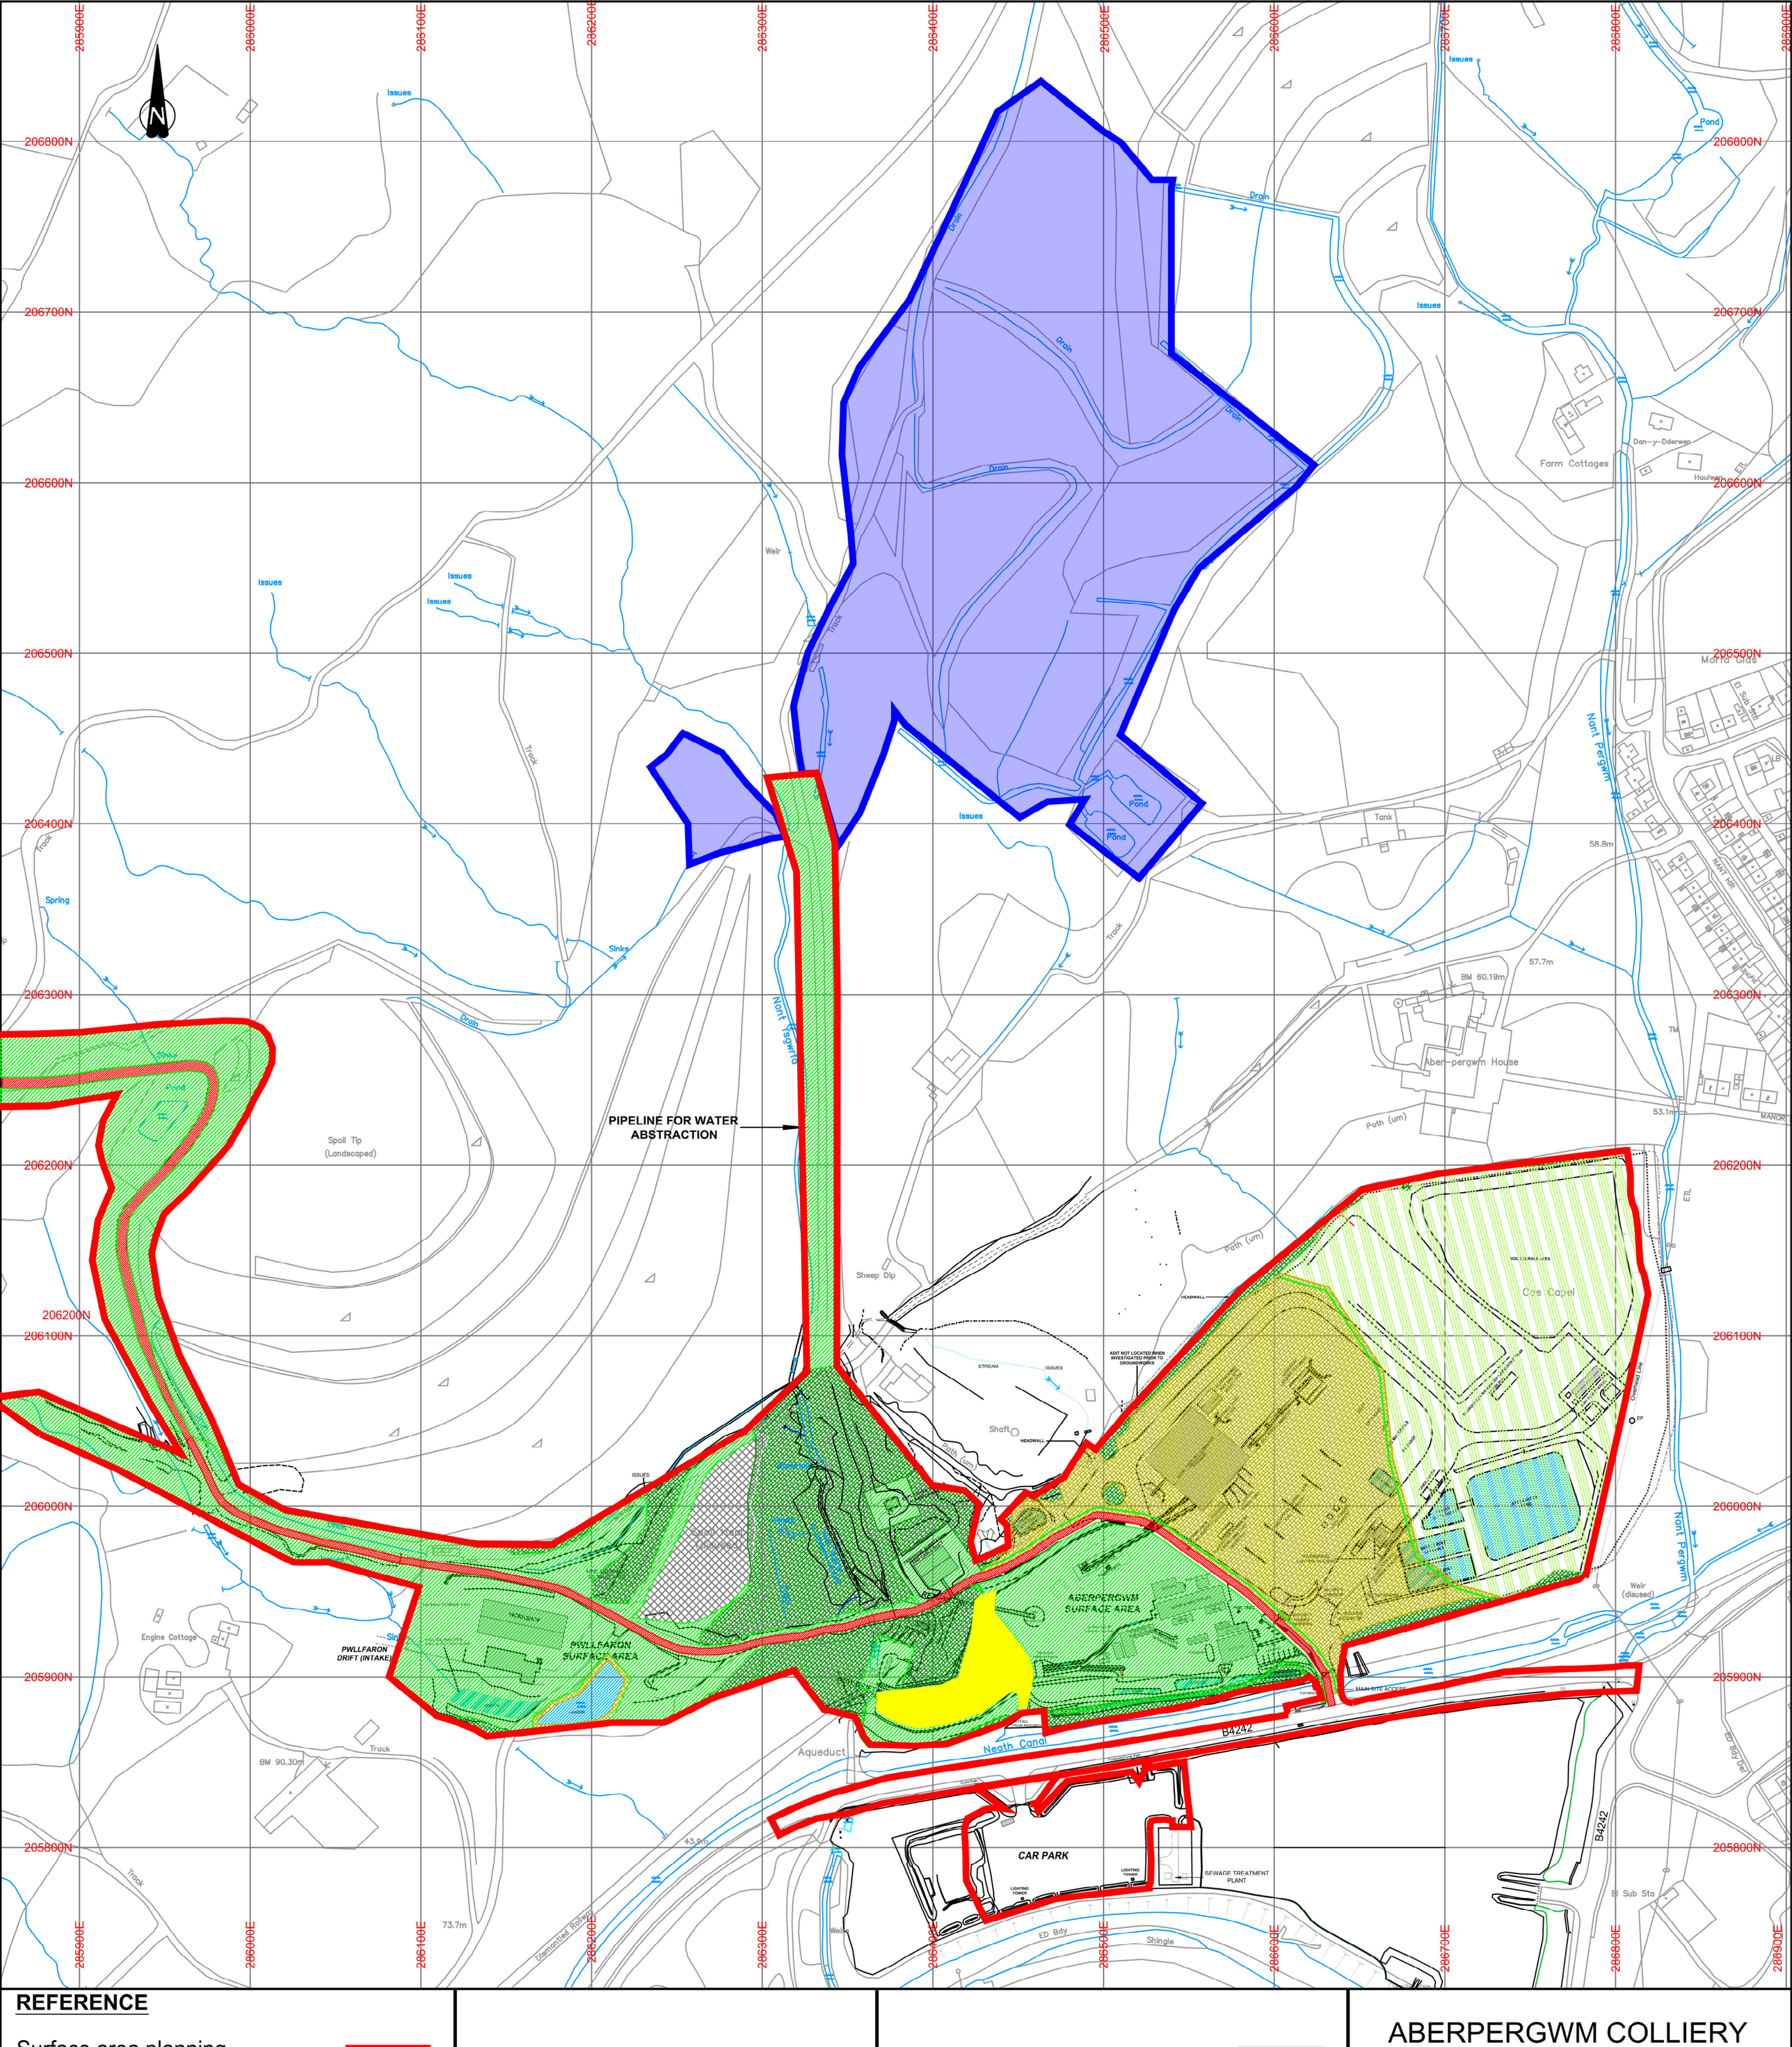


REFERENCE

Surface area planning boundary	Lagoon
Forestry track	Reedbed
Swale	New native woodland
Culvert	Semi improved grassland
Hedgerow	Naturalistic grassland
Existing woodland	

Previously Restored Spoil Heap

Area outside the application boundary but within the control of the applicant with residual restoration liability by virtue of P2003/1500

NOTE:

Site background structures shown for reference only and will be removed at the time of restoration in accordance with the provisions of the restoration scheme.

ABERPERGWM COLLIERY PROPOSED RESTORATION SCHEME

CONCEPTUAL RESTORATION DESIGN

JANUARY 2014

WALTER ENERGY
WESTERN COAL

PLAN REF. AC/NB/ABREST/02 P0RT

SCALE 1:2500 @ A2

100m 50m 25m