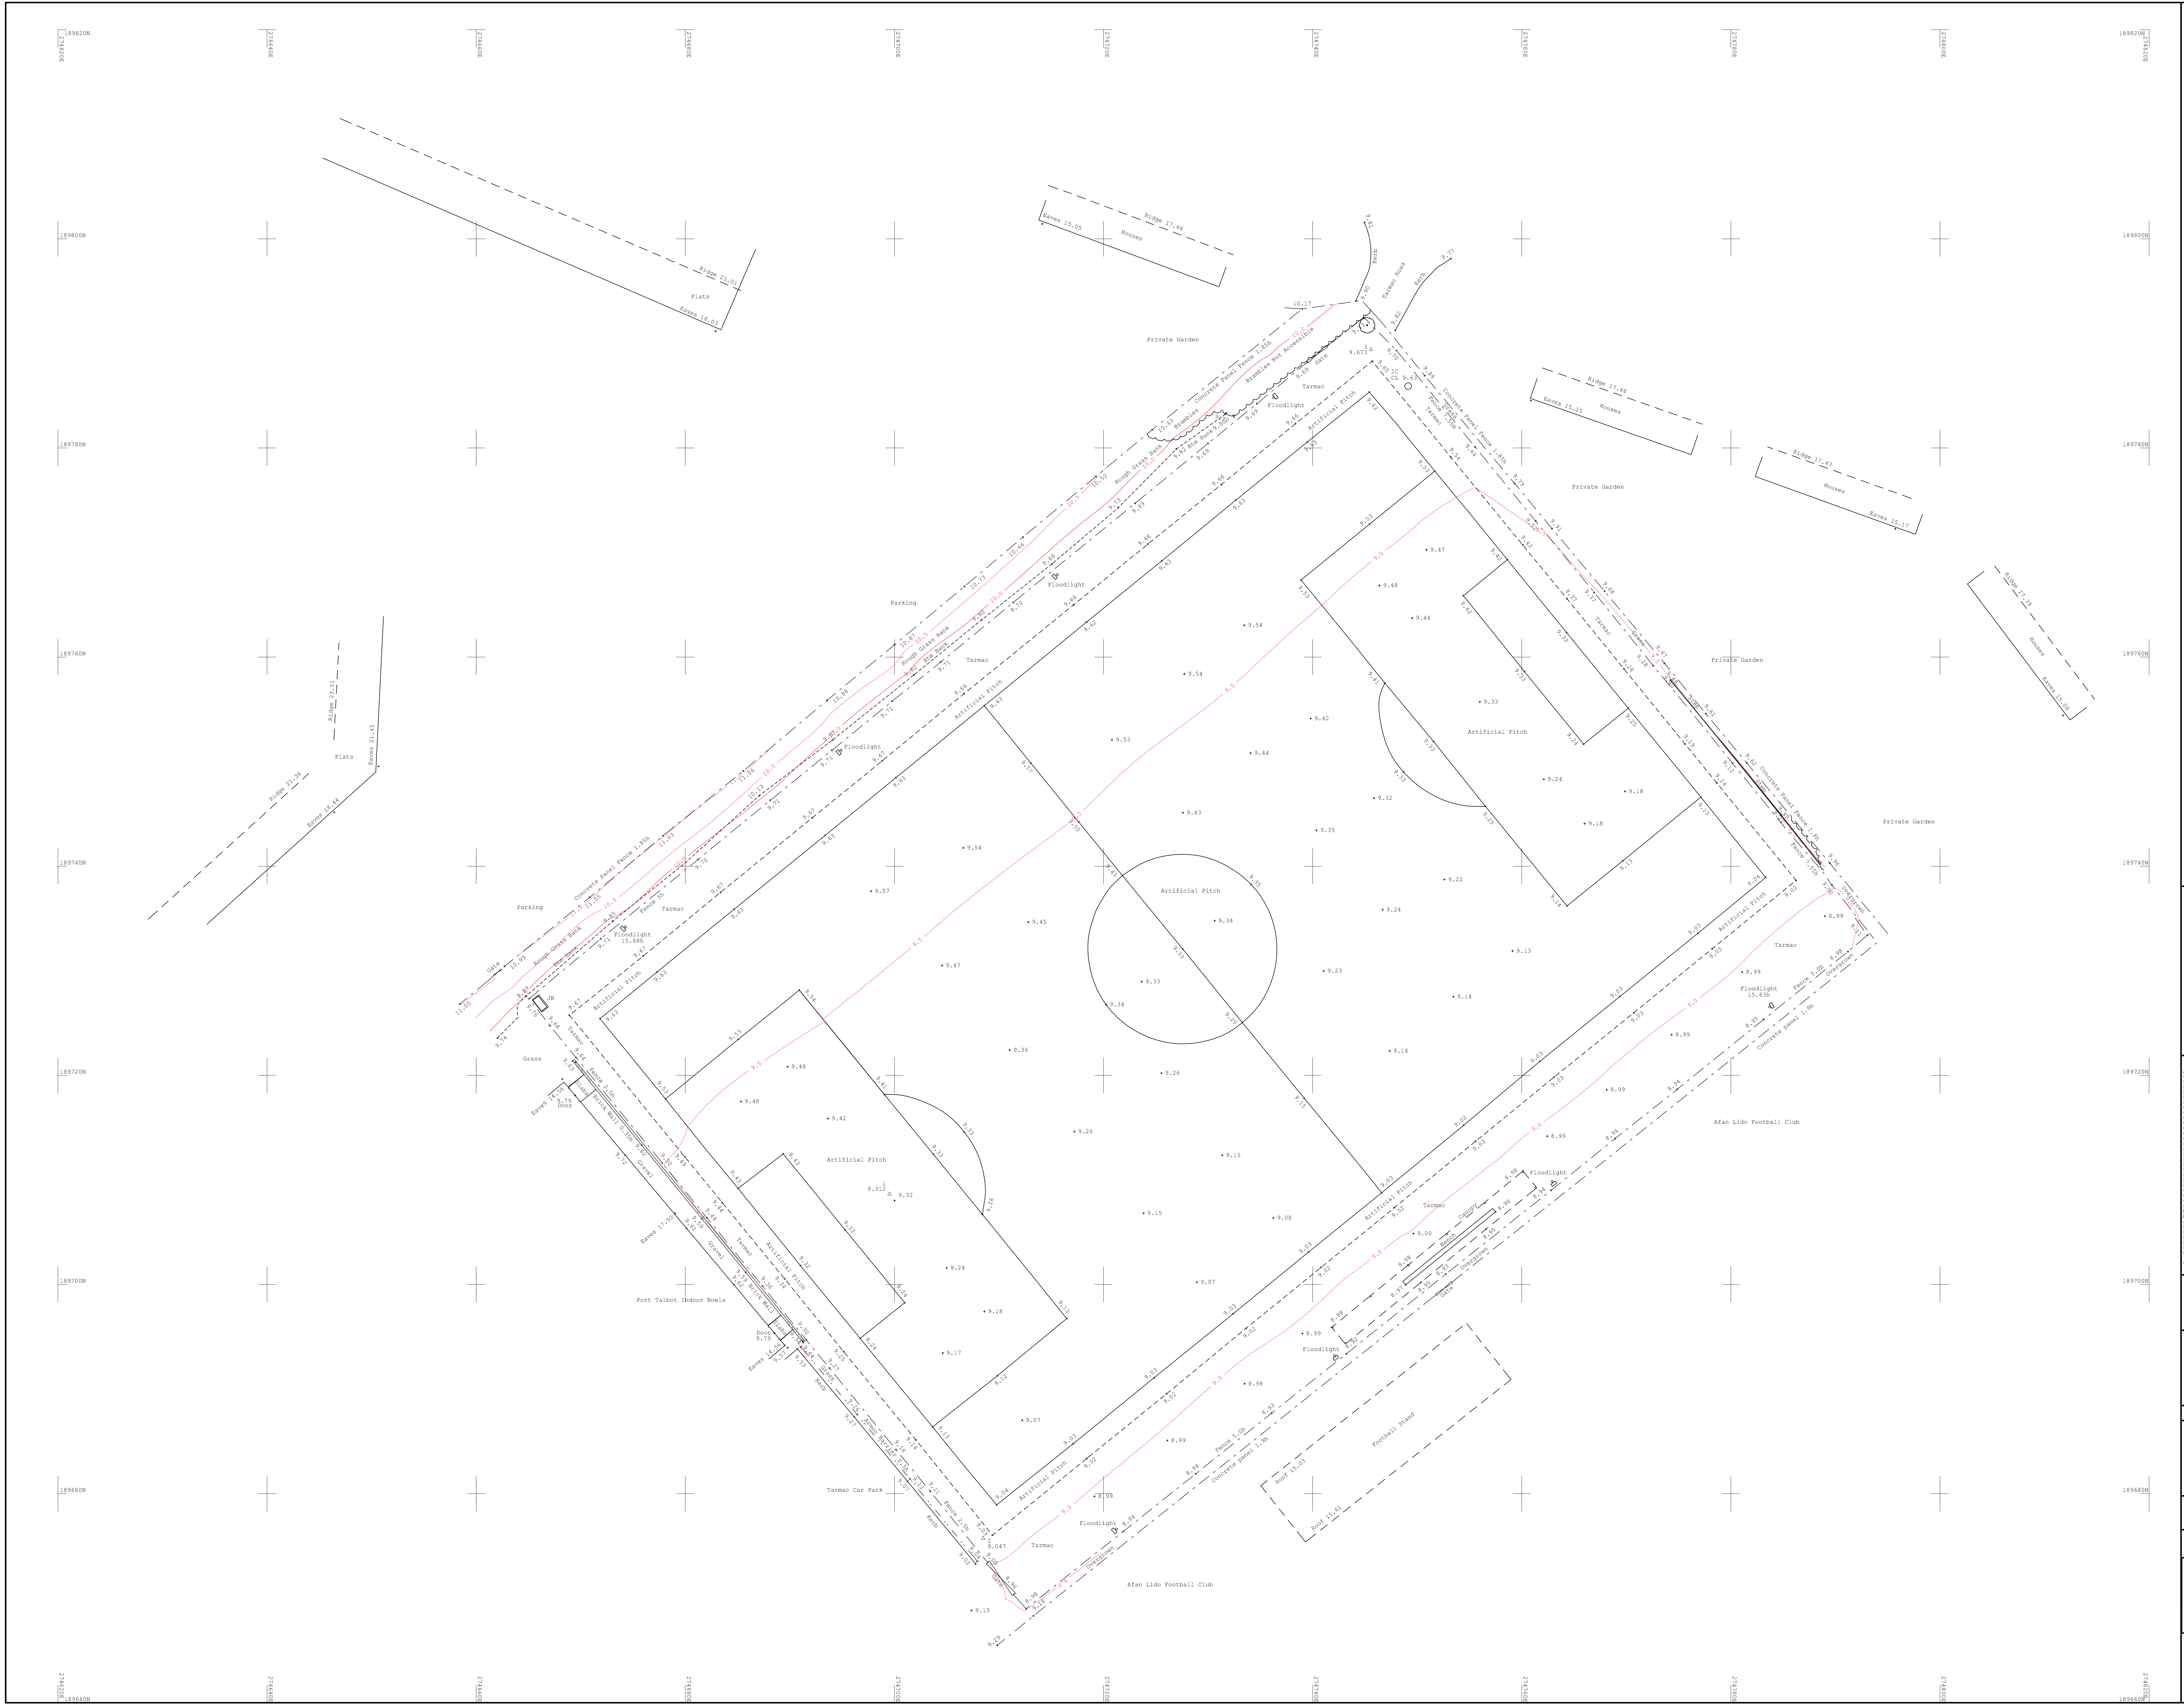

Station coordinates

Station	Easting	Northing	Level
1	274699.529	189708.638	9.312
2	274708.490	189675.723	9.047
3	274745.580	189789.408	9.673

ABBREVIATIONS

AV – Air valve
B – Bollard
BB – Belisha beacon
BH – Bore hole
BM – Site bench mark
BT – British telecom
B/W – Barbed wire fence
CAM – Camera
CB – Phone box
CDP – Cable draw pit
CL – Cover level
Conc – Concrete
C/B – Closed board fence
C/I – Corrugated fence
DP – Down pipe
DK – Drop kerb
EIC – Electric inspection cover
EL – Eaves level
EP – Electricity pole
ER – Earthing rod
FL – Floor level
FH – Fire hydrant
FP – Flag pole
G – Gulley
G1.2 – Tree girth (m)
GV – Gas valve
IC – Inspection cover
IL – Invert Level
I/R – Iron Railings
JB – Junction box
KO – Kerb outlet
LB – Letter box
LP – Lamp post
Mkr – Utility marker
MP – Mile post
OSBM – Ordnance Survey bench mark
O/B – Open board fence
P – Post
PS – Paving
P/R – Post/rail fence
P/W – Post/wire fence
RE – Rodding eye
RW – Retaining wall
RS – Road Sign
SAP – Sapling
SC – Stop Cock
SE – Services entry point
SL – Step Level
SOF – Soffit level
SP – Sign Post
SV – Stop Valve
TAC – Tactile Paving
TH – Trial Hole
T.O.W – Top of Wall
TP – Telegraph Pole
TS – Traffic signal
TSC – Traffic signal cover
TV – Cable television
UTL – Unable To Lift
VP – Vent Pipe
WL – Water Level
WM – Water Meter
△ – Survey Station
ø – Pipe Diameter(m)

LINE TYPES

Building
Kerbs, Walls
Fences
Iron railings
Top of banks
Bottom of banks
Hedges
Overhead Wires
Change of surface

Survey Details

1. OS grid & datum determined by GPS
2. North arrow indicates approximate North.
3. Scale factor 1.00000
4. Contour interval 0.5m
5. Check all internal manhole details prior to construction

Rev.	By	Date	Description of update

Sheet Layout

One Sheet Only

Scale: 1:200 at A0
Drawing No. 22-1385/200A0/1.1
Date: 22/12/2023
CLS Job No. 23-1385
Surveyor: Adrian Catling
Checked: Adrian Catling

CLIENT

Afan United FC

Afan United FC
Princess Margaret Way
Port Talbot, SA12 6PE

Topographic Survey

Catling's Land Surveys
A Passion for Mapping.
47 Heol Las,Pontardawe,Swansea,SA8 4PR
Tel / Mobile 07790 588323
email: CLSLandSurveys@Gmail.com